




Front Elevation




Side Elevation




Rear Elevation

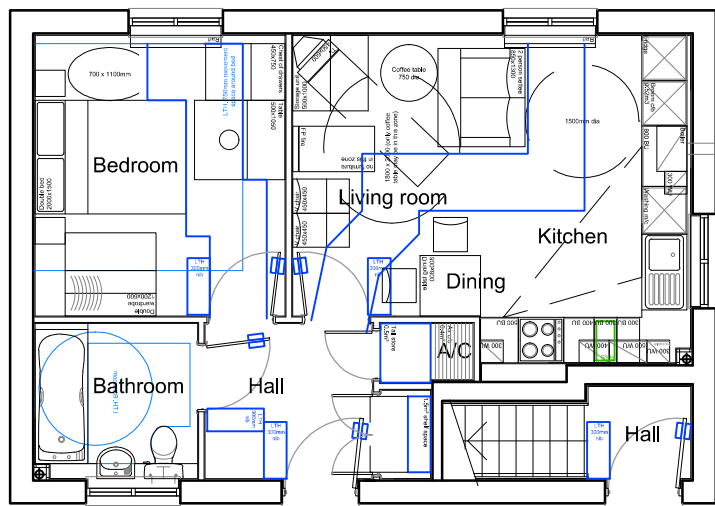

Ground Floor Plan

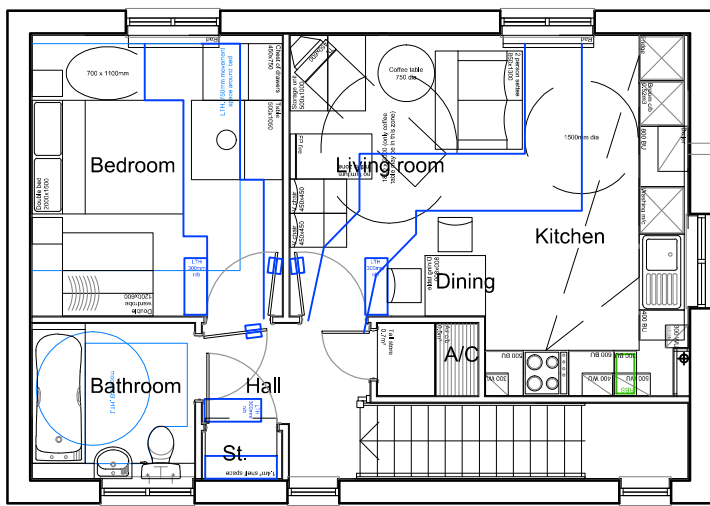

First Floor Plan

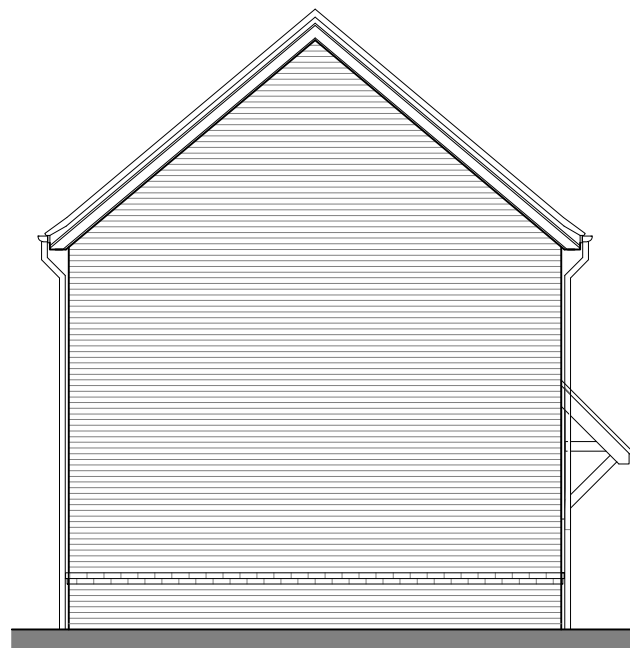

Side Elevation

Housetype	1B2P	Variation		Housetype	1B2P	Variation	A
Bedrooms	1	Persons	2	Bedrooms	1	Persons	2
Sq.ft finish	492	Sq.m finish	45.71	Sq.ft finish	549	Sq.m finish	51.00
Sq.ft structural	503	Sq.m structural	46.71	Sq.ft structural	559	Sq.m structural	51.8

scale 1:100



NOTES

Permission is granted to scale from this drawing for the purpose of Local Authority Planning Approval only. In all other circumstances DO NOT scale from this drawing. Please contact this office for any additional information required.

Contractors, Sub Contractors and Suppliers are to check all relevant dimensions and levels of the site and building before commencing any shop drawings or building work. Any discrepancies should be recorded to the Architect.

Where applicable this drawing is to be read in conjunction with the Consultants' drawings.

This drawing is the copyright of Tetlow King Ltd ©. All rights reserved.

Ordnance Survey Data © Crown Copyright. All rights reserved. Licence No. 100007359 Plots would be built in the alternative of brick or render notwithstanding the 'illustrative' notation of elevational details on the plot layout.

REV	DESCRIPTION	DATE	AUTH	CHK'D
A	Plot numbers updated.	09/04/14	SJF	RP
B	Layout adjusted to LTH standards	15/04/14	ZN	

PLANNING



PROJECT

Berewood, Phase 2

Waterlooville

For: Redrow Homes (Southern)

DRAWING

Flats Block D

Plots 119-120

Floor plans and Elevations

SCALE	DATE	AUTHOR	CHK'D
1:100 @ A3	Jan 2014	AS	
JOB NO.	DRAWING NO.	REV	
REDR130524	P.119-120.pe	B	