

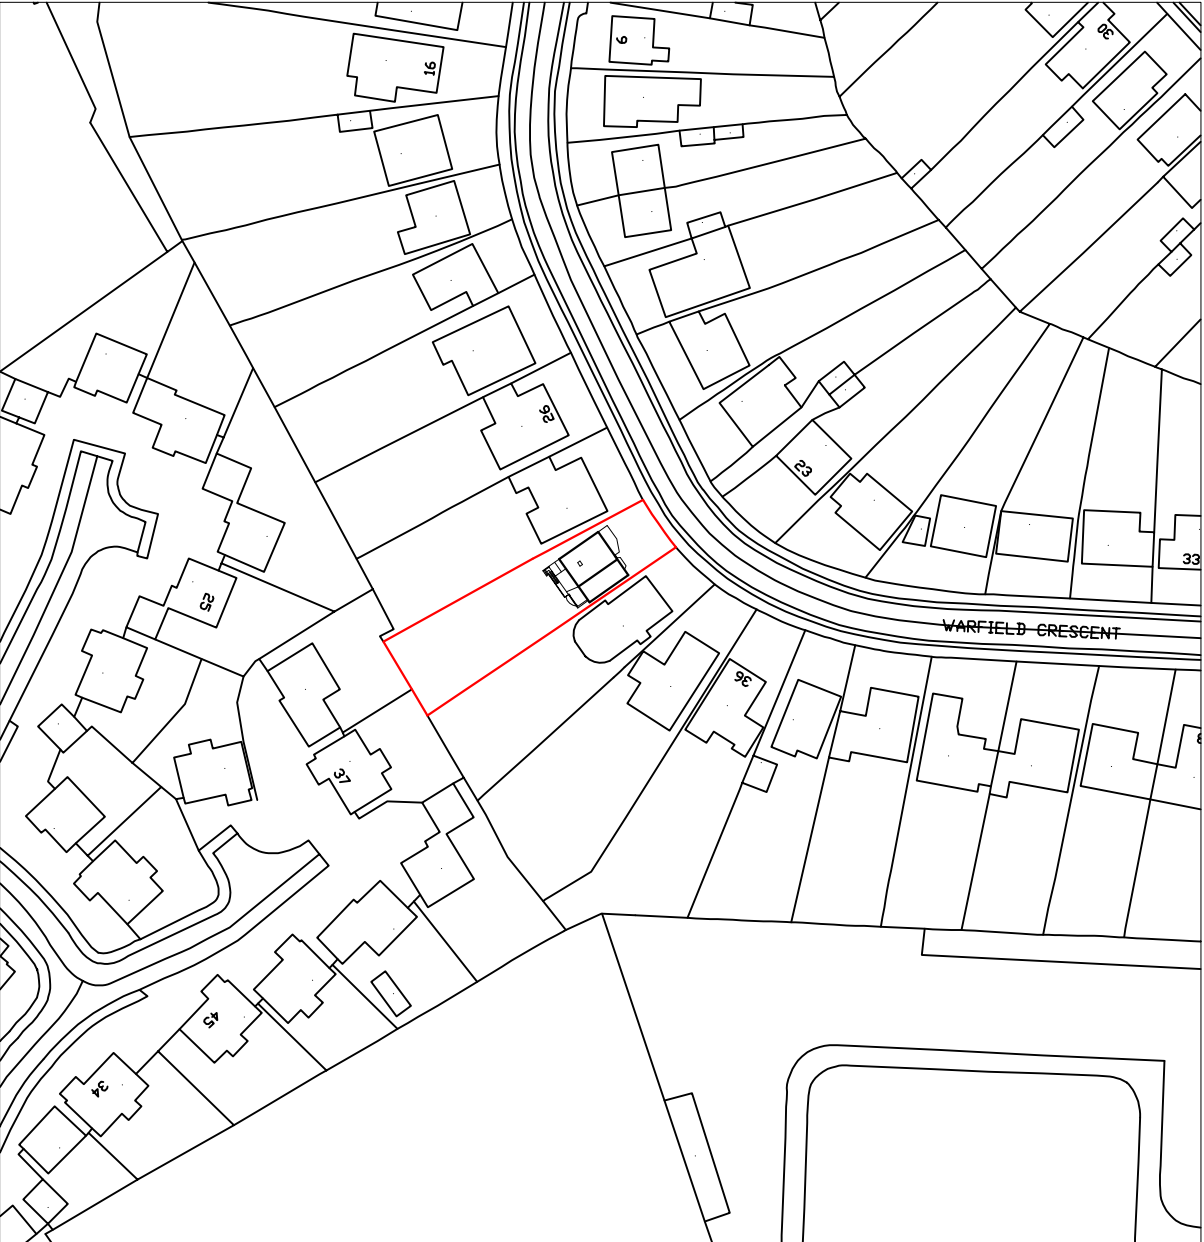


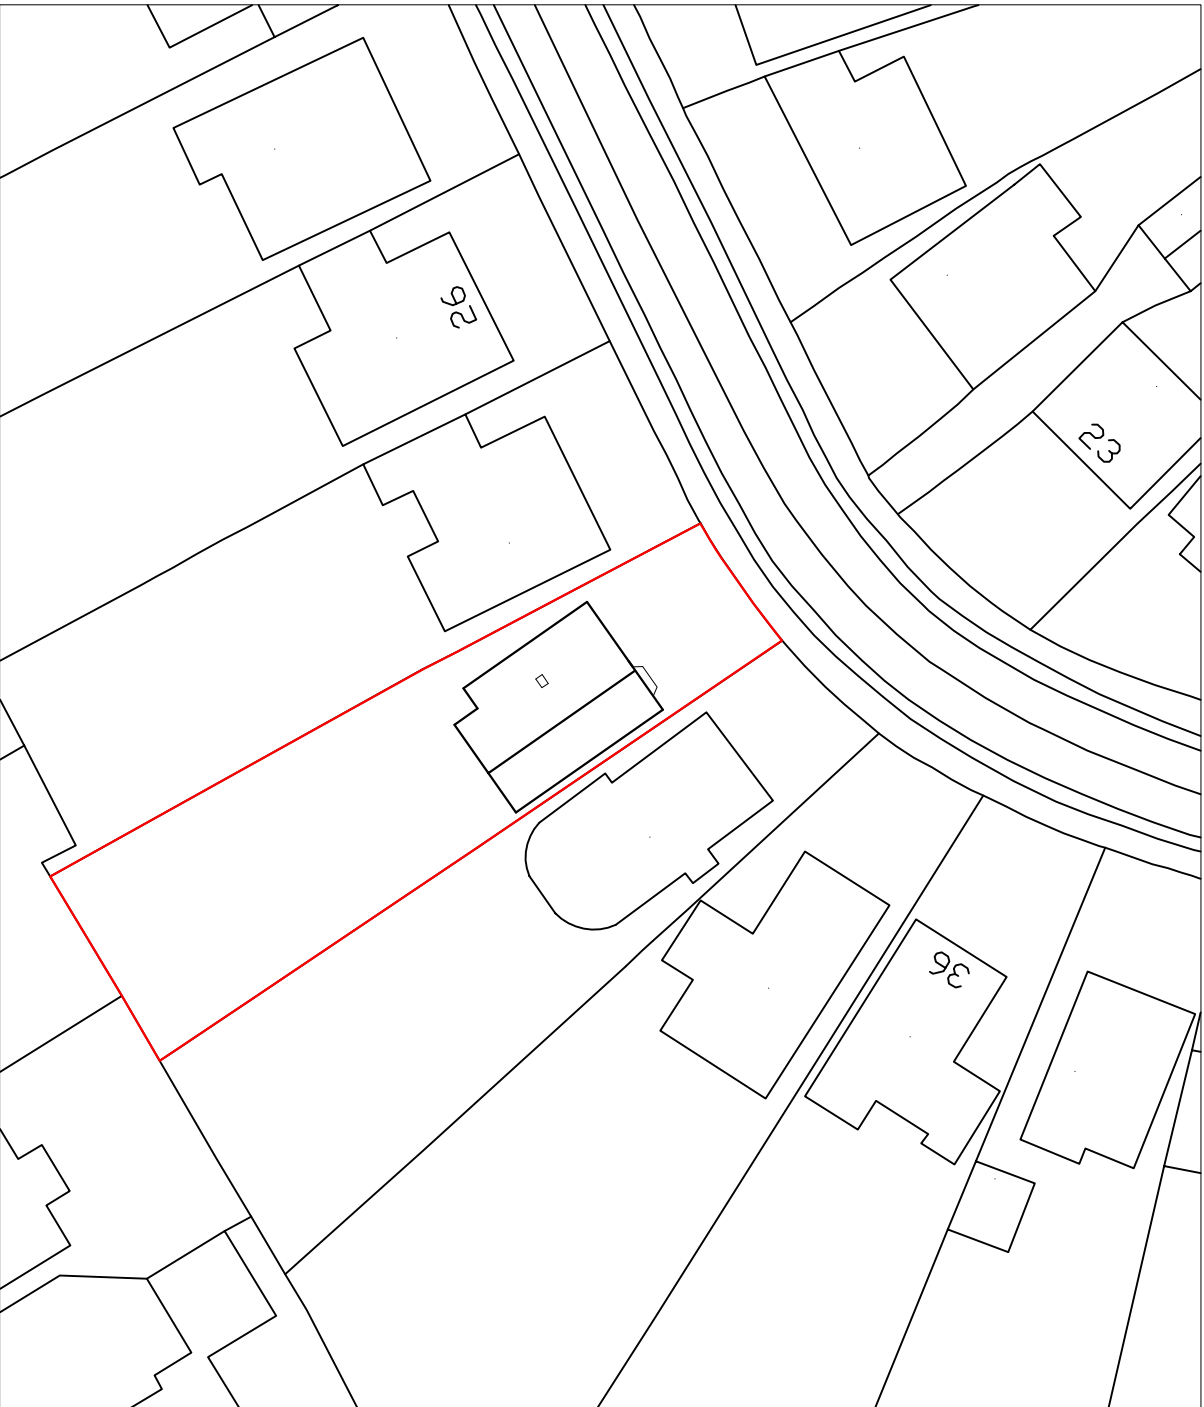

LOCATION PLAN
SCALE 1:1250

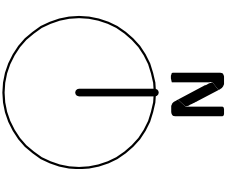

SITE PLAN
SCALE 1:500

PROJECT
30 WARFIELD CRESCENT
WATERLOOVILLE

DRAWING TITLE

LOCATION & SITE PLAN

Date

JUL Y-2014

Drawn by

AWH

Scale @ A3

1:1250/500

Drawing No.

WC/01

Rev.