


East Elevation  
Proposed

Scale 1:100

EAST

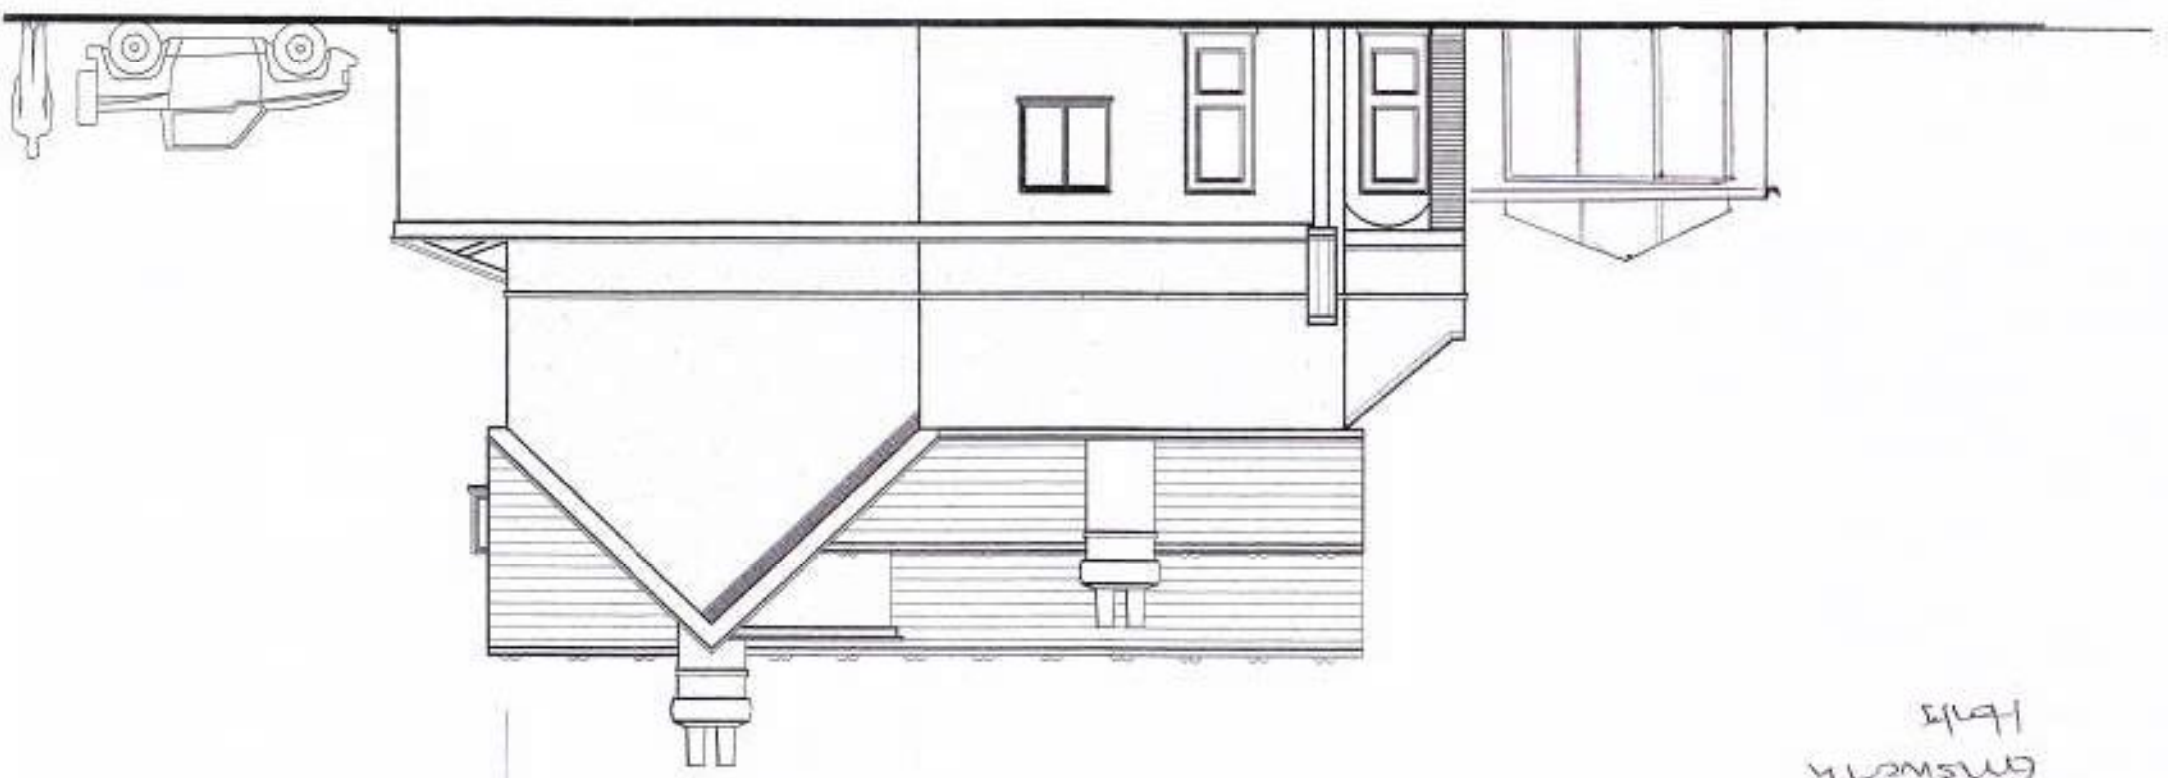

66 Worthing Avenue  
Gmsworth  
Hants