




NOTES:
Dimensions to be checked on site before commencing work. Any discrepancies must be reported to the architect immediately. Do not scale from these drawings except for planning purposes. Use figured dimensions only.
Where applicable this drawing is to be read in conjunction with other consultants' drawings.
All drawings to be read in conjunction with specification and all other drawings including structural engineer and mechanical and electrical drawings / specification

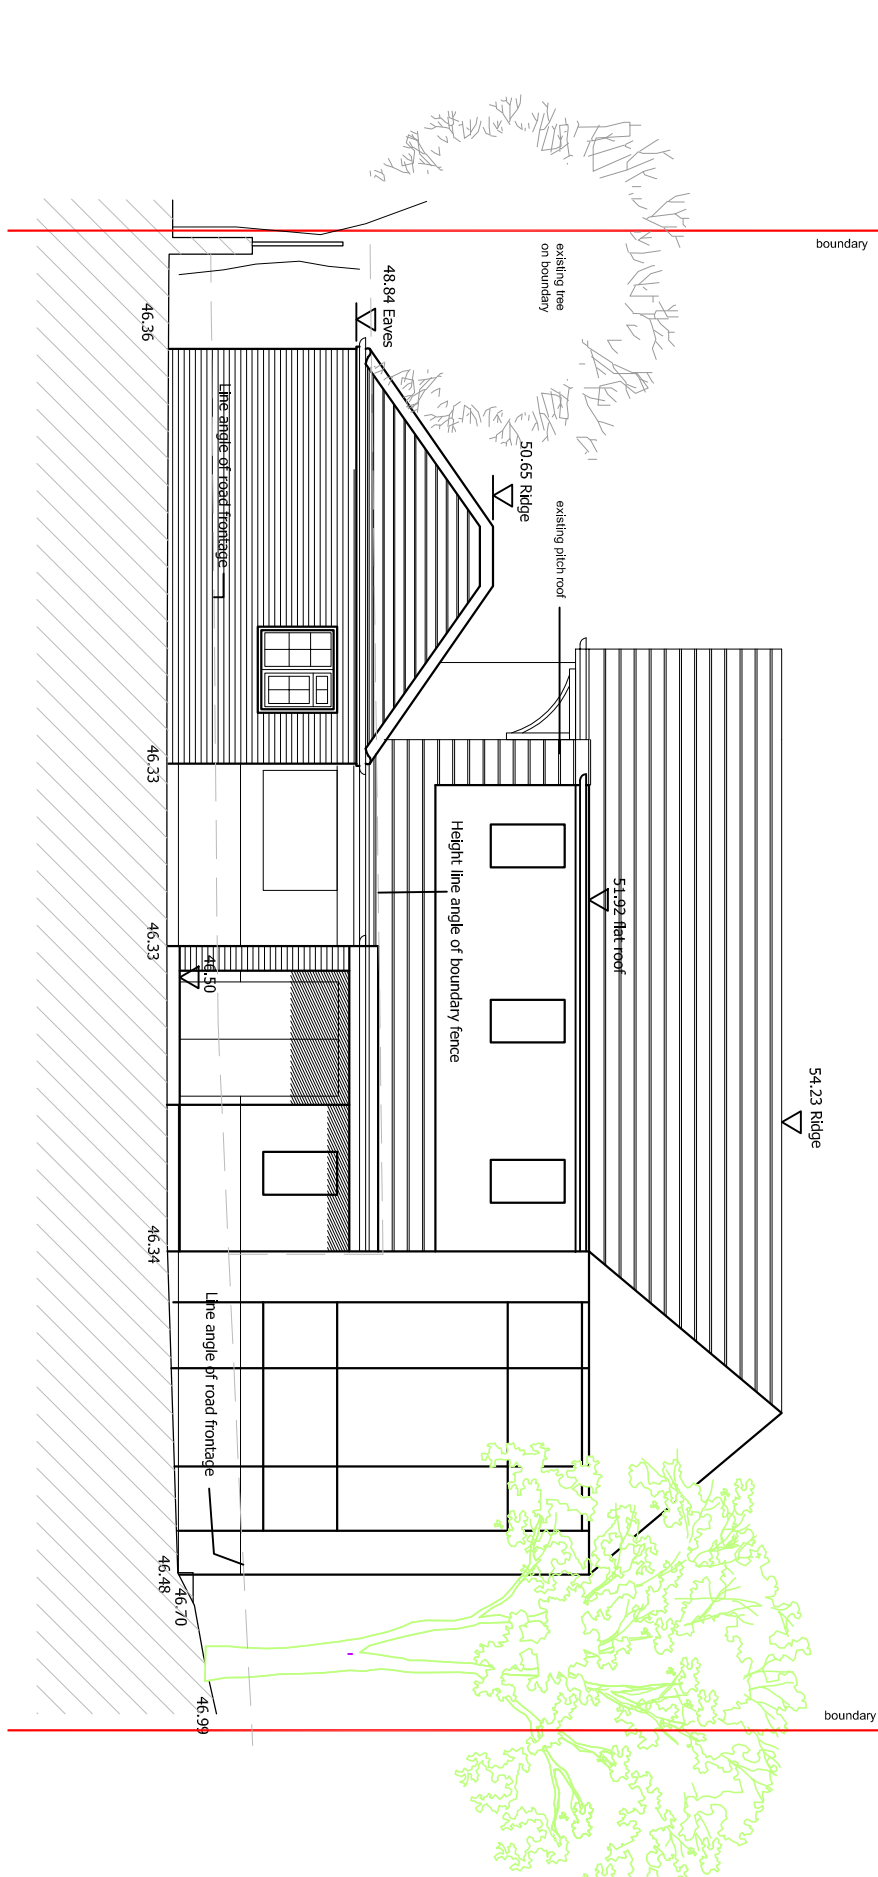


Existing North Elevation at 1:100

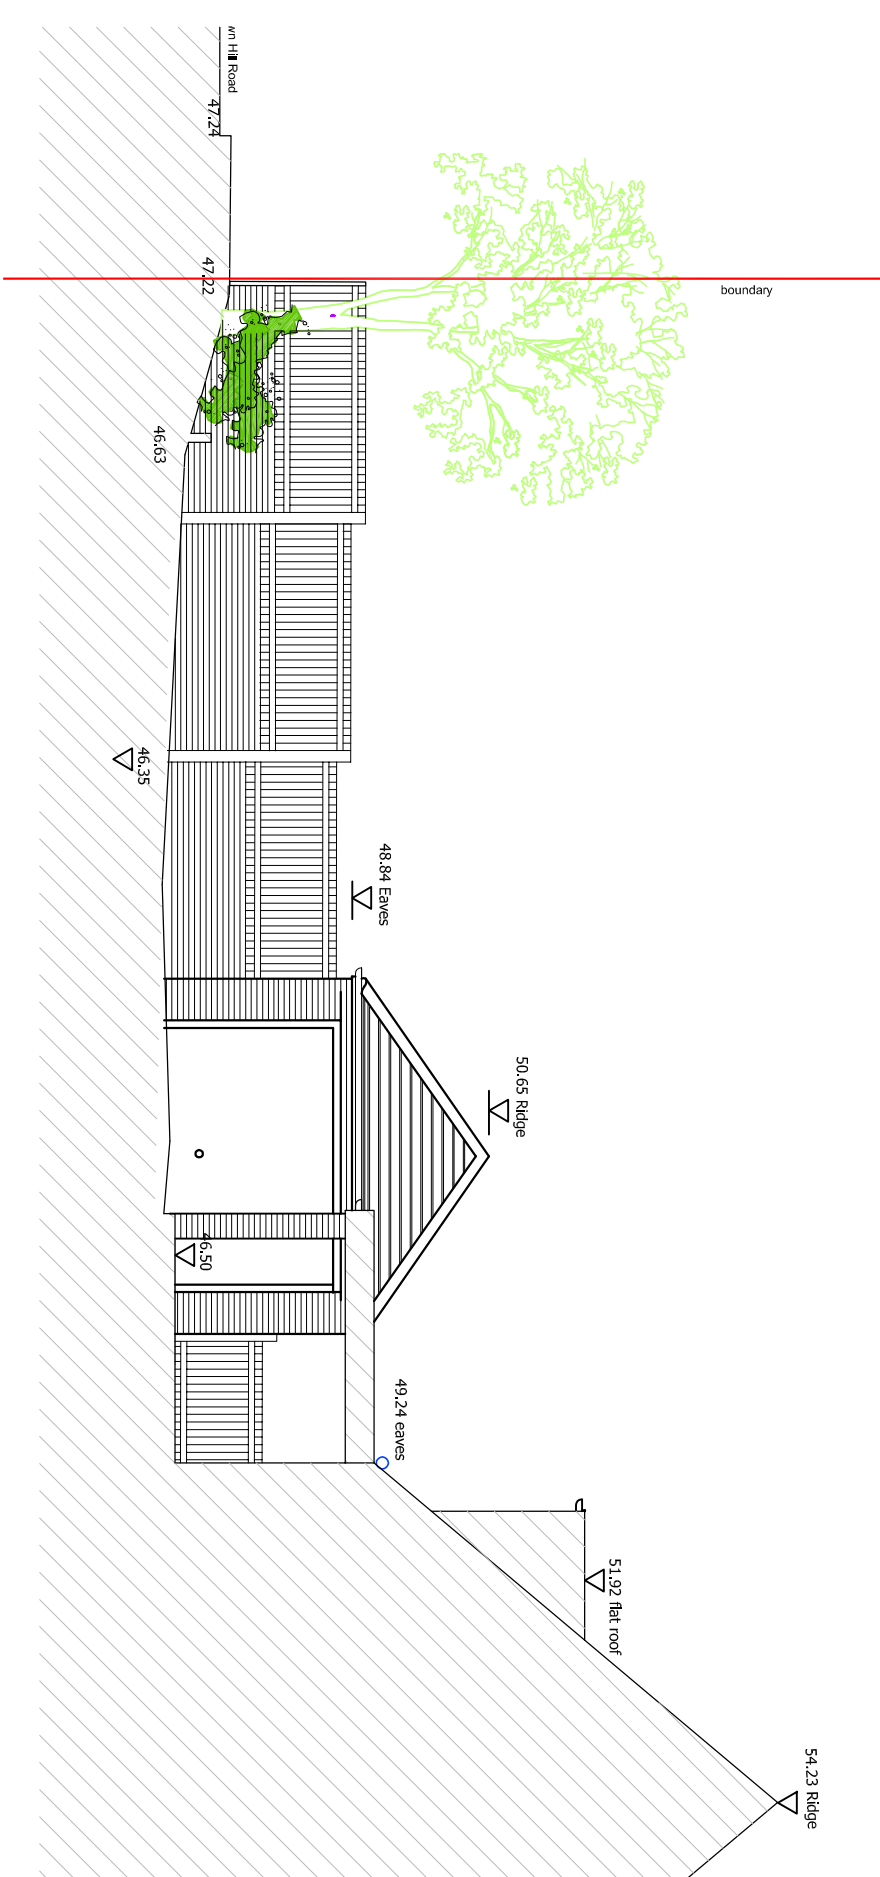

Existing West Elevation at 1:100

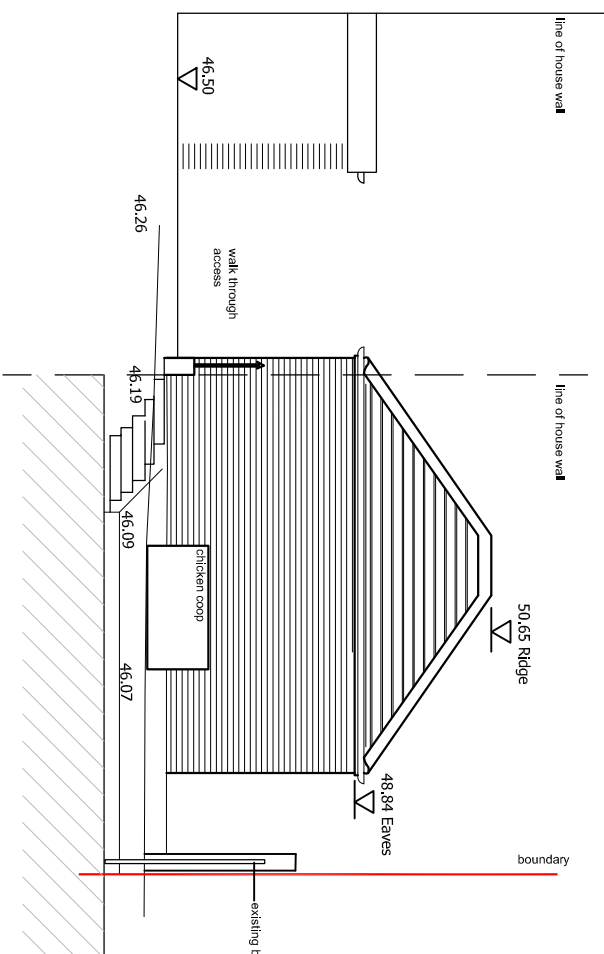

Existing South Elevation at 1:100

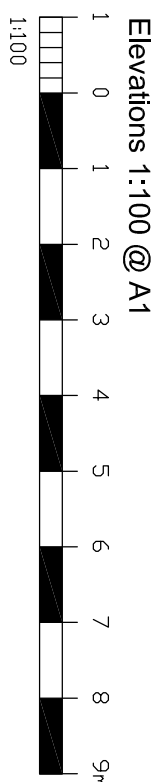

REV	DATE	AMENDMENT	DRAWN
B	17.02.14	Added East Elevation	K.L.
A	13.01.14	Boundary Revised	K.L.

hd
architects
Hebner Davies Architects Ltd
100-102, The Quadrant
Emsworth, PO10 7BT
01243 370 715
mail@hdaarchitects.co.uk


CLIENT
Mr & Mrs Lamonty's

PROJECT
House number 27 at Portsdown Hill Road
Havant
PO9 3JU

DRAWING
Planning Drawings
Existing Site Plan & Elevations

SCALE
As Noted

DATE	February 2014	DRAWN	K.L.
DRAWING NUMBER	13-188_02	REVISION	B

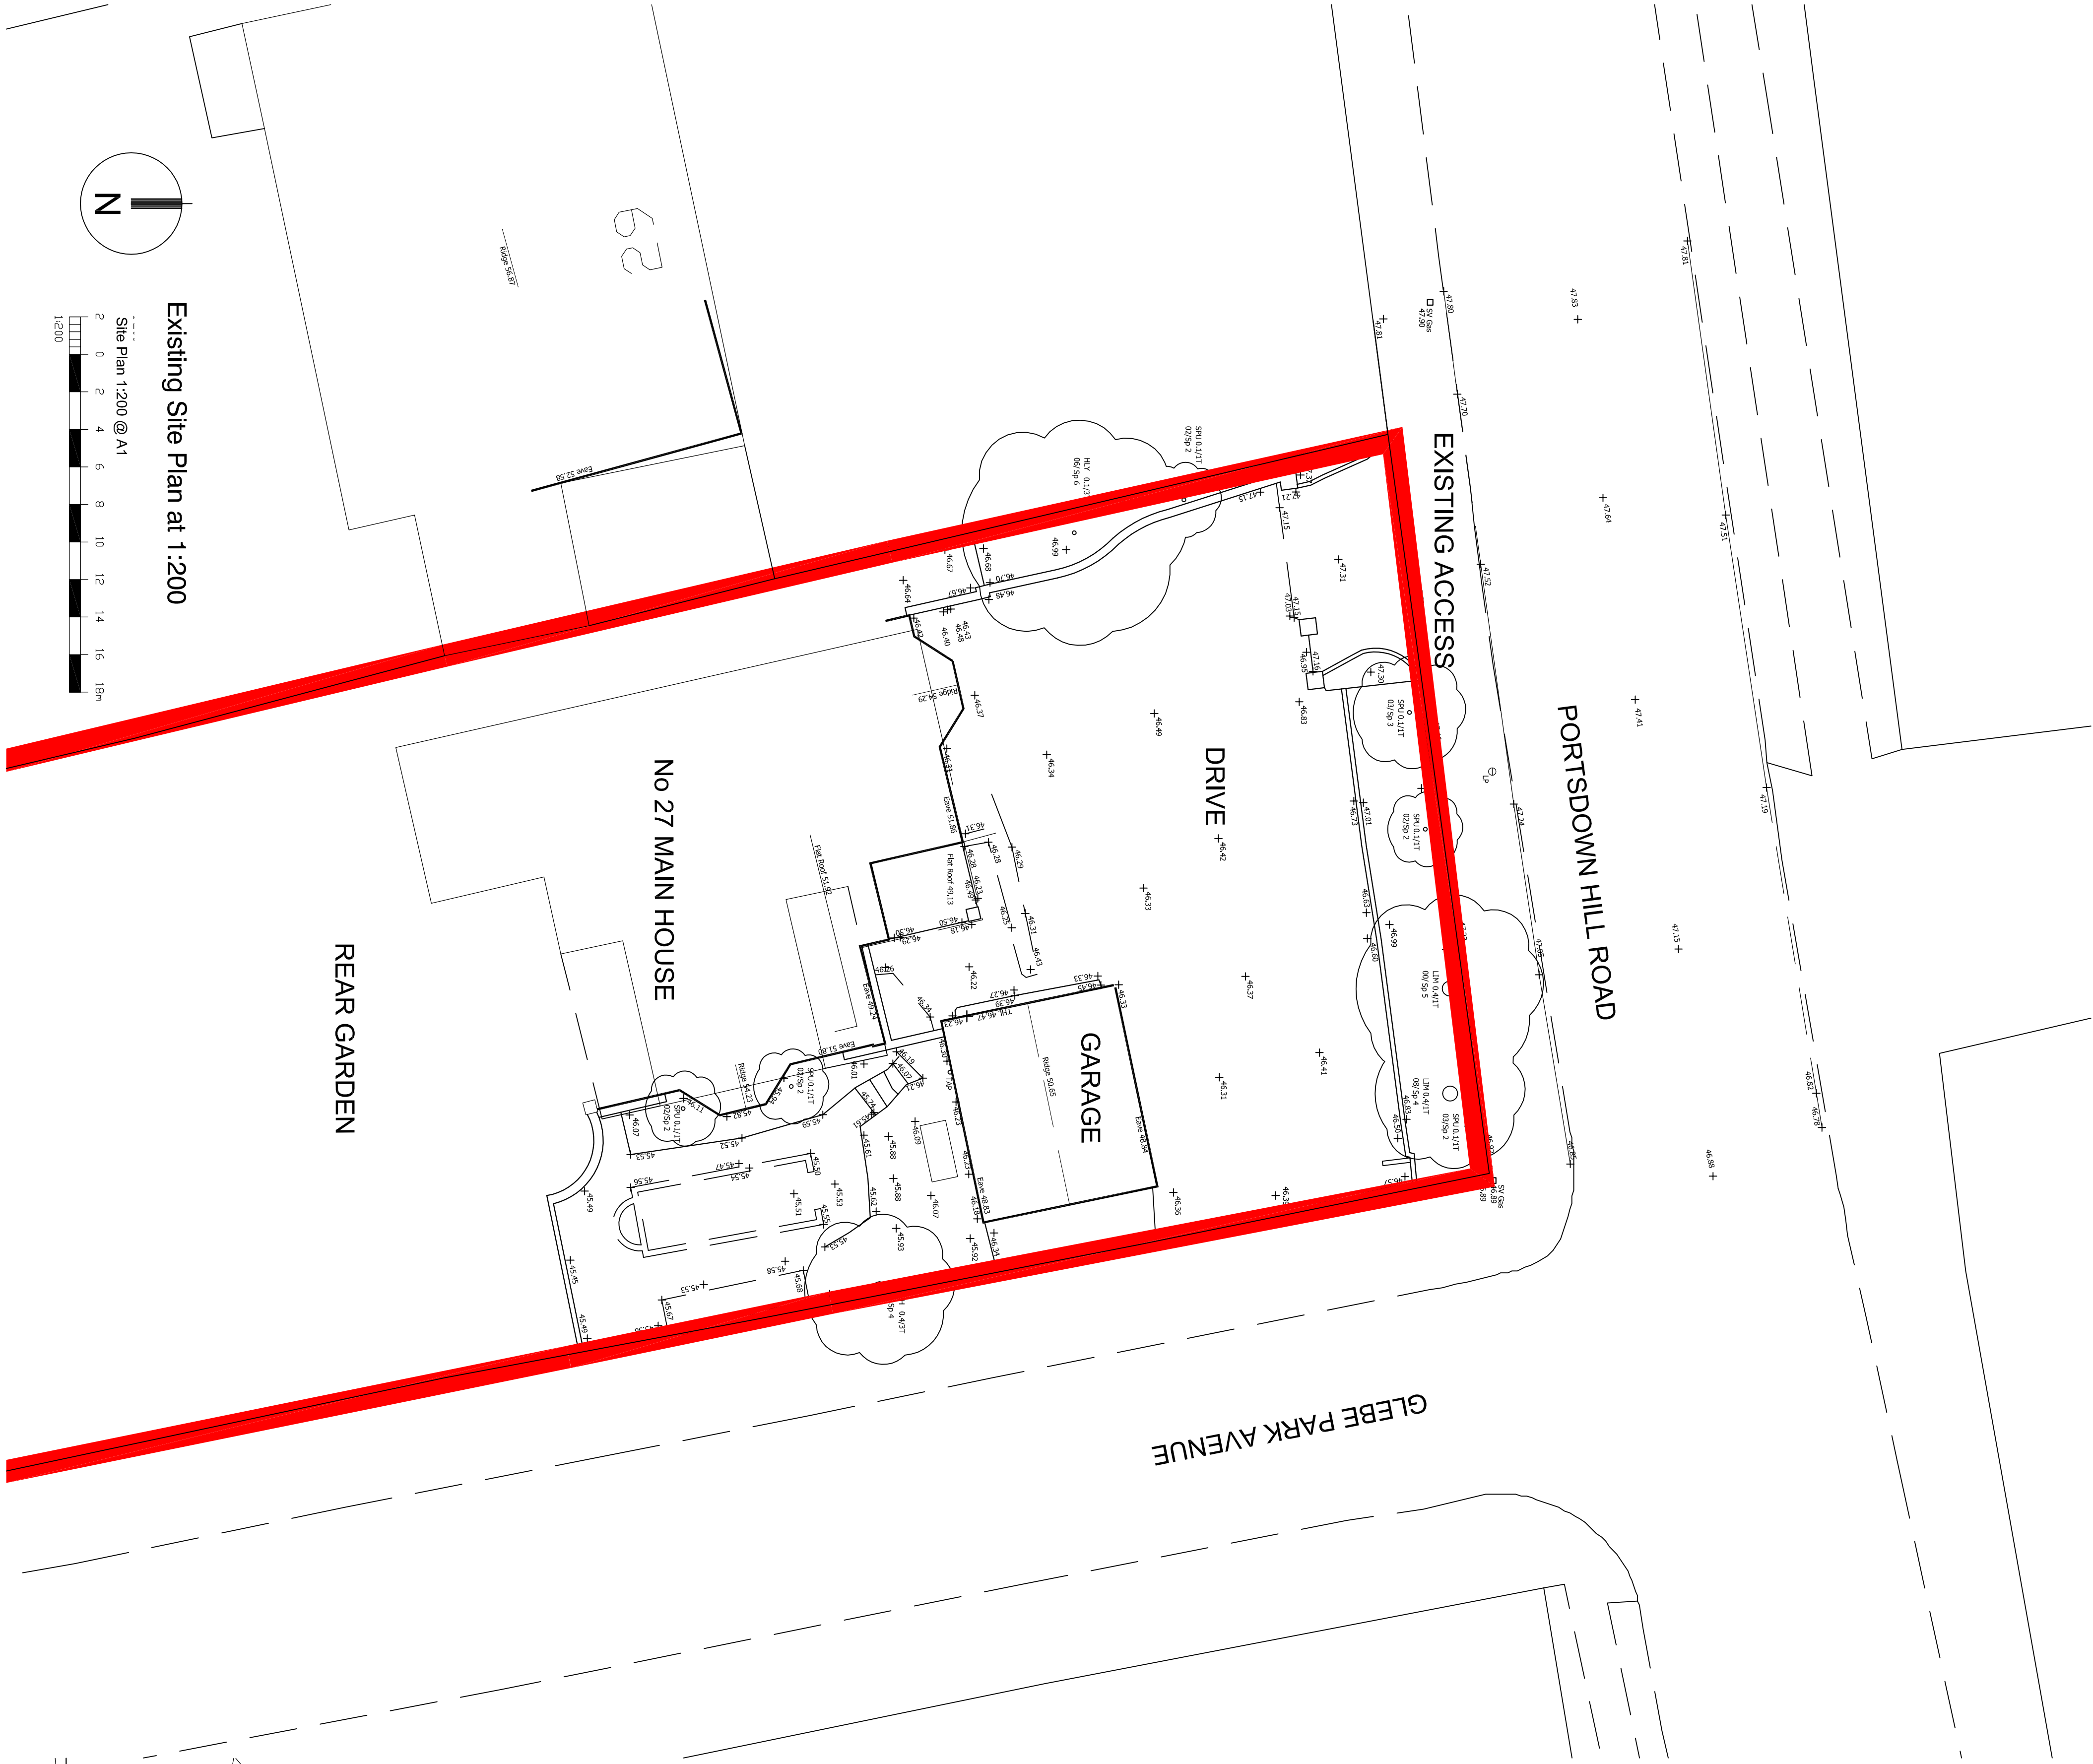

Existing Site Plan at 1:200

Site Plan 1:200 @ A1



Existing East Elevation at 1:100