


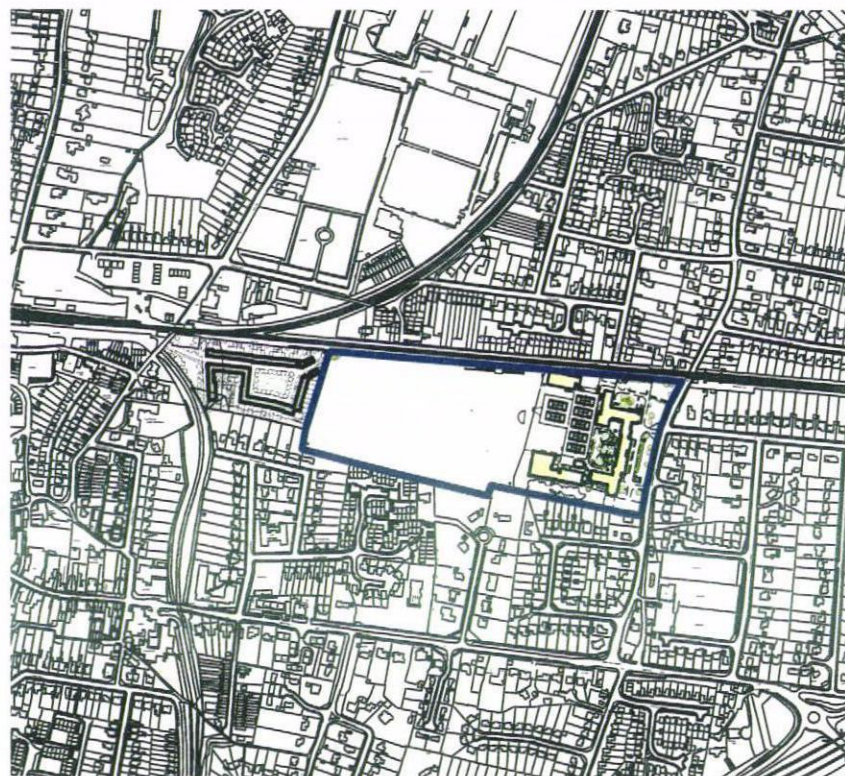


Site Location Scale 1:10000

Key:

1. Long Jump pit
2. Sports Hall Existing
3. Main teaching block (3 storey)
4. science block (2 storey)
5. Technology Block (single storey)
6. gravel extension to car park
7. Discuss cage.

HAVANT BOROUGH
COUNCIL
7 3 JUL 2013
RECEIVED

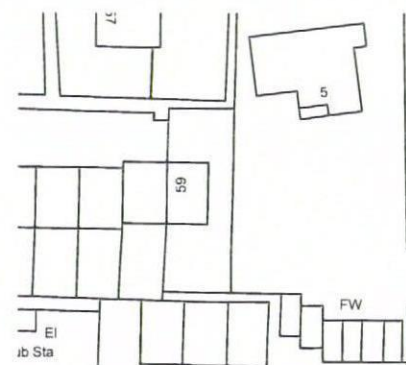

VALID APPLICATION
5 JUL 2013
COUNTY PLANNING
HAMPSHIRE COUNTY COUNCIL

Planning



HCC Property Services,
Three Minsters House,
76 High Street, Winchester SO23 8UL.
tel: (01962) 847801

Notes	
1 This drawing is © copyright Hampshire County Council 2012. No unauthorised reproduction permitted. All rights reserved.	3 This map is reproduced from Ordnance Survey material with the permission of Ordnance Survey on behalf of the controller of Her Majesty's Stationary Office © Crown Copyright. Unauthorised reproduction infringes Crown Copyright and may lead to prosecution or civil proceedings. (100019180), (2012)
2 No dimensions are to be scaled from this drawing	

rev	description	date	by

PROJECT			
Warblington School Sports Development			
SCALE	DATE	DRAWN.	CHKD.
1000 & 5000	18.3.13	MJC	---

SHEET CONTENTS	
Site Location Plan Existing Site Plan	
DRAWING No.	P09949 - PL 100
FILE REF.	File name
REVISION	



Property Services