


KEY

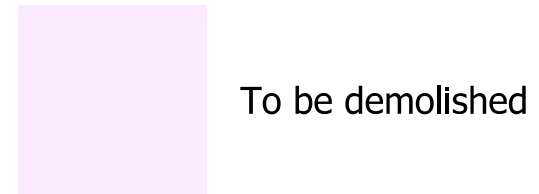

----- First Floor Outline

Rev	Description	Chkd	Date
-----	-------------	------	------

Peer House
8-14 Viersum Street
London WC2V 8JZ

tel +44(0)20 7400 2120
fax +44(0)20 7831 1991

enquiries@cornisharchitects.com
www.cornisharchitects.com

Project
Stanbridge Road
Havant

Dwg Title
Existing Floor Plans

Status
PLANNING

0 10 m

Scale
1:200 @ A0

Date
26.03.13

Dwg No
10887 / TP / 012


Rev -

Copyright of Cornish Architects ©

cornisharchitects



2 EXISTING PLAN
012 / first floor

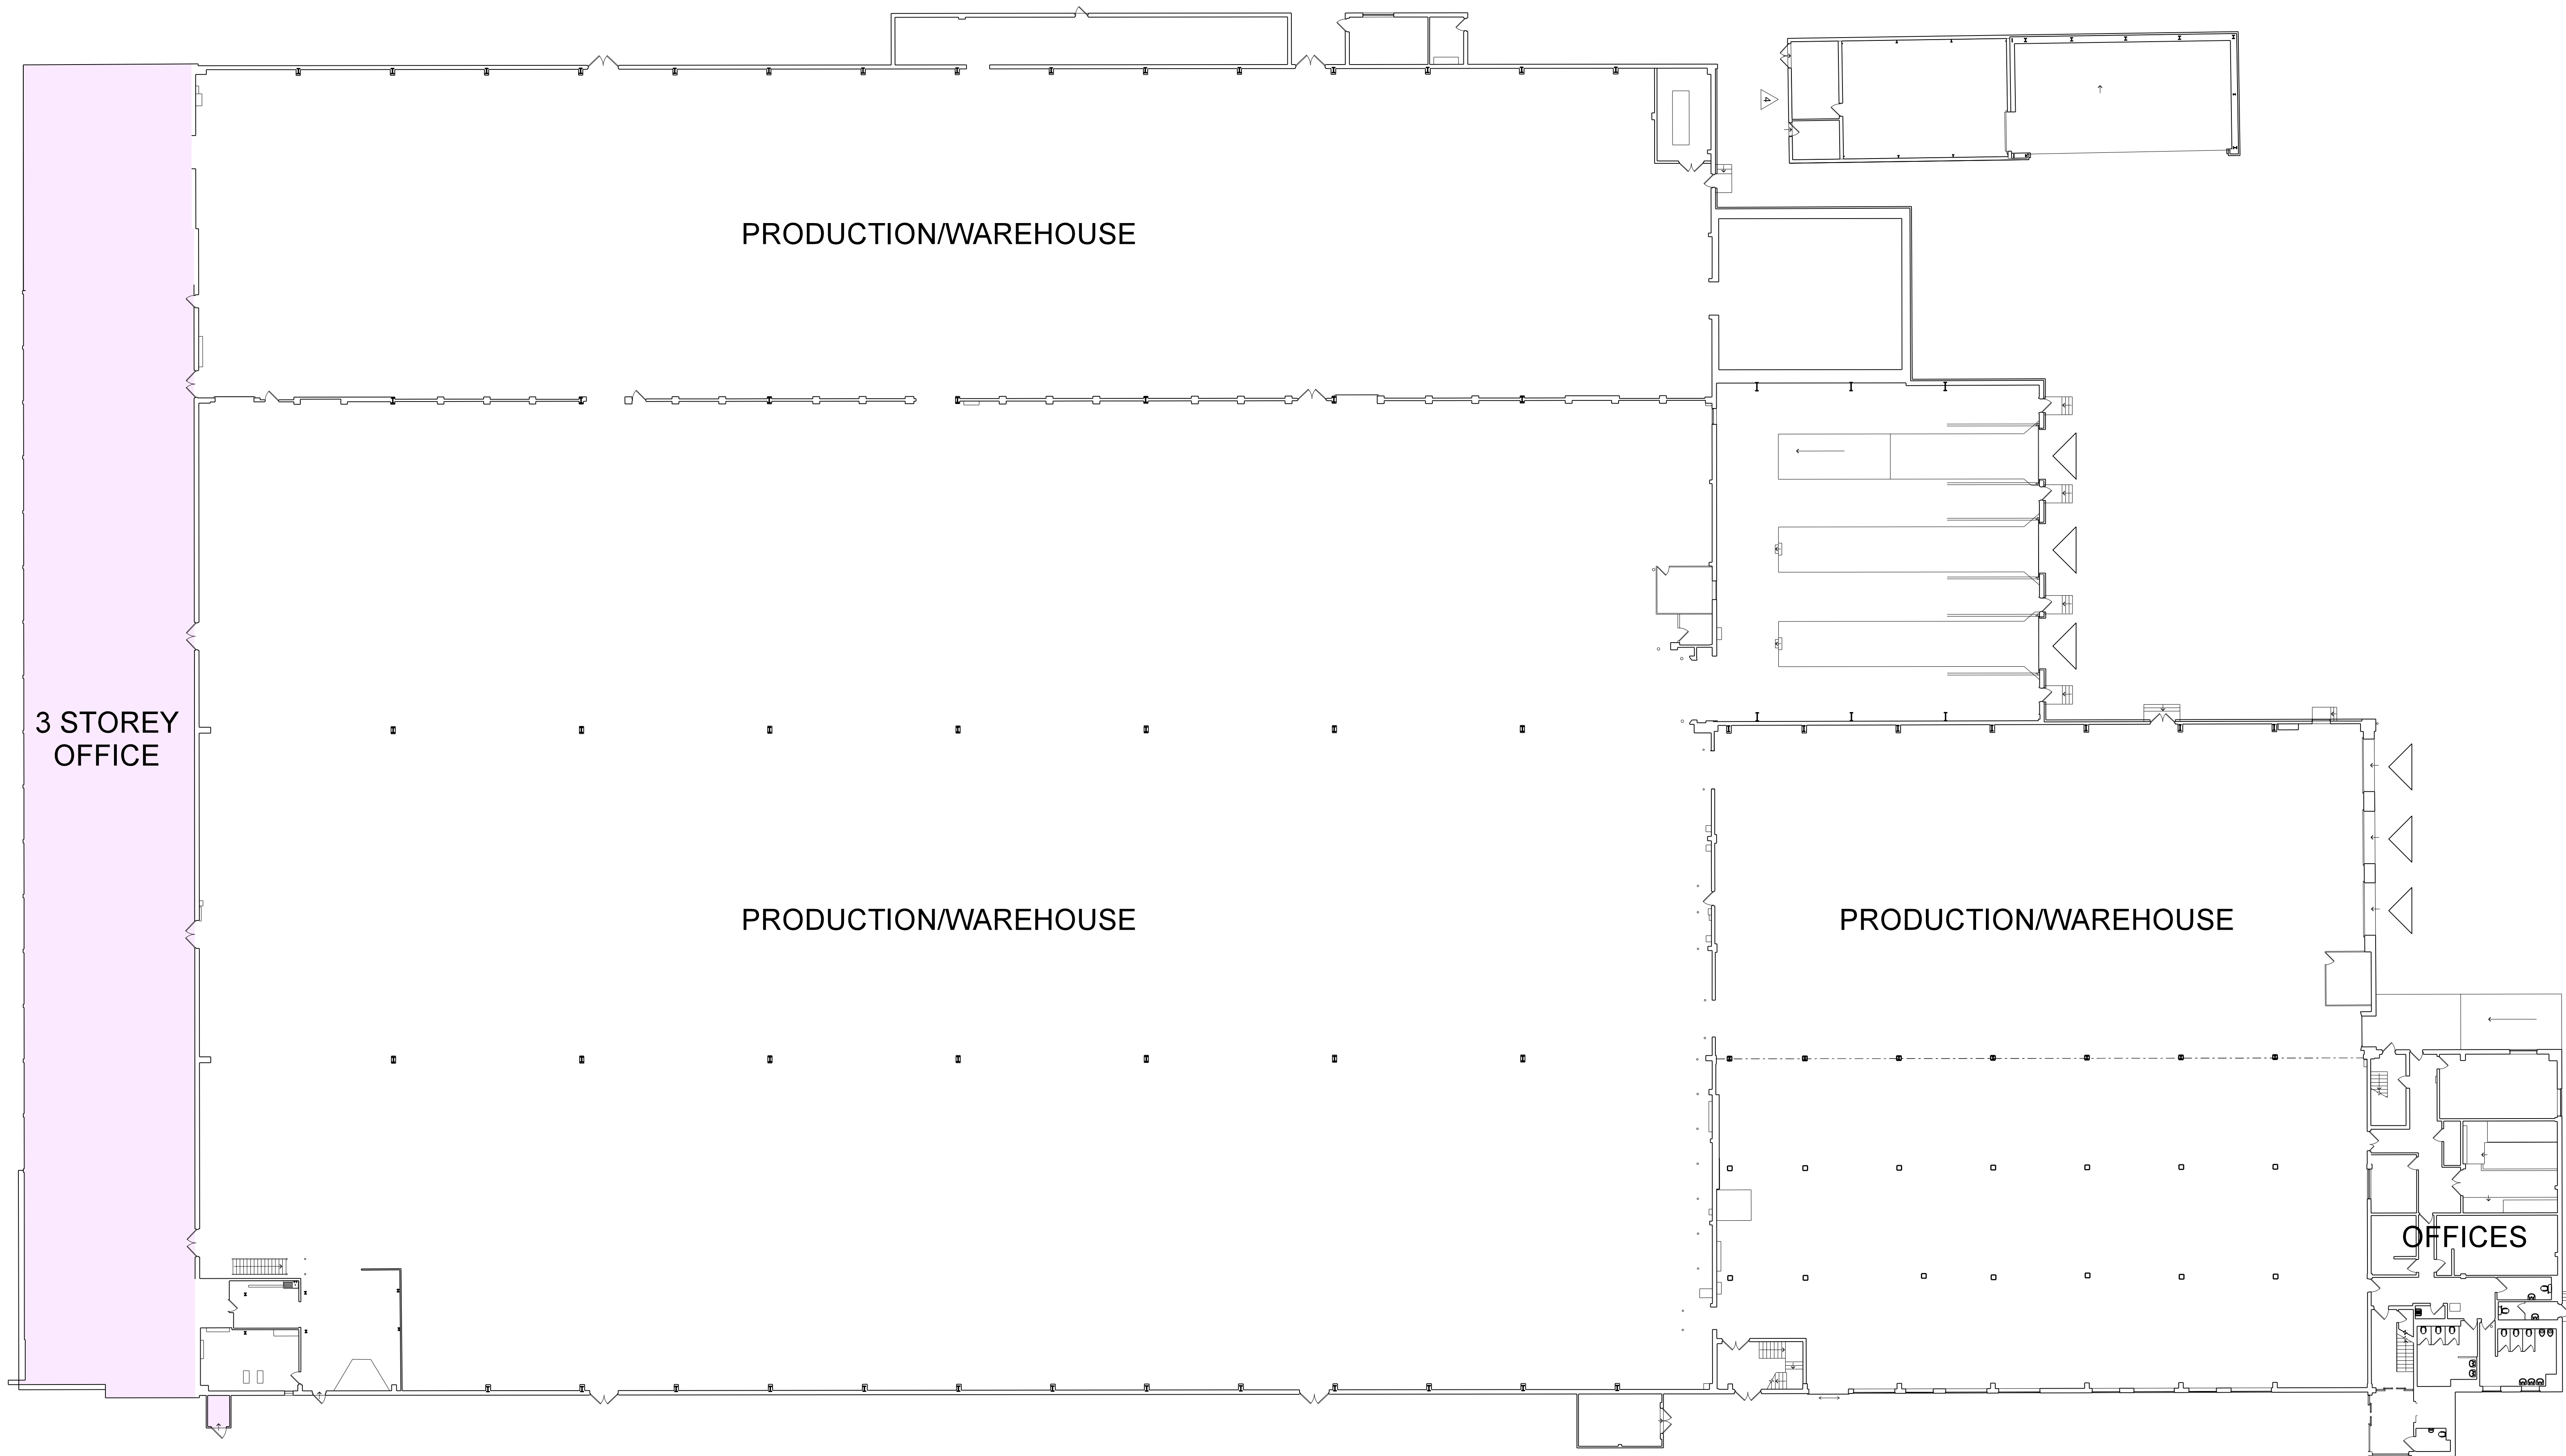

1 EXISTING PLAN
002 / ground floor

