


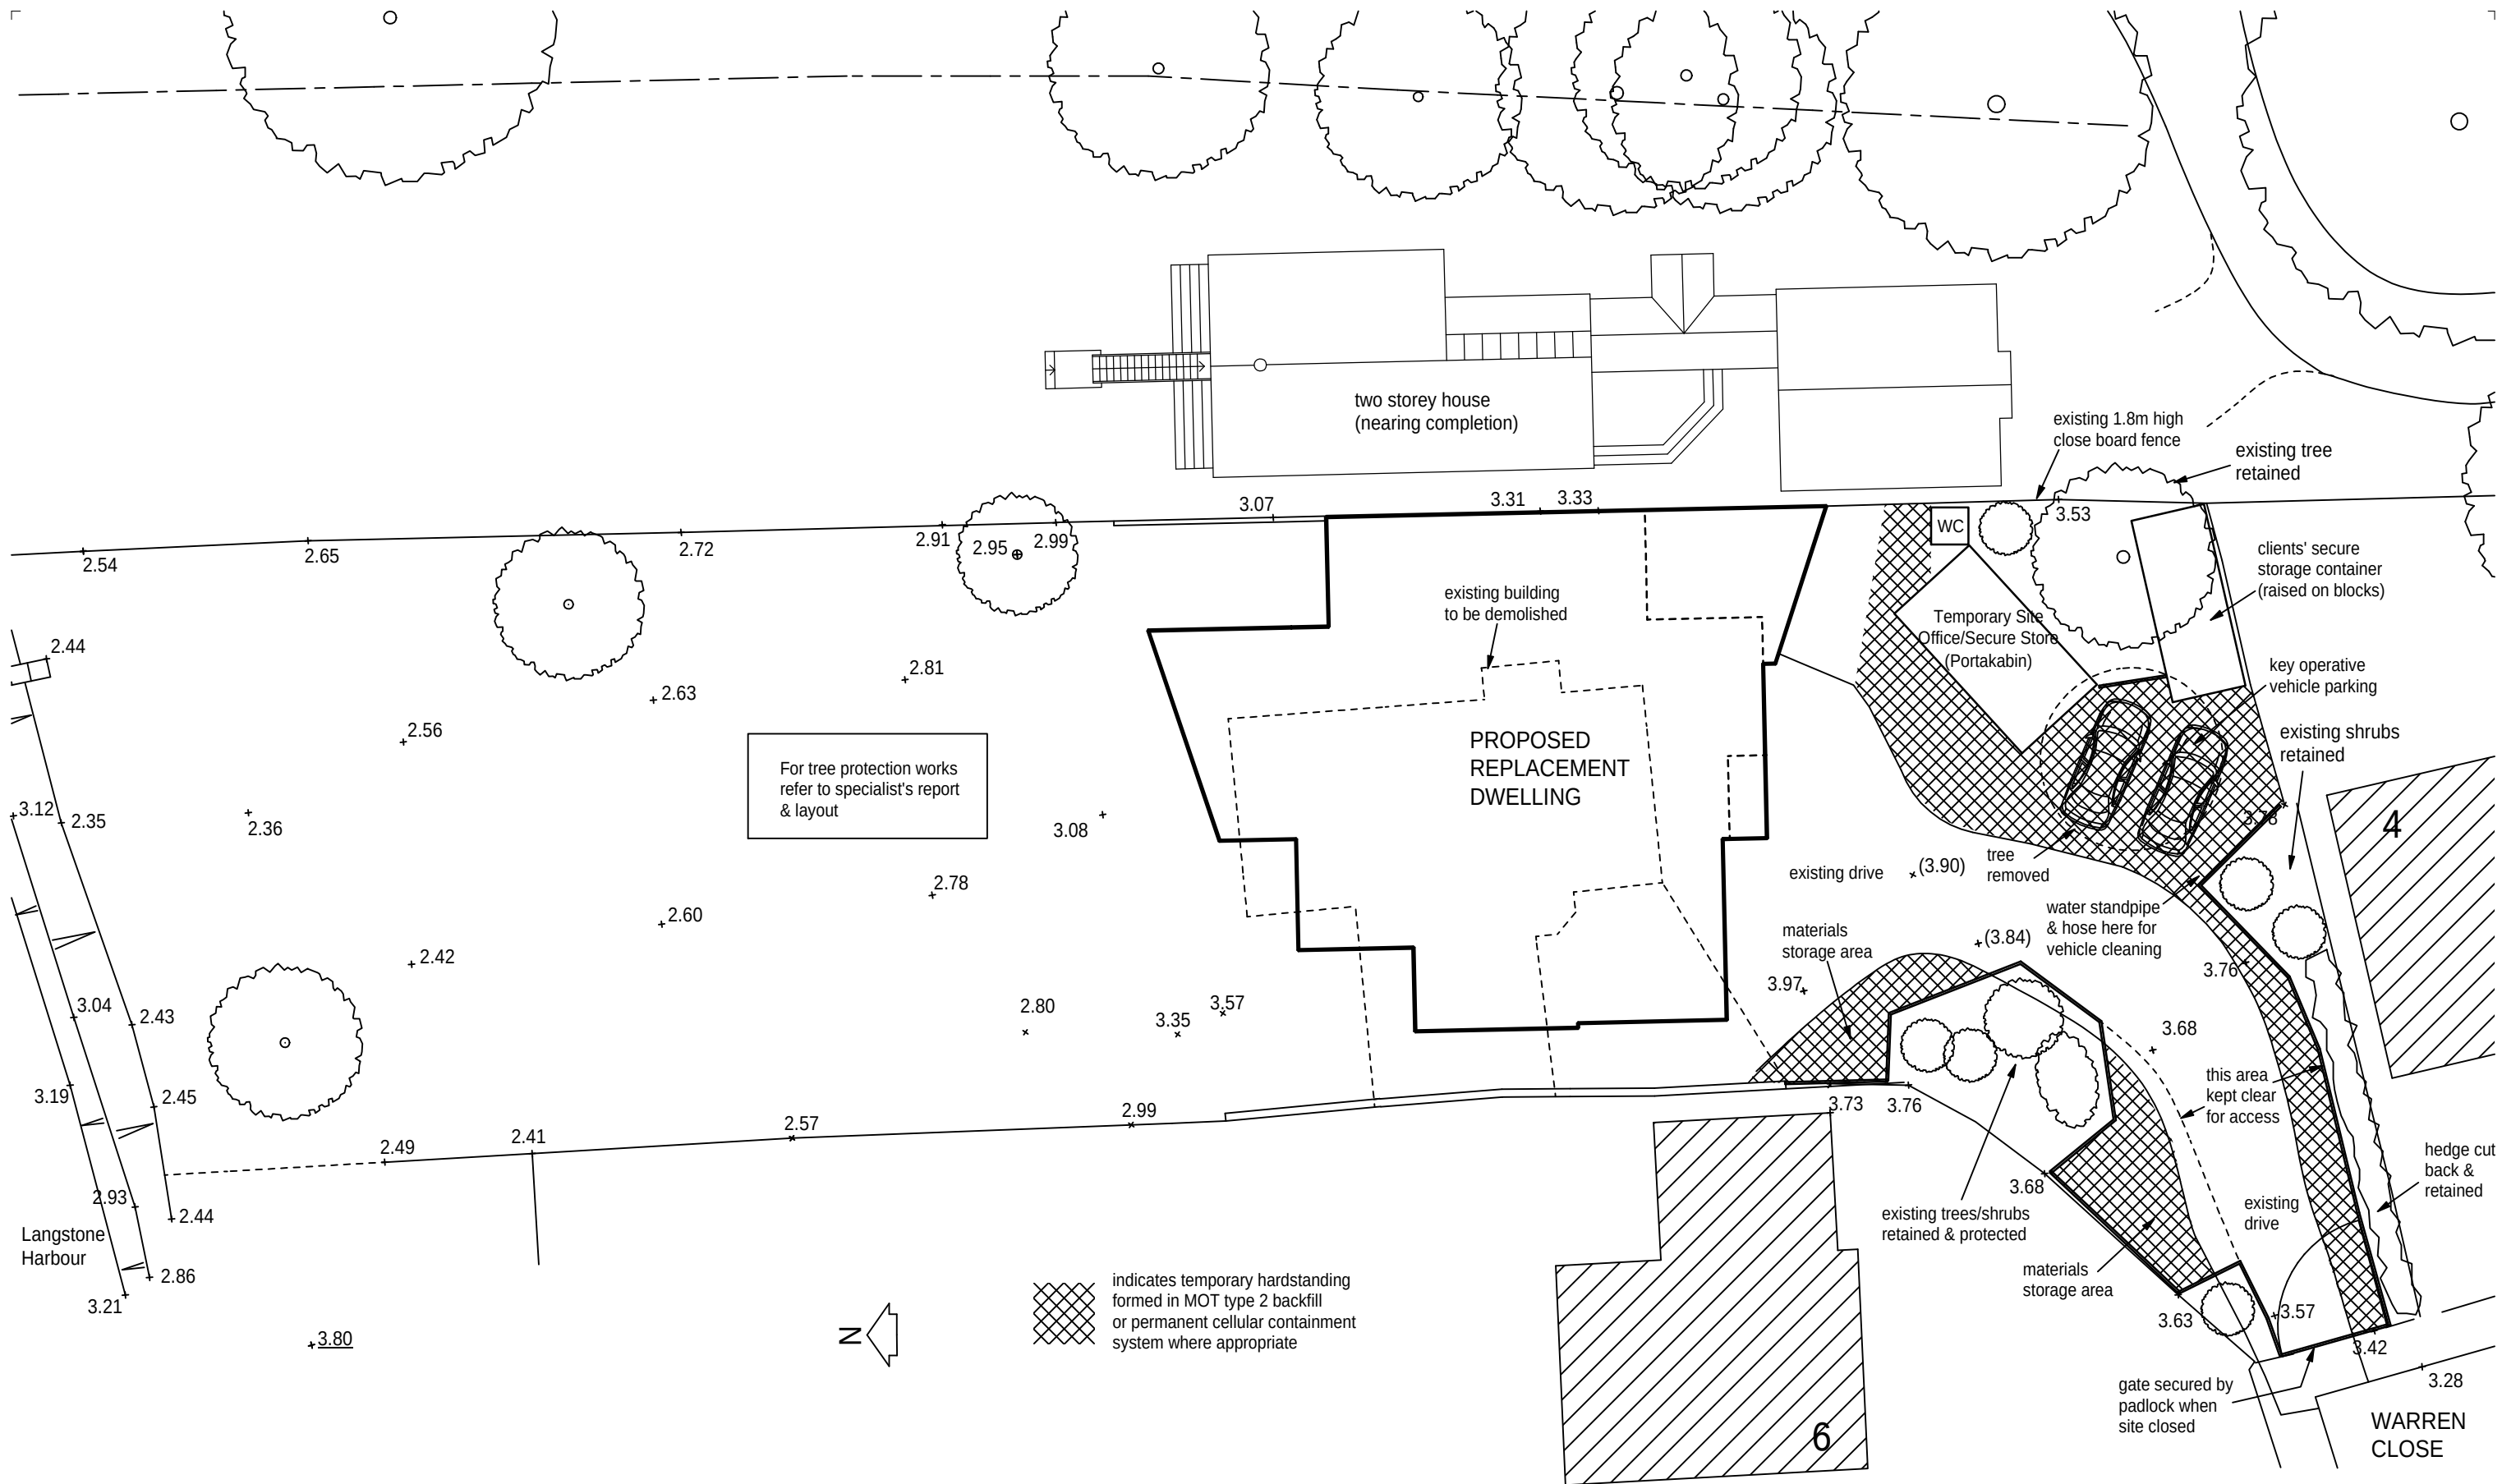

Proposed Site Plan 1:200

					revisions	date
This drawing is the copyright of the Architect and must not be reproduced without permission, except by the Local Planning Authority for planning purposes. Figured dimensions to be taken in preference to scaled. Dimensions to be checked on site before work commences. No deviation from this drawing will be permitted without the prior written consent of the Architect. Ground floor slabs, foundations, structure, etc., and all work below ground is shown provisionally and inspection of ground conditions is essential prior to work commencing. Reassessment is essential when the ground conditions are apparent and redesign may be necessary in the light of soil conditions found. The responsibility for establishing the soil and subsoil conditions rests with the Contractor.	drawing	drawing no.	rev.	date	scale(s)	sheet size
	PROPOSED SITE SETUP PLAN	2911/211		JUL 2012	1:200	A3
		client				
	project	MR & MRS LINES				
PROPOSED REPLACEMENT DWELLING						
5 WARREN CLOSE, HAYLING ISLAND						
HAMPSHIRE PO11 0HP		■ 114 Havant Road ■ Hayling Island ■ Hampshire ■ PO11 0LJ ■ Tel: (023) 9246 8889 ■ E-mail: jdo@jeffreydouglas.co.uk				