



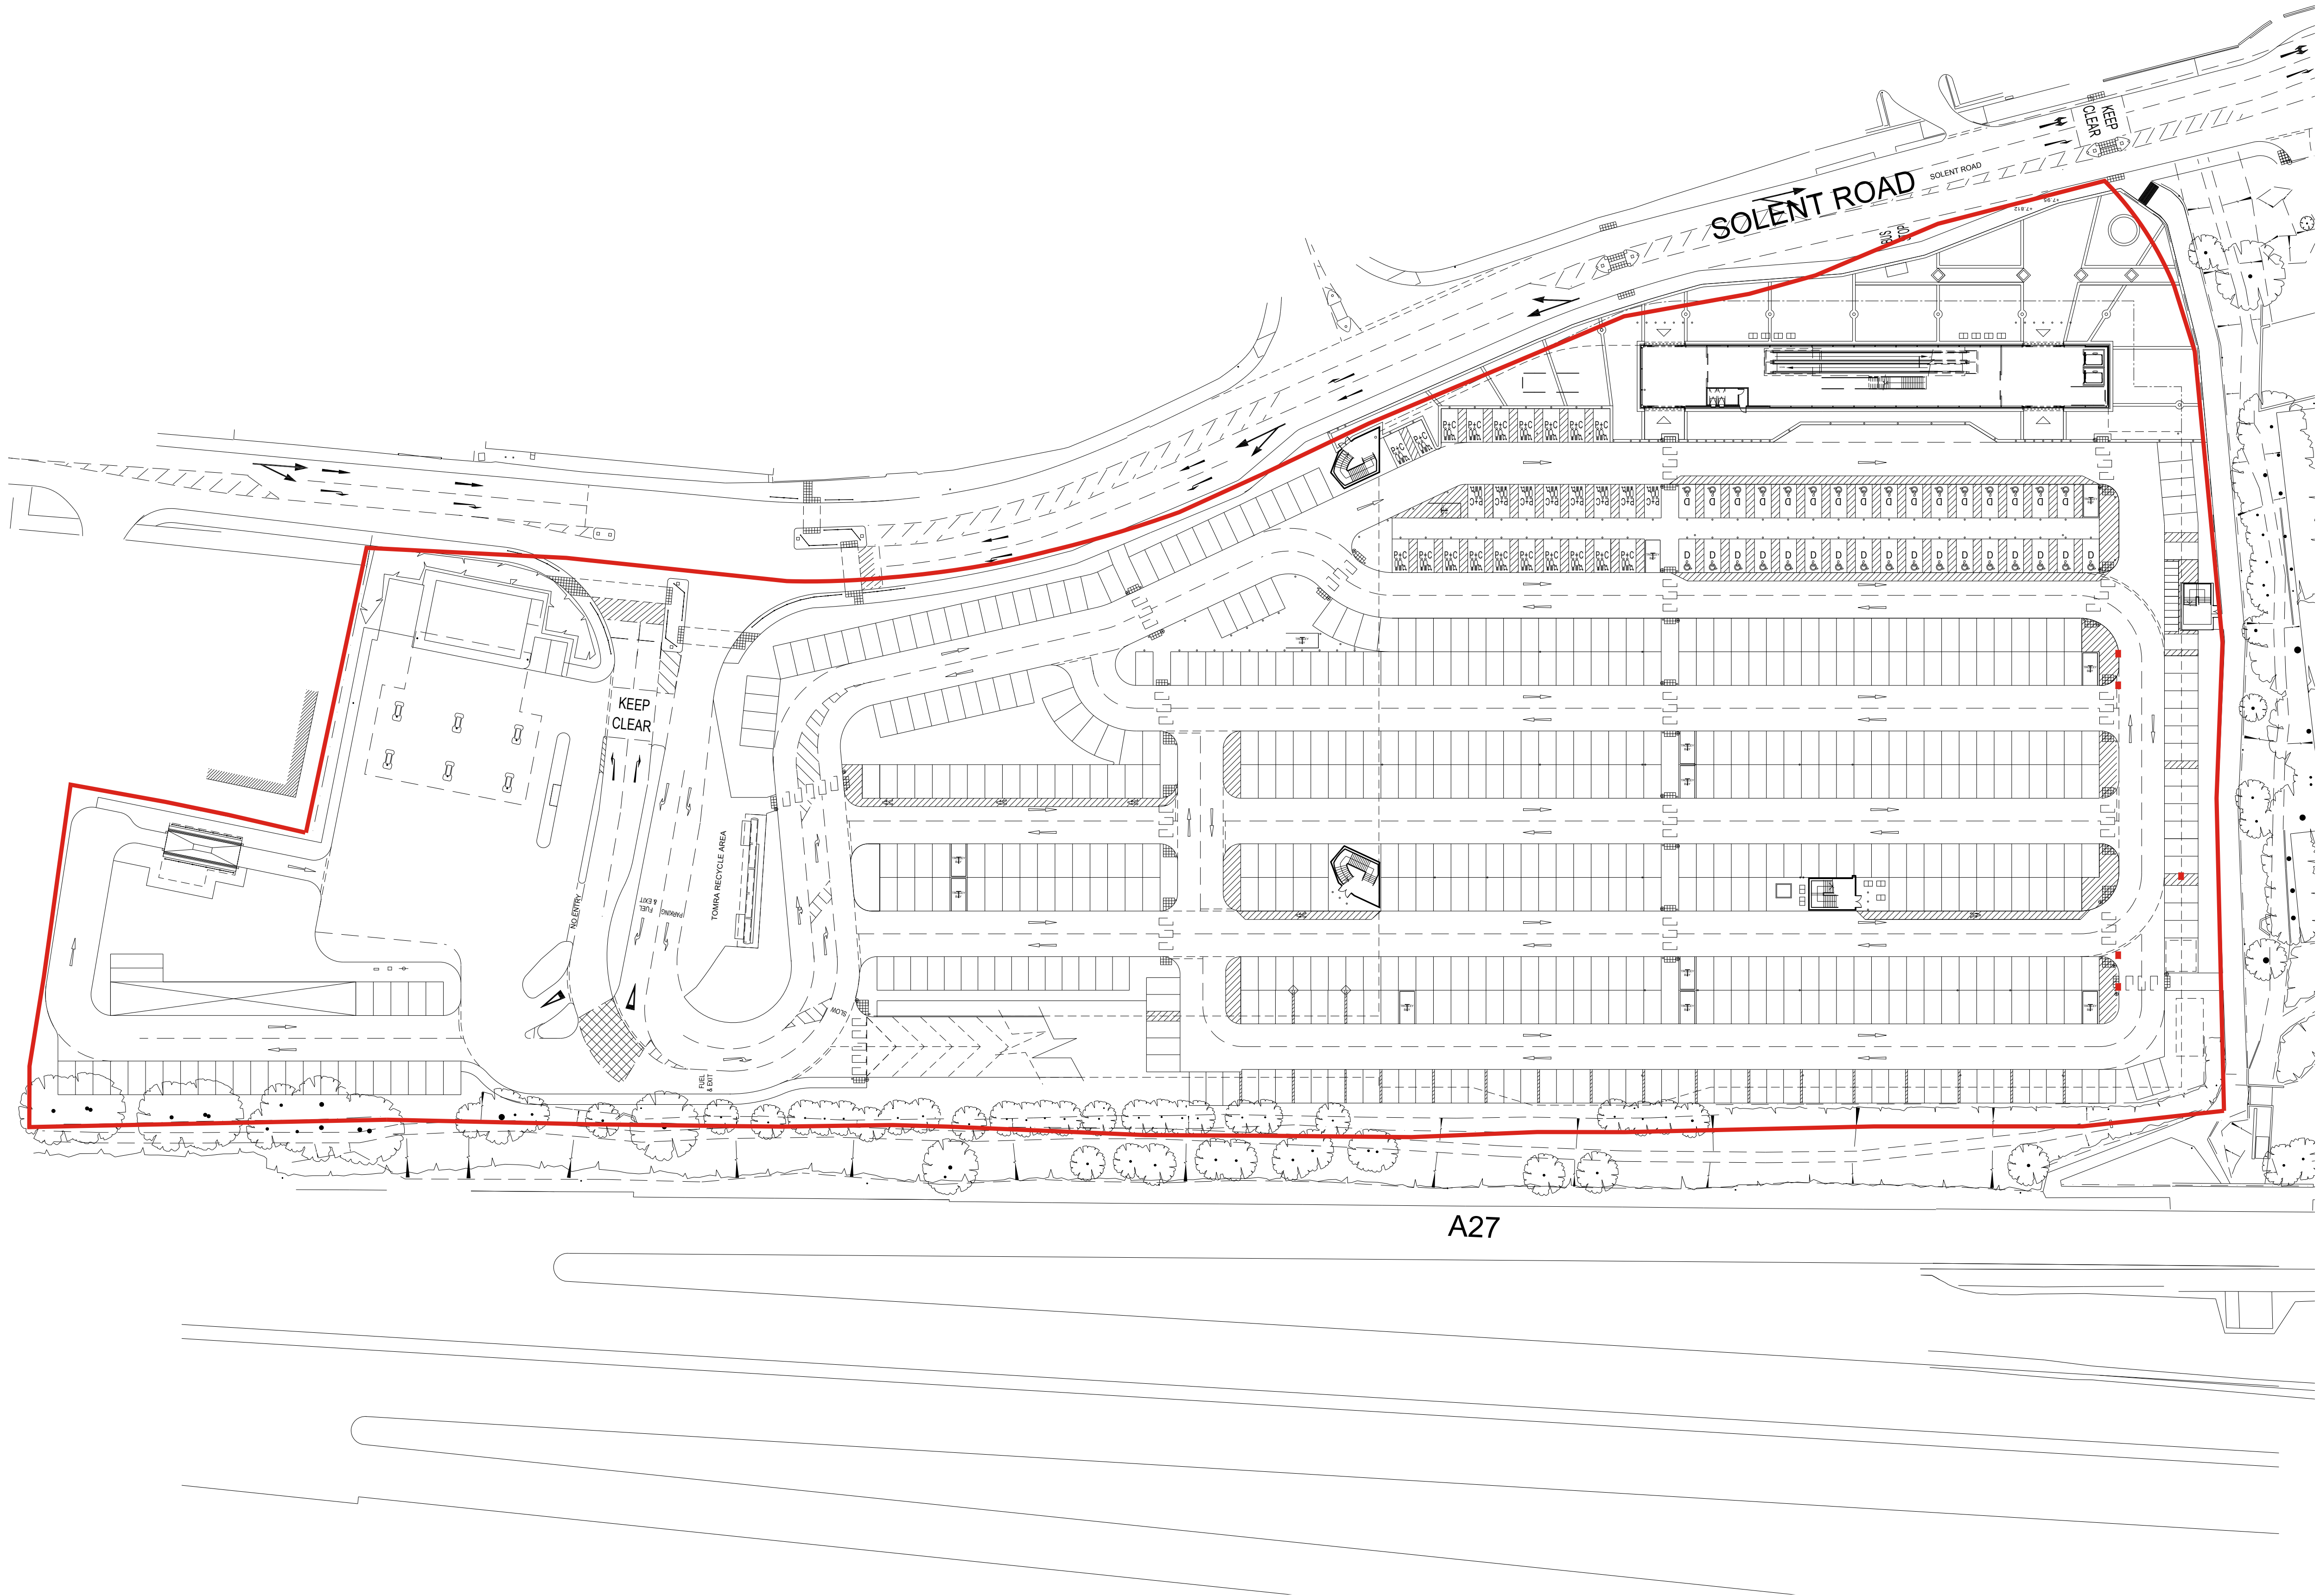

NOTES

This drawing to be read in accordance with the specification/Bills of Quantities and related drawings.

No Dimensions to be scaled from this drawing. All stated dimensions to be verified on site and the Architect notified of any discrepancies.

 

PLANNING ISSUE

Project

**TESCO STORES  
SOLENT ROAD  
HAVANT**

Title

**SIGNAGE APPLICATION  
SITE PLAN**

Scale

1:500 @A1

Date

JUN 2014

Drawn

GL

Checked

SB

Drawing Number

**7295\_PL05**

Revision

-

**Saunders Partnership Architects**  
ARCHITECTURE | URBAN DESIGN | MASTER PLANNING

**RIBA**



www.saundersarchitects.com  
Welwyn Garden City | Bristol | Manchester | London

T 01707 385300

**SAUNDERS**