

SUPERSEDED

HAVANT BOROUGH
COUNCIL


15 AUG 2013

RECEIVED



front elevation

side elevation

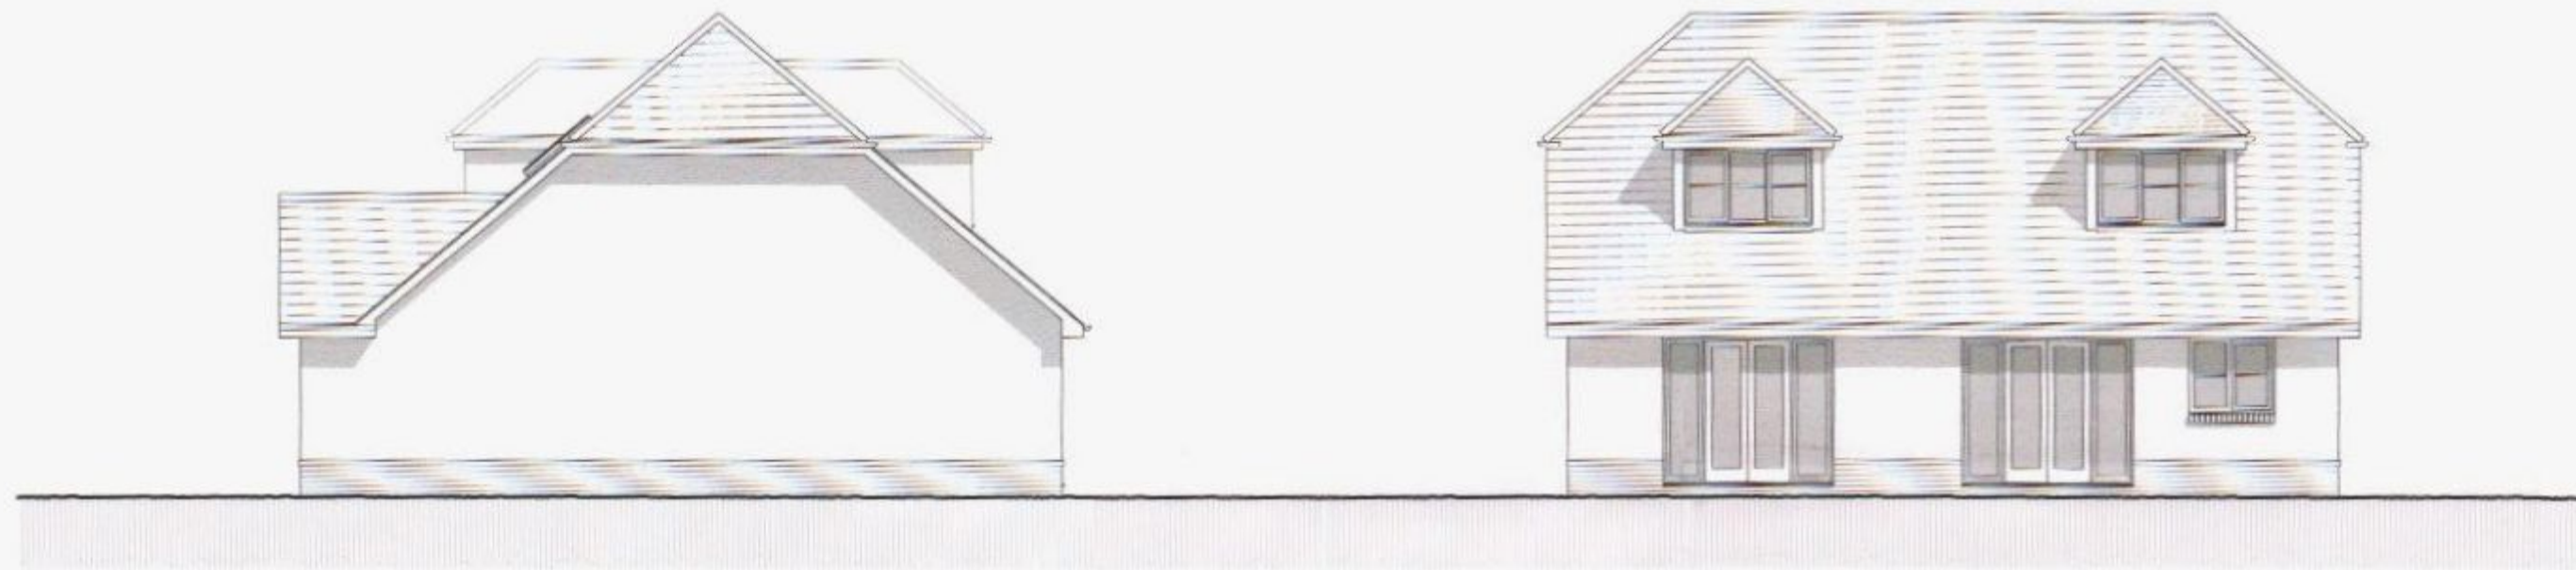


side elevation


rear elevation

Materials Schedule

Roof	- terracotta concrete interlocking tiles matching half round ridge and hip tiles
Walls	- red/orange facing bricks generally red features, ivory through colour render
Dormers	- lead faced
Fascia	- white Upvc
Gutters	- black Upvc
Windows	- white Upvc
Front Door	- hardwood

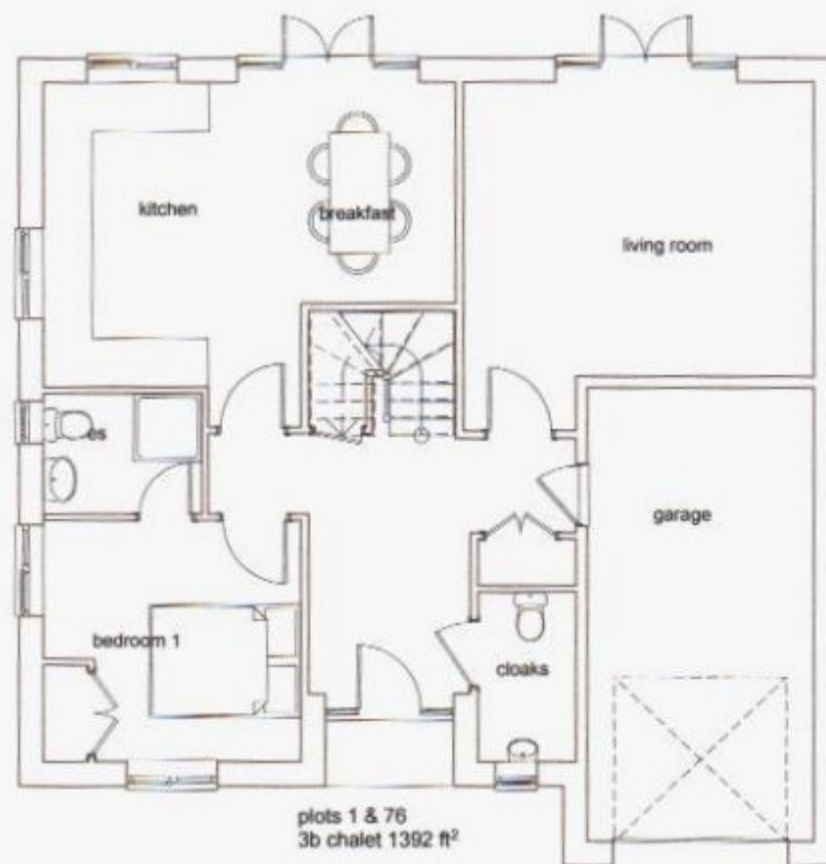

ground floor

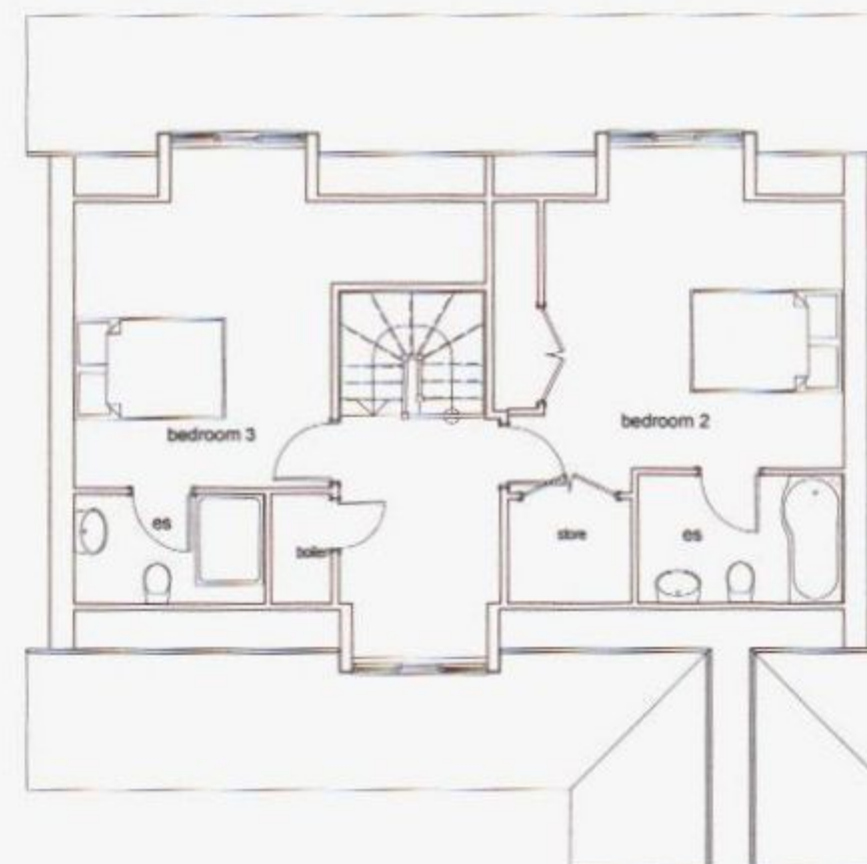

first floor

rev b 12.08.13 windows added to side elevation
rev a 09.05.13 material schedule added



Victoria House 14 St John's Road Hodge End Southampton Hampshire SO30 4AB
Tel: 01489 773077 Fax: 01489 797111 E-mail: sales@crayfernhomes.co.uk

All dimensions are to be checked onsite prior to commencement of work.
This drawing is the copyright of Crayfern Homes Limited
and may not be copied, altered or reproduced in any way without their written authority.

PLOT 76

DEVELOPMENT AT
SCRATCHFACE LANE
BEDHAMPTON
HAMPSHIRE

FOR
CRAYFERN HOMES LIMITED

SCALE: 1:100 @ A3 DATE: OCT 2012 DRAWING NO 02.12_230b

