

GENERAL NOTES

The drawings must not be copied or reproduced in any form without the written permission of the architect. All works must be checked on site and the details confirmed before construction. The drawings must not be used for any other purpose.


©Derrington Male Polansky

DRAWING NOTES



For details of the building, refer to the Architect's drawings. For details of the building, refer to the Architect's drawings.

REVISION	DATE	BY
P1 PRELIMINARY ISSUE	3/8/2015	SL


NOTE:
External ground finishes, furniture and landscaping refer to Landscape Architect drawings for specification.

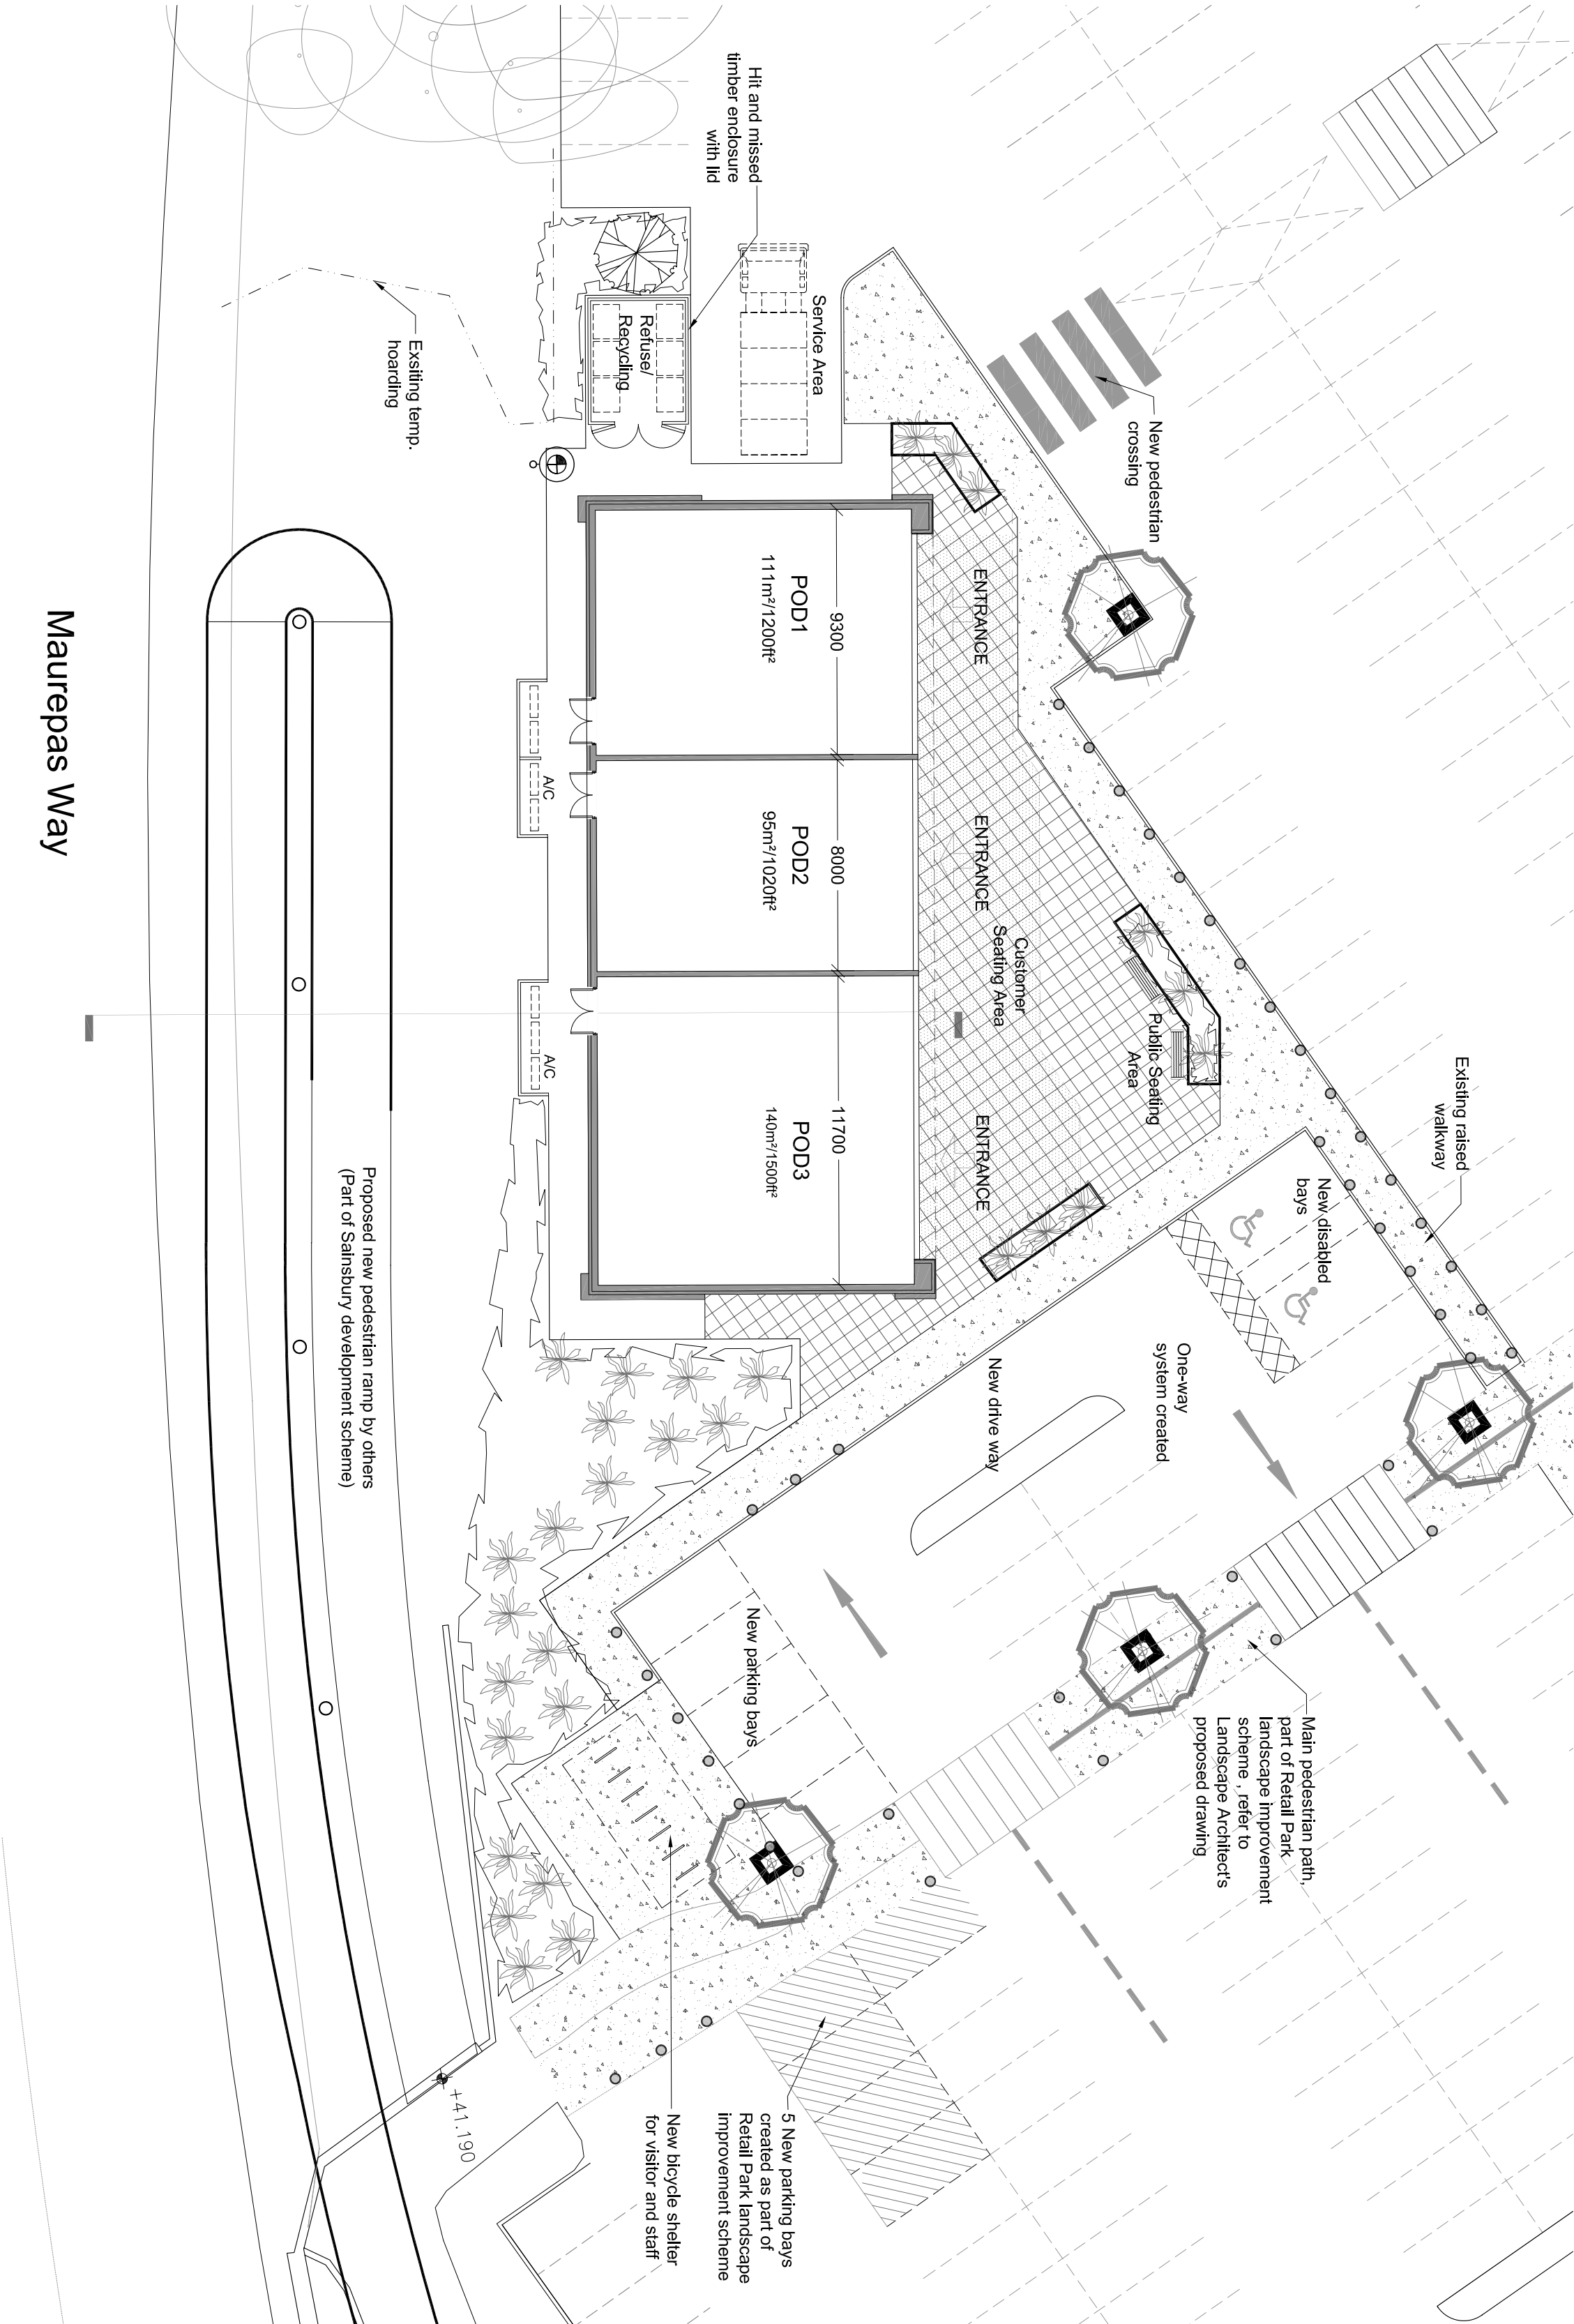



Proposed Site Plan
scale 1:200

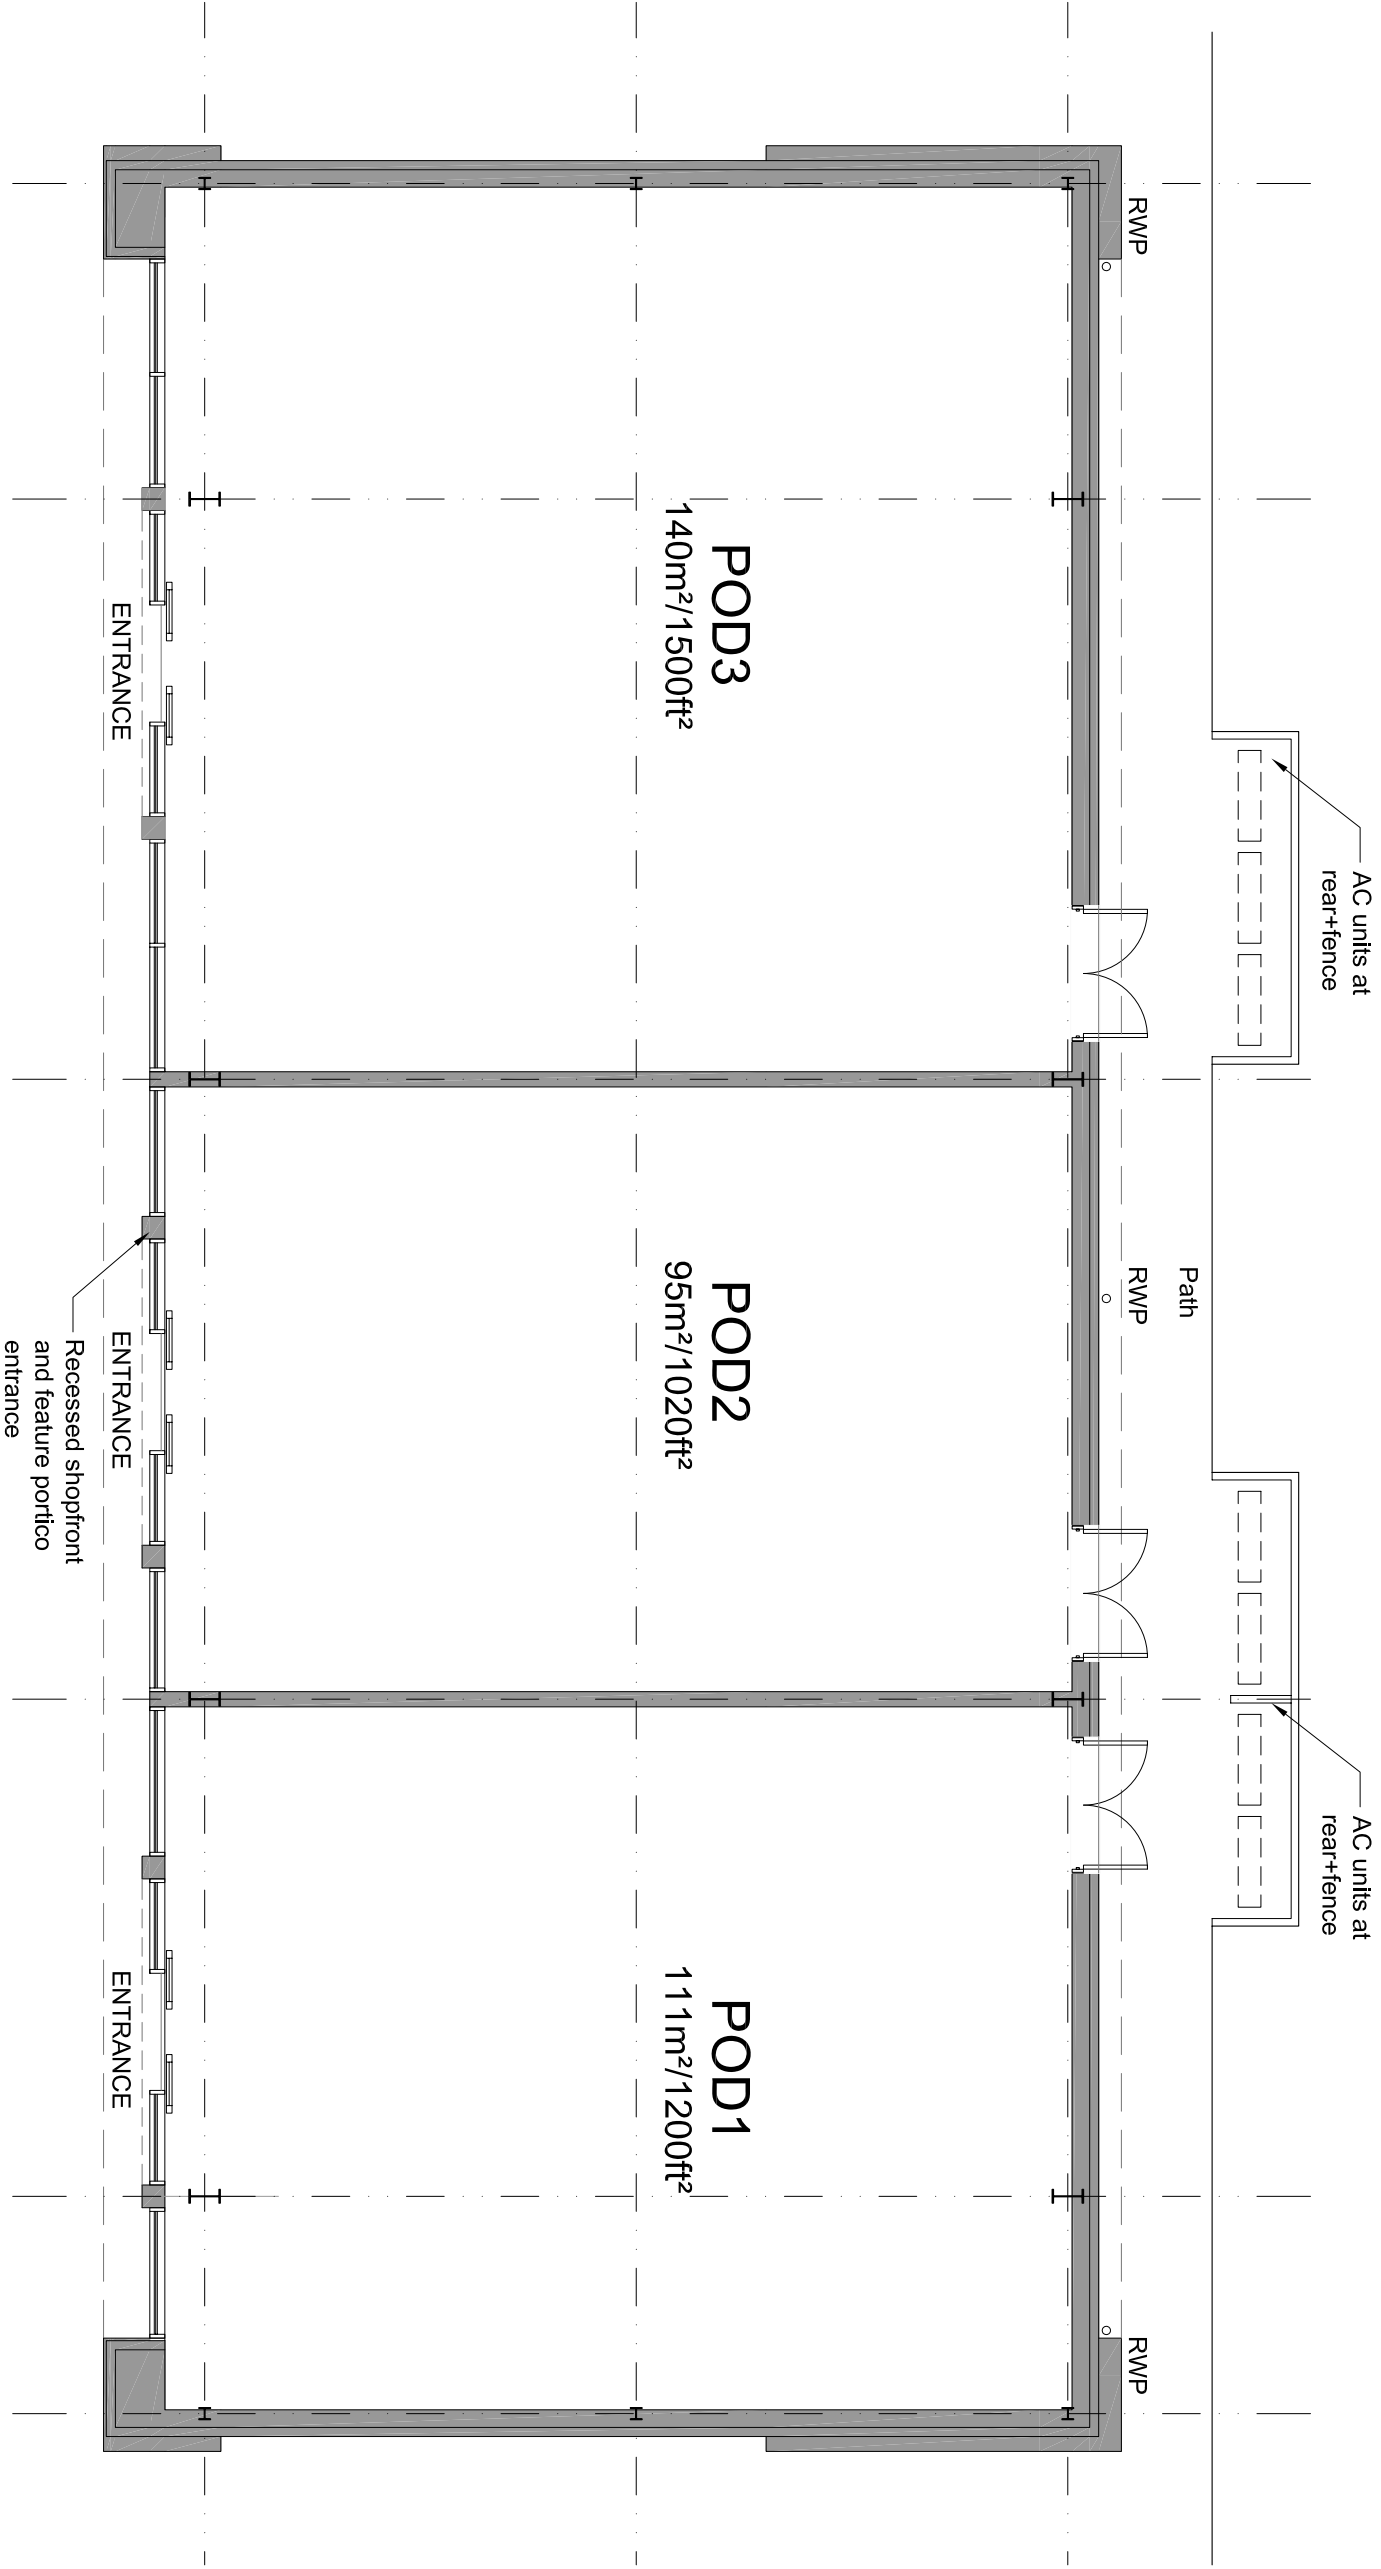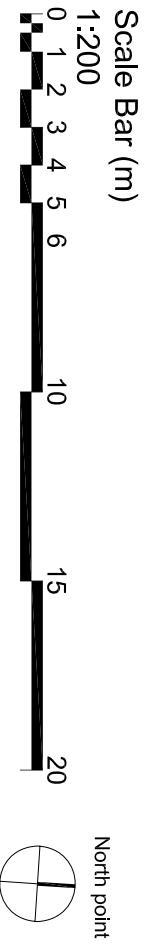

Ground Floor Plan

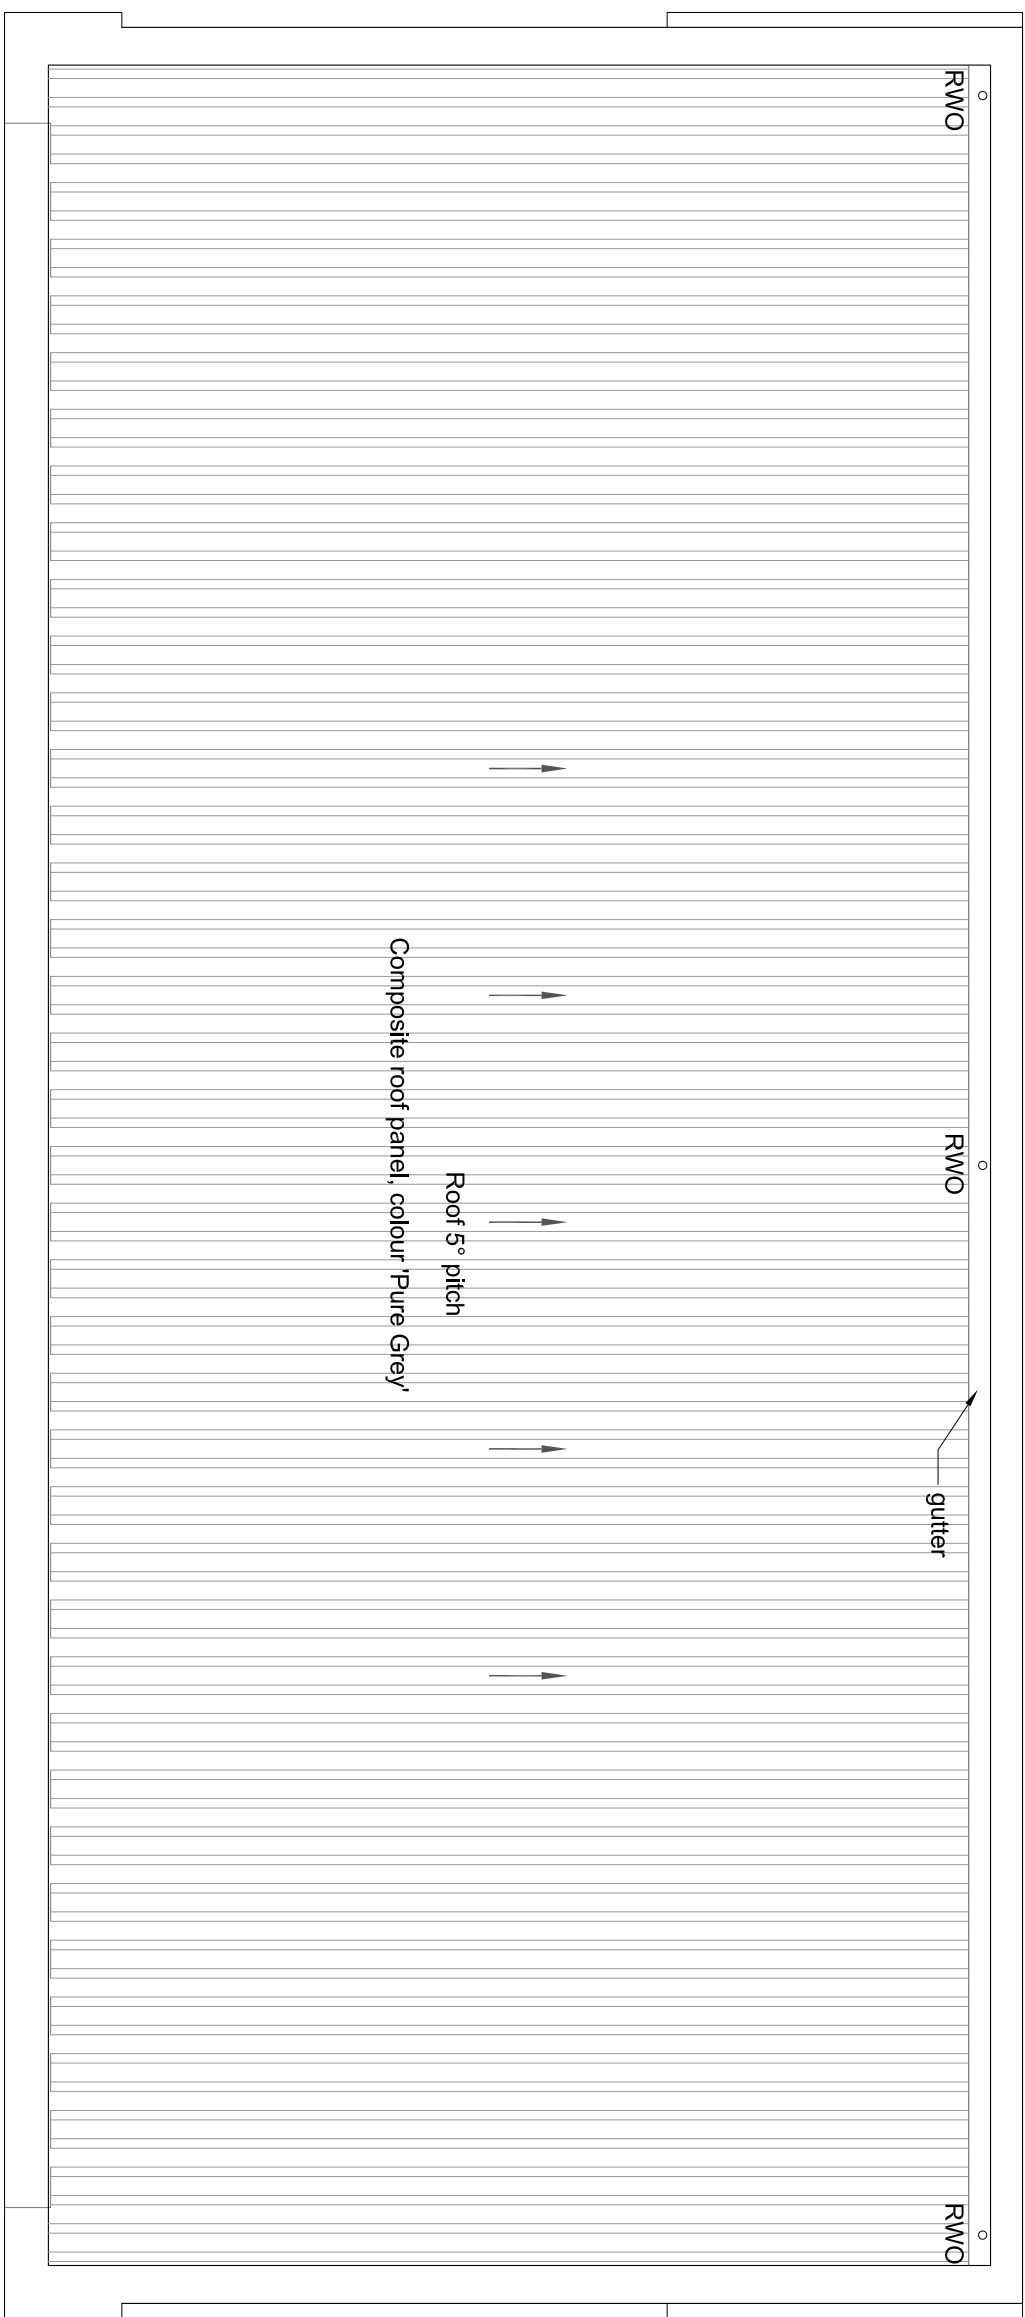

Roof Plan

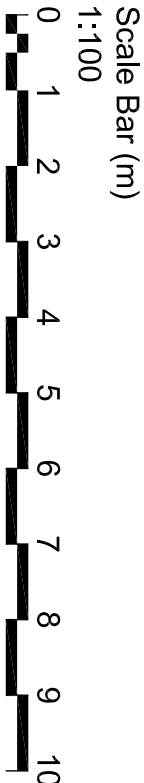 

CLIENT
Henderson UK Retail
Warehouse Fund

PROJECT TITLE
Wellington Pods
Wellington Retail Park
Waterlooville PO7 7FG

DRAWING TITLE
Proposed Site Plan &
GF and Roof Plans

DATE
July 13

SCALE
1:100 @ A1 199-PL-100.P1

Derrington Male Polansky
Chartered Architects

Ferneberga House
Alexandra Road
Farnborough
Hampshire GU14 6DQ

T +44 (0) 1252 318448
www.dmp-architects.co.uk