


M | 13.06.2013 | DS | Reserved Matters Application
N | 06.12.2013 | SJB | Entrance canopy amended
O | 27.06.2014 | AT | Updated in line with the revised footprint.
P | 02.07.2014 | FW | Floor area updated.

NOTE: The contractor is responsible for checking all site dimensions and levels. These should be checked prior to the ordering of any components and before the commencement of the works. All discrepancies should be brought to the attention of the Contract Administrator

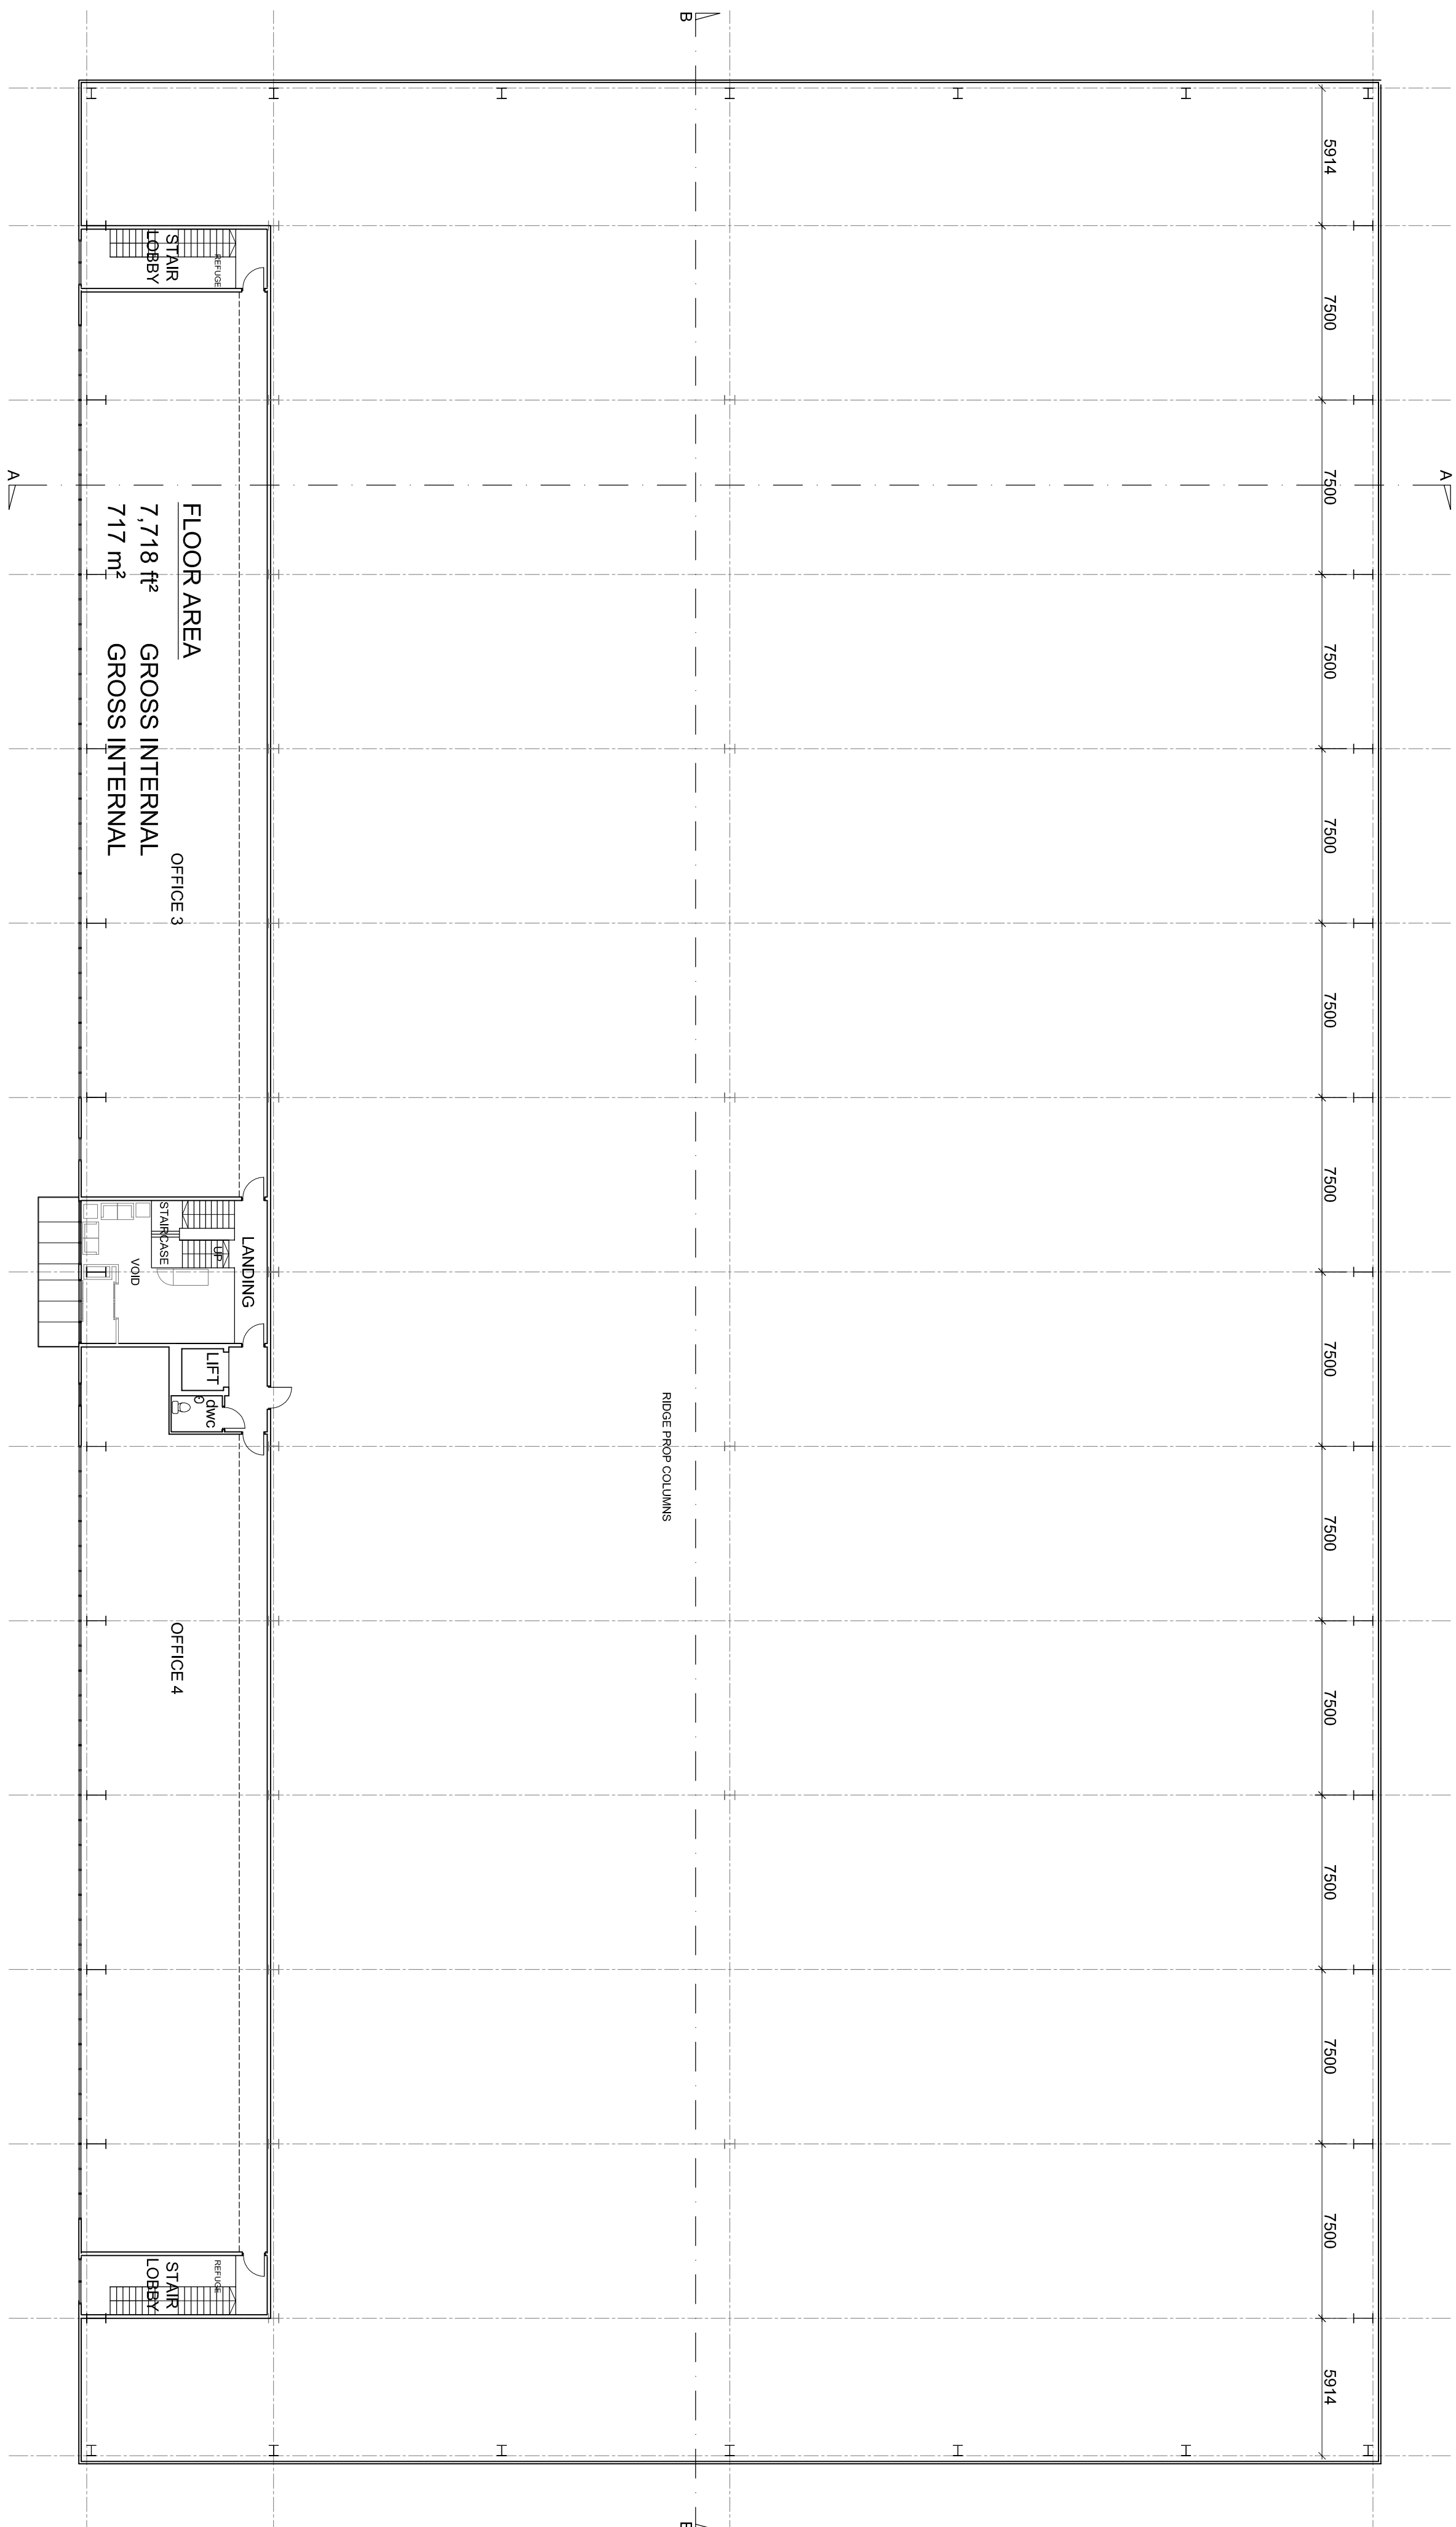

Durngate Estates Ltd
Development Proposals
Site 4 Harts Farm Way
drawing information title: Proposed First Floor

title: Proposed First Floor Plan
status: INFORMATION
date: JAN 2012
scale: 1/200 @ A1
drawn: JS
job: 48112
dwg: 1007
rev: P

PWP Architects Ltd, 61 South Street, Havant, Hampshire PO9 1BZ
 t 02392 482494 f 02392 481152
 e: design@pwp-architects.com
 w: www.pwp-architects.com

b: 4812 dwg: 1007 rev: P