
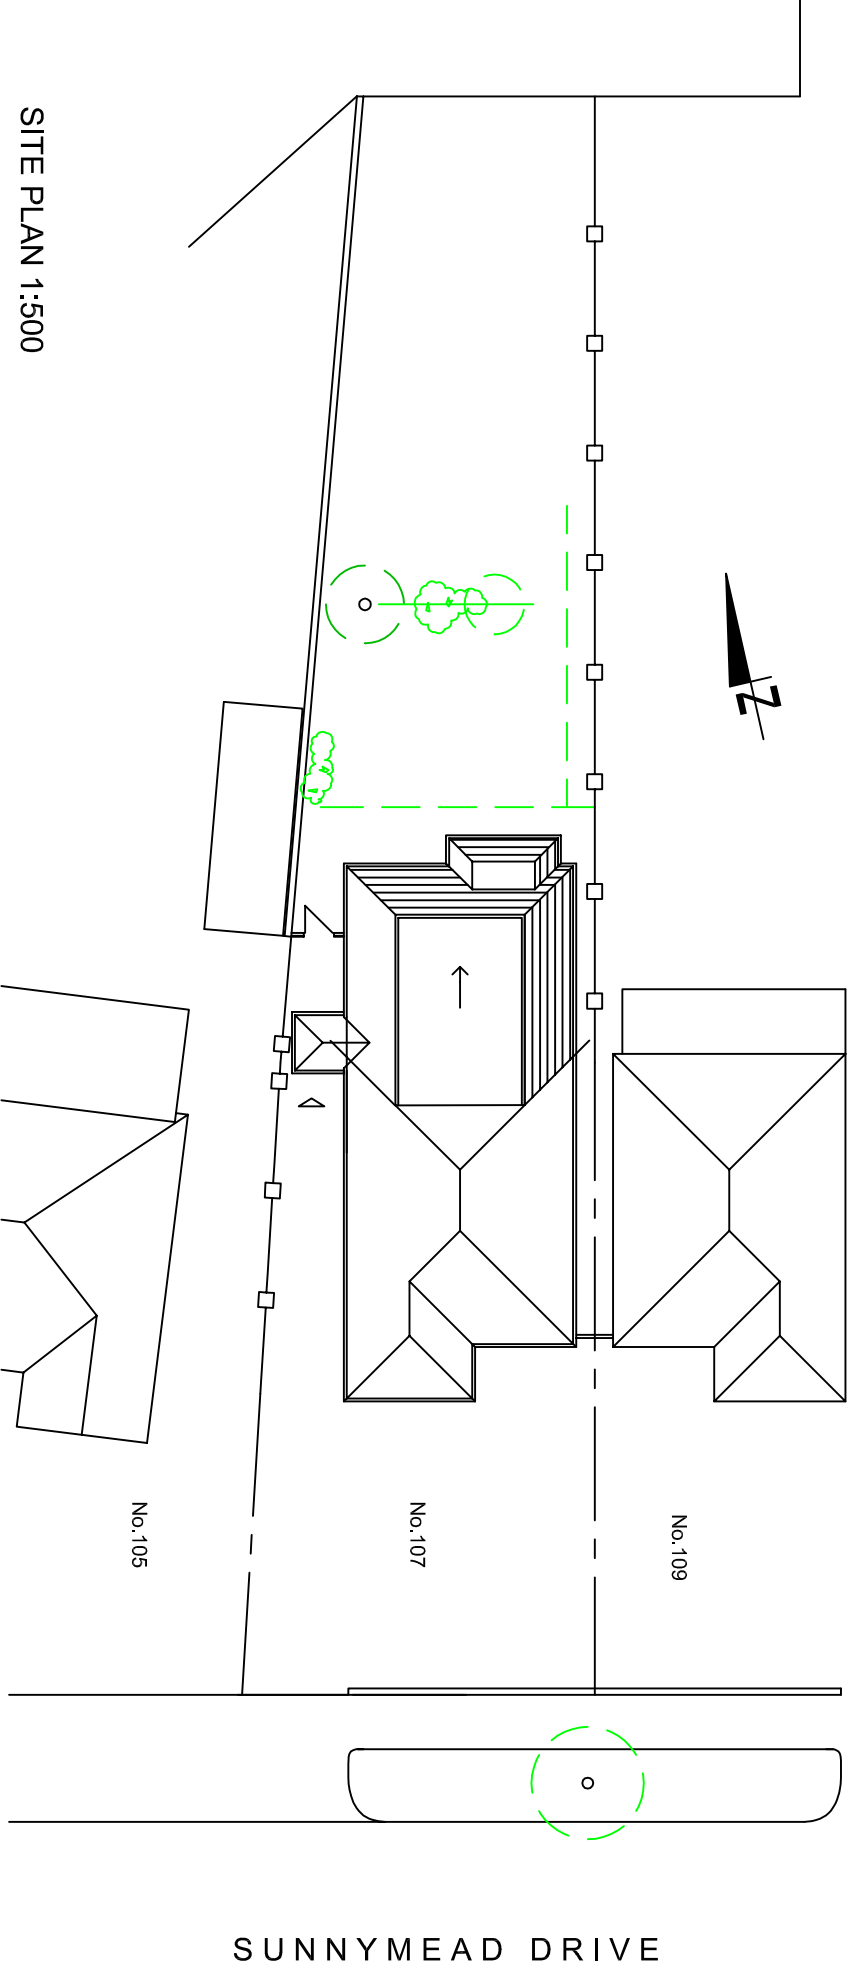
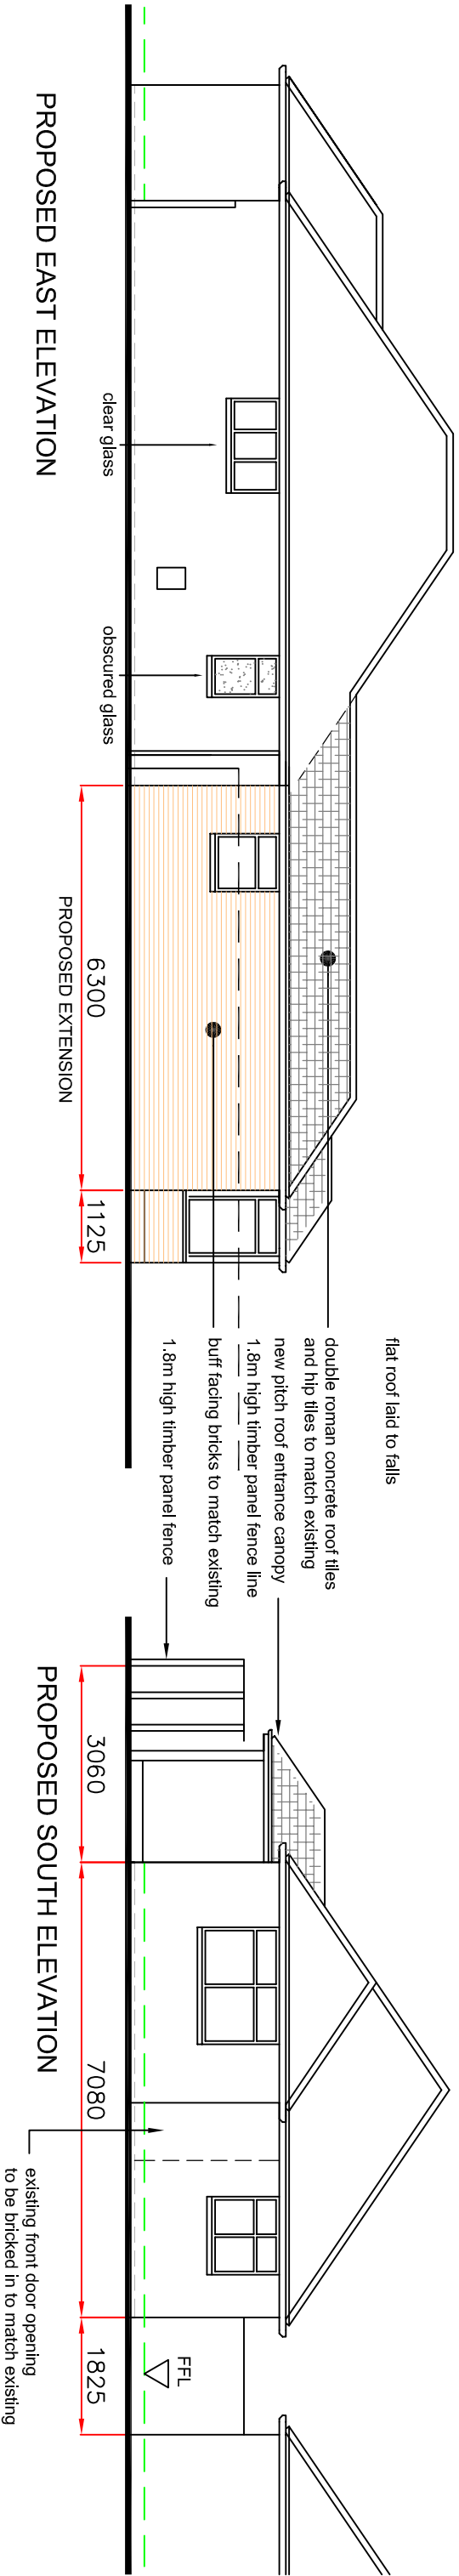


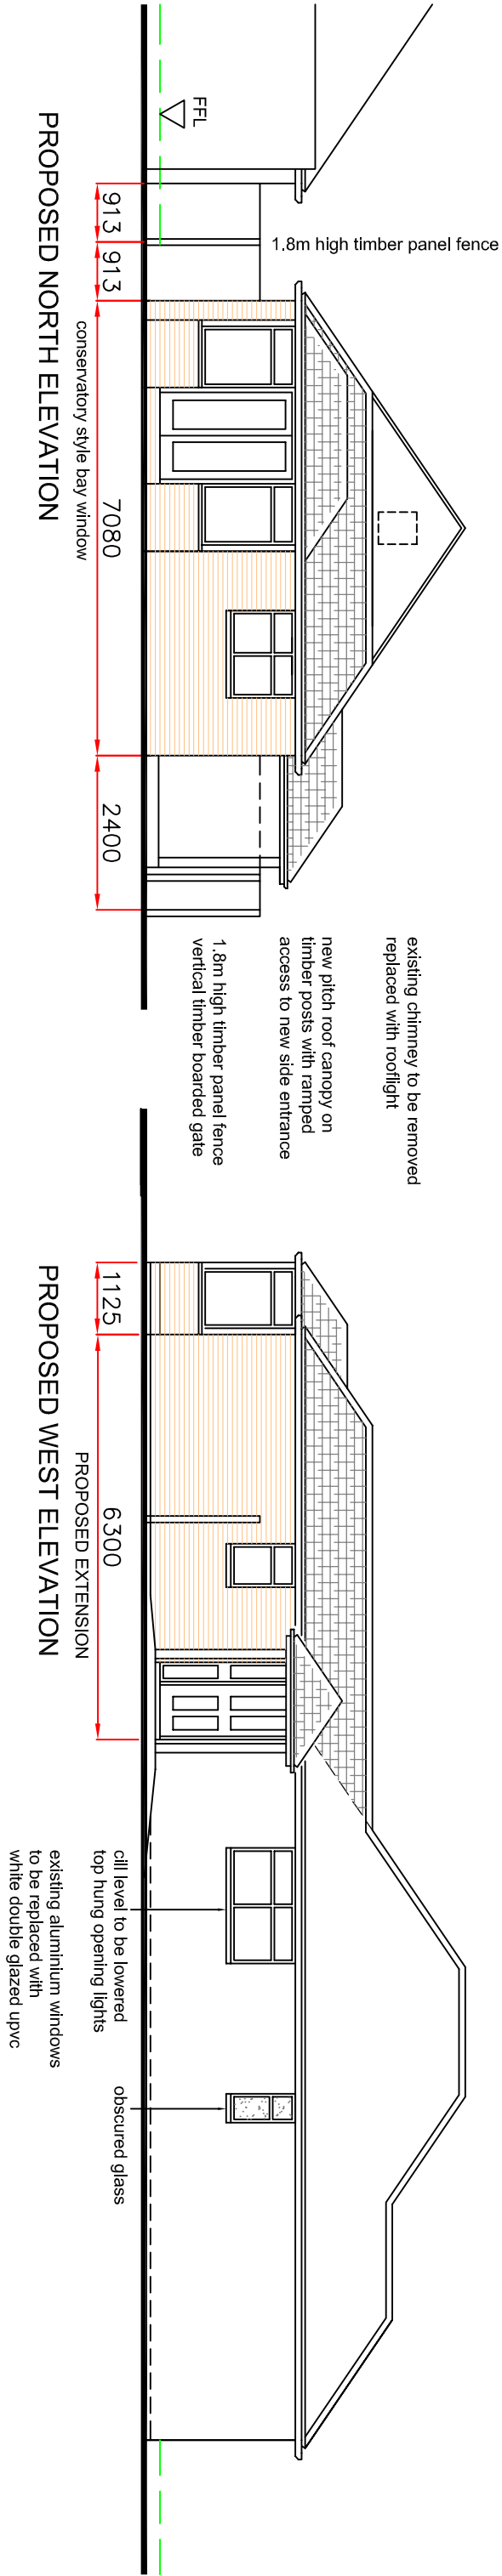

Chris RUSSELL

ARCHITECTURAL CONSULTANTS

chris.crutch@btinternet.com

07958 54697

Proposed Extension at

107 Sunnymead Drive

Waterlooville PO7 6BP

Proposed Elevations

and Roof Plan

SCALE 1:100

DATE June 2014

SHEET A3

DRAWING NO

14/005/03

© This drawing is copyright and must not be reproduced,
copied or handed to a third party without written consent