


Revisions


Rev	Date	Drawn	Check'd	Details
-----	------	-------	---------	---------

A 06.14 RDB Scheme revisions to reflect Planners comments

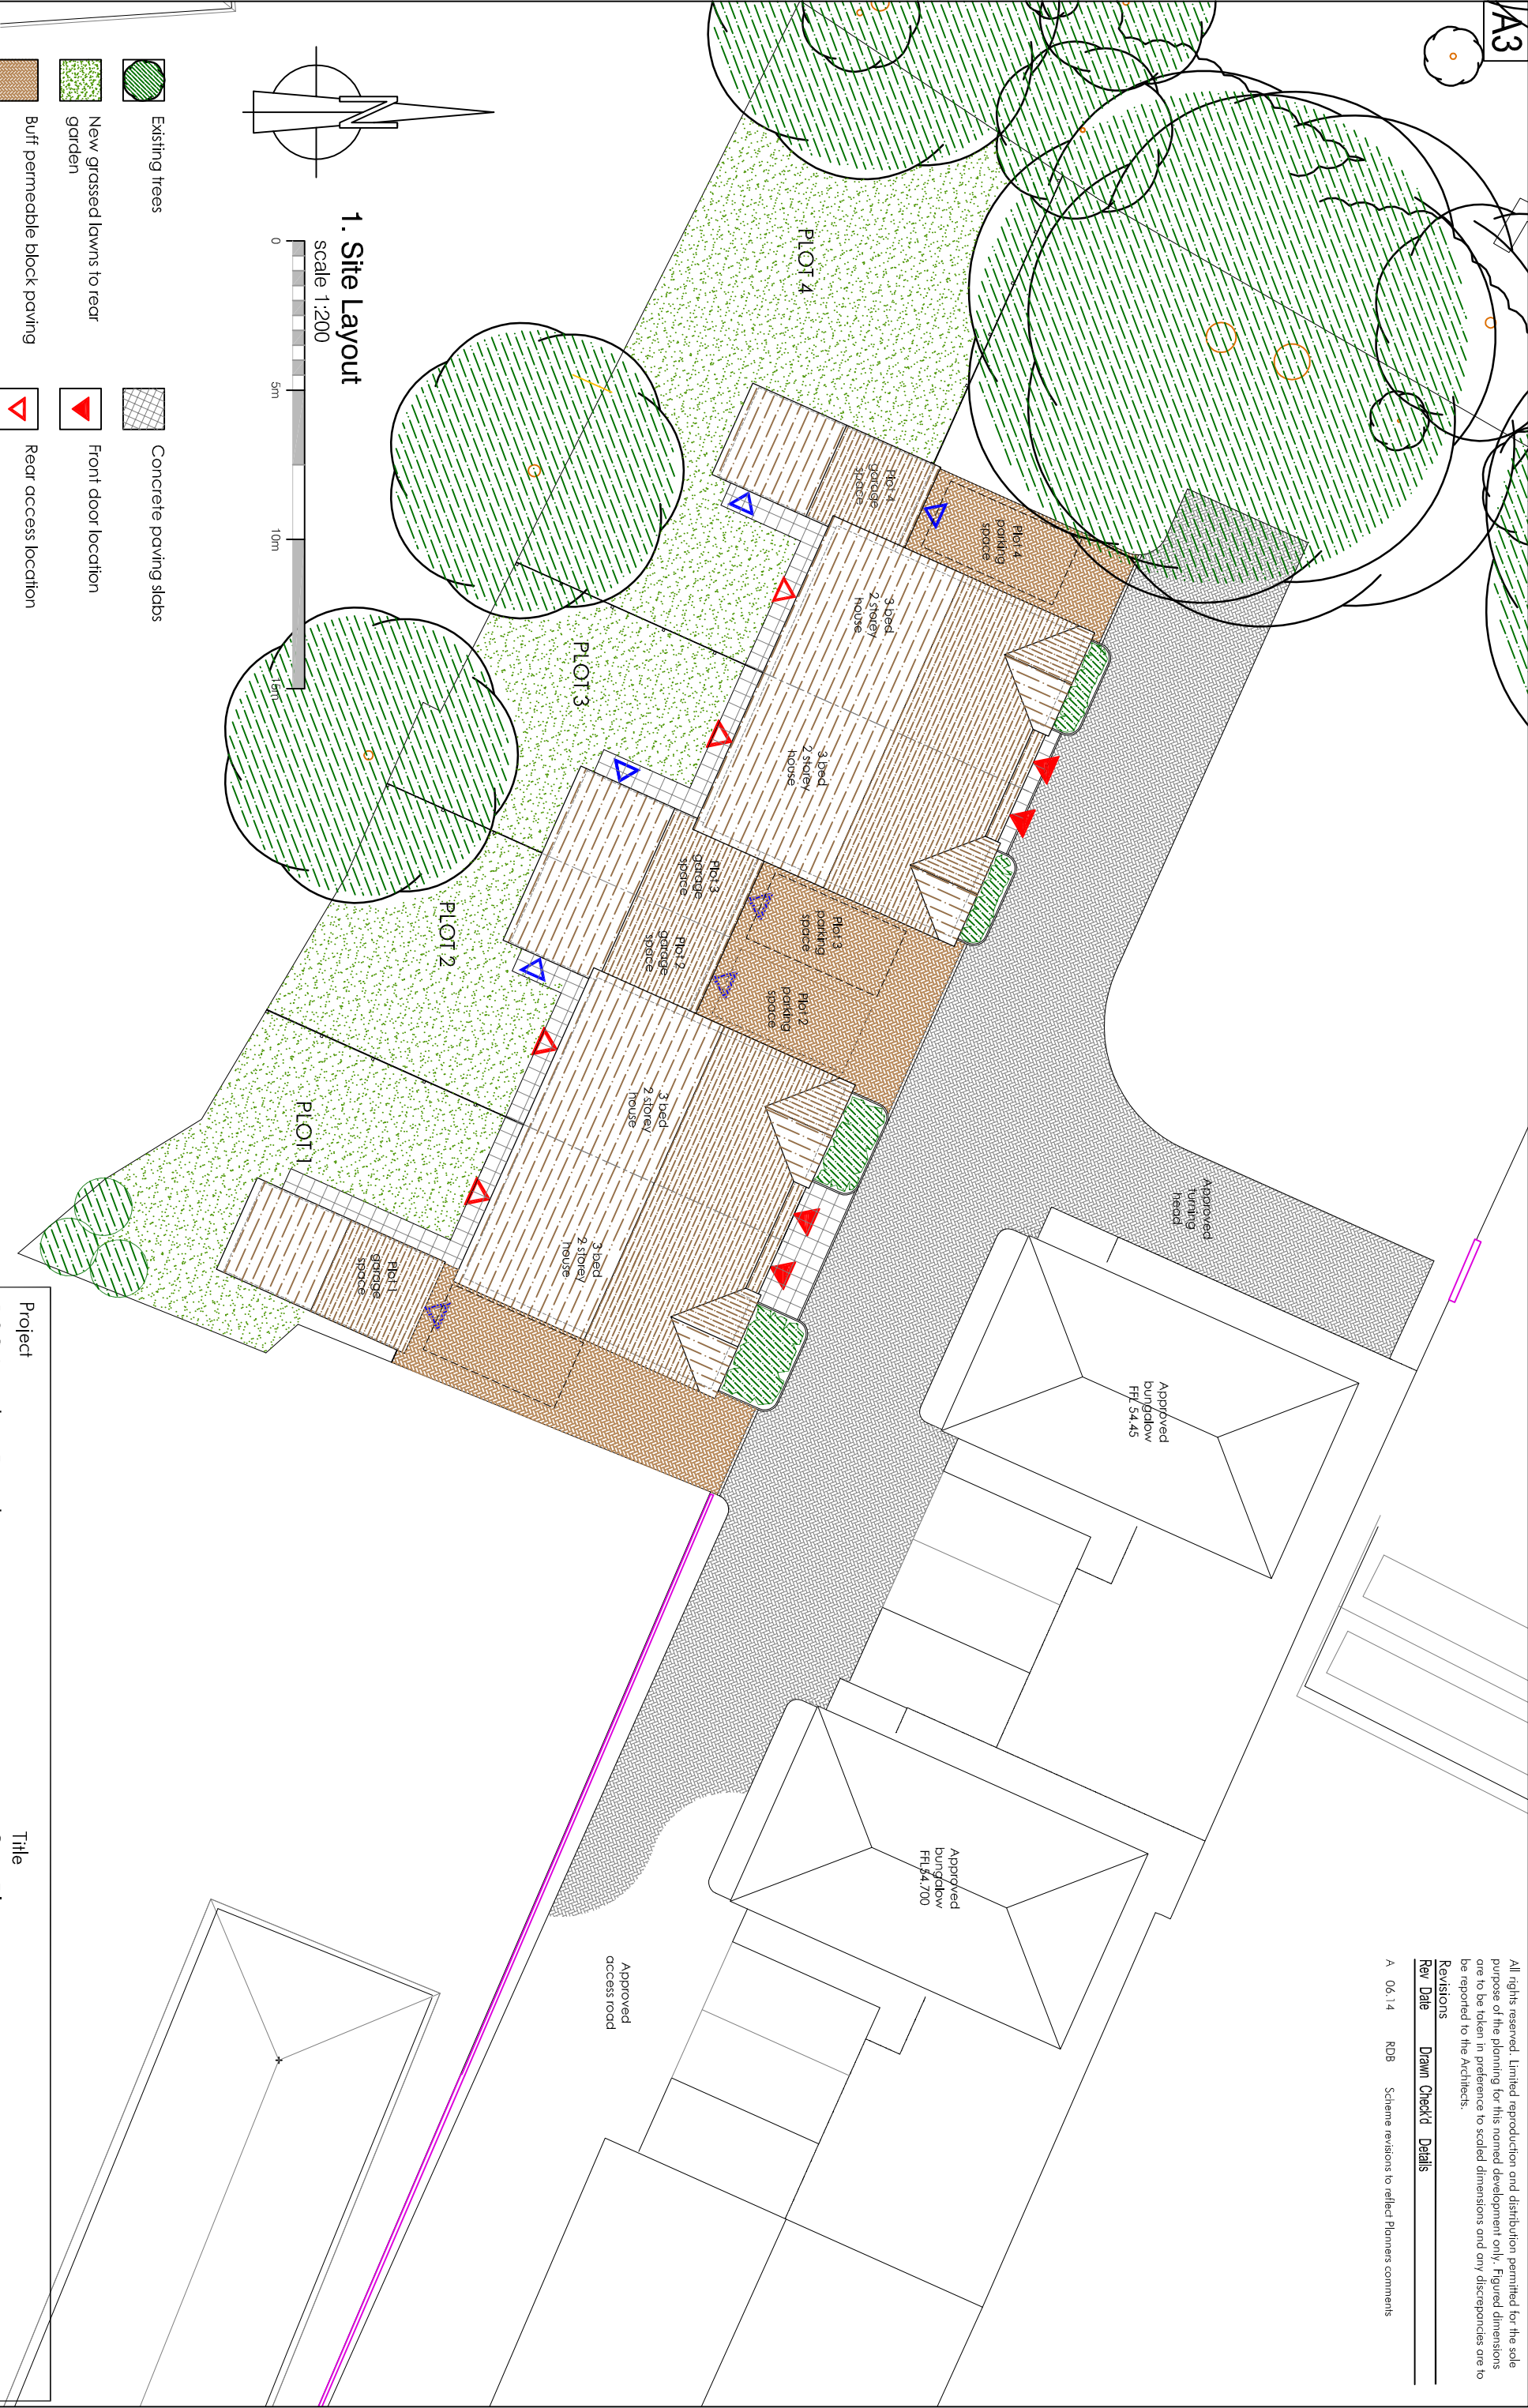

1. Site Layout

scale 1:200

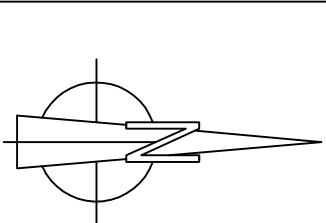

Project
109 London Road
Cowplain

Title
Site Plan

Scale	Date	Drawn	Checked	Job No.	Drawing: No.	Revision
1:200	Jan 2014			2013.078	PL.02	A