





FRONT ELEVATION




REAR ELEVATION

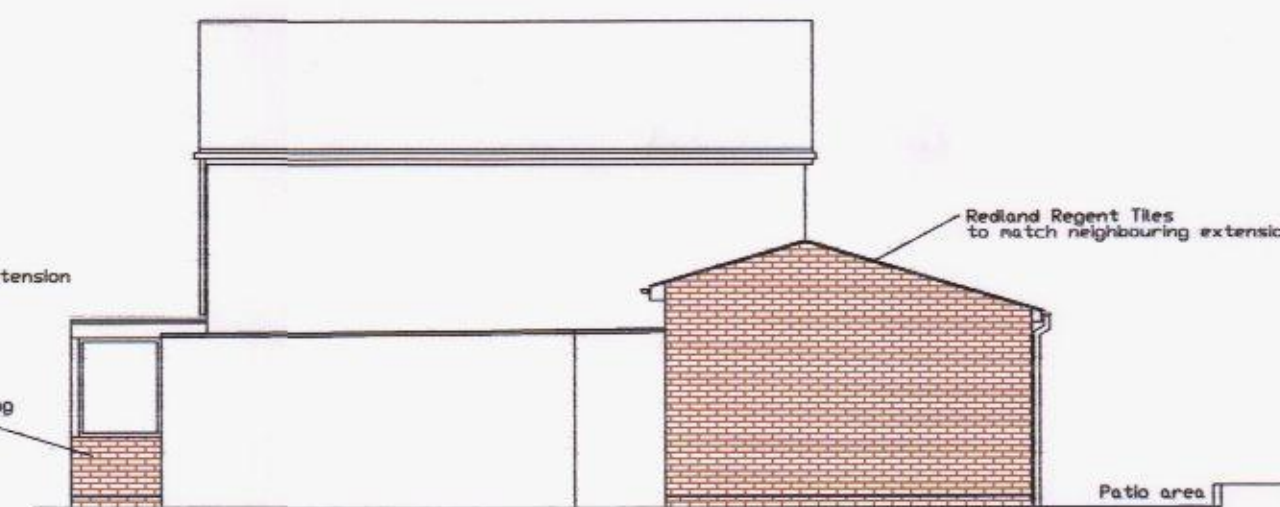

SIDE ELEVATION

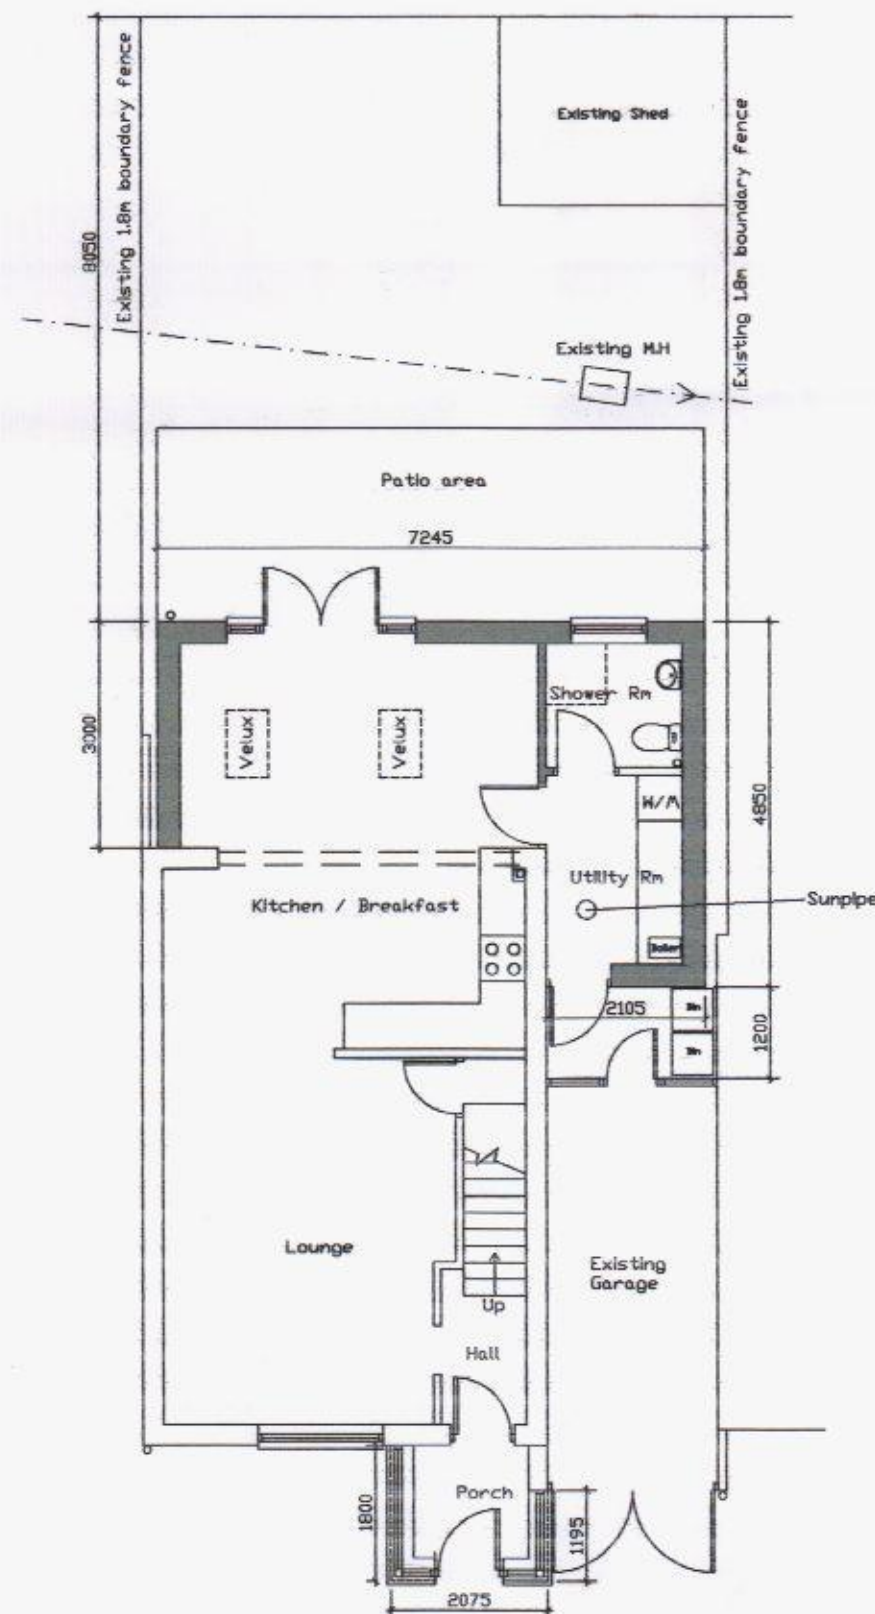

FLOOR PLAN

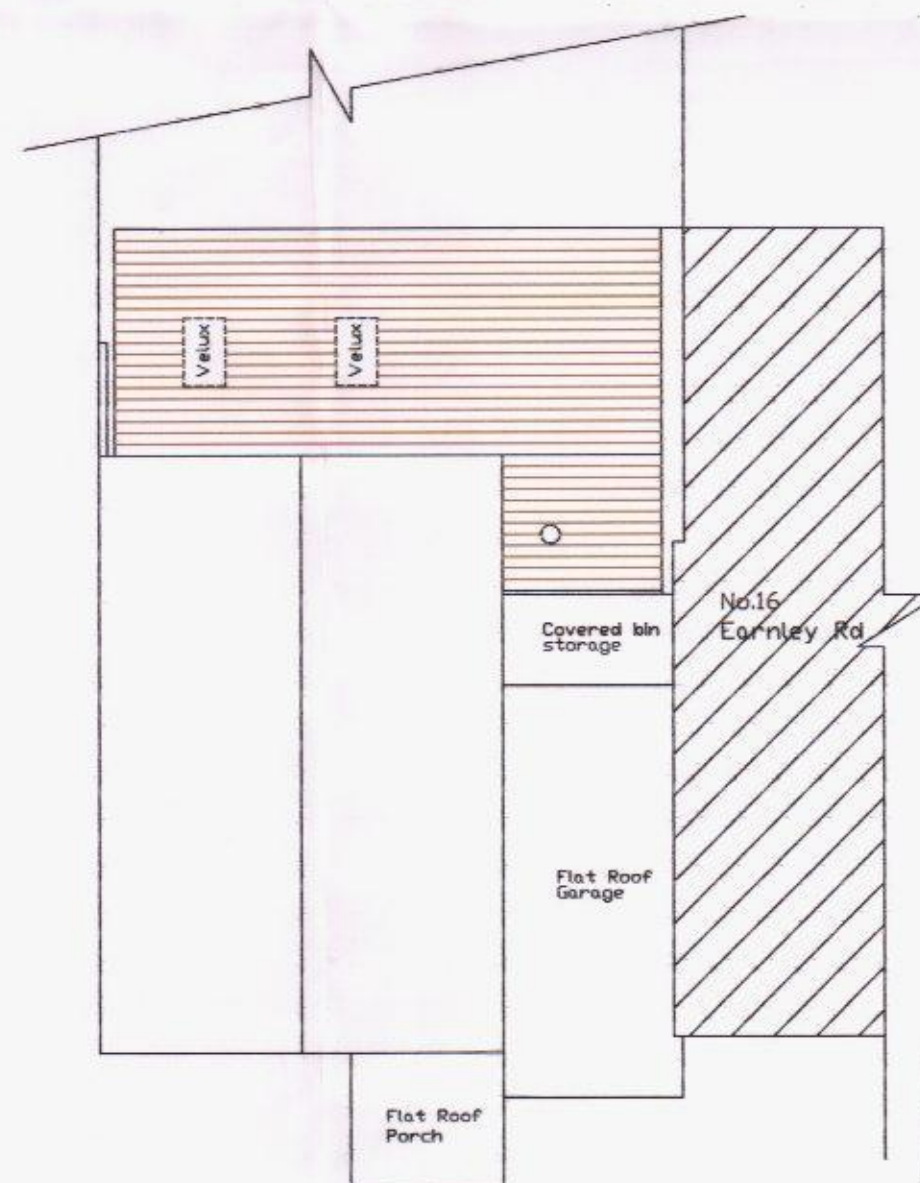

ROOF PLAN



Address:
Proposed alterations & rear
extension to:
2 Selsey Close
Hayling Island
PO11 9SX

Drawing Title:
Proposed Plans & Elevations

Date:
May 2014

Scale:
1:100

Rev: