

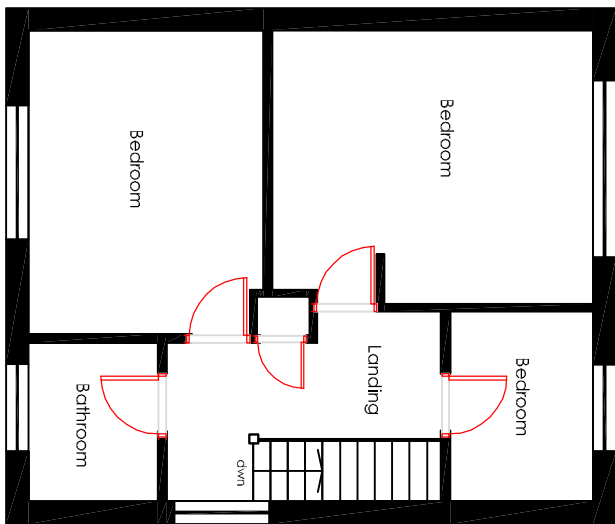
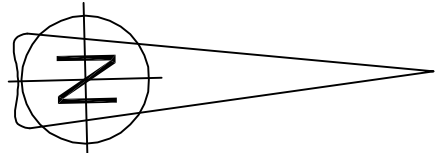


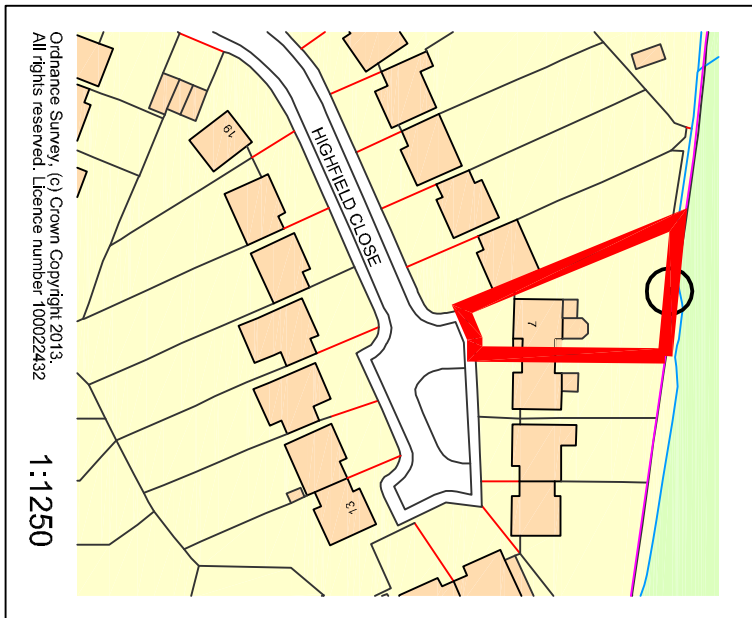

Existing Plans & Elevations

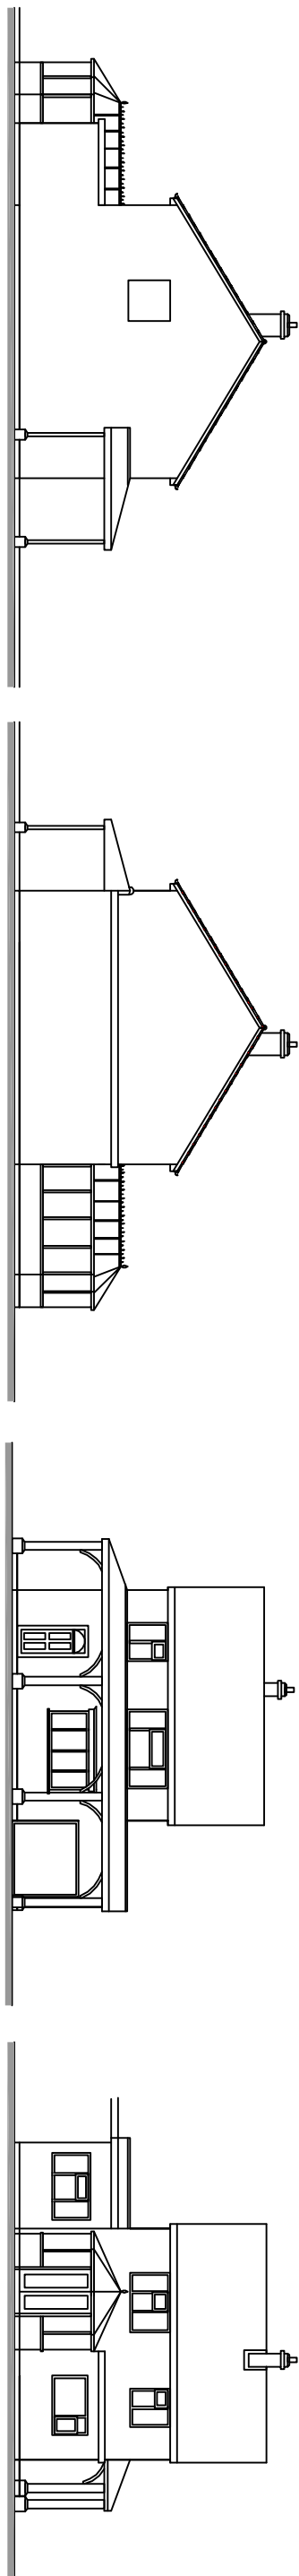


Scale in Metres
0 1 2 3 4 5
for 1:100




Scale in Metres
0 1 2 3 4 5
for 1:200

Scale in Metres
0 5 10 15 20 25
for 1:500


Scale in Metres
0 10 20 30 40 50 60
for 1:1250

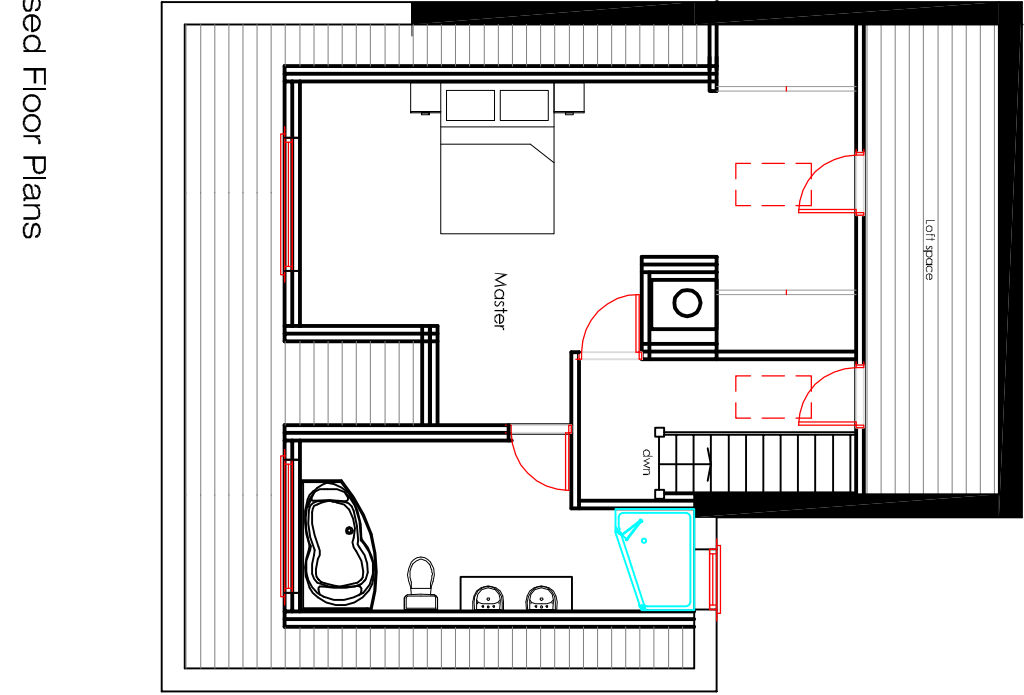


Proposed Floor Plans

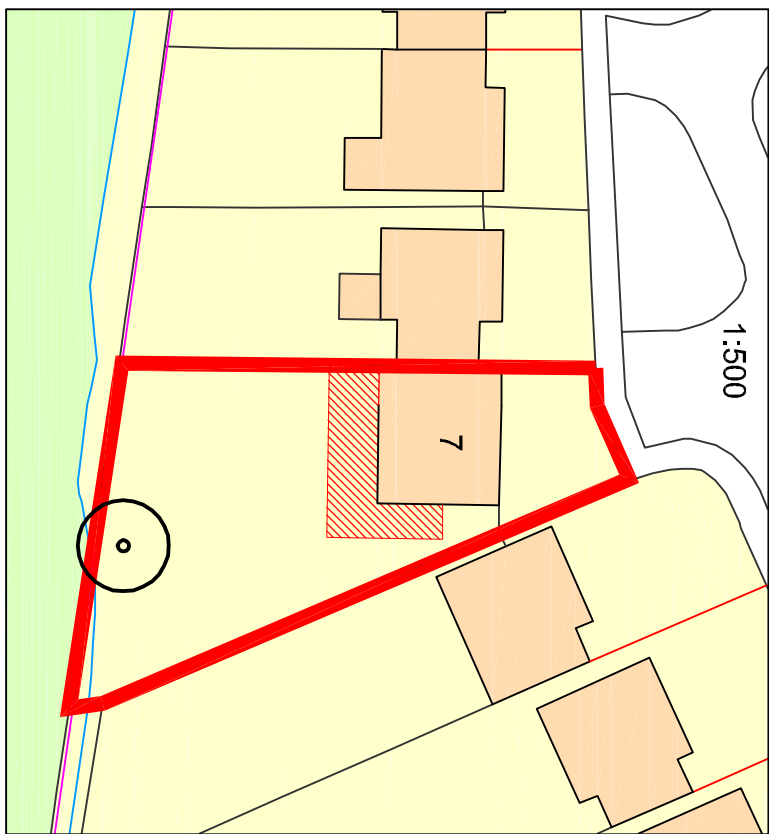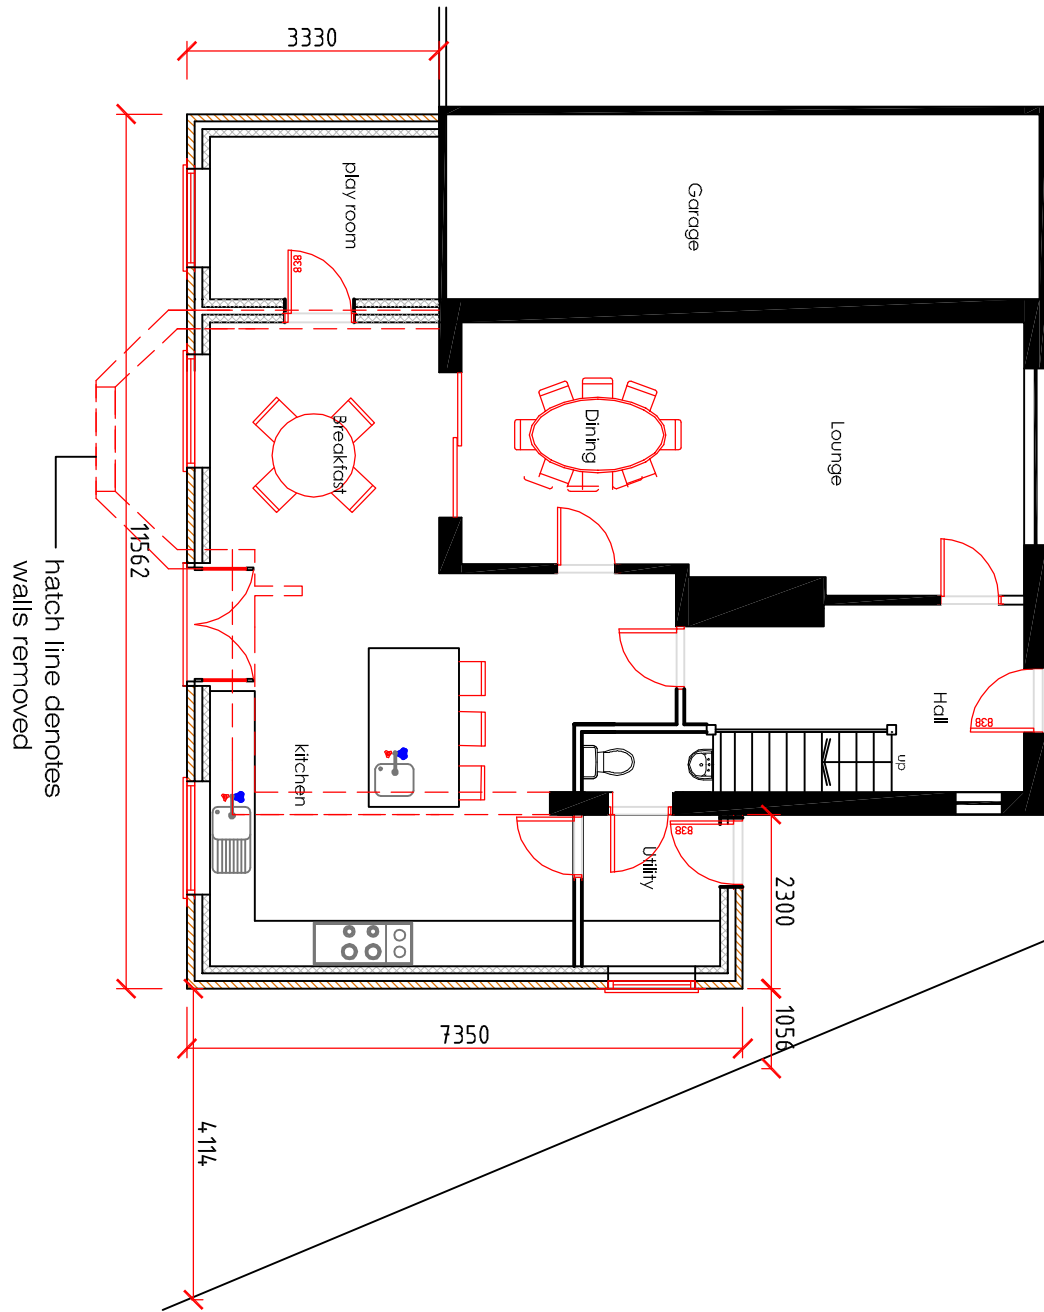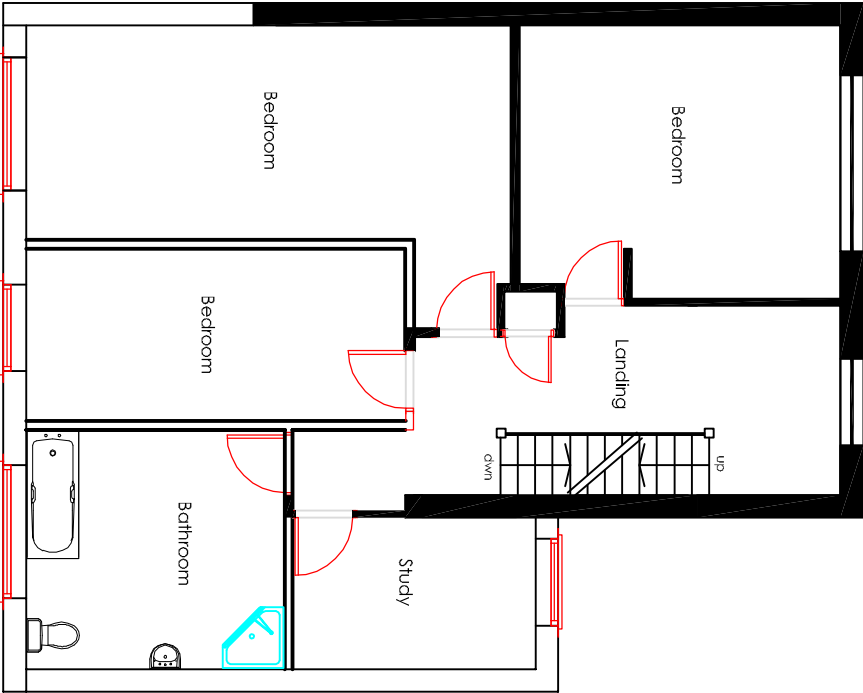


Proposed Elevations

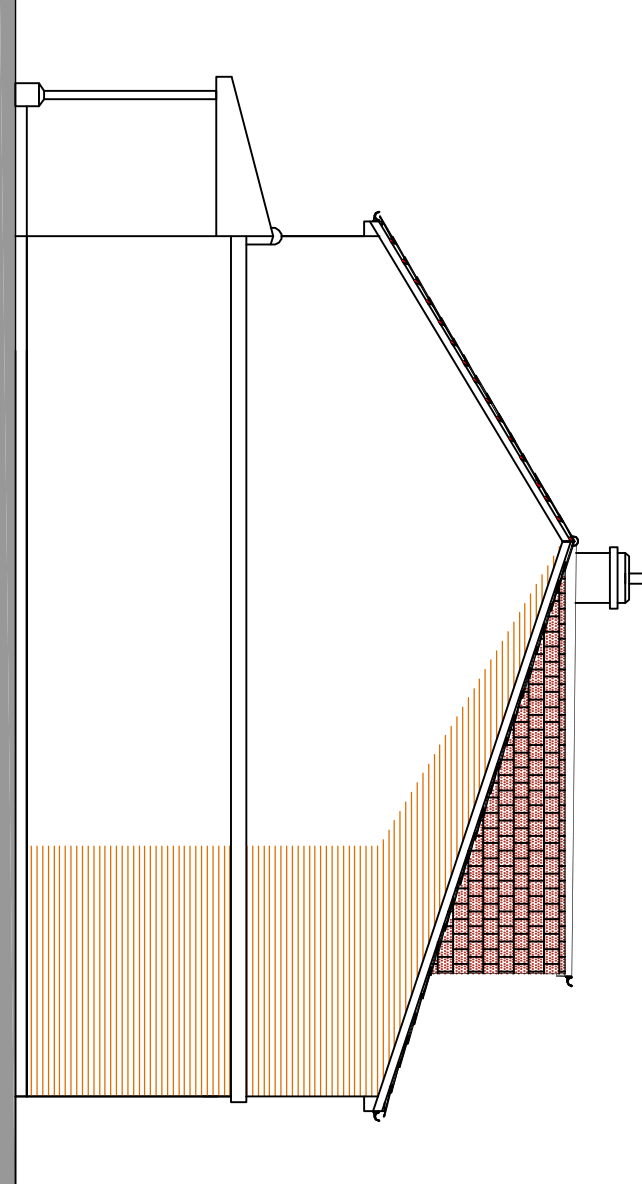


East Elevation

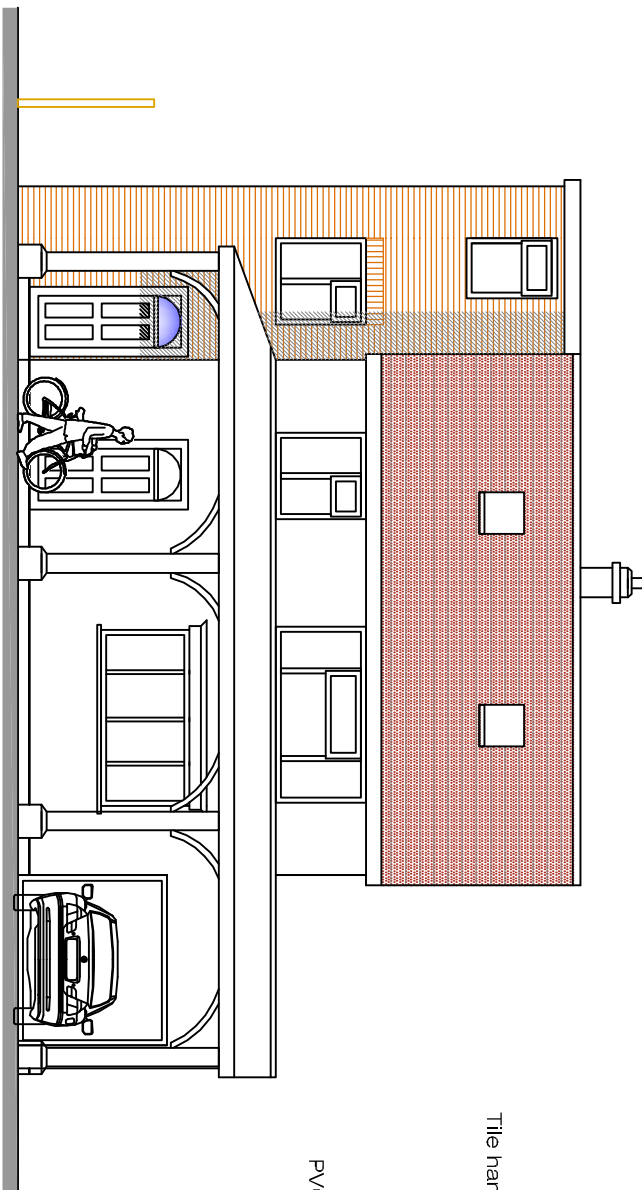

South Elevation

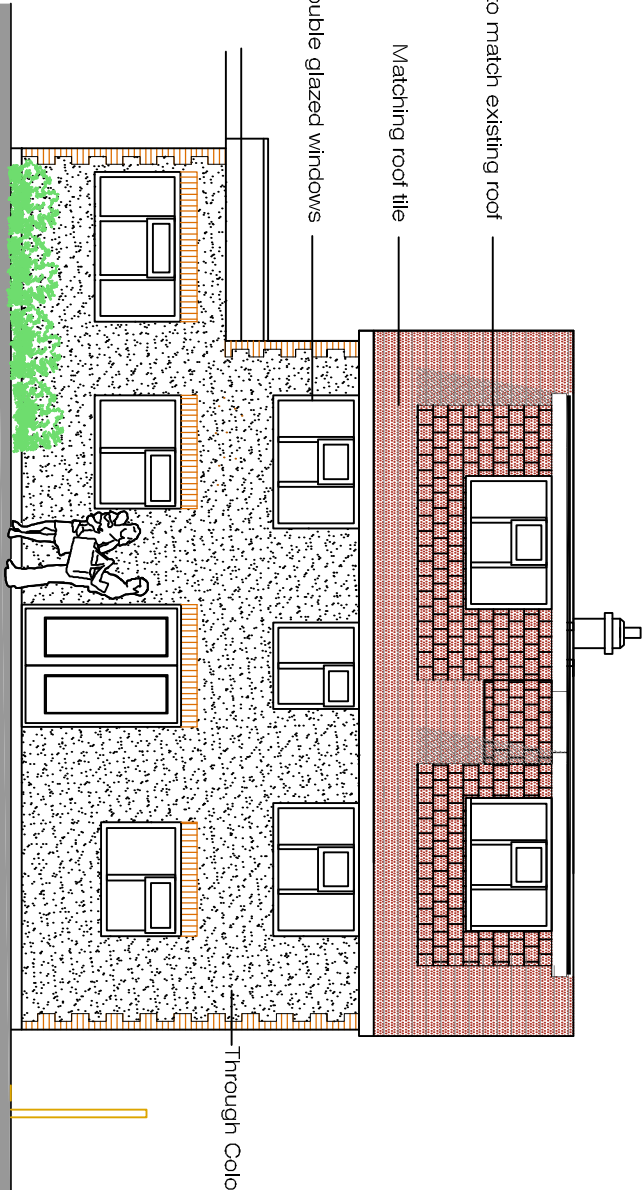

North Elevation

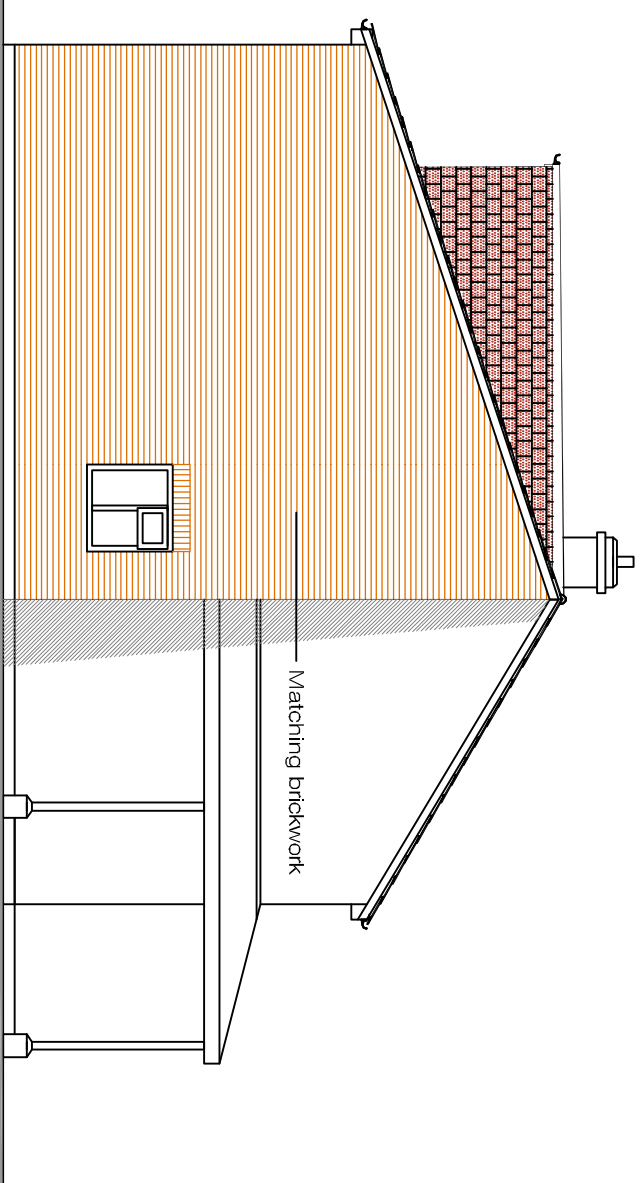

West Elevation

Project:			
7 Highfield Close Waterlooville Hampshire			
Revision	Description	Date	Drawn

Existing and Proposed Plans & Elevations

Chris Flint Associates Ltd

CHARTERED SURVEYORS - PROJECT MANAGERS
DEVELOPMENT CONSULTANTS

Drawn By	Date	Checked By	Date	Approved By	Date
CF	19/01/13				
Drawing No	01	Revision	1:200/100	Scale	

PLANNING