



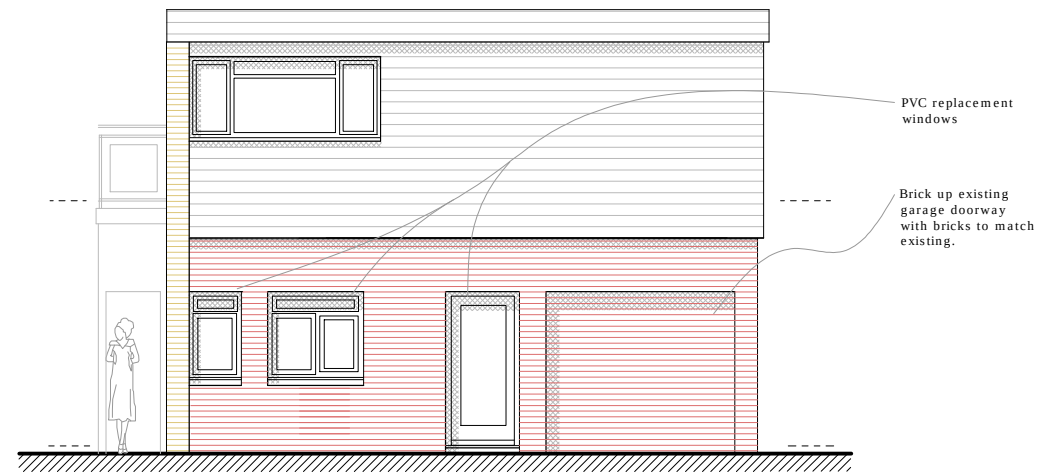


PROPOSED SOUTH (STREET) ELEVATION



PROPOSED WEST ELEVATION

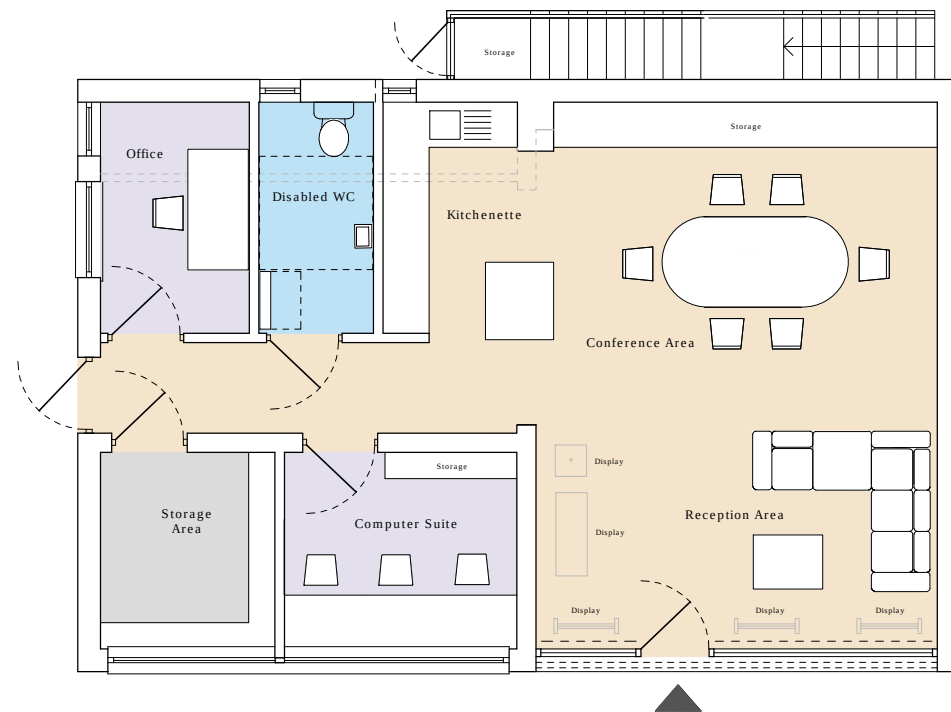

PROPOSED GROUND FLOOR PLAN

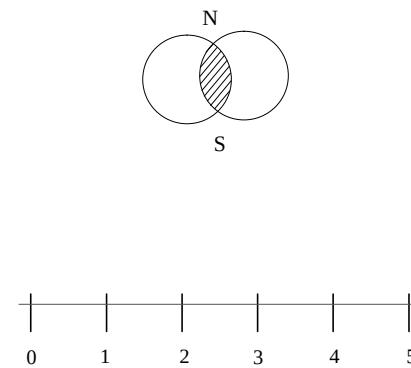

Rev	Date Revision Details (Amended by)			Approved by	
Project					
37-39 Sharps Road Leigh Park					
Drawing Title					
Proposed Drawings					
Date		26-11-2013		Scale 1:100	
HOUSING AND PROPERTY SERVICE					
		Owen Buckwell Head of Service			
DEPARTMENTAL SECTION :					
Leasehold and Commercial Services - Jo Bennett Head of department					
Design/Survey by		Drawn by		Checked by	
CS		CS			
Drawing No				Revision	
SR/CS/02					
SURVEY	*	DESIGN		WORKING DRAWING	
FEASIBILITY		TENDER		AS-BUILT	
INFORMATION		CONTRACT		A. I.	