


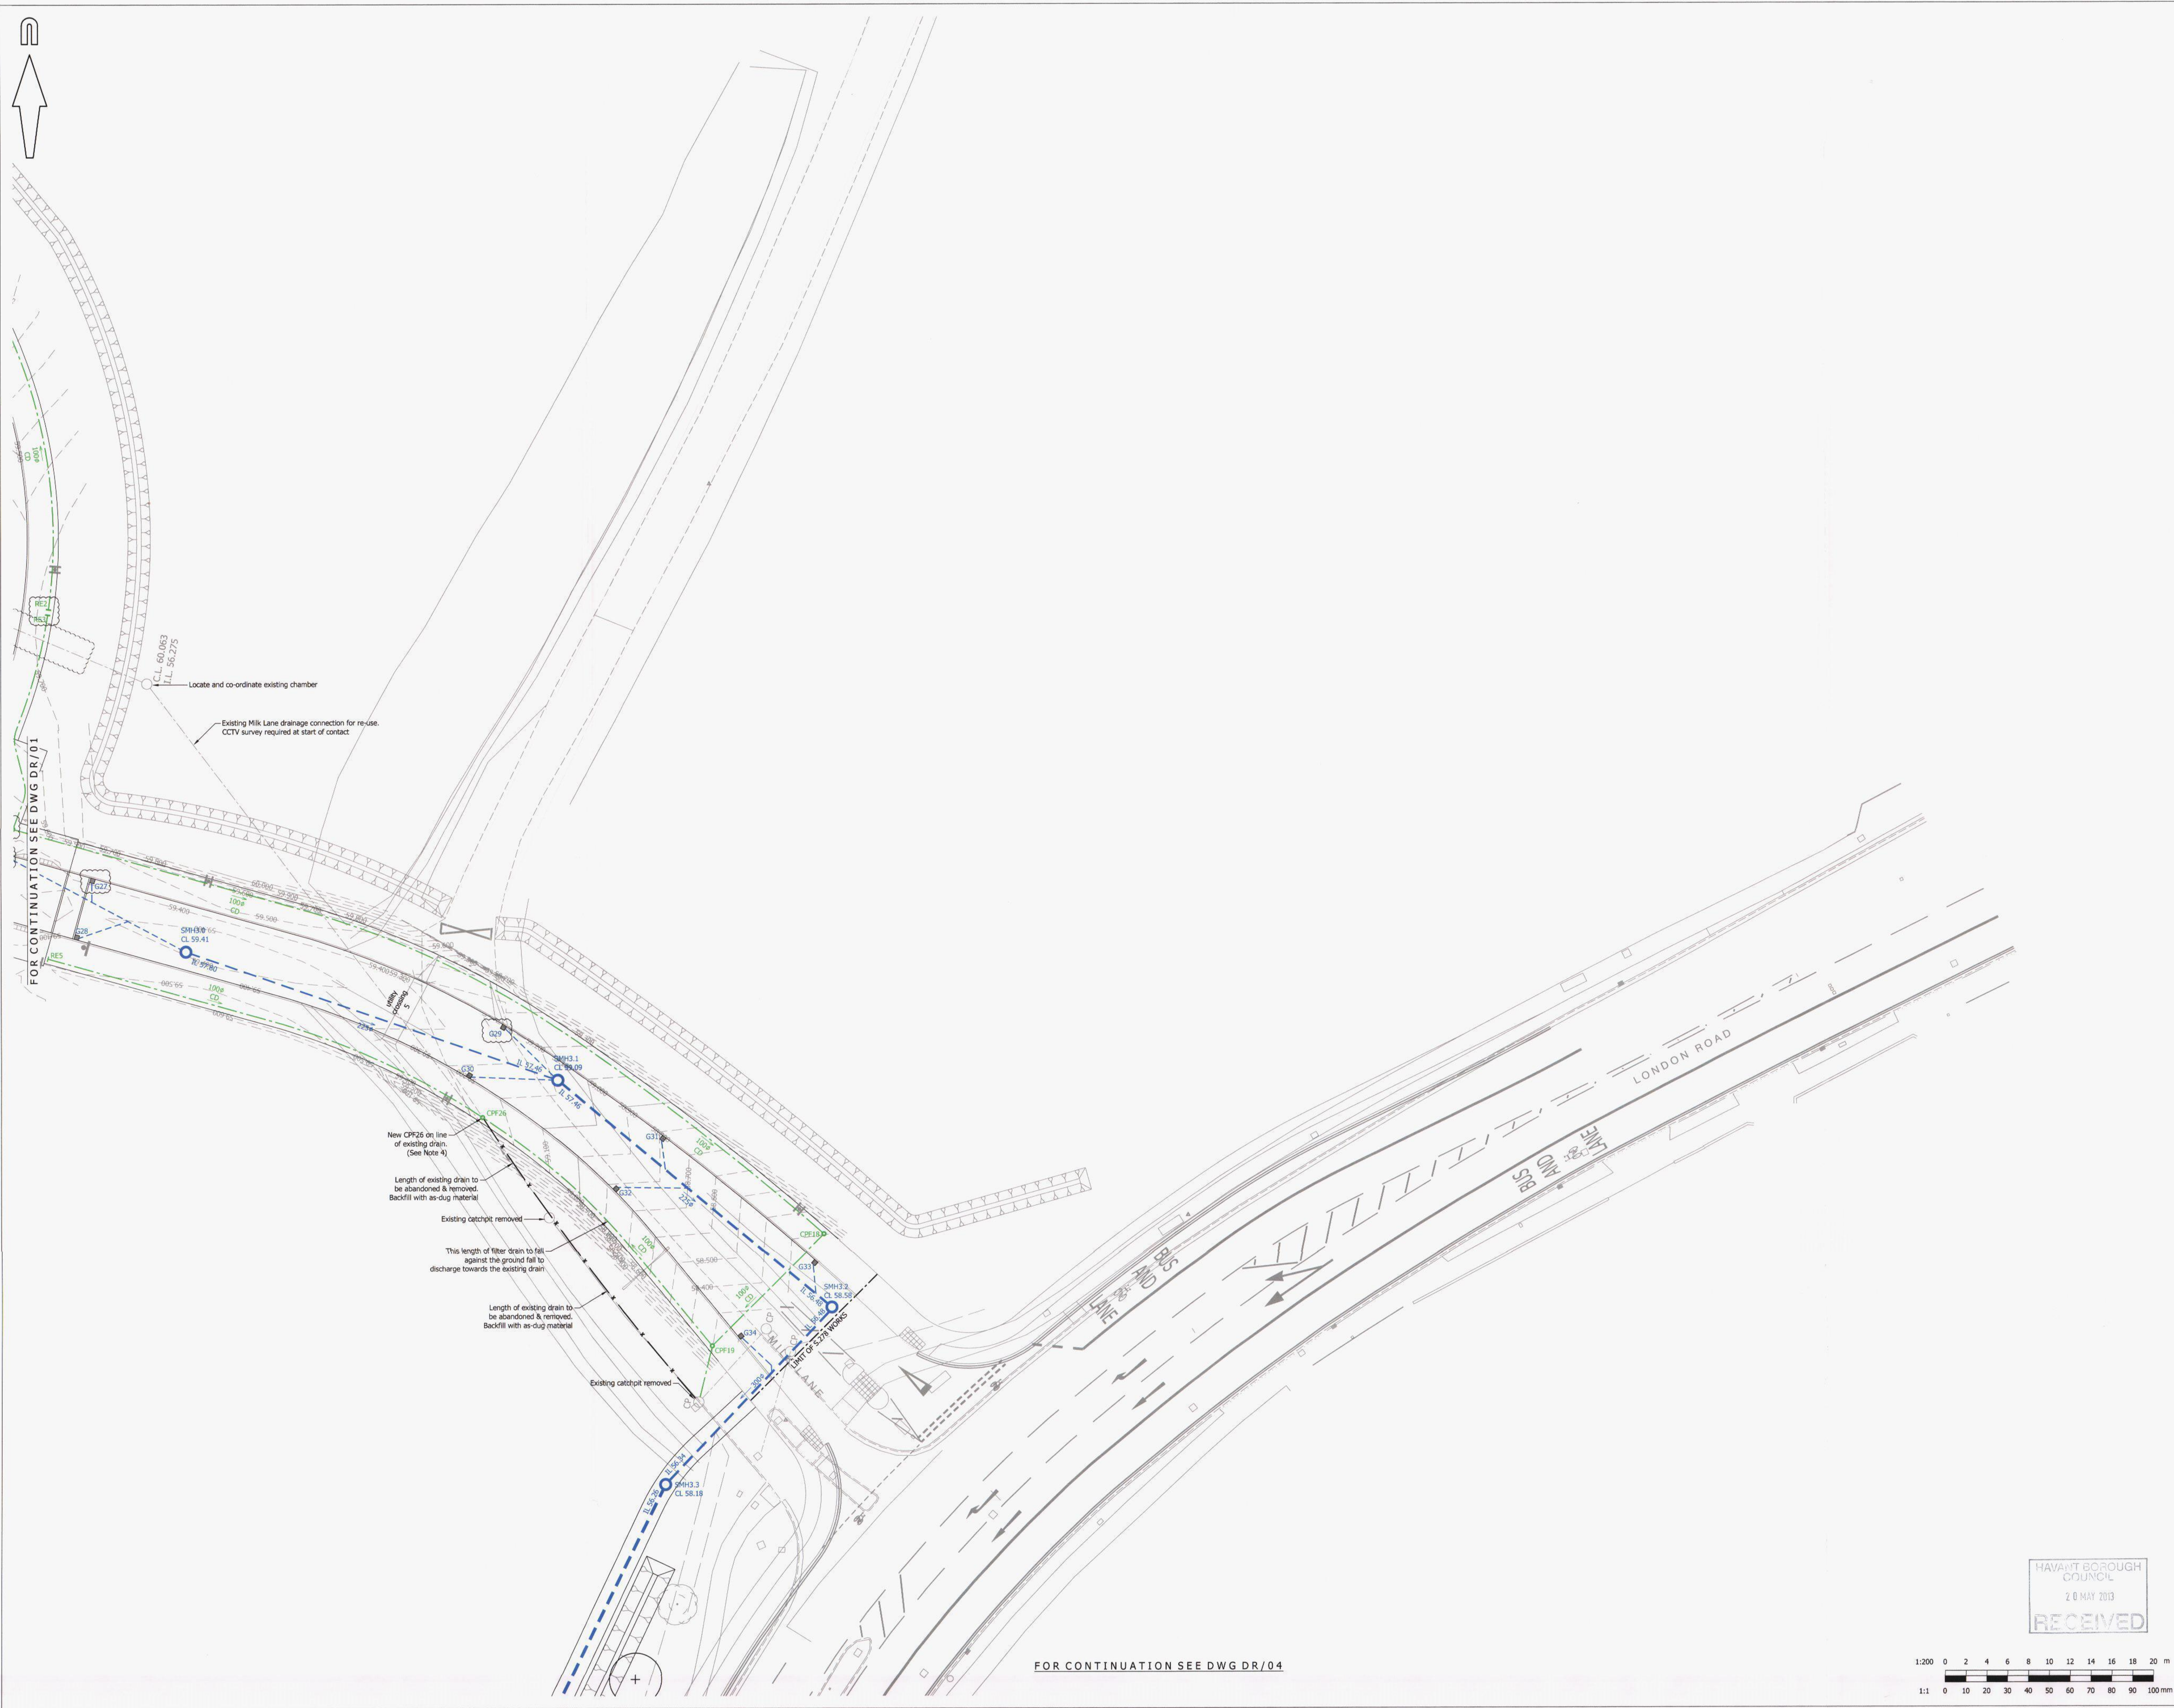


© Mayer Brown Limited Copyright. The drawings, information and data recorded in this document ("the information") is the property of Mayer Brown. This document and the information are solely for the use of the authorized recipient and this document may not be used, copied or reproduced in whole or part for any purposes other than which it was supplied by Mayer Brown. Mayer Brown makes no representation, undertakes no duty and accepts no responsibilities to any third party who may use or rely upon this document or the information.

A0 ORIGINAL

- KEY:
- ADOPTABLE SURFACE WATER MANHOLE
 - ADOPTABLE SURFACE WATER SEWER
 - SURFACE WATER GULLY AND GULLY LEAD
 - ADOPTABLE SURFACE WATER CATCHPIT (CP)
 - SURFACE WATER COMBINED CATCHPIT GULLY (CCG)
 - SURFACE WATER FILTER DRAIN (FD)
 - SURFACE WATER FILTER DRAIN CATCHPIT (CPF)
 - SURFACE WATER RODDING EYE (RE)
 - SURFACE WATER CAPPING DRAIN (CD)
 - SURFACE WATER CAPPING DRAIN CATCHPIT (CPF)
 - SURFACE WATER RODDING EYE (RE)
 - ADOPTABLE FOUL WATER MANHOLE
 - ADOPTABLE FOUL WATER SEWER

- Notes:
- Sewer arrangements subject to SSE approval under S104 of the Water Industry Act.
 - Highway drainage subject to Hampshire County Council approval under S38 of the Highways Act.
 - Filter drain catchpits and capping drain catchpits within block paving are to be recessed.
 - The contractor shall establish the line & level of the existing drain at the location of CPF26 by trial hole excavation within 2 weeks of site set-up and advise the engineer.

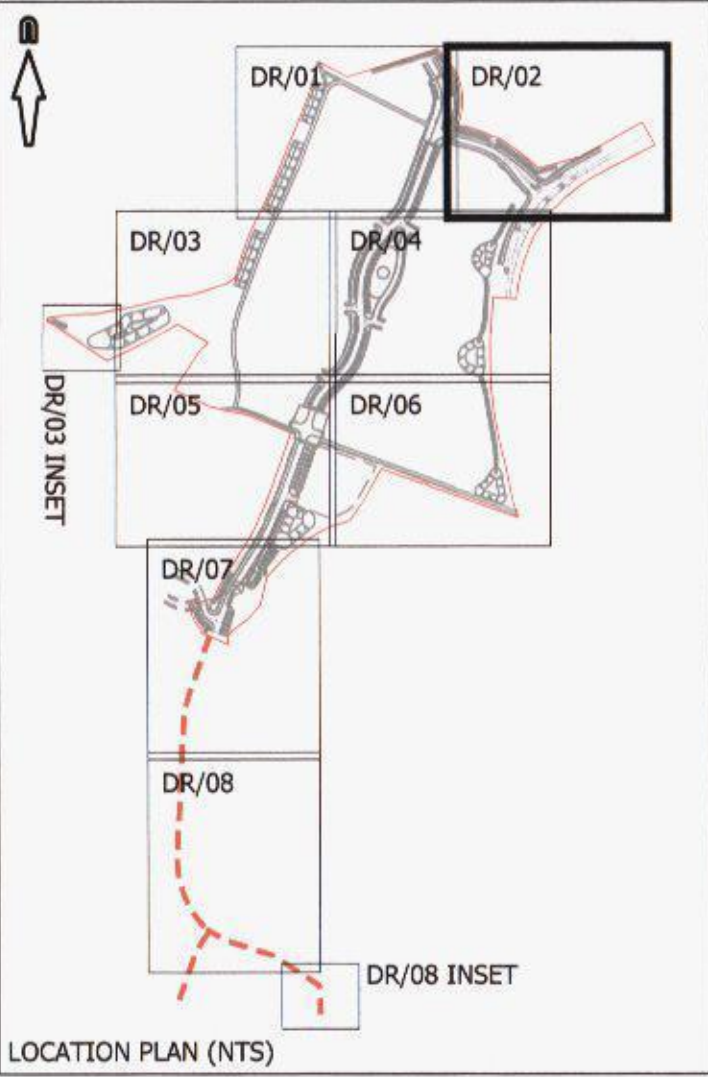

FOR APPROVAL
NOT FOR CONSTRUCTION

D	Filter drains and associated rodding eyes and catchpits removed from highway areas and gullies moved according to layout amendments following HCC comments (17/01/13). Tank details updated. CD10 & DD11 added. Run 13 moved. (V3)	PAS	16/05/13
B	Additional drainage labeling added. (H3)	PAS	25/04/2013
C	Capping drains and catchpit connections added. Tree drains shown. Some previous pavement drainage removed. (H3)	PAS	15/04/2013
A	Drawing amended to 1:200. (H3)	PAS	25/02/2013

rev.	amendment	checked	date
------	-----------	---------	------

m3 mayer brown

Mayer Brown Limited, Lion House
Oriental Road, Woking, Surrey GU24 0AB
Telephone 01483 750 588 Fax 01483 750 437
wokingoffice@mayerbrown.co.uk www.mayerbrown.co.uk

client **grainger plc**


project **BEREWOOD, WATERLOOVILLE
PHASE 2 INFRASTRUCTURE**

scale 1:200 drawn by HJ checked by PAS

date JANUARY 2013 cad file DR_02_D.dwg

title **PROPOSED DRAINAGE LAYOUT
SHEET 2 OF 8**

drawing number **GTWVILLE6/DR/02** rev. **D**

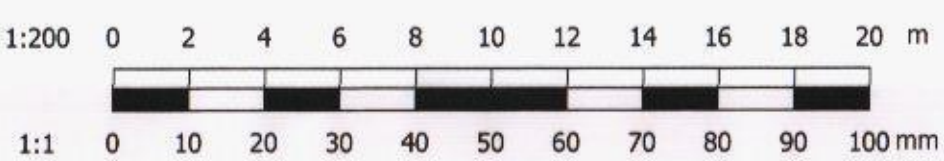

FOR CONTINUATION SEE DWG DR/04