


SUPERSEDED

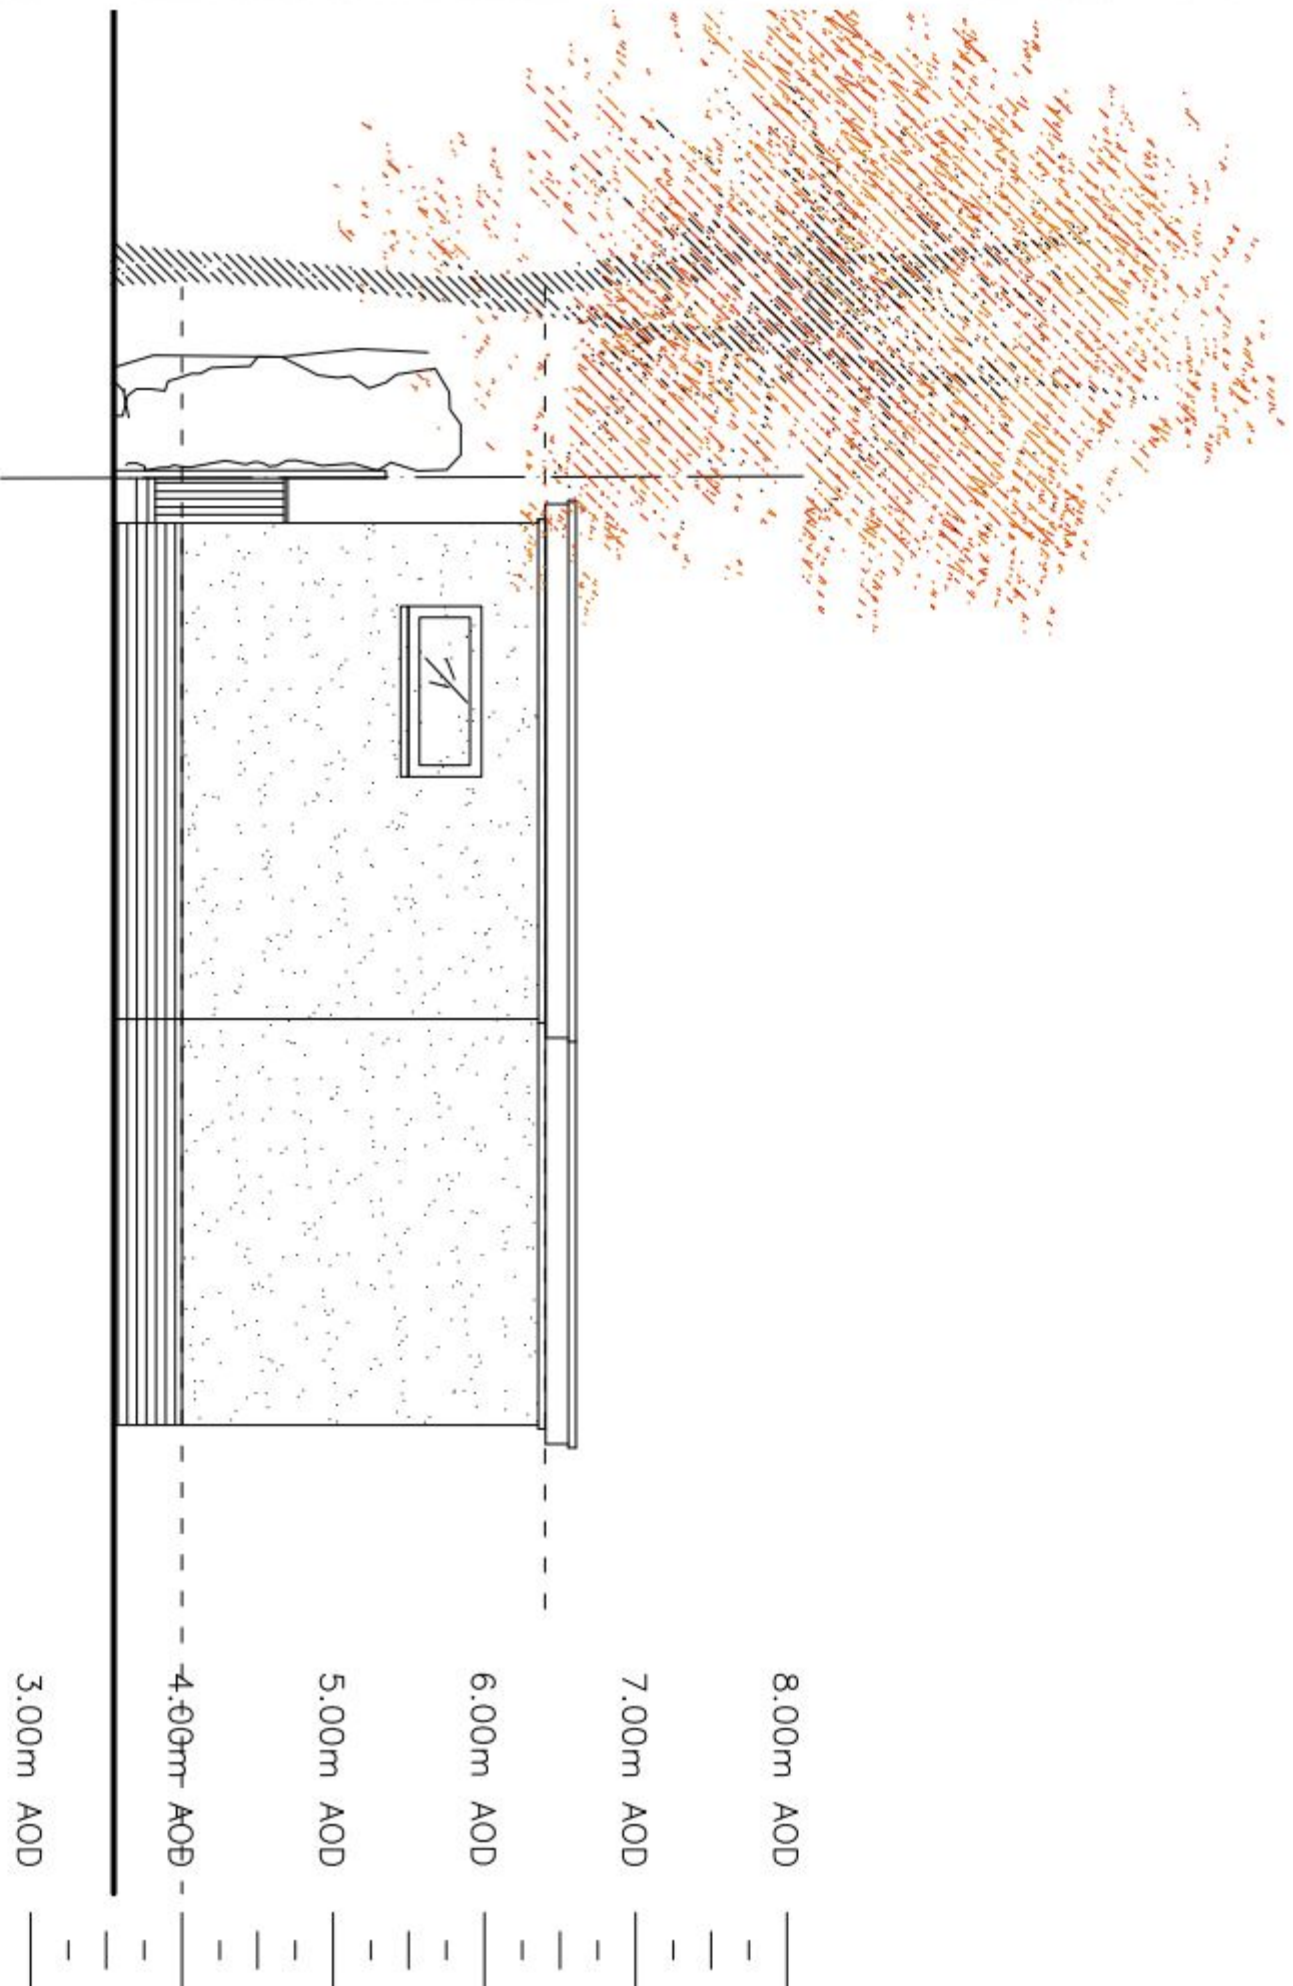

PROPOSED SOUTH ELEVATION 1:50

PROJECT

PROPOSED BUNGALOW

CLIENT

MR STEVE BELL

TITLE

SOUTH ELEVATION

DRAWING STATUS

FOR PLANNING

DRAWN

SP

CHECKED

JP

SCALE

1:100

DATE

JAN 2013

Sheffield, S6 5FA

acldesign@live.co.uk

6 Watersmeet Road

ACL Design

ARCHITECTURE - PLANNING BUILDING REGULATIONS

JOB NO.

2012-04

DRAWING NO.

PL - 103

REV

-