







NOTES:

All dimensions to be checked on site and any discrepancy notified to The Martin Ralph Group. Written dimensions are to be used in preference to scaled dimensions.

This drawing is the property of The Martin Ralph Group and must not be reproduced, in part or whole, or deviated from, without their permission.

It is essential that prior to commencement and during construction works, the contractor reviews the drawings and specification and discusses with the practice any inconsistencies, anomalies non-industry standard features or other concerns.

For both pricing and construction purposes Structural, Mechanical and Electrical Engineers designs, calculations and sizes etc are to take preference over the layout drawings. Any discrepancies are to be brought to the immediate attention of The Martin Ralph Group.

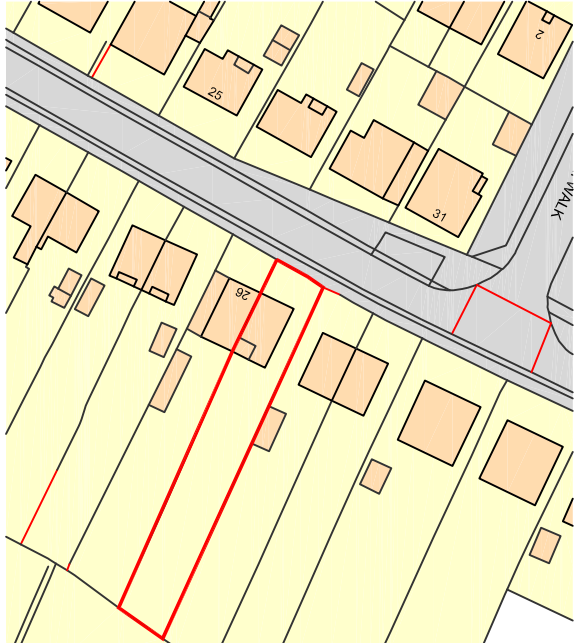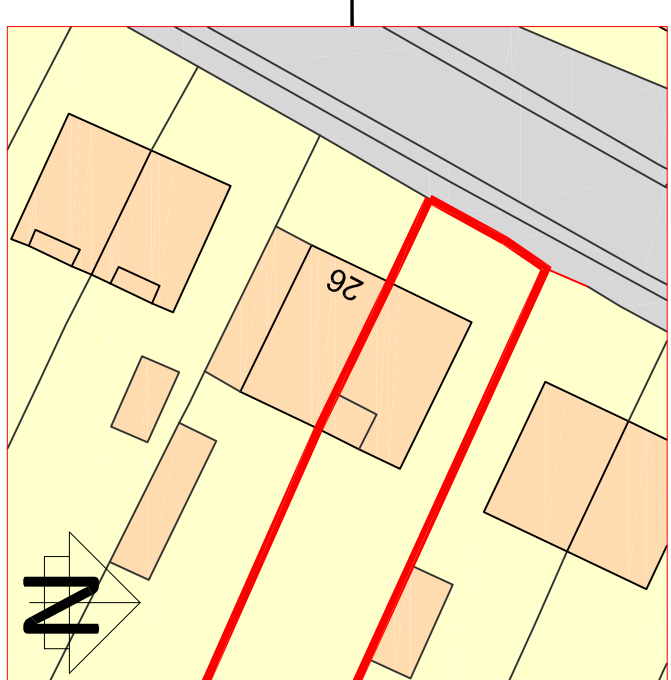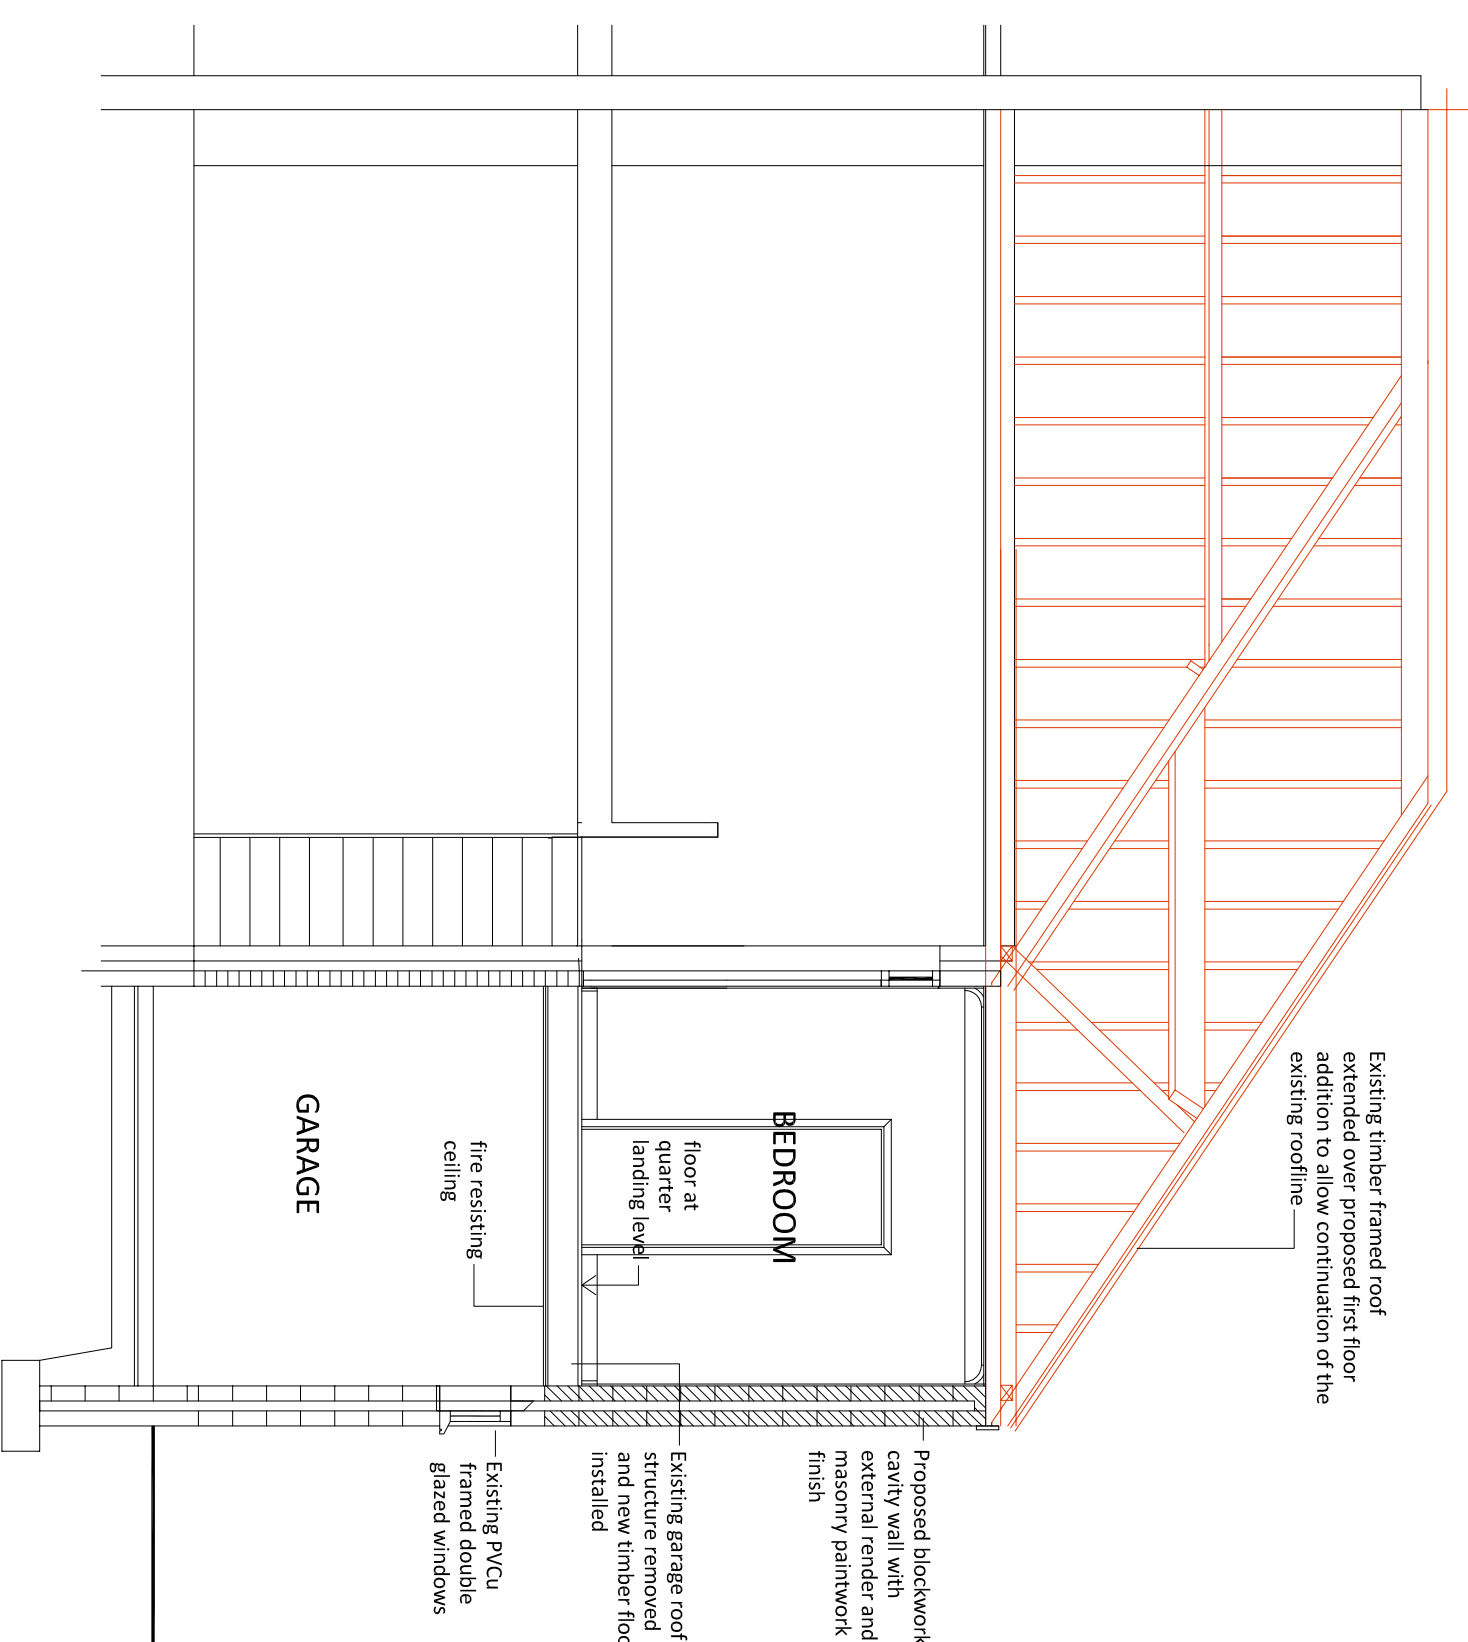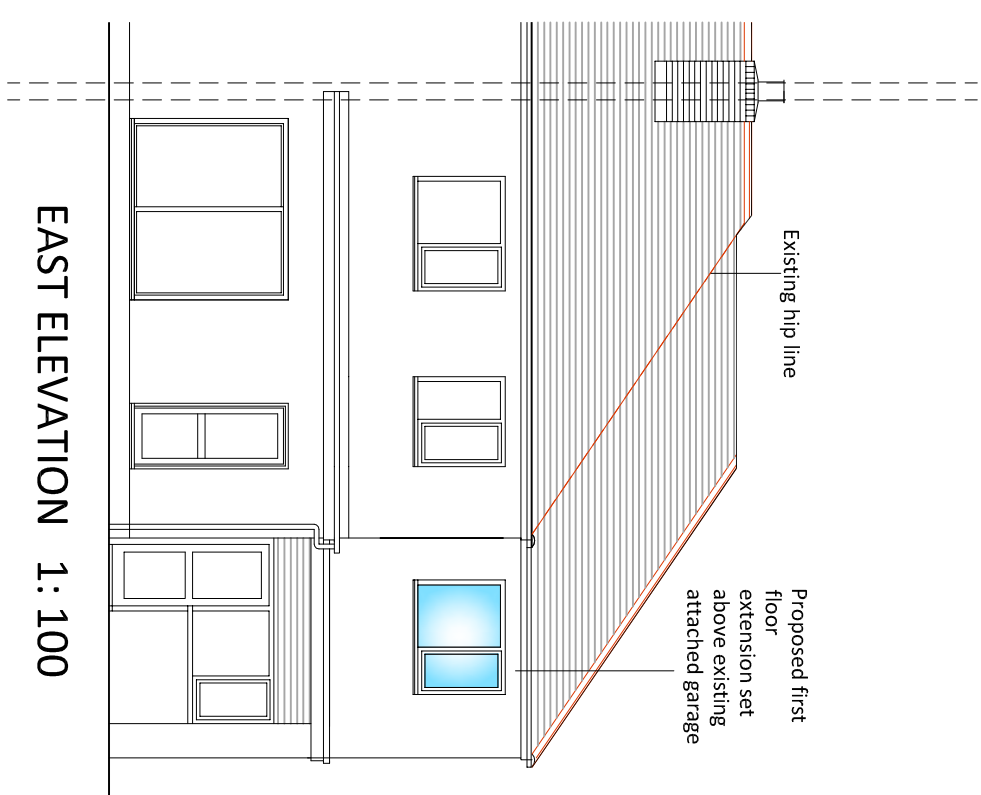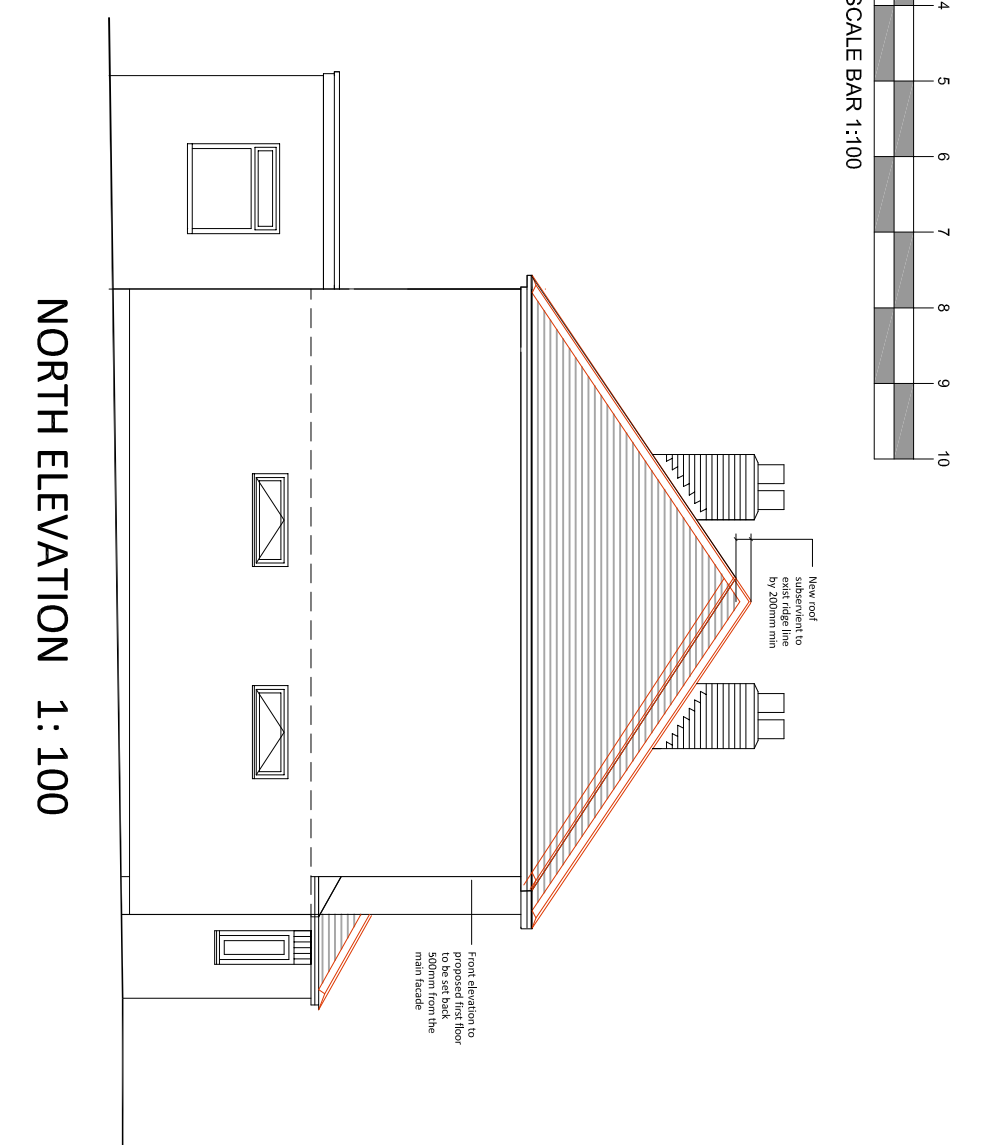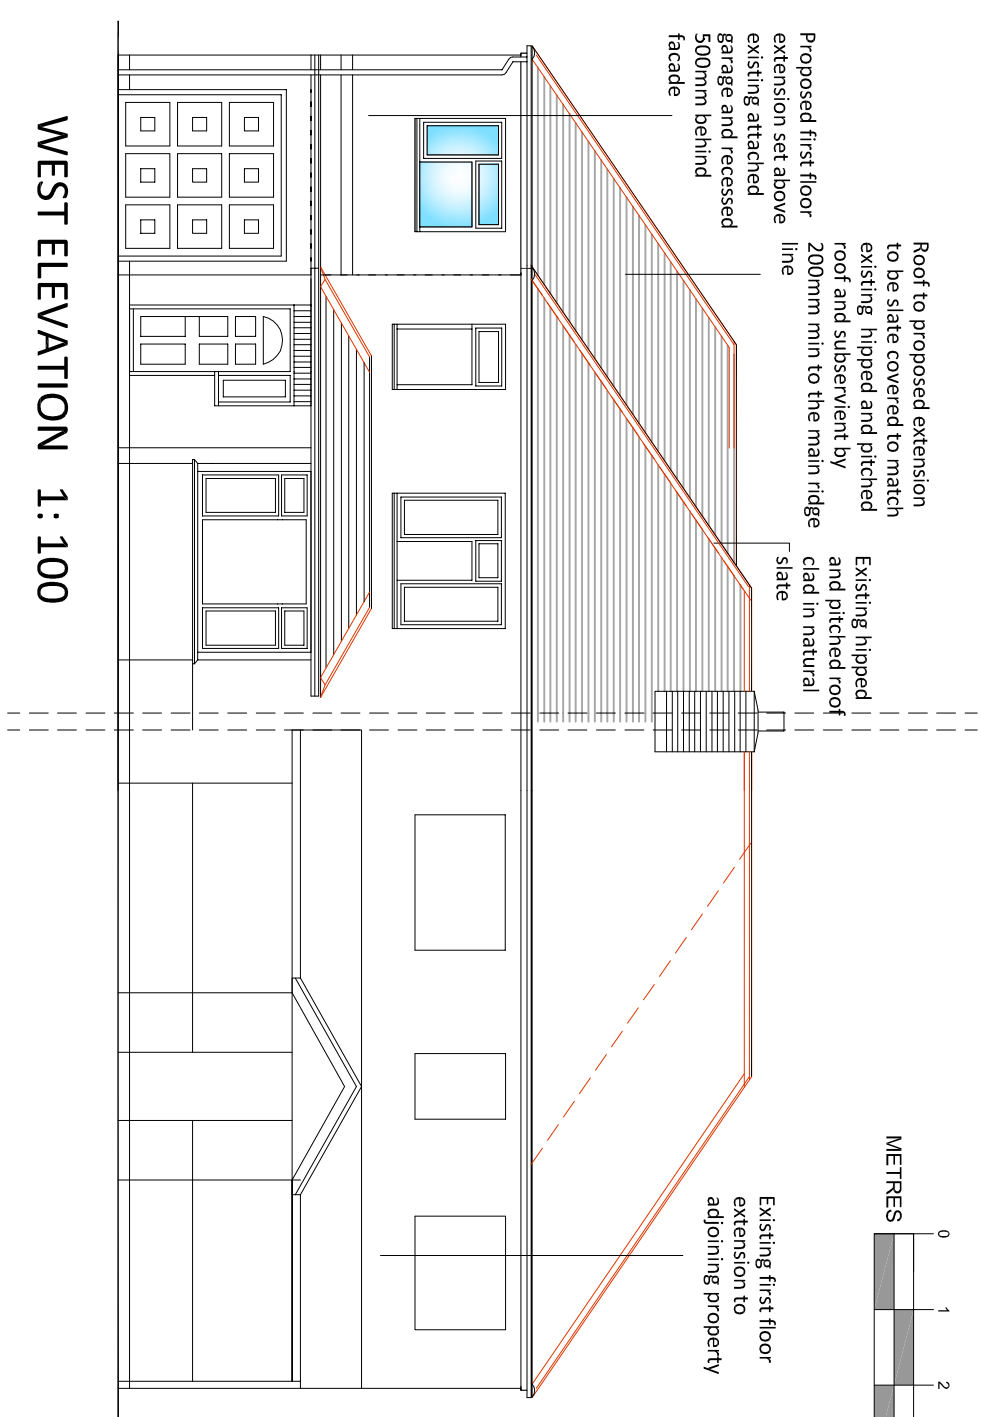

AMENDMENTS		DATE
B	Front elevation recessed and roof line reduced	04.07.14
C	Further notes added	10.07.14

MR G DENVER
28 GLADYS AVENUE
COMPLAIN
WATERLOOVILLE
HAMPSHIRE
PO8 8HT

PROJECT:
PROPOSED ADDITION OF FIRST FLOOR
ABOVE EXISTING ATTACHED GARAGE AT
28 GLADYS AVENUE
COMPLAIN
WATERLOOVILLE
HAMPSHIRE
P08.8HT

DRAWING TITLE
PROPOSED PLANS, ELEVATIONS AND SECTION

DATE
03.03.14

SCALE
1:50 1:100 and 1:1250 @ A1

DRAWING No.	14/127/RU/PBR/02
REVISION	C1




MARTIN RALPH

**CHARTERED SURVEYOR
ARCHITECTS & ENGINEER**

11 Dragon House
Hussar Court
Brambles Business Park
Portsmouth
Hampshire
PO7 7SF

www.martinalph.co.uk
info@martinalph.co.uk

T. 023 9225 7711
F. 023 9225 7712

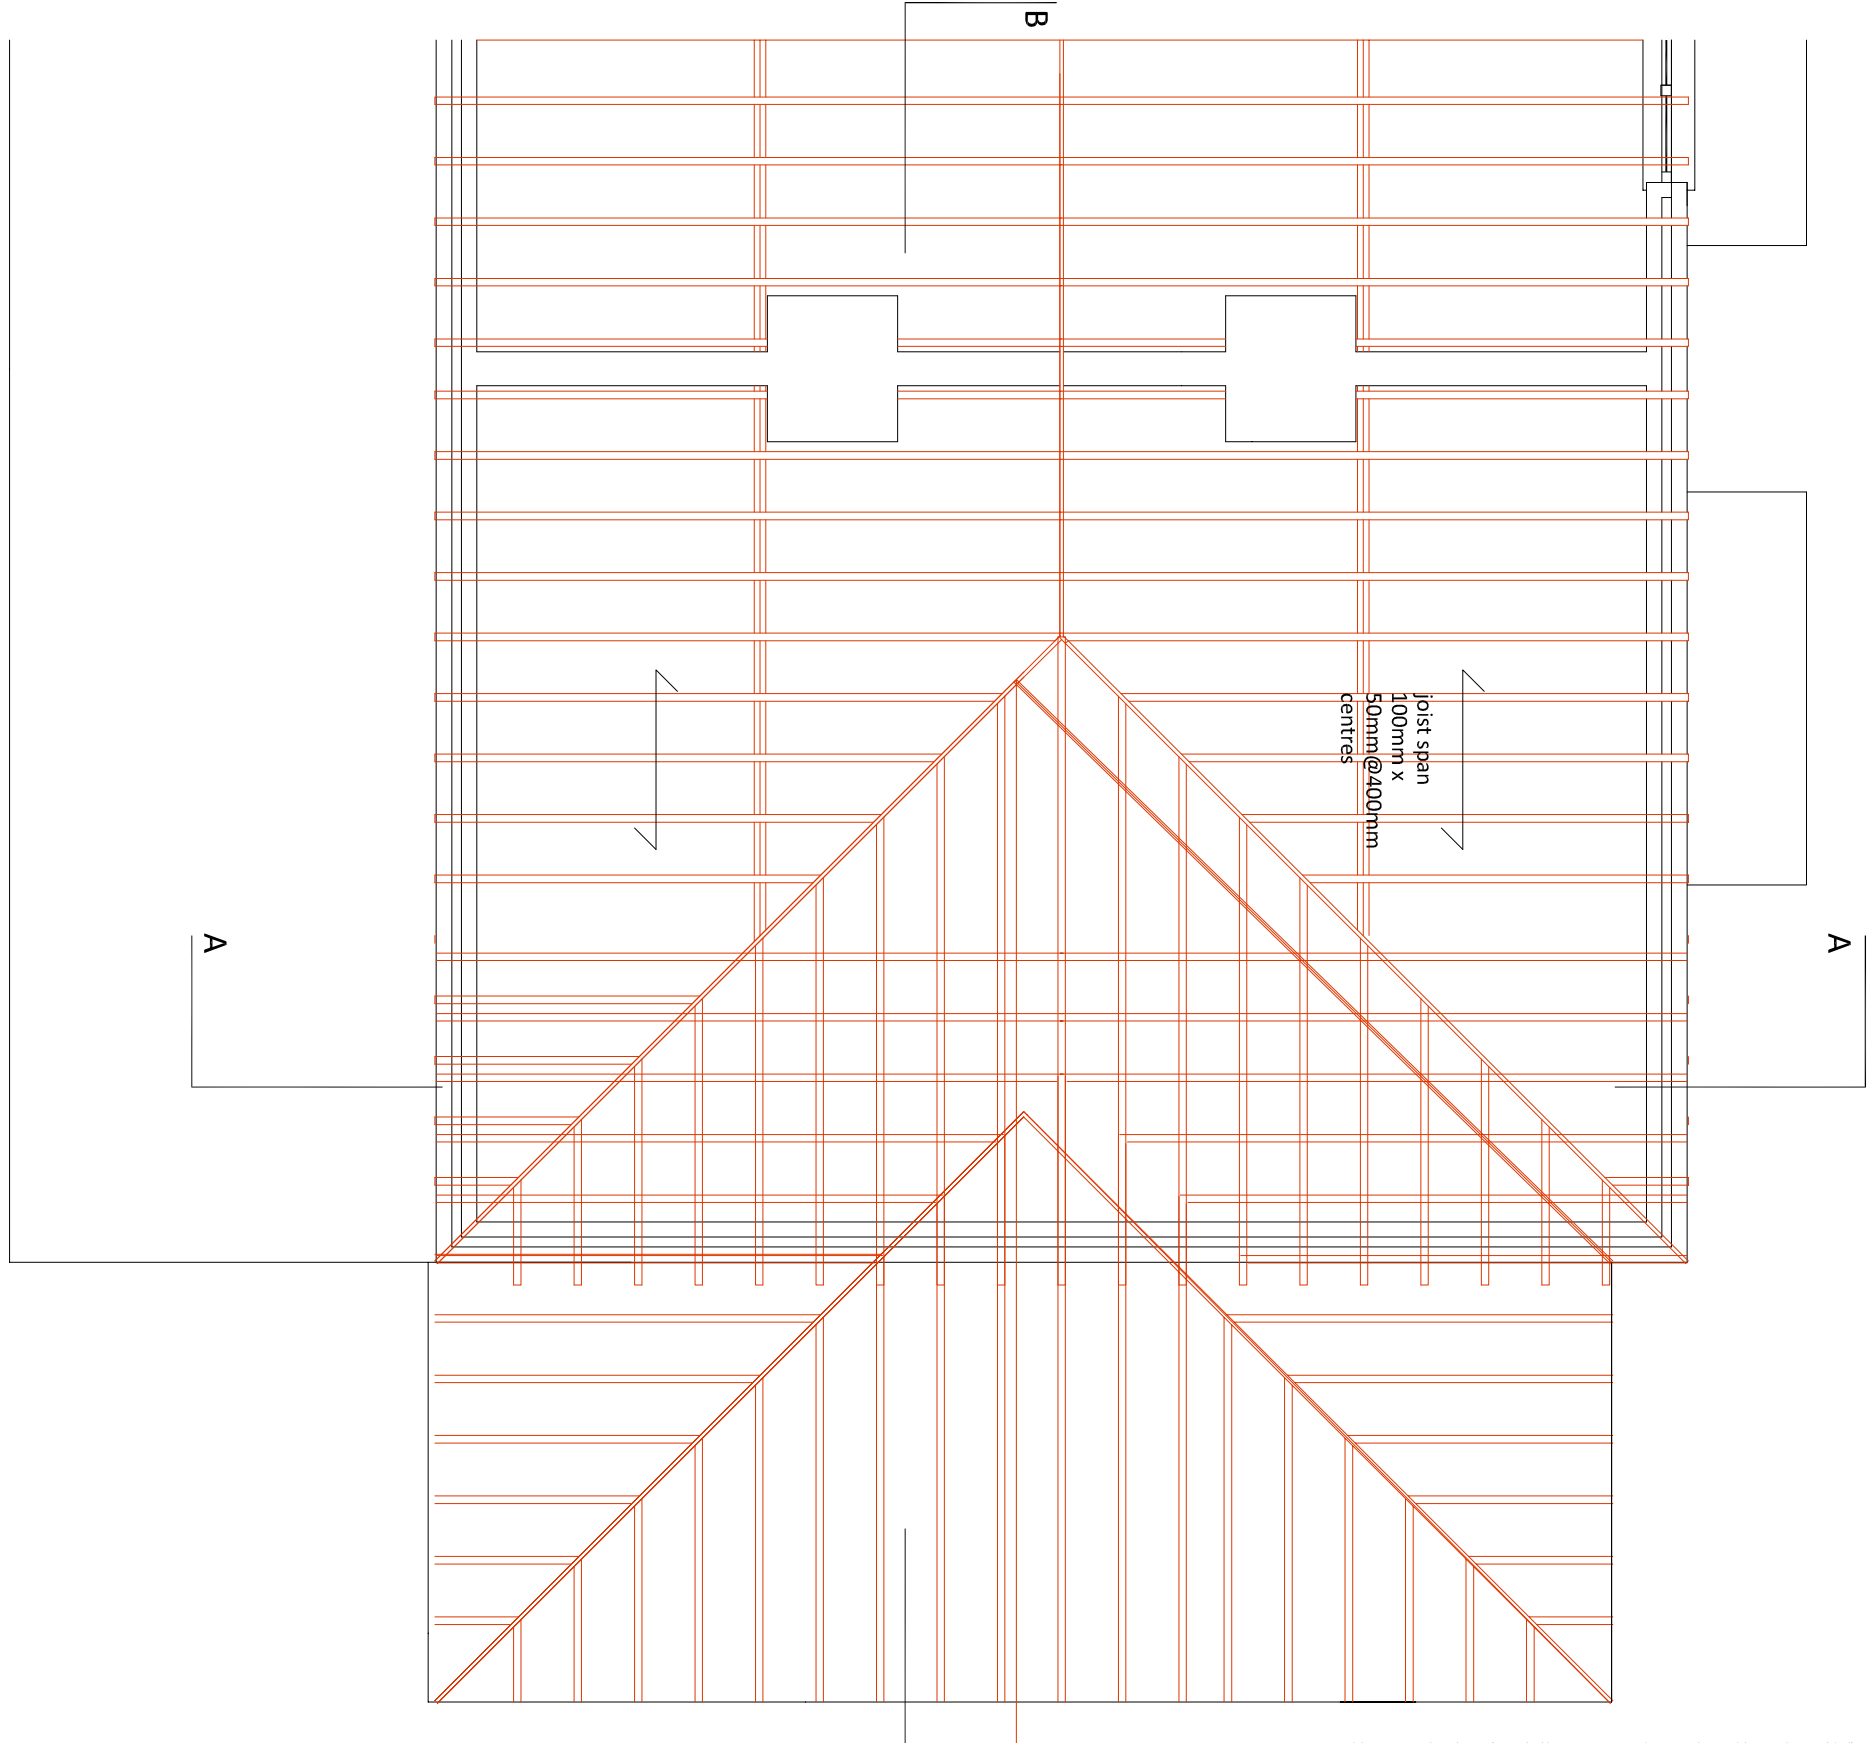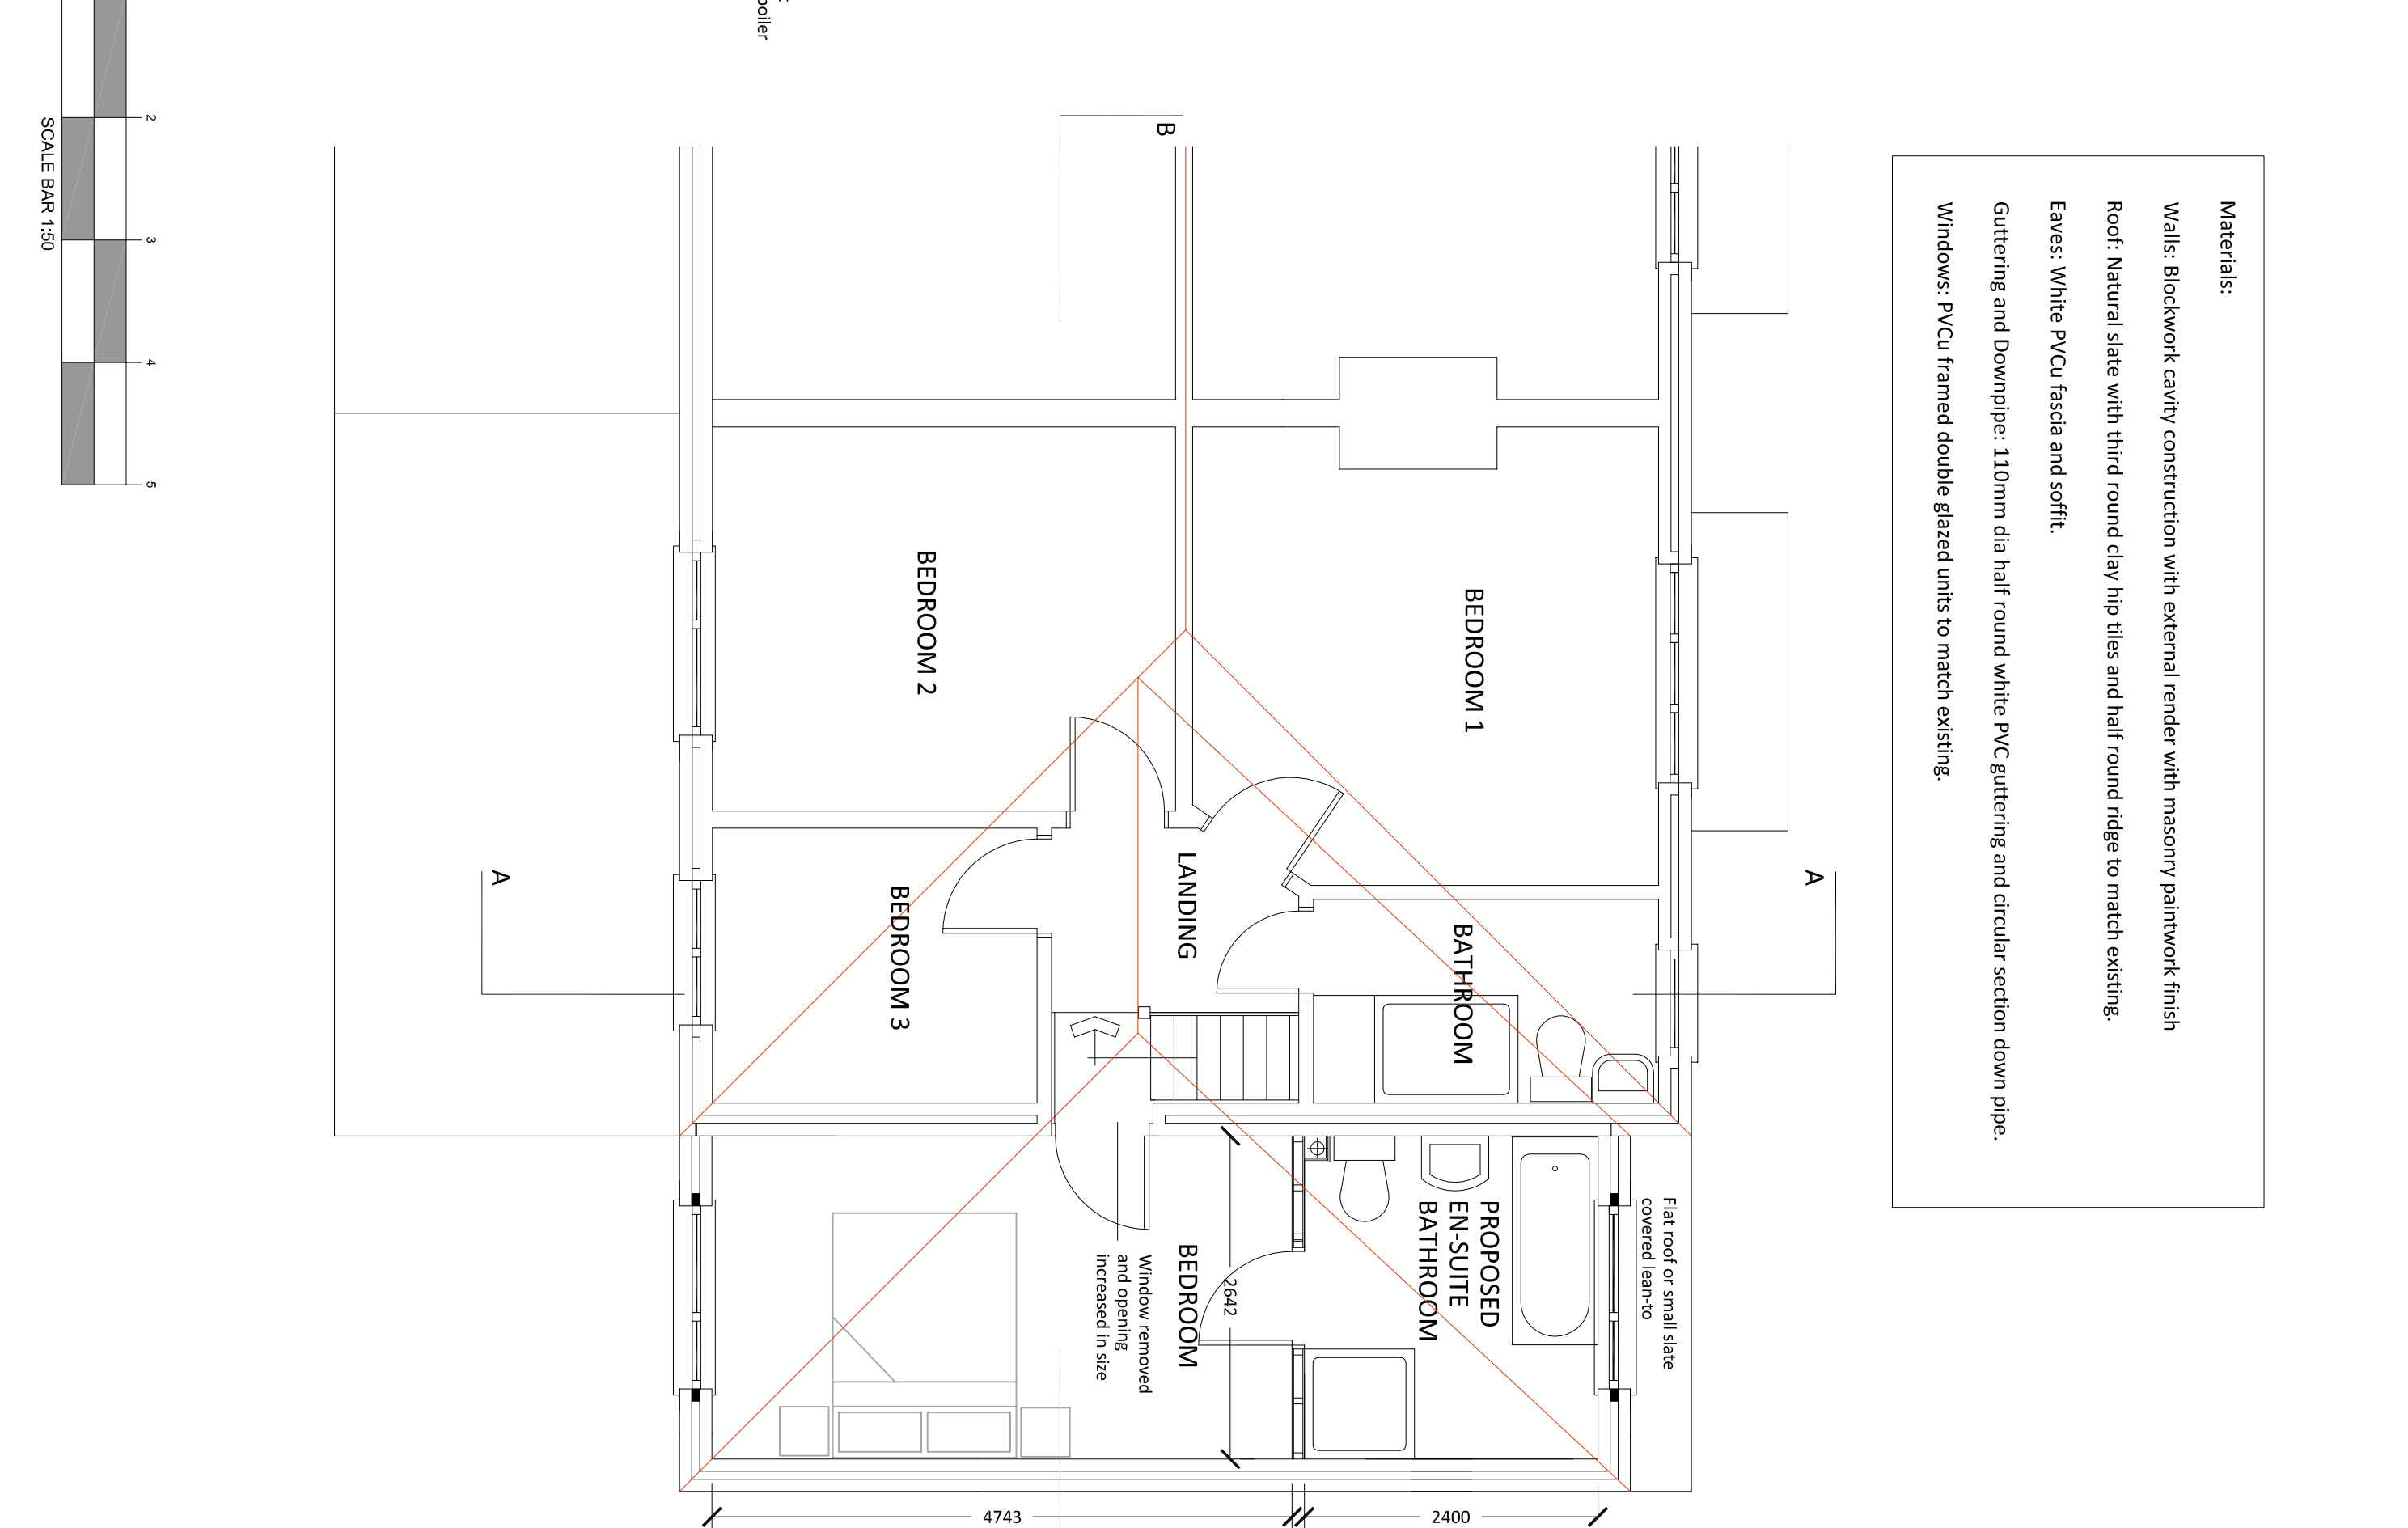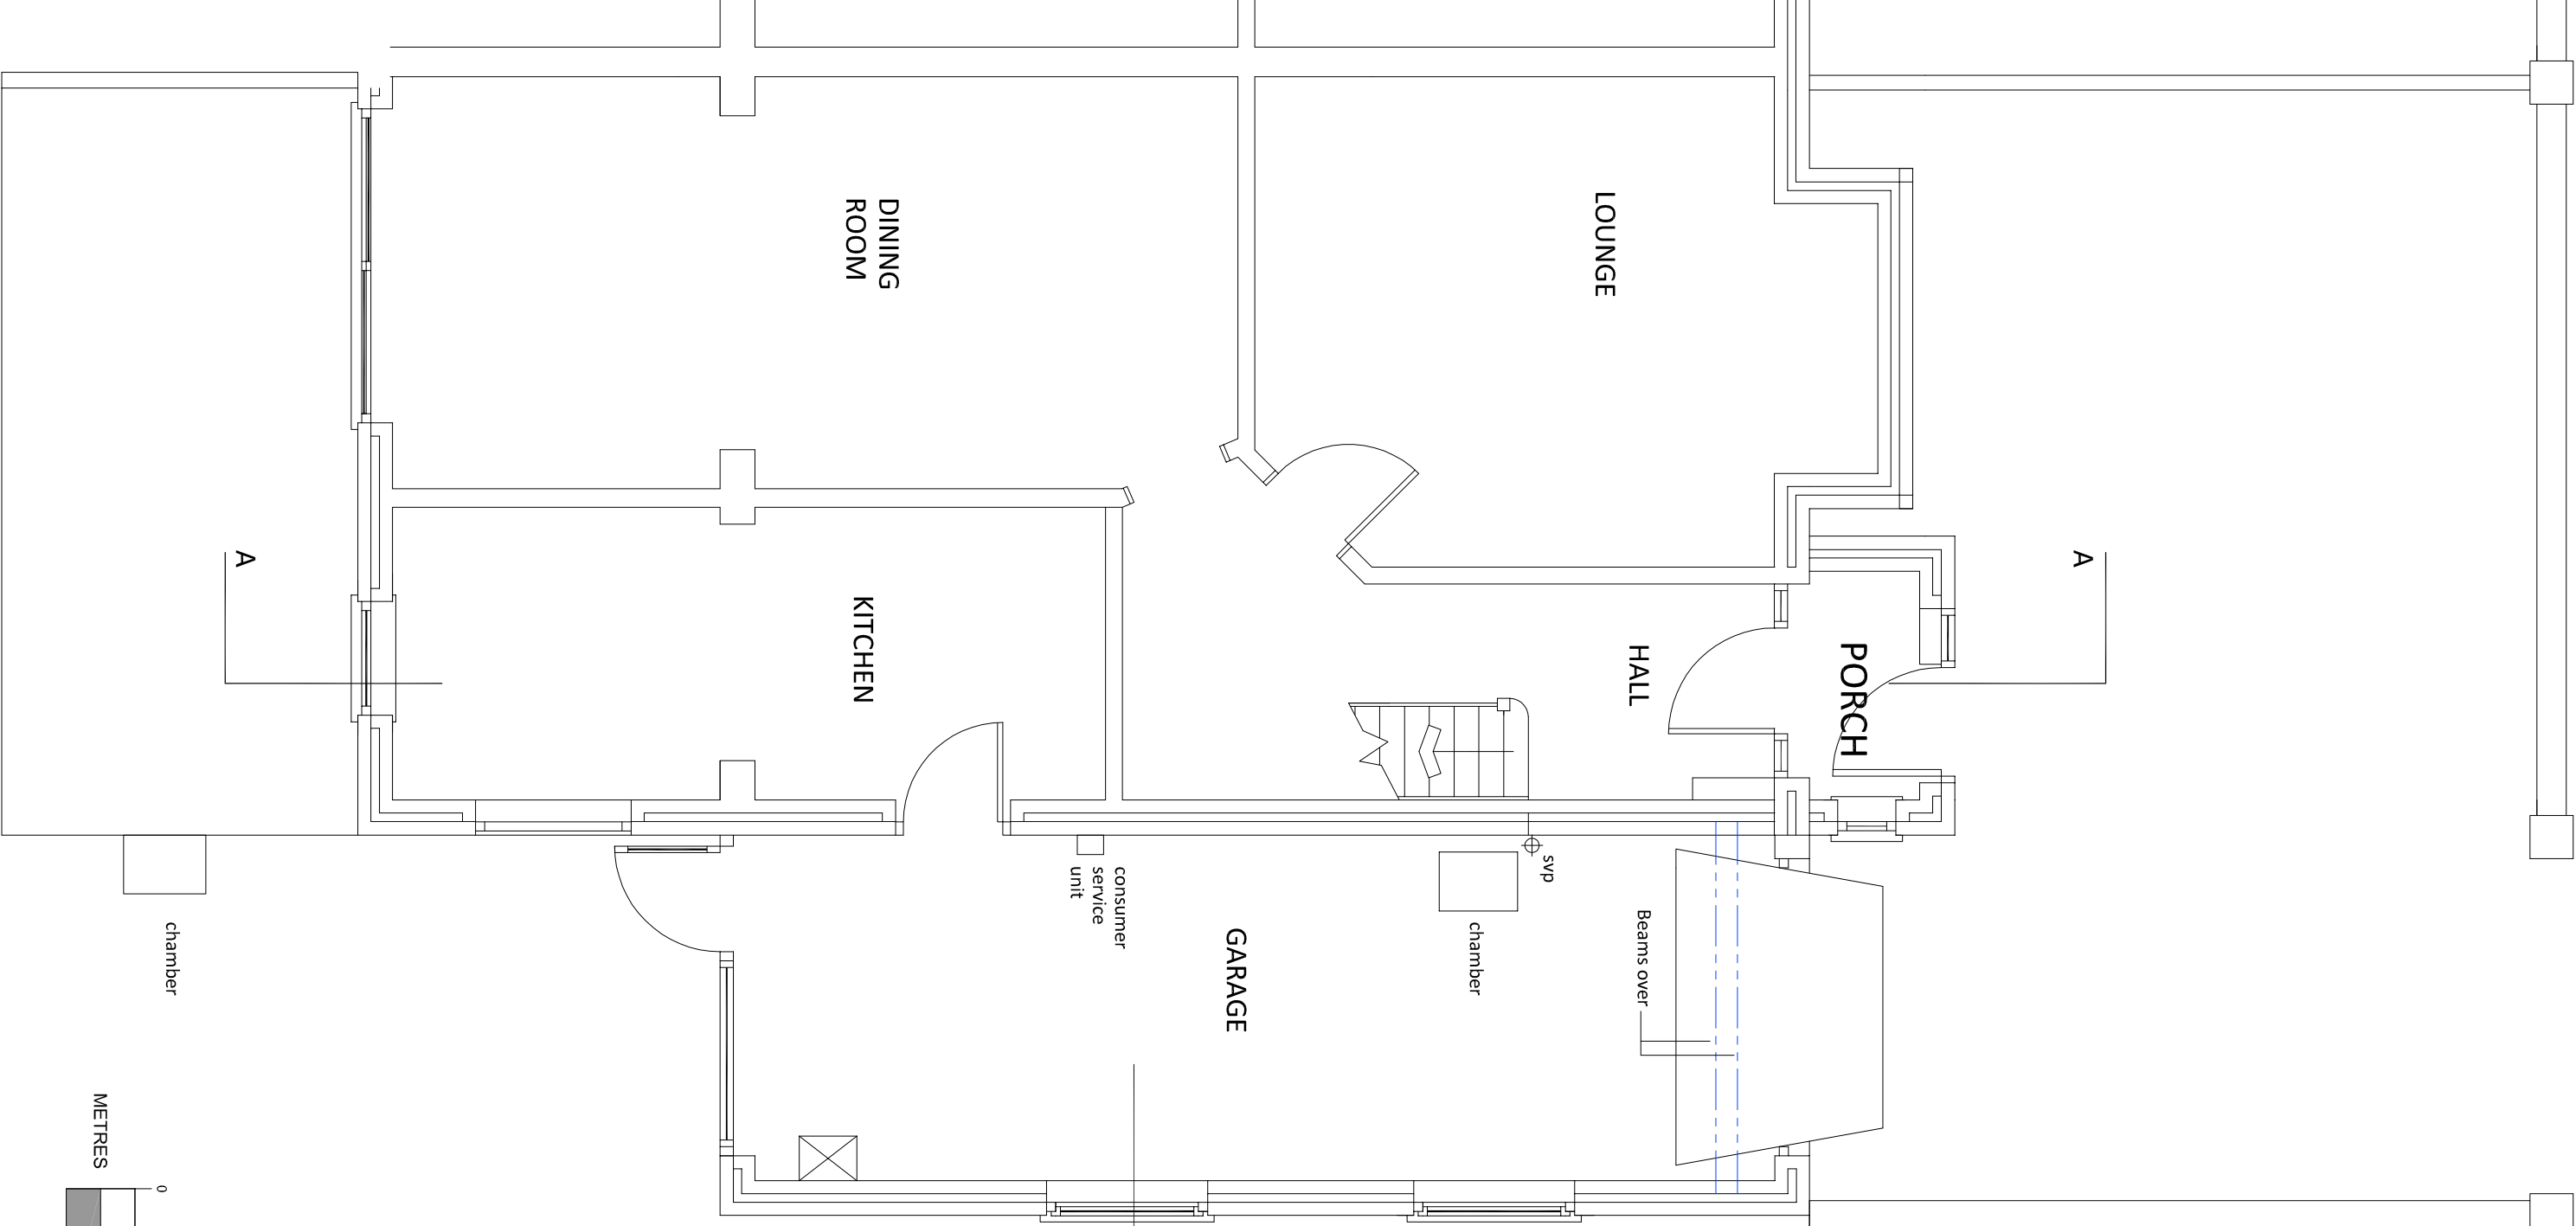

GROUND FLOOR PLAN 1:50

FIRST FLOOR PLAN 1:50

ROOF PLAN AT RAFTER LEVEL 1:50