


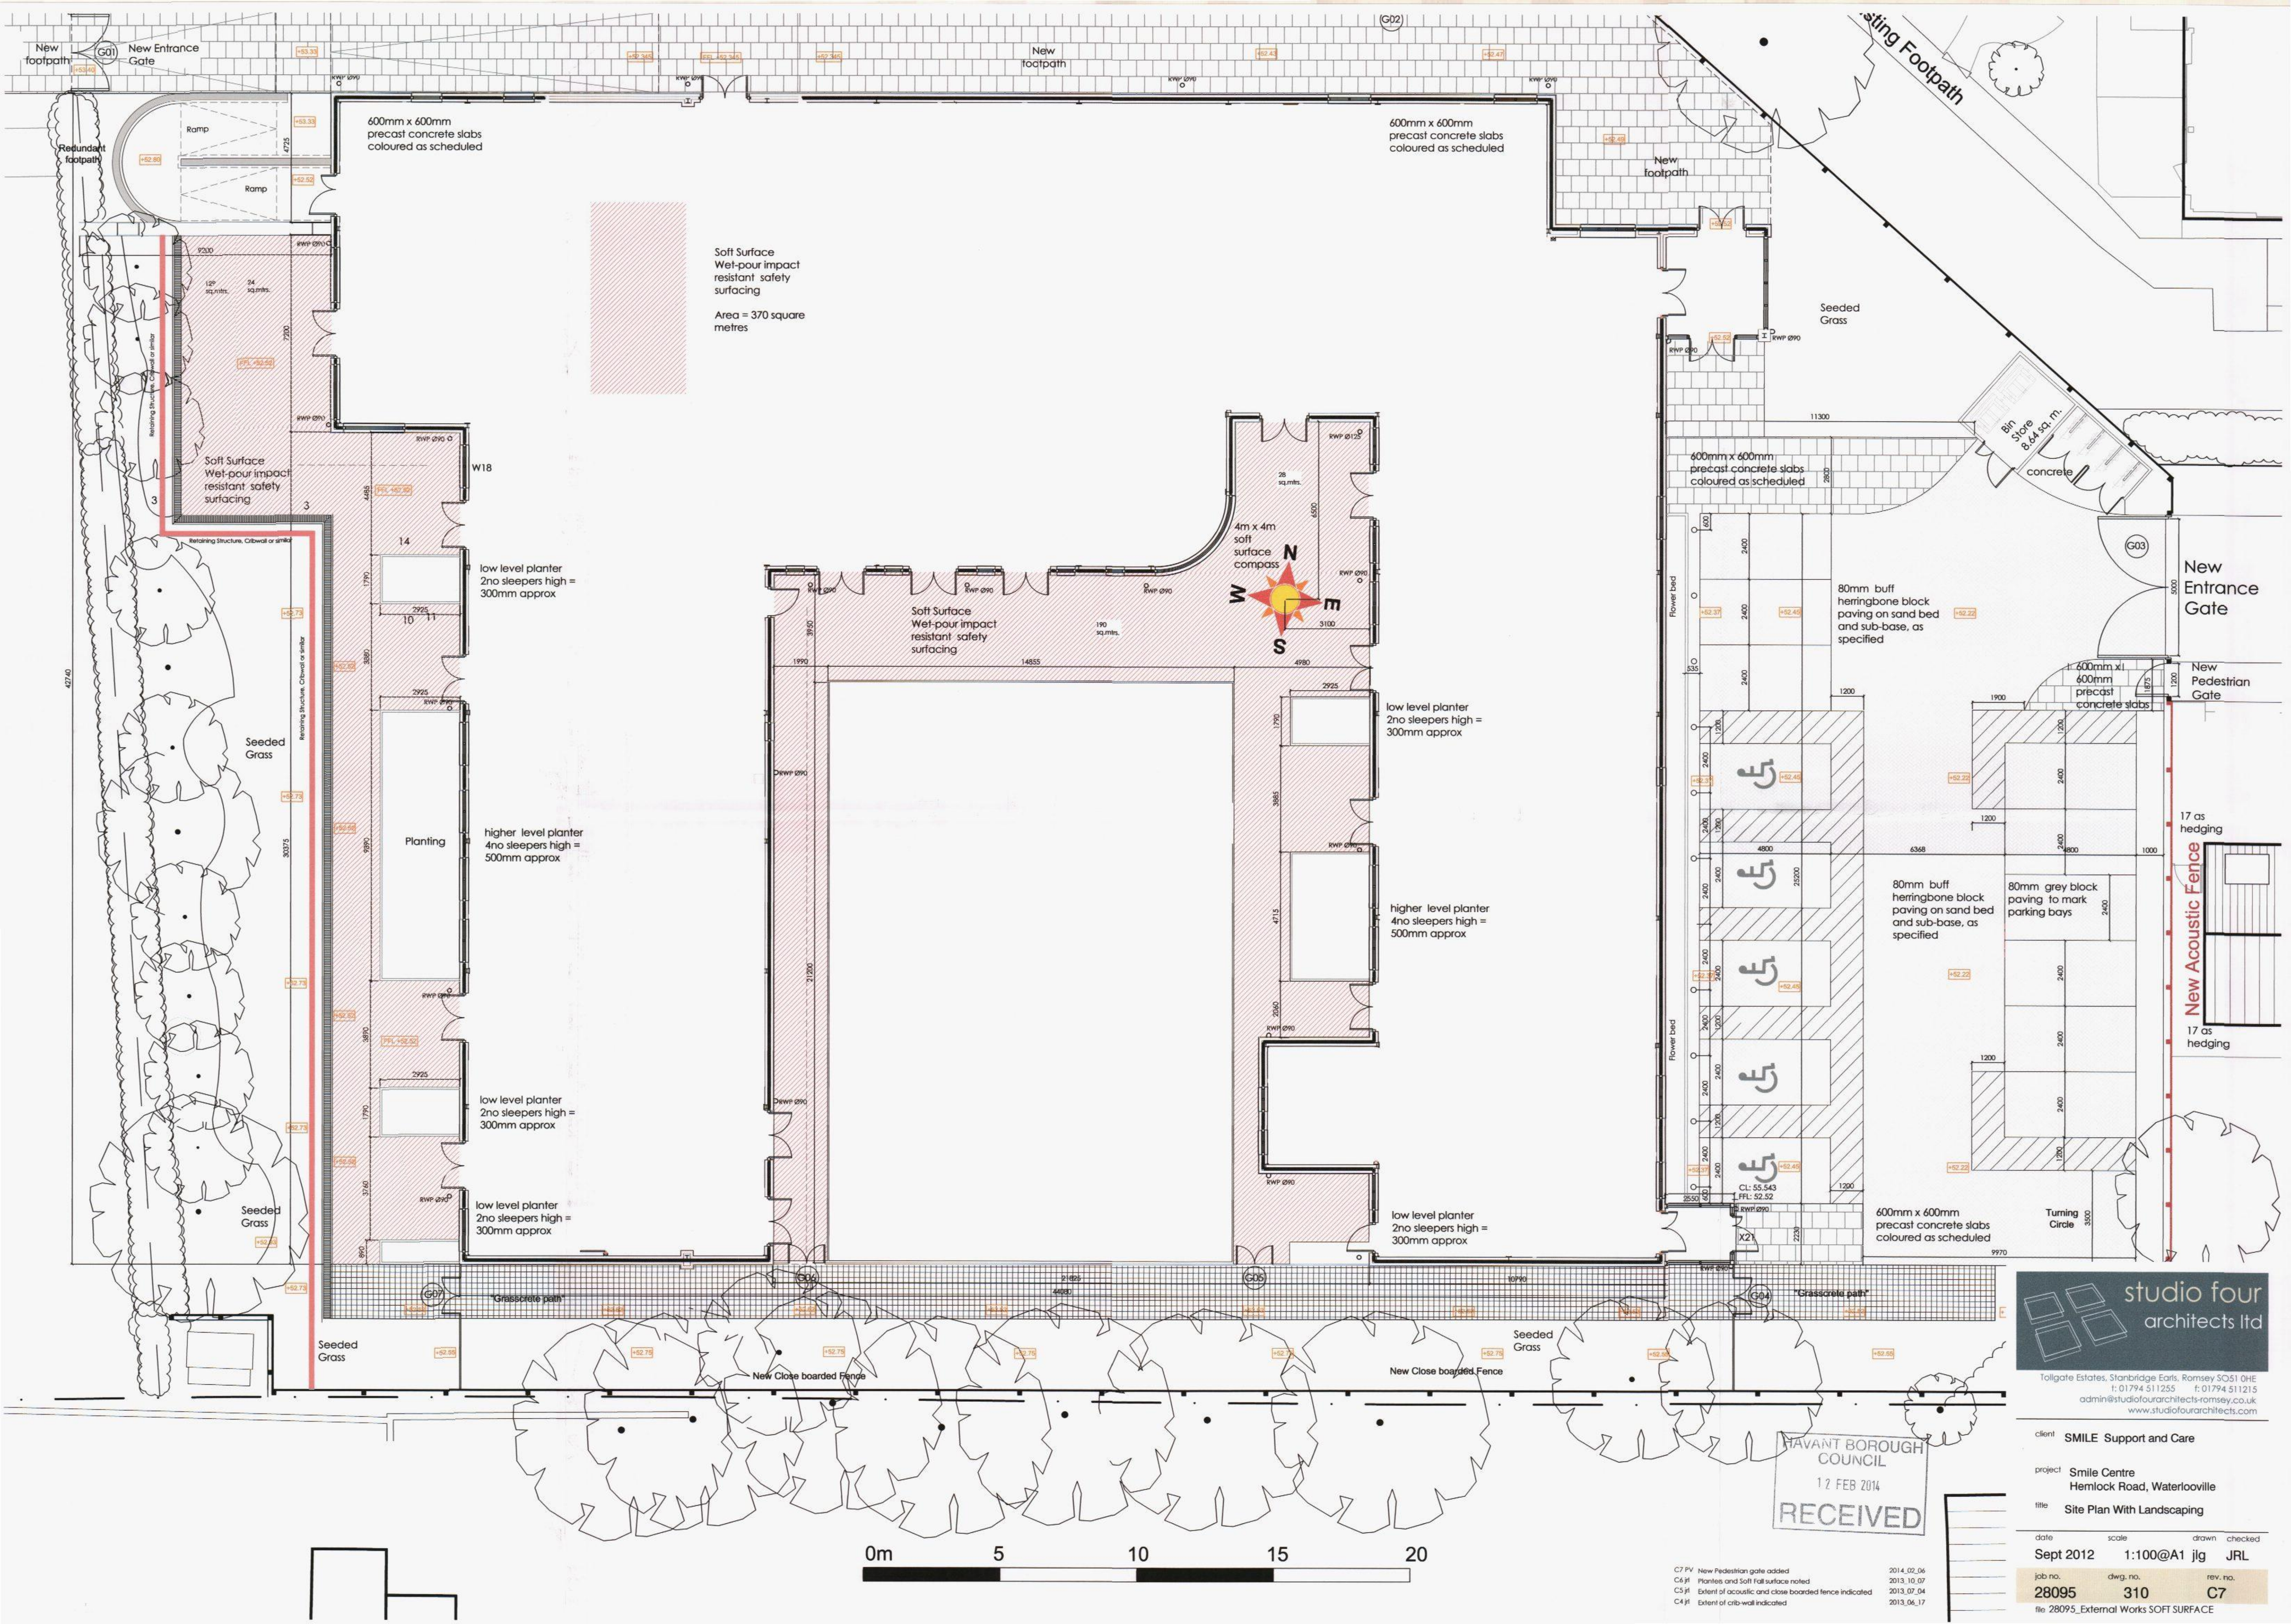

studio four
architects ltd

Tollgate Estates, Stanbridge Earls, Romsey SO51 0HE
t: 01794 511255 f: 01794 511215
admin@studiofourarchitects-romsey.co.uk
www.studiofourarchitects.com

client SMILE Support and Care

project Smile Centre
Hemlock Road, Waterloooville

title Site Plan With Landscaping

date Sept 2012 scale 1:100@A1 jlg JRL

job no. 28095 dwg. no. 310 rev. no. C7

file 28095_External Works SOFT SURFACE