



KEYPLAN

 


NOTES

3 KEY PLAN
SCALE 1:500

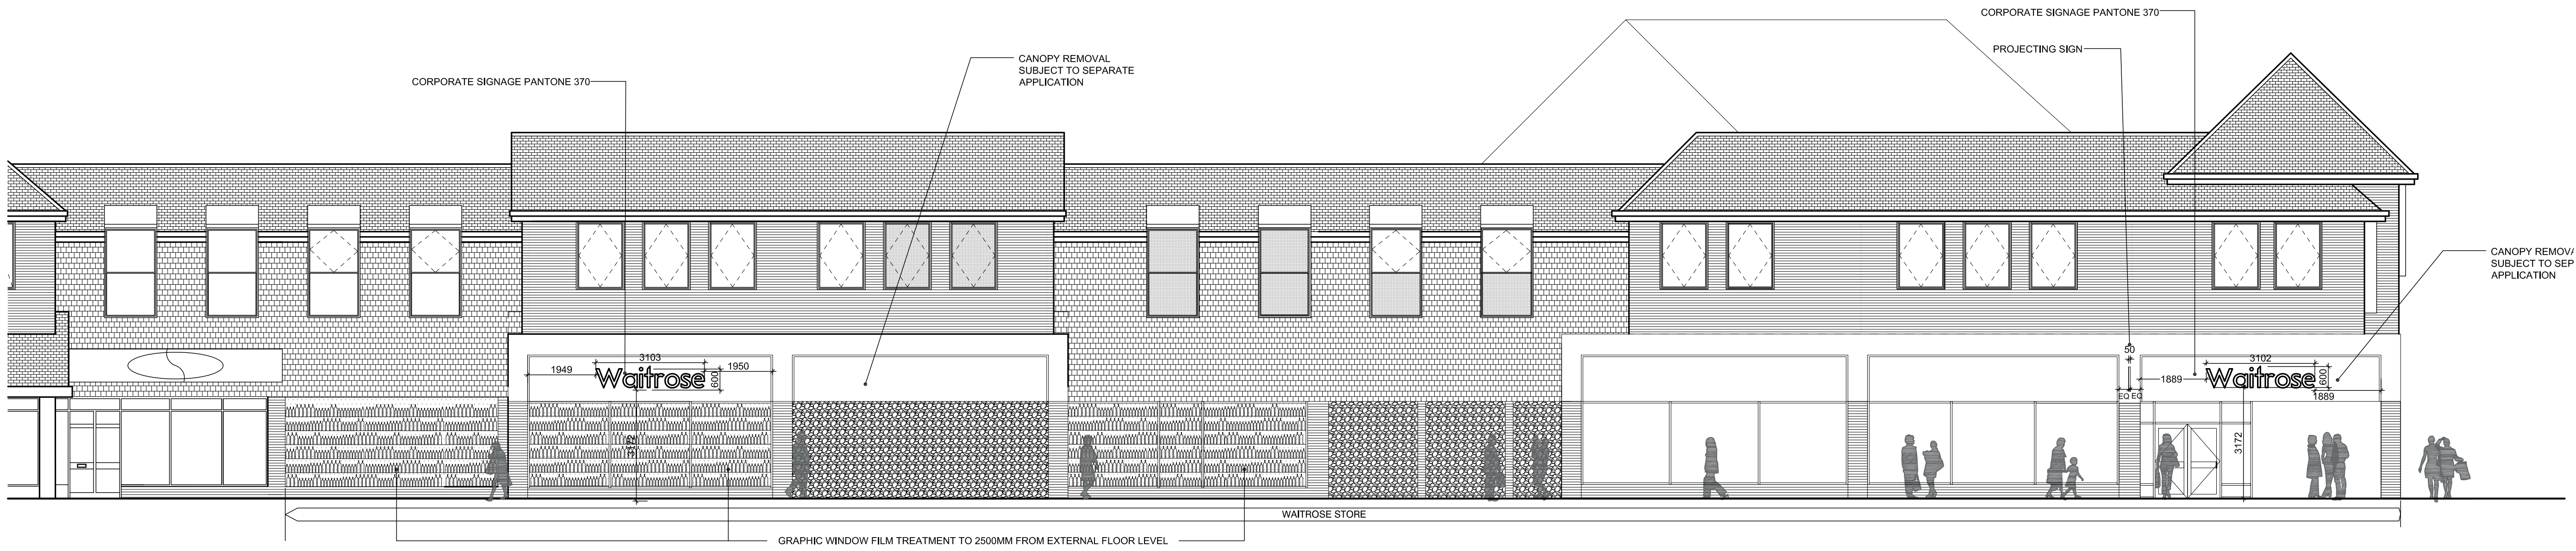

1 PROPOSED NORTH STREET ELEVATION
SCALE 1:100

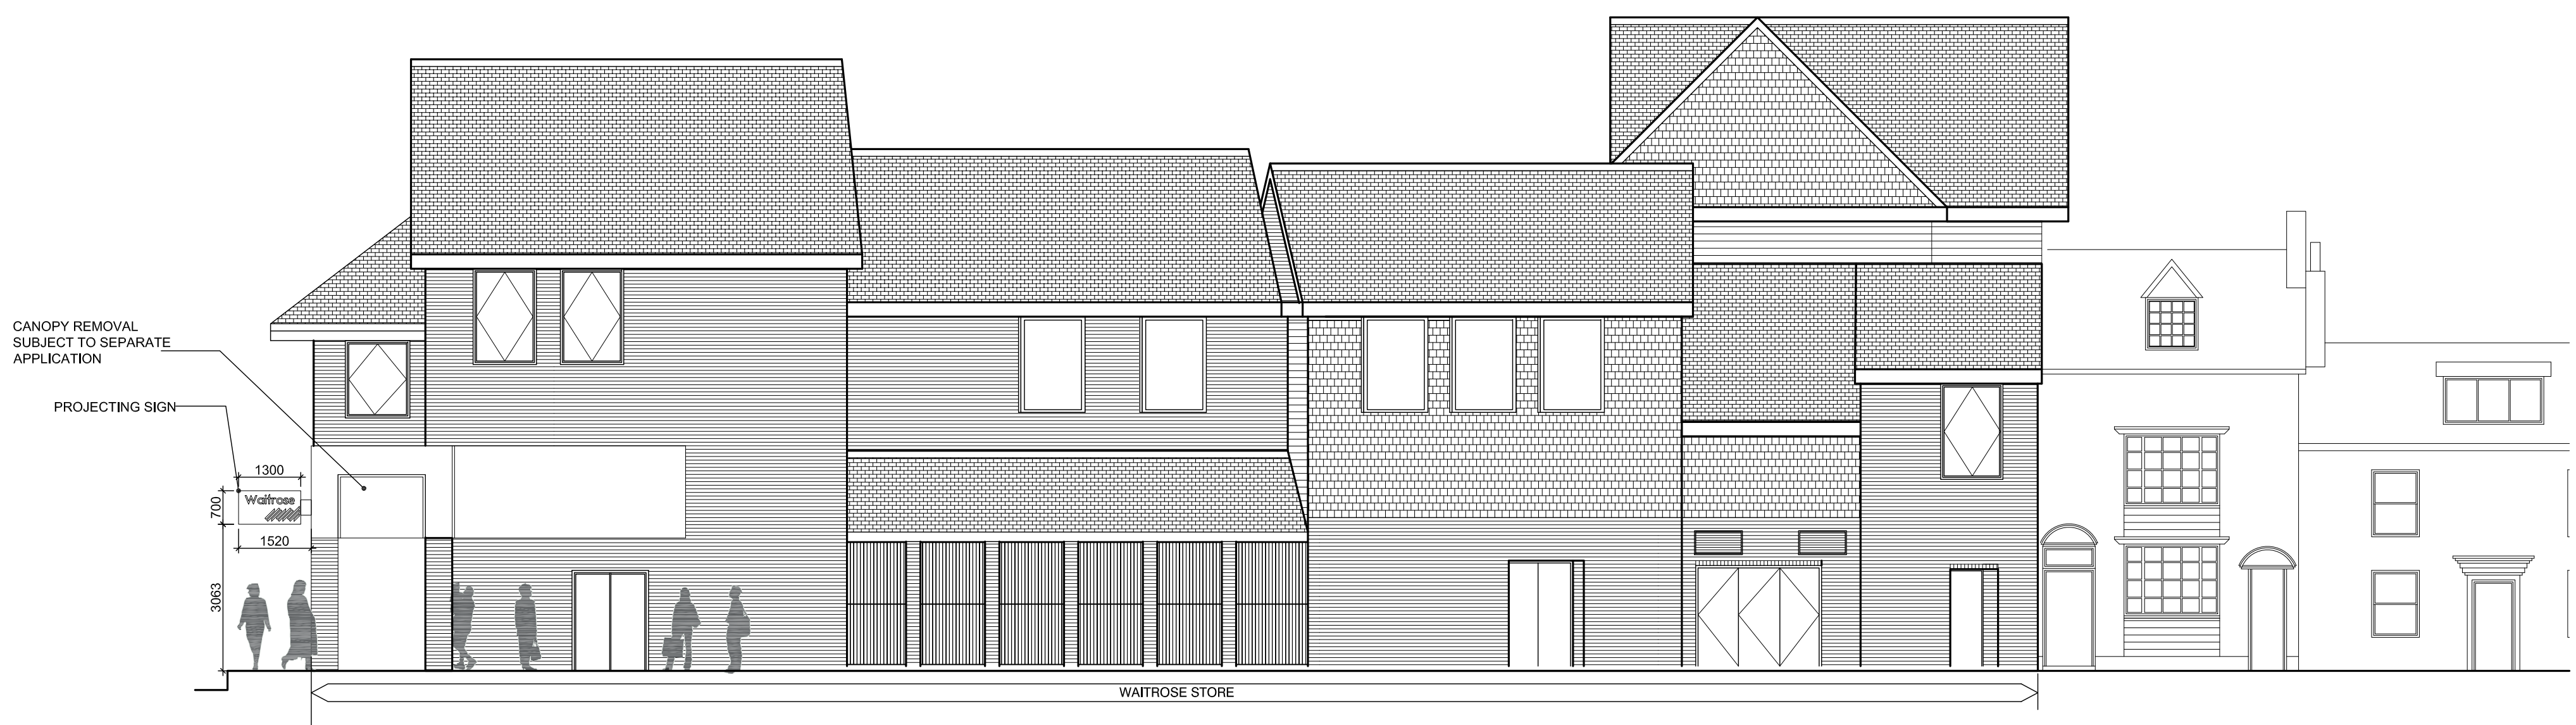

2 PROPOSED ELEVATION TO THE PALLANT
SCALE 1:100

REV: C	BY: SL	CHK: HG	DATE: 12.03.13
DRAWINGS UPDATED FOLLOWING COMMENTS FROM MATT SINFIELD			
REV: B	BY: SL	CHK: HG	DATE: 07.03.13
DRAWINGS UPDATED FOLLOWING COMMENTS FROM MATT SINFIELD			
REV: A	BY: SL	CHK: HG	DATE: 22.02.13
DRAWINGS UPDATED FOLLOWING COMMENTS FROM MATT SINFIELD			

PROJECT
WAITROSE HAVANT
CORPORATE SIGNAGE APPLICATION

TITLE:
SOUTH & EAST ELEVATIONS
PROPOSED

DRAWING NO:	REV:	SCALE @ A1
12-092-02-AE(PJ-G01)	E	1:100
BY: SL	CHK: HG	DATE: 14.02.13

XREFS USED IN THIS DRAWING:

INFORMATION

B+R ARCHITECTS
Suncourt House 19-26 Essex Road London N1 8LN
T 020 3227 0800 E design@bandr-arch.com
www.bandr-arch.com