




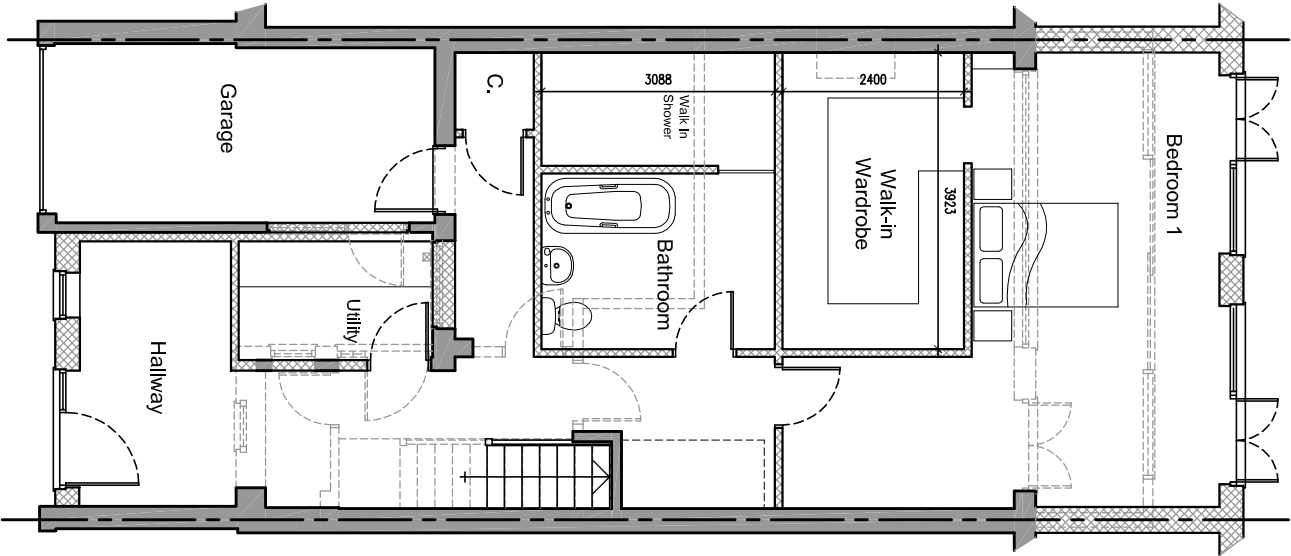

PROPOSED GROUND FLOOR PLAN

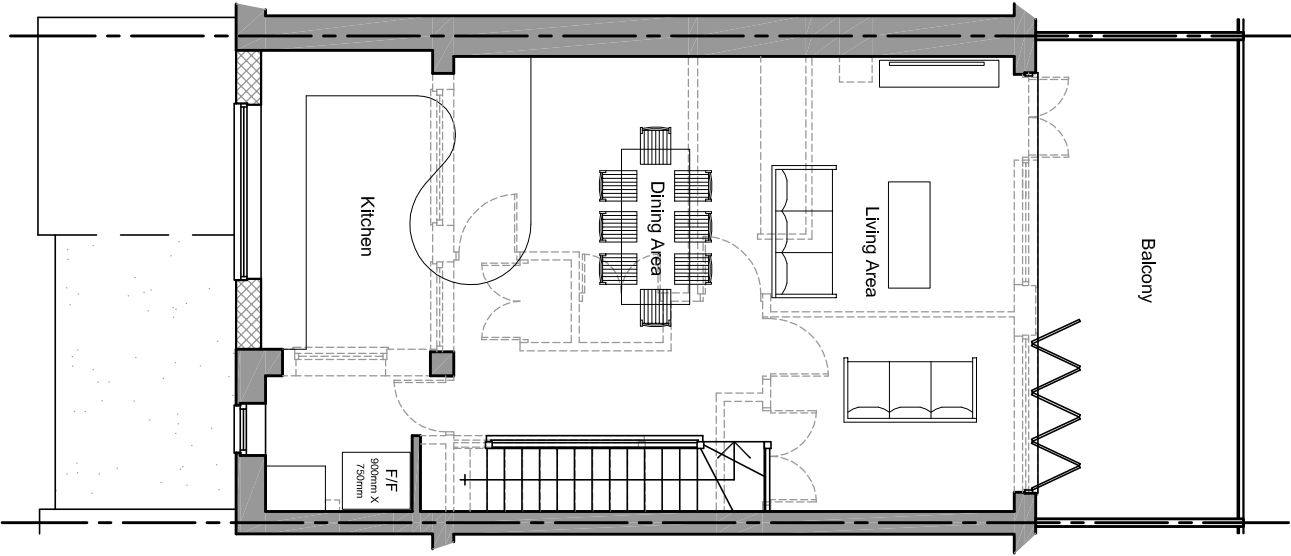


PROPOSED FIRST FLOOR PLAN

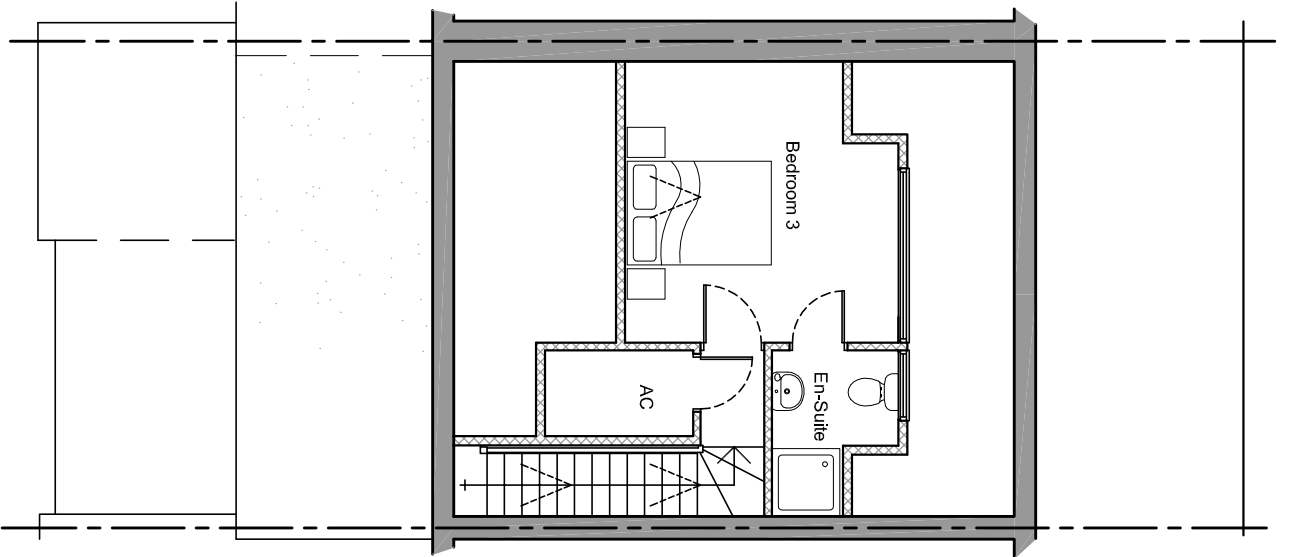

PROPOSED SECOND FLOOR PLAN

KEY:

- Existing walls
- Proposed walls
- Existing walls to be removed

 

Client: Mr & Mrs Timms			
Address: 4 Marina Close, Emsworth, PO10 7BG.			
Drawing title: Proposed Floor Plans			
Scale: 1:100	Date Drawn: 28.11.13	Drawn by: JAS	
Job No: 0158	Dwg No: PL03	Rev: A	
Status: Planning Submission			

thinkarchitecture

CONSULTANTS LIMITED

The Studio, 12 Lightfield, Oakley,
Hampshire, RG23 7BL.
Email: info@thinkarchitecture.biz
www.thinkarchitecture.biz