



North Elevation

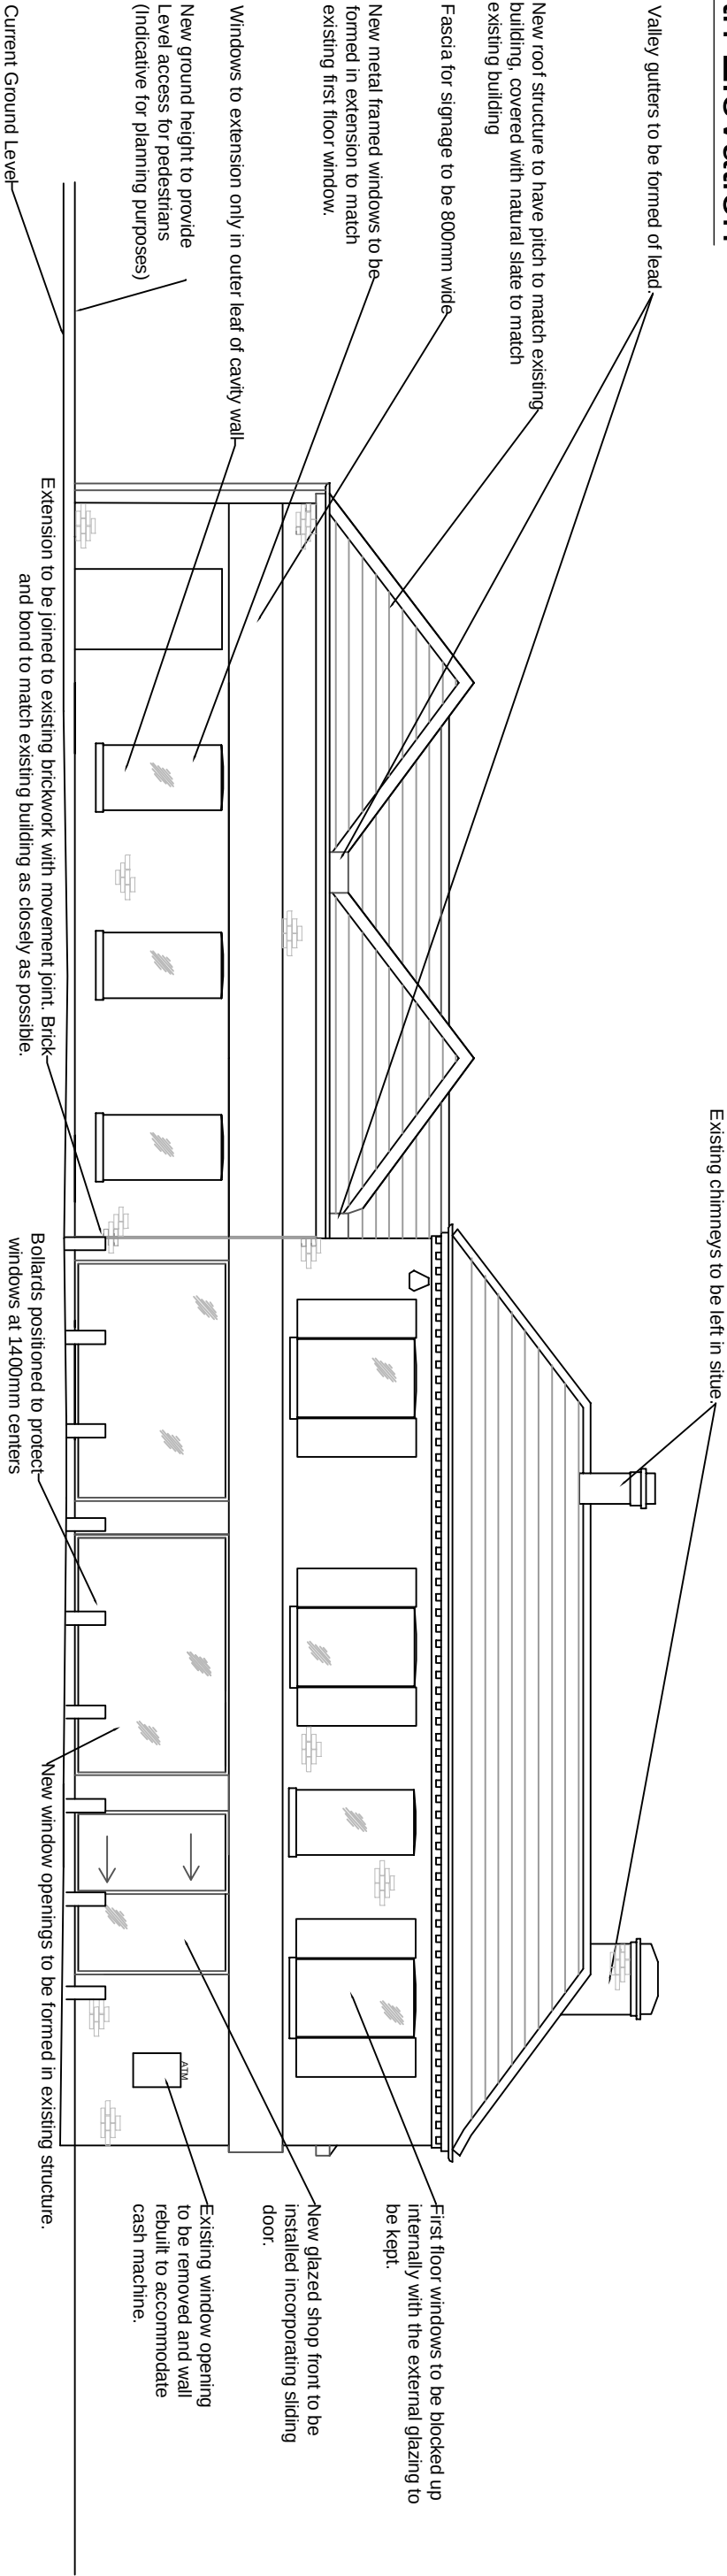

West Elevation

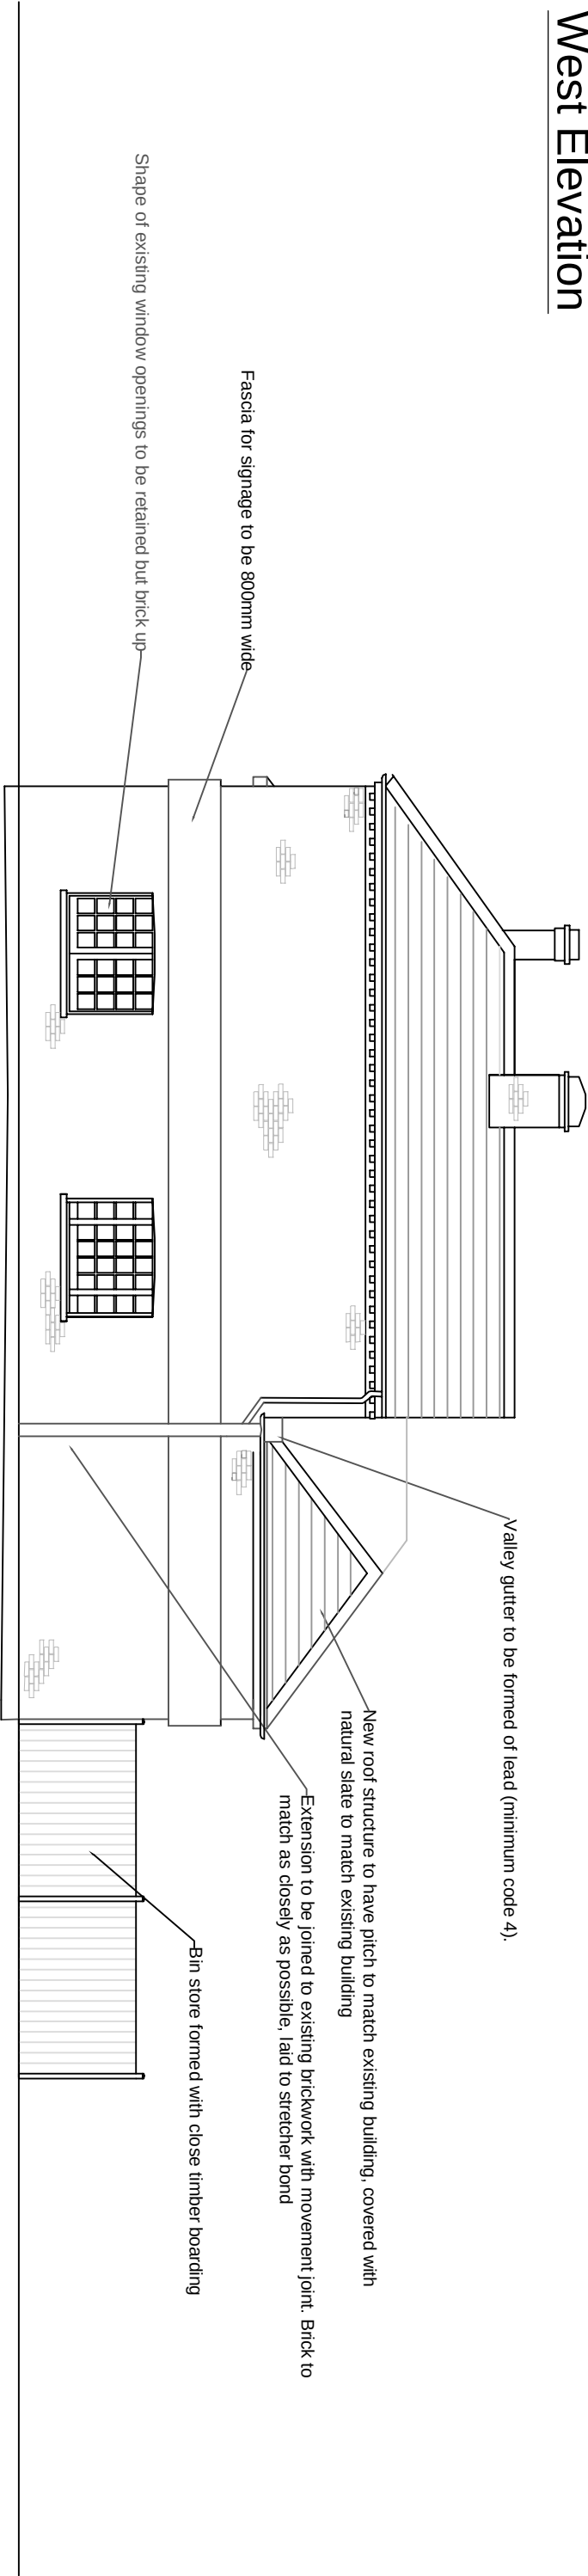

Revisions

Revision A: Design revised 22/11/12	-	Revision I: Bin store added 31/01/13	-
Revision B: Design reviewed 19/12/12	-	-	-
Revision C: Design reviewed 11/01/13	-	-	-
Revision D: Bollards added, window configuration changed 14/01/13	-	-	-
Revision E: Window configuration changed 14/01/13	-	-	-
Revision F: ATM dimensions changed 15/01/13	-	-	-
Revision G: Bollards regularly spaced	-	-	-
Revision H: Labels altered	-	-	-

client

drawn by
JP

checked by
NEI

project

Rose in June
Hayling Island

drawing

Proposed North & West Elevations

drawing no. revision

P - 008

1

date

31/01/13

scale at A3

1:100

job no.

SNBC251803



**Building & Project
Consultancy**
2 Charlotte Place
Southampton
SO14 0TB
t 02380 713 900
f 02380 713 901
e afraaser@savills.com