



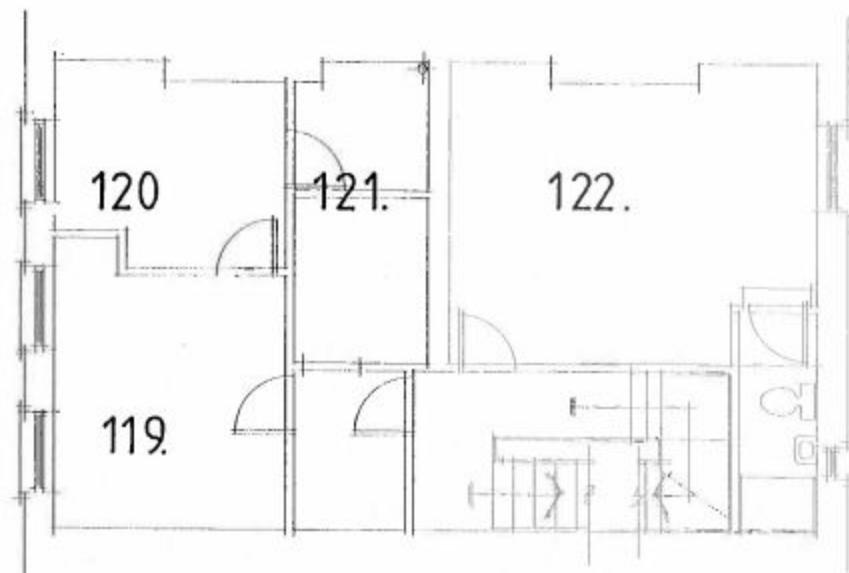

existing second floor plan

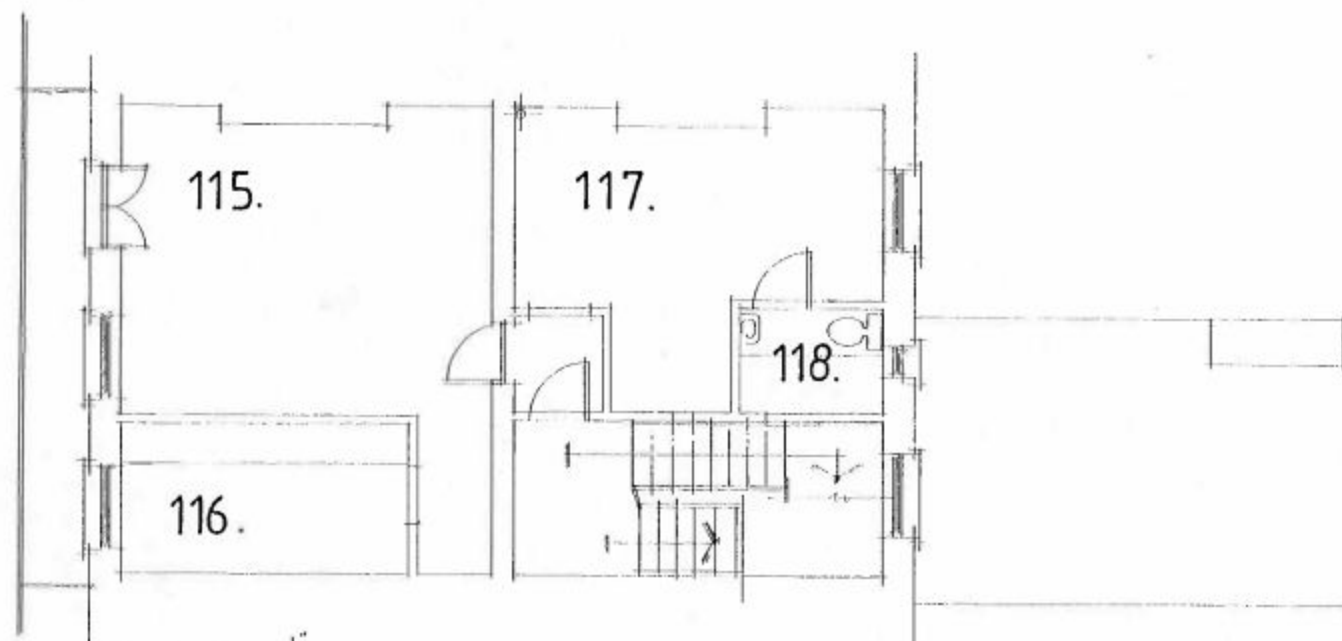

existing first floor plan

HAVANT BOROUGH COUNCIL
DEVELOPMENT DEPARTMENT
27 JUN 2012
RECEIVED

HAVANT BOROUGH COUNCIL
07 JUN 2012
RECEIVED

A	Date	Revision

© copyright

THORNS-YOUNG
ARCHITECTURAL

THORNS-YOUNG LTD.
377 London Road, Havant, Hampshire, PO15 4AD
0434 575757 FAX 0434 575757

Client
mr b laly

Job Title
39 sea front
hayling island

Drawing Title
existing floor plans (ff & sf)

Scale 1:100 A3
1:50 : at A1

Date sept '2011 Drawn by sa

Dwg No. 4127-11-3 Rev. X

0 1 2 3 4 5 scale 1:50 m.
0 2 4 6 8 10 scale 1:100 m.