



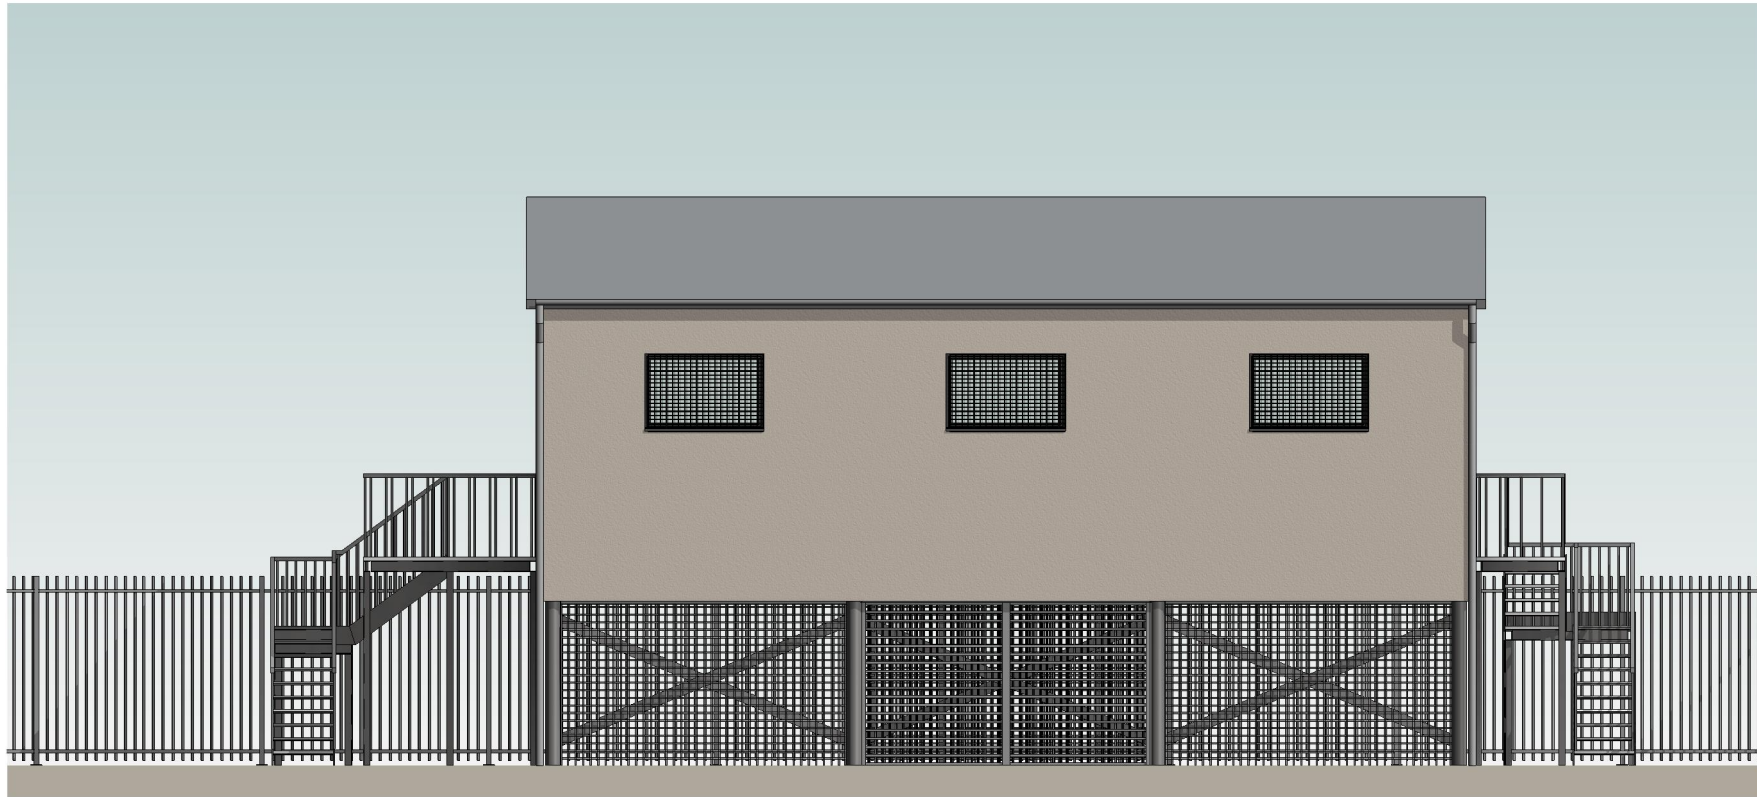

NORTH ELEVATION
SCALE 1:100

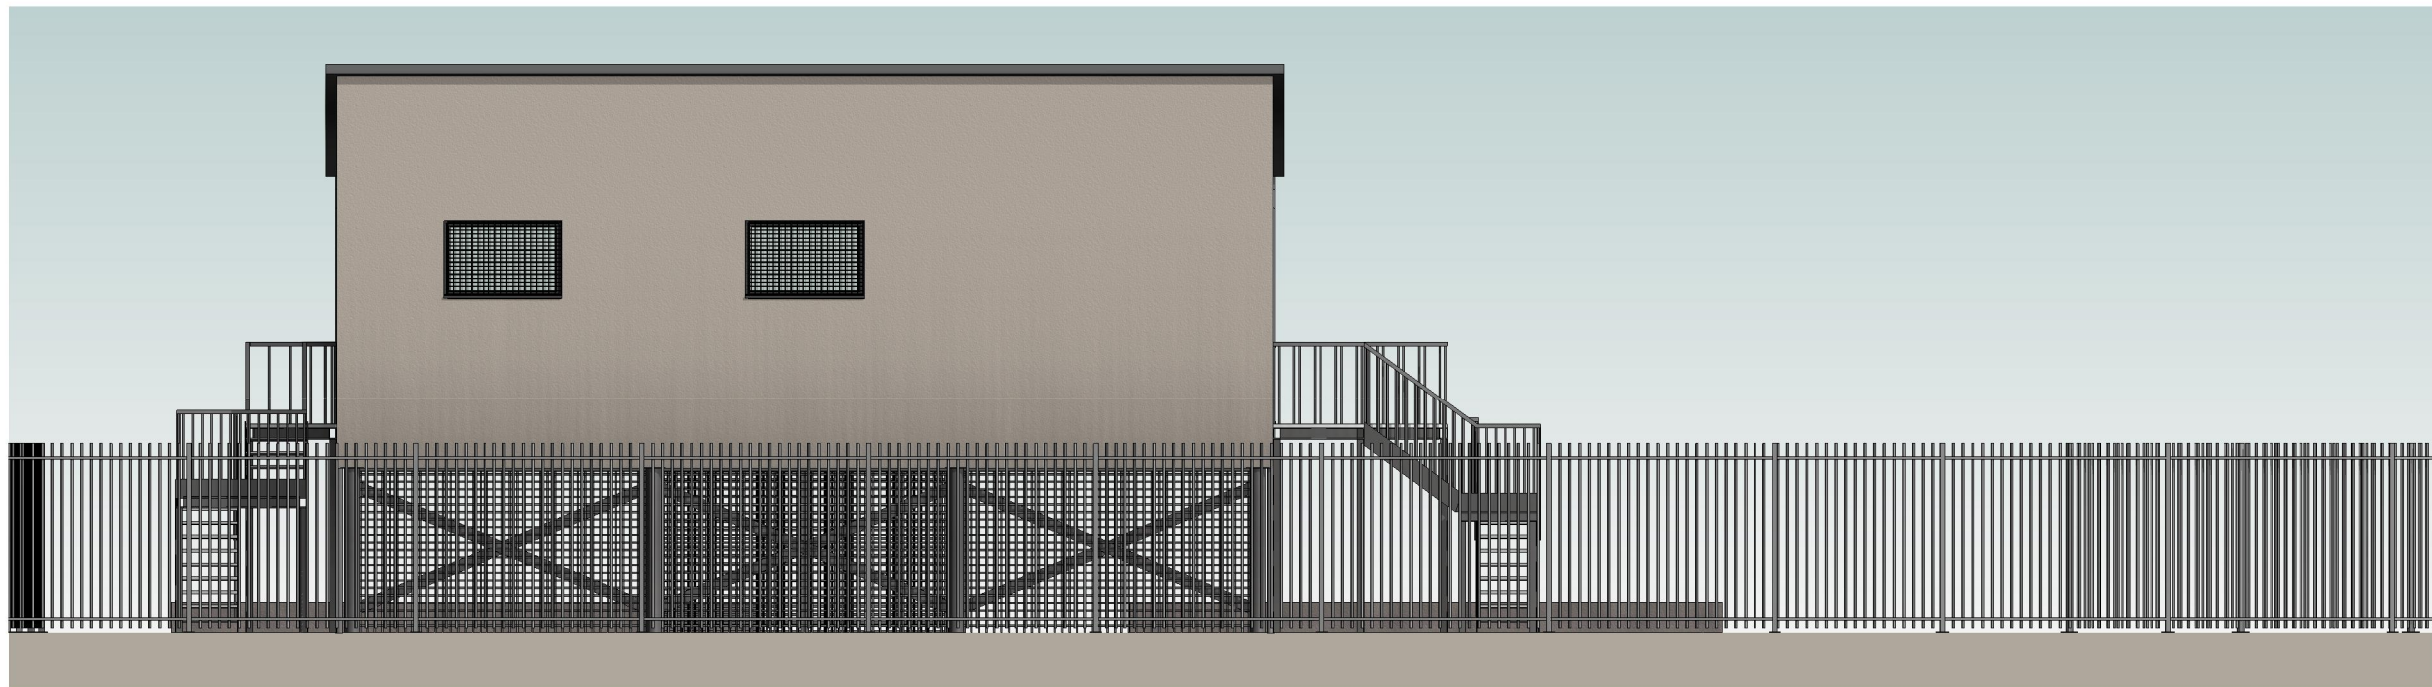

SOUTH ELEVATION
SCALE 1:100

PL1	03.07.14	Planning issue	SS
Rev	Date	Amendment	By

Drg Status
PLANNING

Project and Building Consultancy

Cluttons LLP, Seacourt Tower
West Way, Oxford OX2 0JJ
Tel No: 01865 728000

www.cluttons.com

Project

Emsworth Sub-Station,
Land between New Brighton Road,
Emsworth, Hampshire

Client



Drawing

North & South Elevation Showing
Fencing

Scale 1:100 @ A3

Drawn By SS Date July '14

Approved By JC Date July '14

Drg No. 24034/05 Rev. PL1

CLUTTONS