


NOTES

A1


1. DRAWING SCALE ONLY CORRECT WHEN PRINTED AT THE APPROPRIATE PAPER SIZE WITH NO SCALING.
2. ALL DIMENSIONS ARE IN MILLIMETRES UNLESS NOTED OTHERWISE.
3. THE CONTRACTOR SHALL VERIFY ALL SITE AND SETTING OUT DIMENSIONS BEFORE PUTTING WORK IN HAND.
4. THIS DRAWING IS TO BE READ IN CONJUNCTION WITH ALL OTHER RELEVANT ARCHITECTS AND ENGINEERS DRAWINGS AND SPECIFICATIONS.
5. ALL LEVELS SHOWN ON THIS DRAWING ARE INDICATIVE ONLY AND MUST BE CONFIRMED WITH ARCHITECT PRIOR TO COMMENCEMENT OF CONSTRUCTION.
6. THE CONTRACTOR IS RESPONSIBLE AND LIABLE FOR ENSURING THE STABILITY OF THE WORKS, SERVICES AND ADJACENT STRUCTURES AT ALL STAGES OF CONSTRUCTION. THE DESIGN OF ALL TEMPORARY WORKS SHALL BE THE CONTRACTORS RESPONSIBILITY.

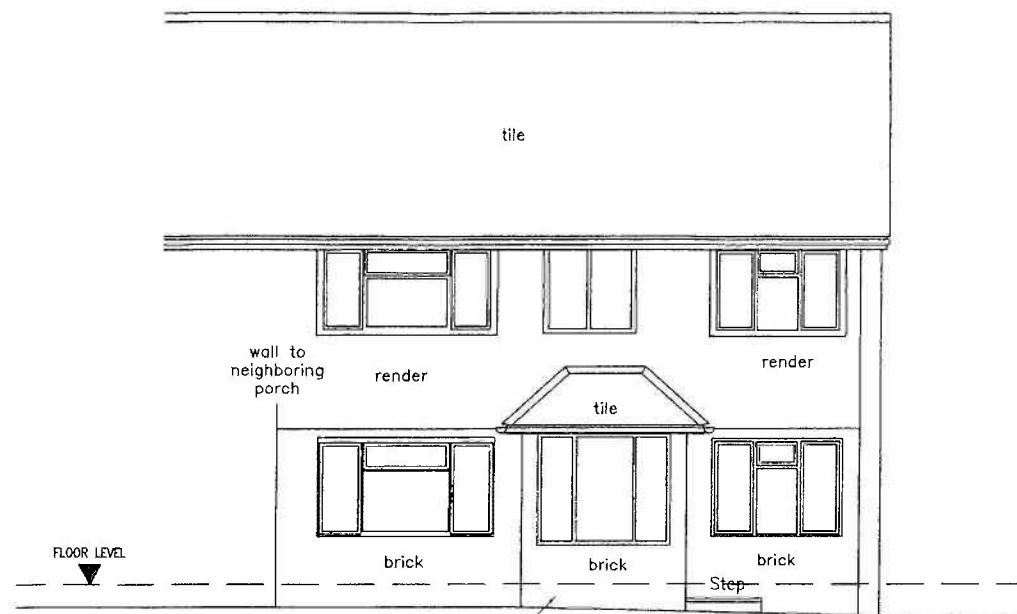

FRONT ELEVATION


SCALE 1:50

PORCH TO BE REBUILT ON NEW FOUNDATIONS. ALL MATERIALS TO MATCH THE ORIGINAL IN ALL RESPECTS.

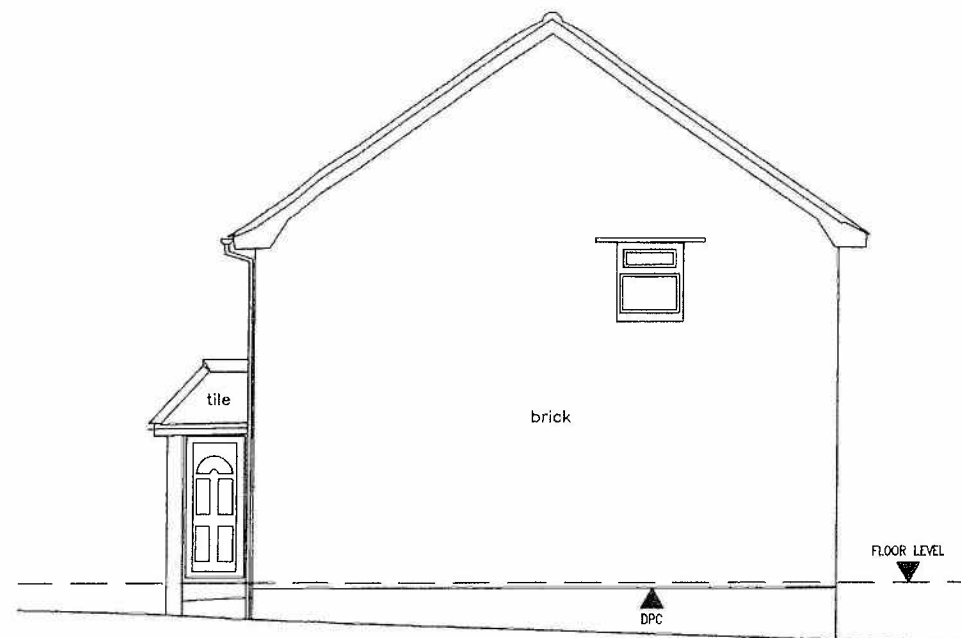


SIDE ELEVATION

SCALE 1:50

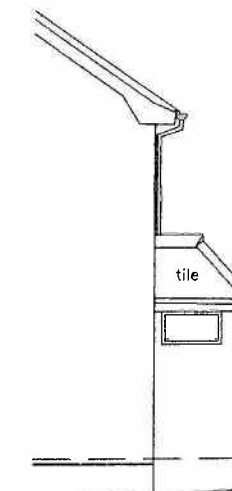


SIDE ELEVATION

HAVANT BOROUGH COUNCIL
DEVELOPMENT CONTROL
08 JUL 2014
RECEIVED

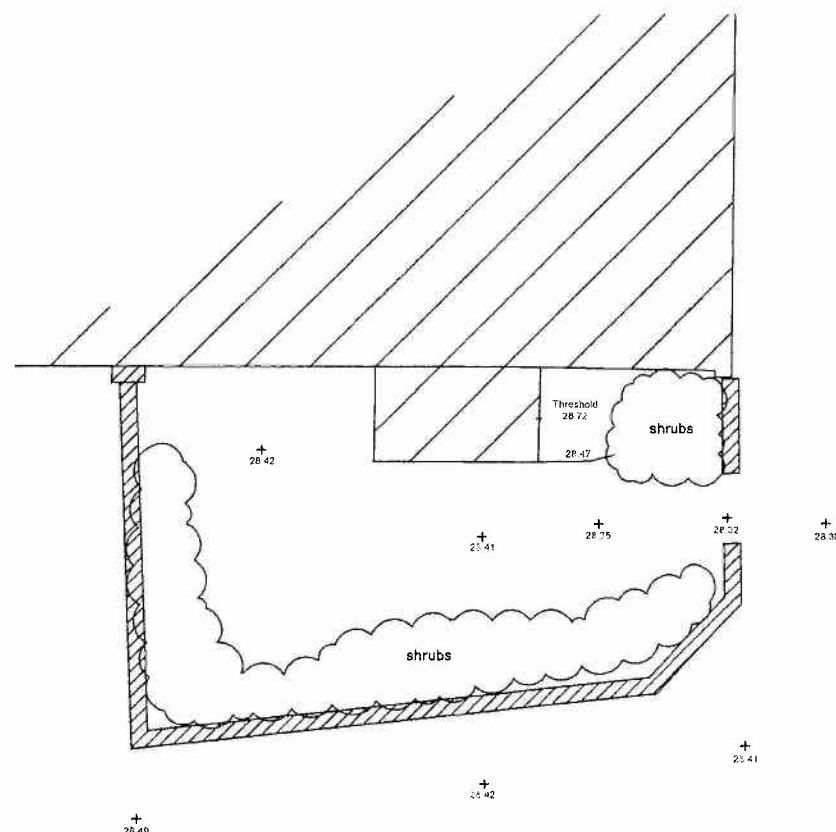

SITE PLAN

SCALE 1:50

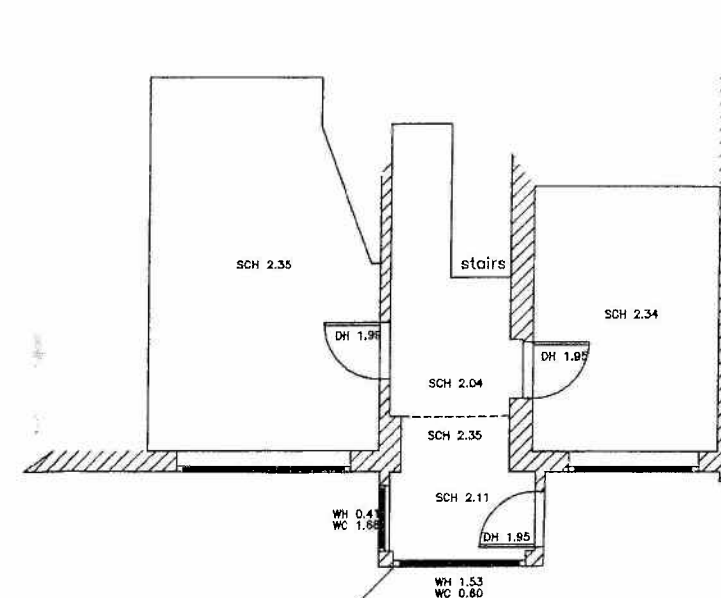

PORCH TO BE REBUILT ON NEW FOUNDATIONS. ALL MATERIALS TO MATCH THE ORIGINAL IN ALL RESPECTS.

FLOOR PLAN

SCALE 1:50

A PARTIAL SIDE ELEVATION ADDED.		K.L.K.	06/07/14
REV.		CHKD.	DATE
SMITHERS PURSLOW CONSULTING ENGINEERS ARTISTS & DESIGNERS Tel: 01572 820000 Fax: 01572 820022 e-mail: gordon@smitherspurslow.com		Glaston Hall Spring Lane Glaston Oakham Rutland LE15 9BZ	
Project: 14 DUDLESTON HEATH DRIVE WATERLOOVILLE HANTS			
Drawing Title: FLOORPLANS, ELEVATIONS & SITE PLAN AS PROPOSED			
Drawing No: 14/H/2781/103		Rev: A	
Scale: 1:50	Drawn: D.J.A.	Date: 30/06/14	
Status: P	Checked: K.L.M.	Design: -	