



NOTES


- 1. This drawing is the copyright of Project Architect and may not be copied, altered or reproduced in any way whatsoever neither passed to a third party without their written authority.
- 2. Dimensions to be checked on site prior to commencing any works. Any discrepnics should be reported to the project Architect immediately.
- 3. Scale
- 4. If in doubt ask.

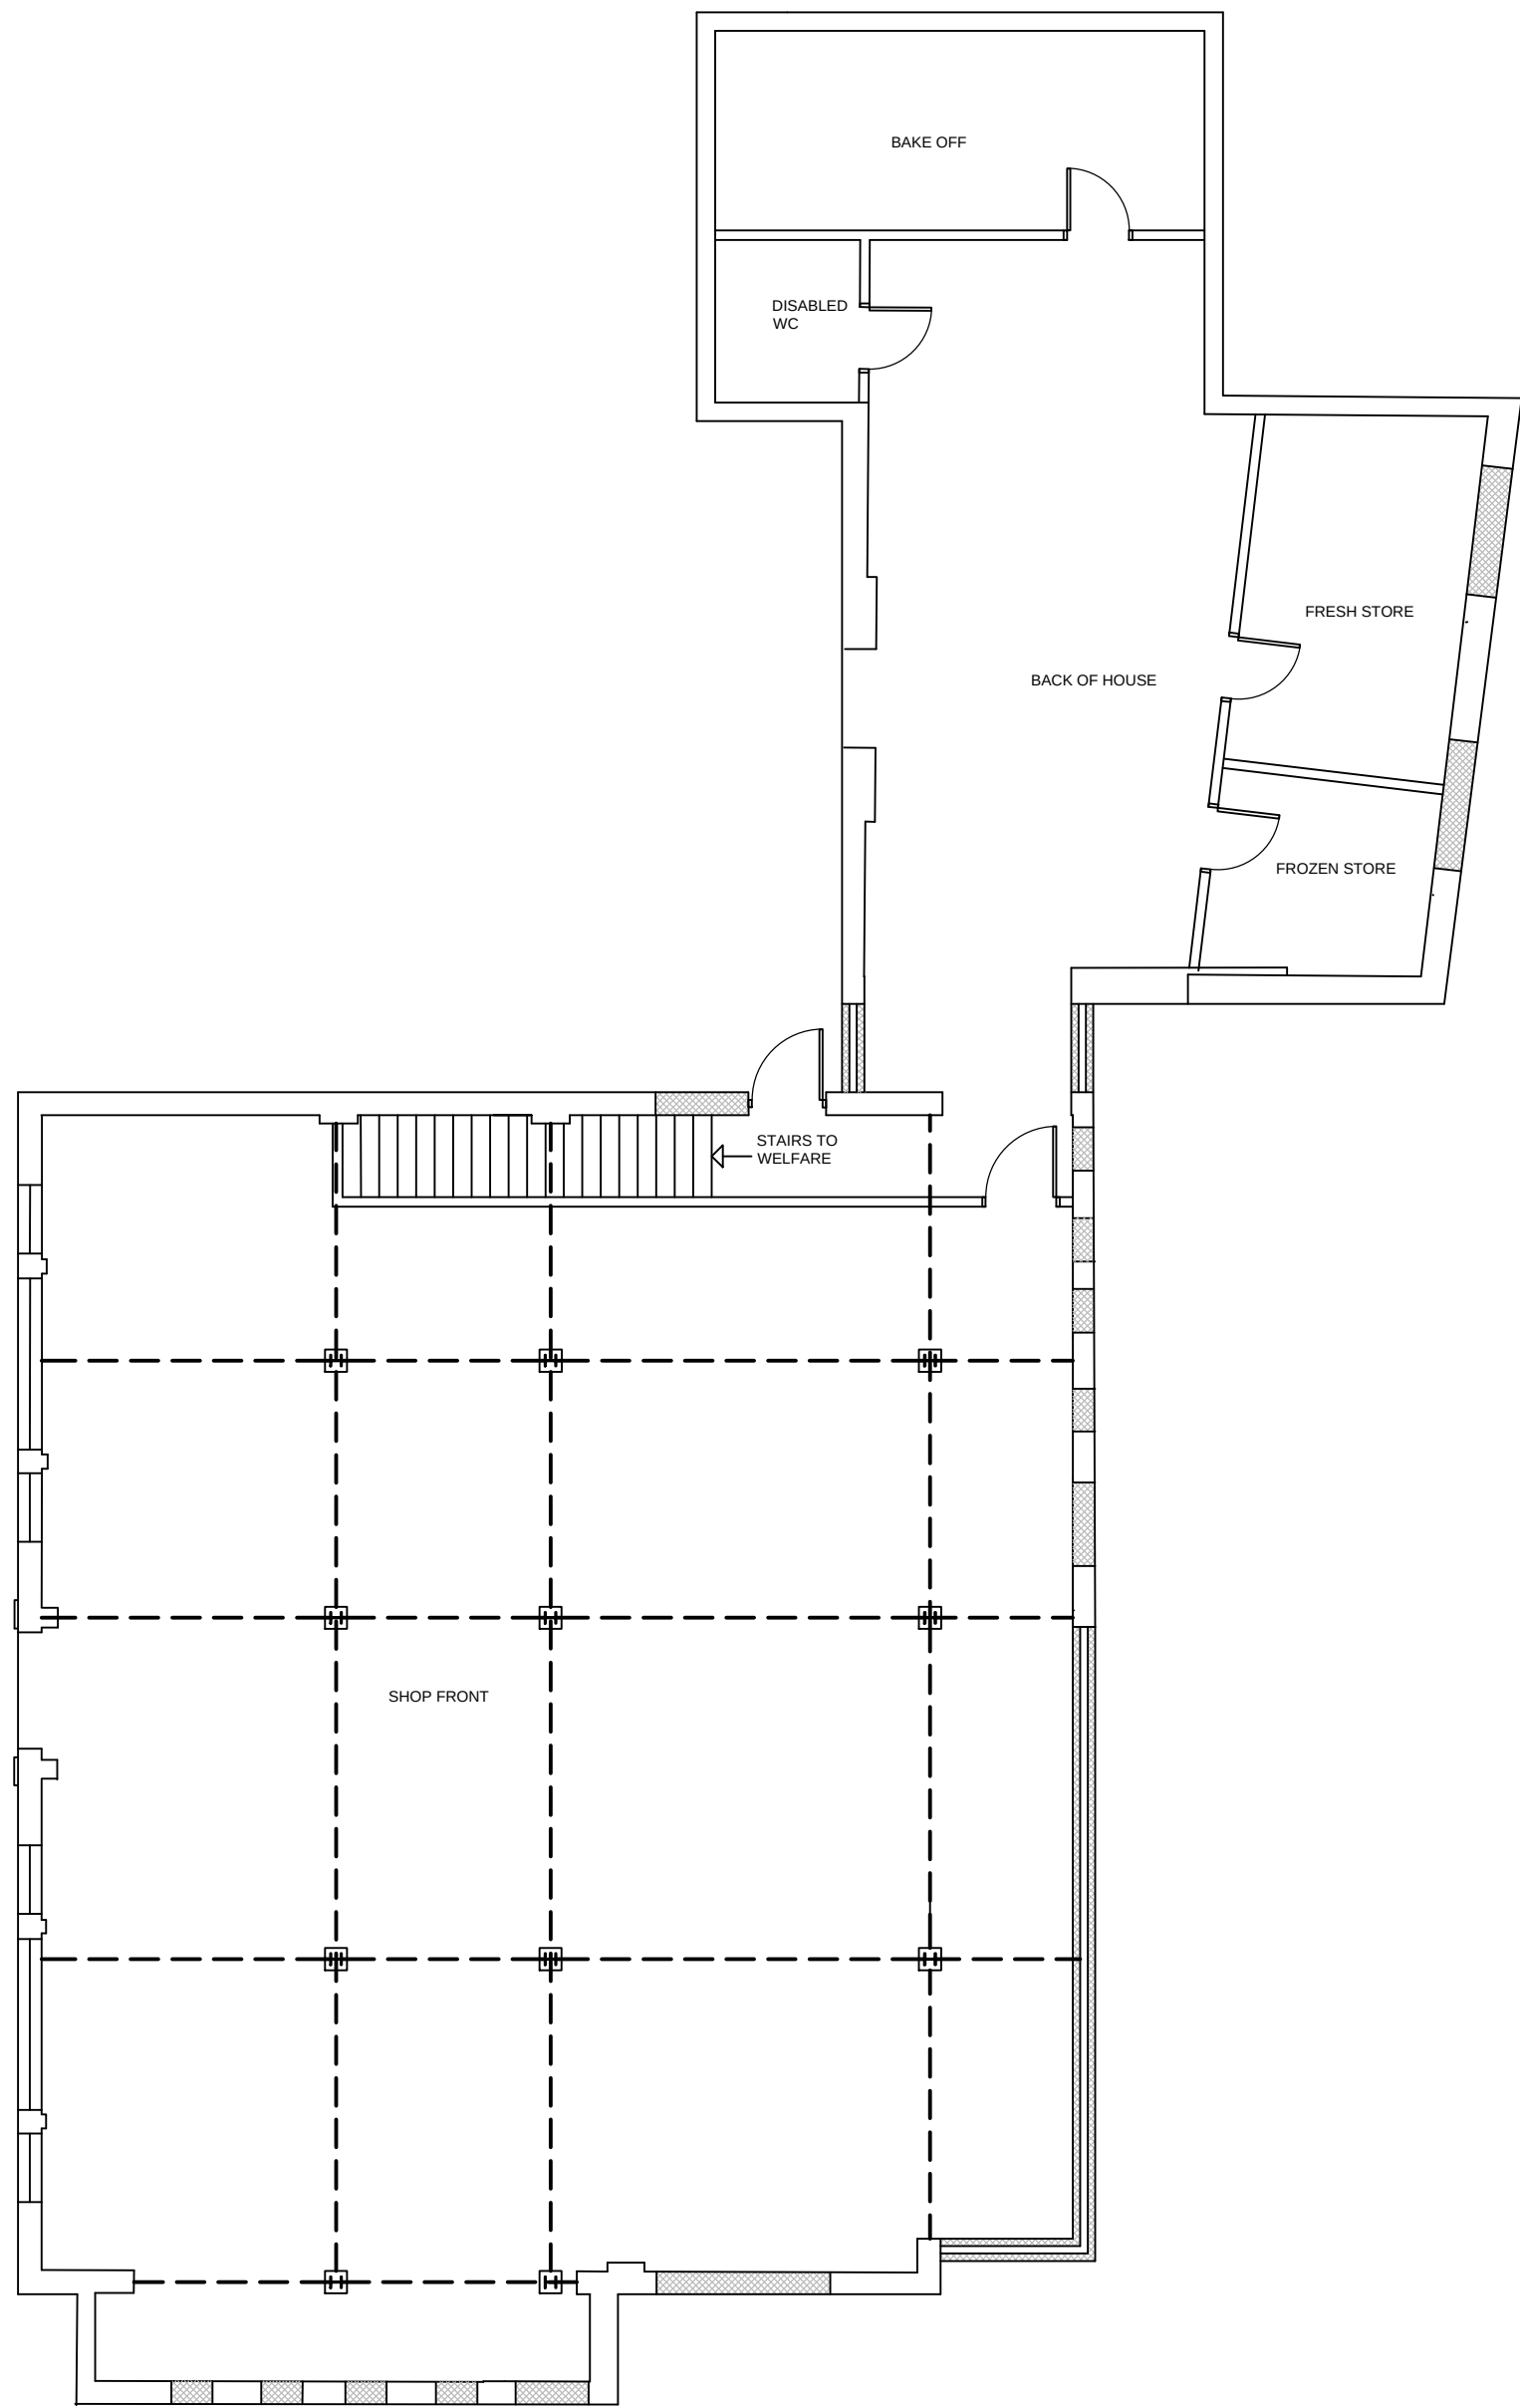

Ground Floor Plan

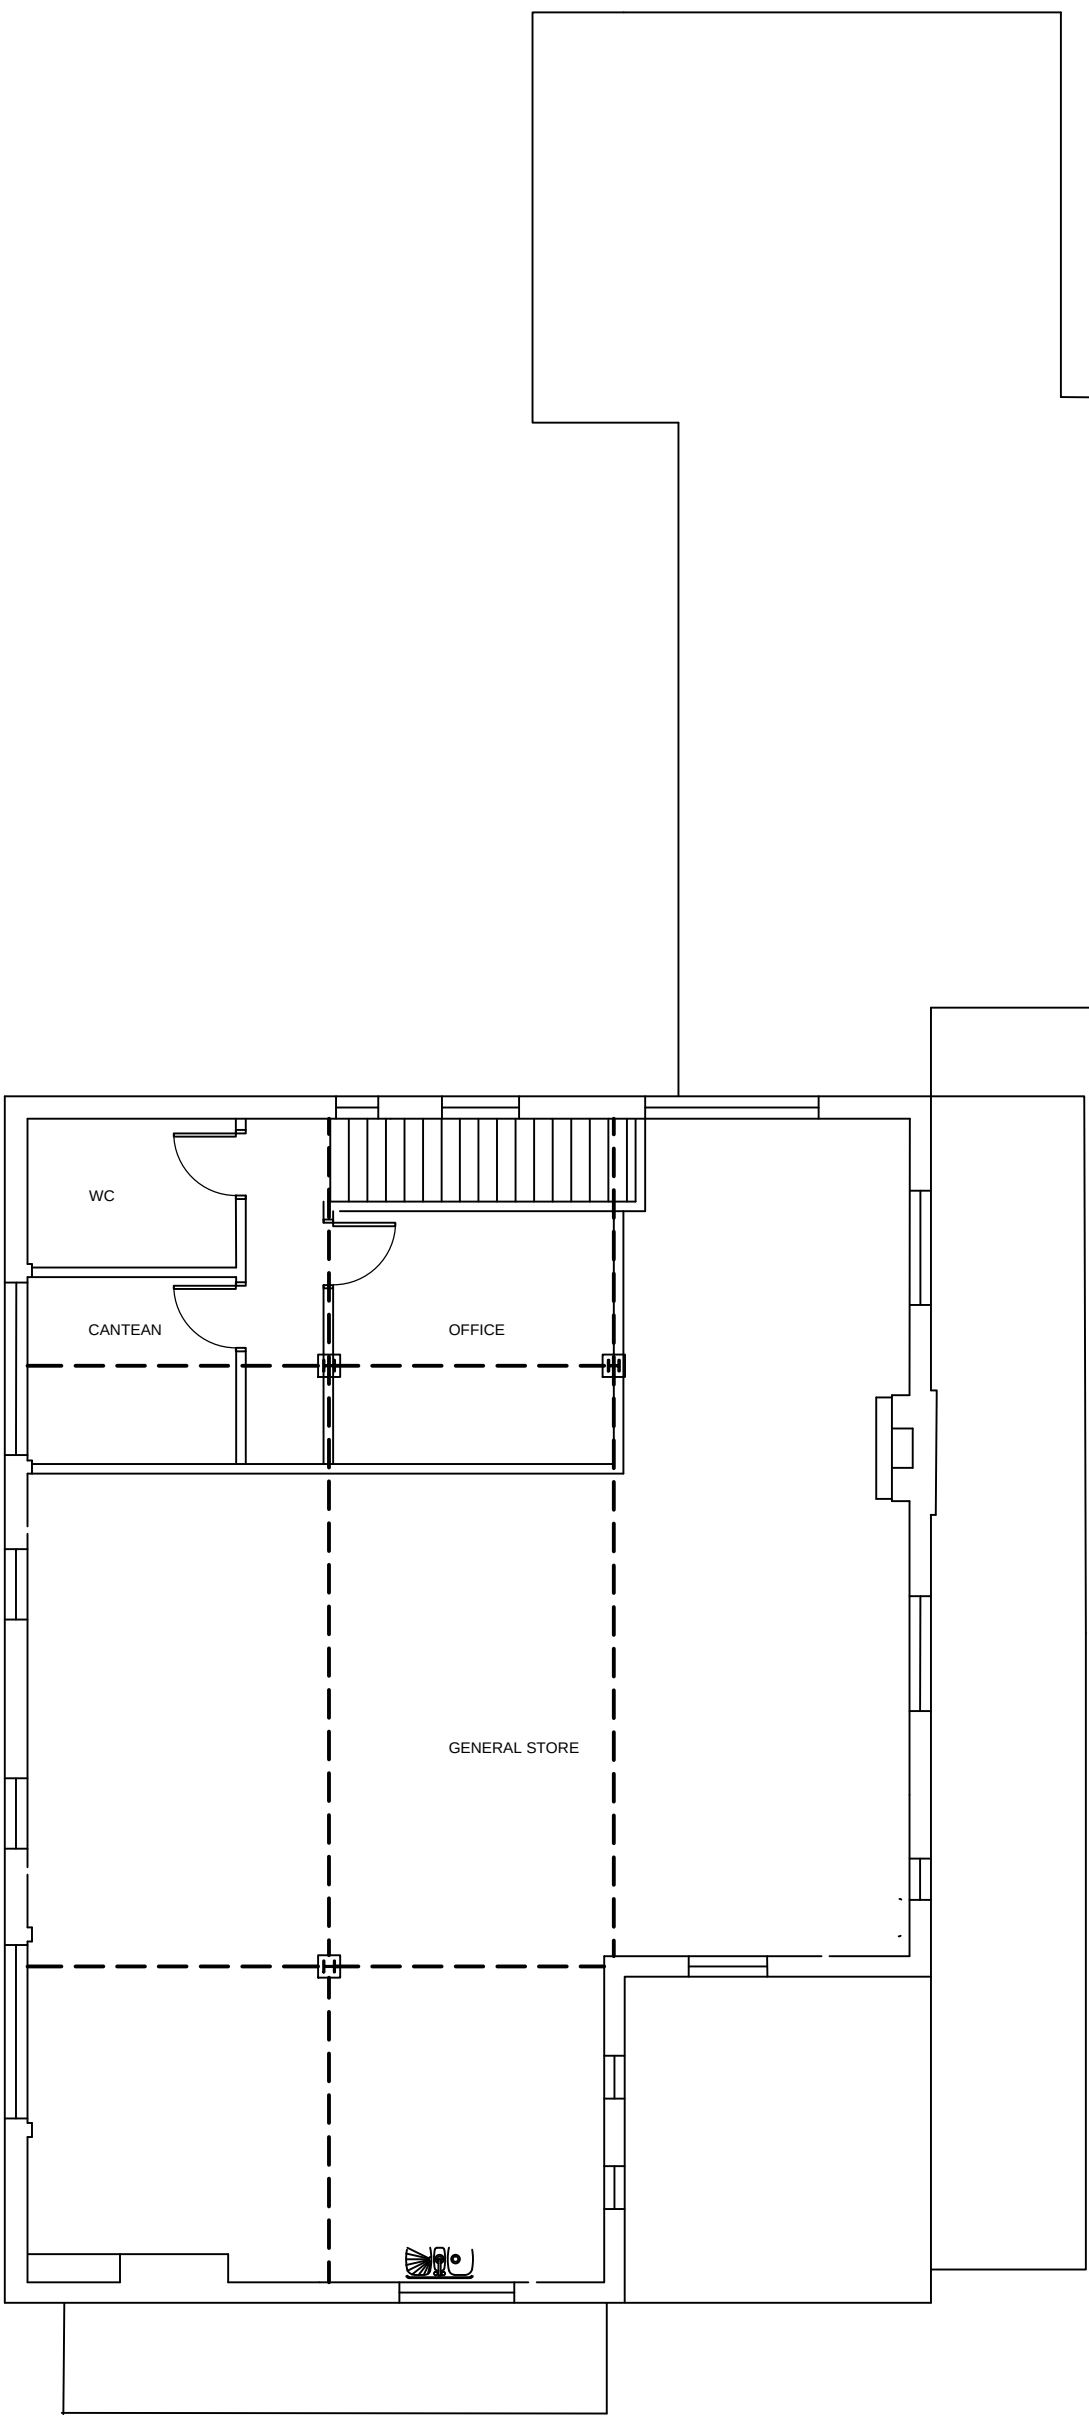


First Floor Plan

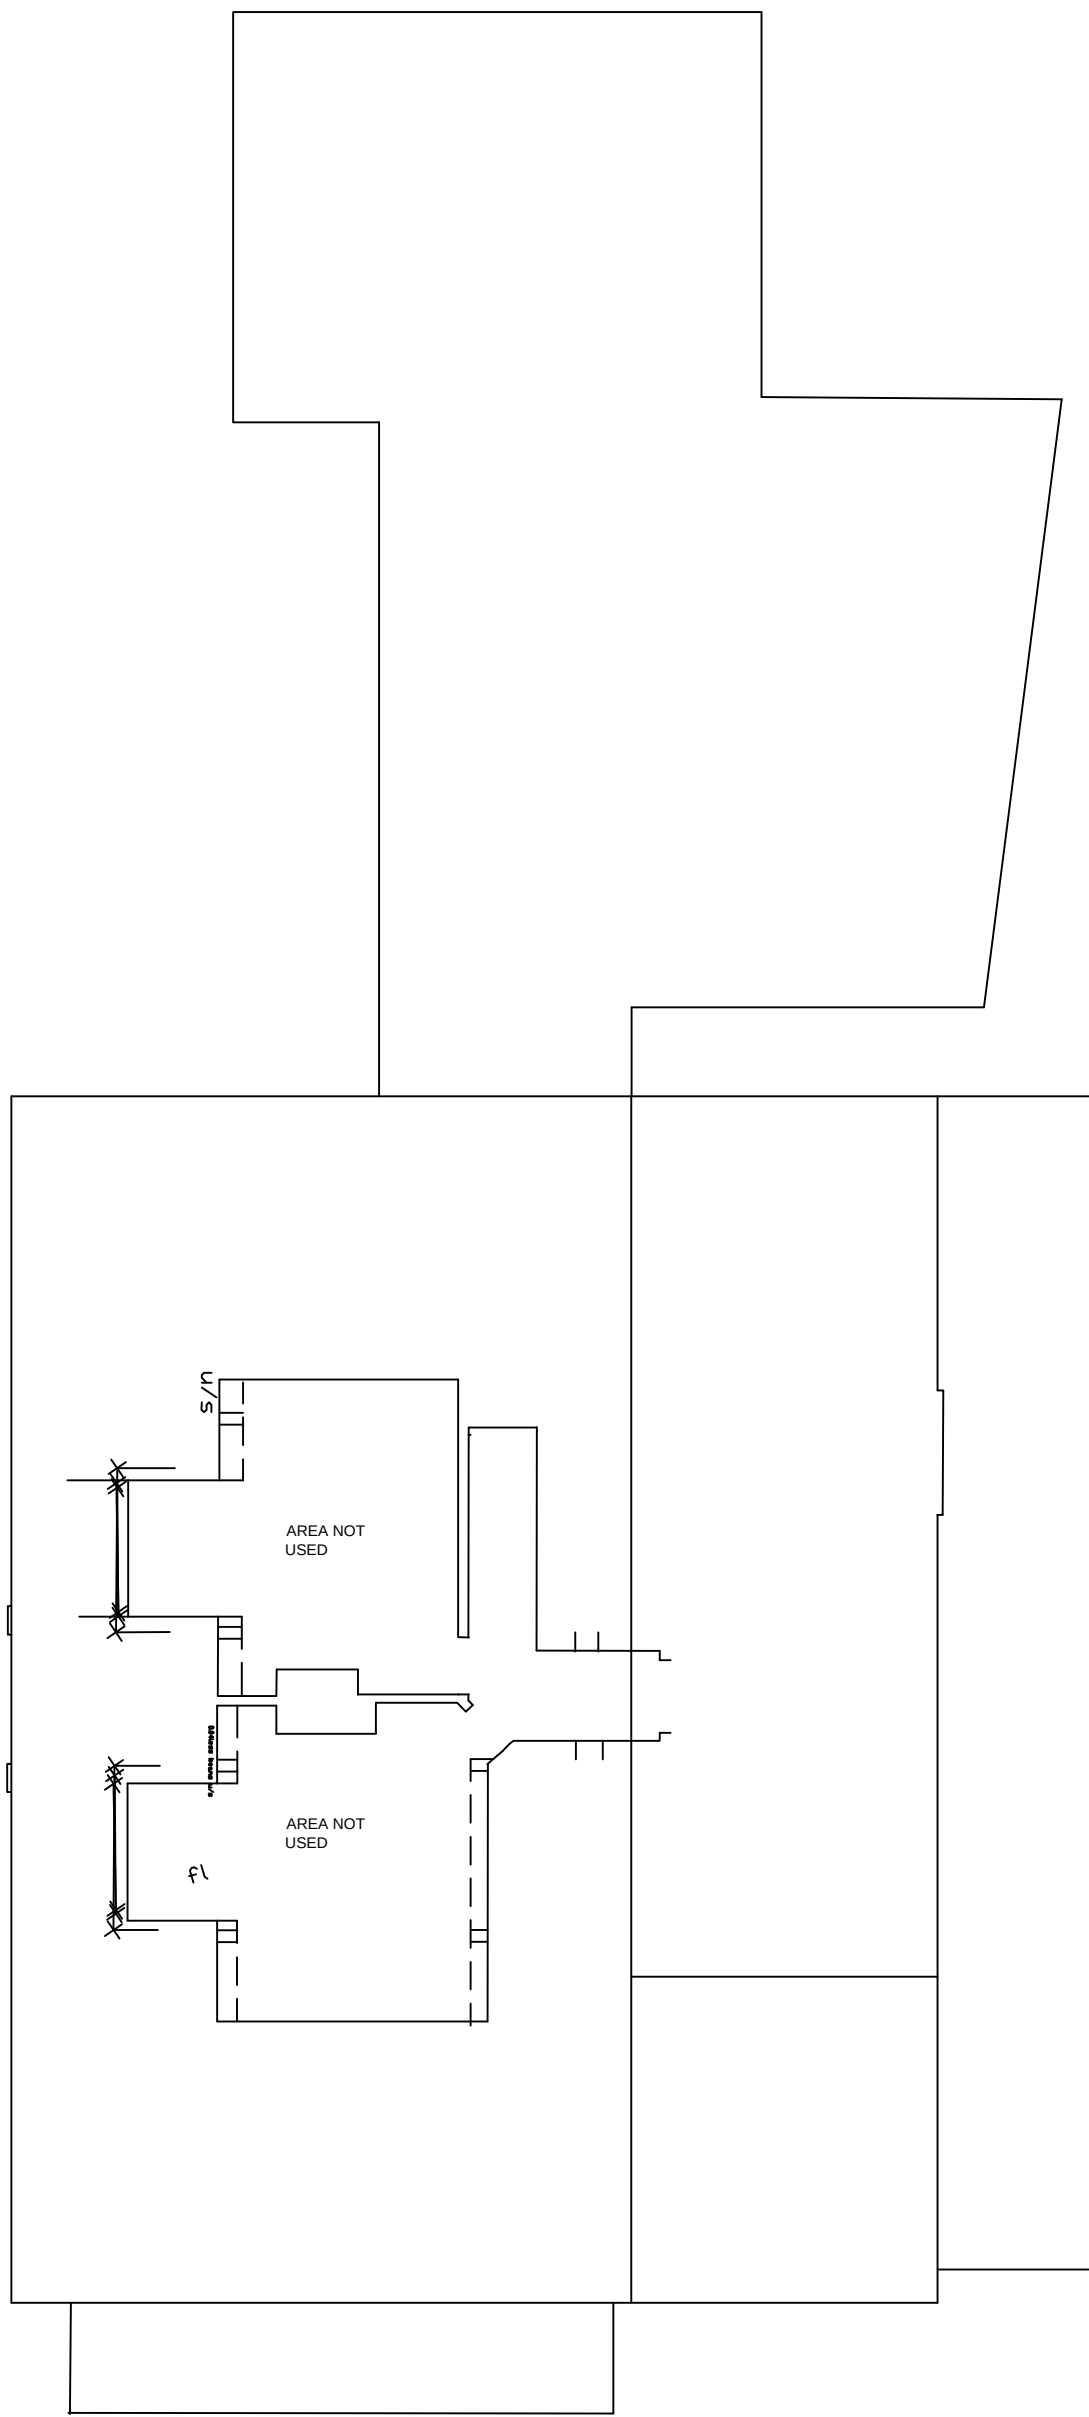

Second Floor Plan

SCALE BAR

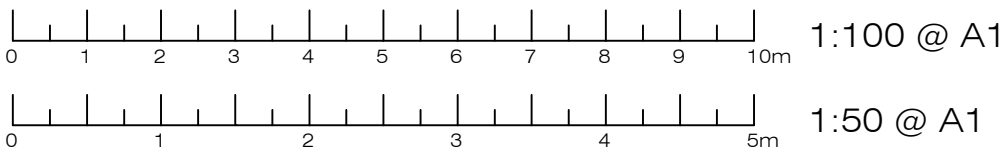

REVISIONS
A 15/07/13 ISSUED FOR APPROVAL

PROJECT
PROPOSED RE-DEVELOPMENT
AT LEOPARD INN
LONDON ROAD
PURBROOK
HAMPSHIRE

DRG. TITLE
PROPOSED FLOOR PLANS

DRAWN PBM	SCALE 1:100	DATE AUG 2013
--------------	----------------	------------------

CLIENT
GOODWILL HOMES LTD

DRG No. 03	REVISIONS REV. A
---------------	---------------------