


NORTH STREET ELEVATION PLOTS 84-86 - A-A



WEST ELEVATION/SECTION PLOTS 84-86

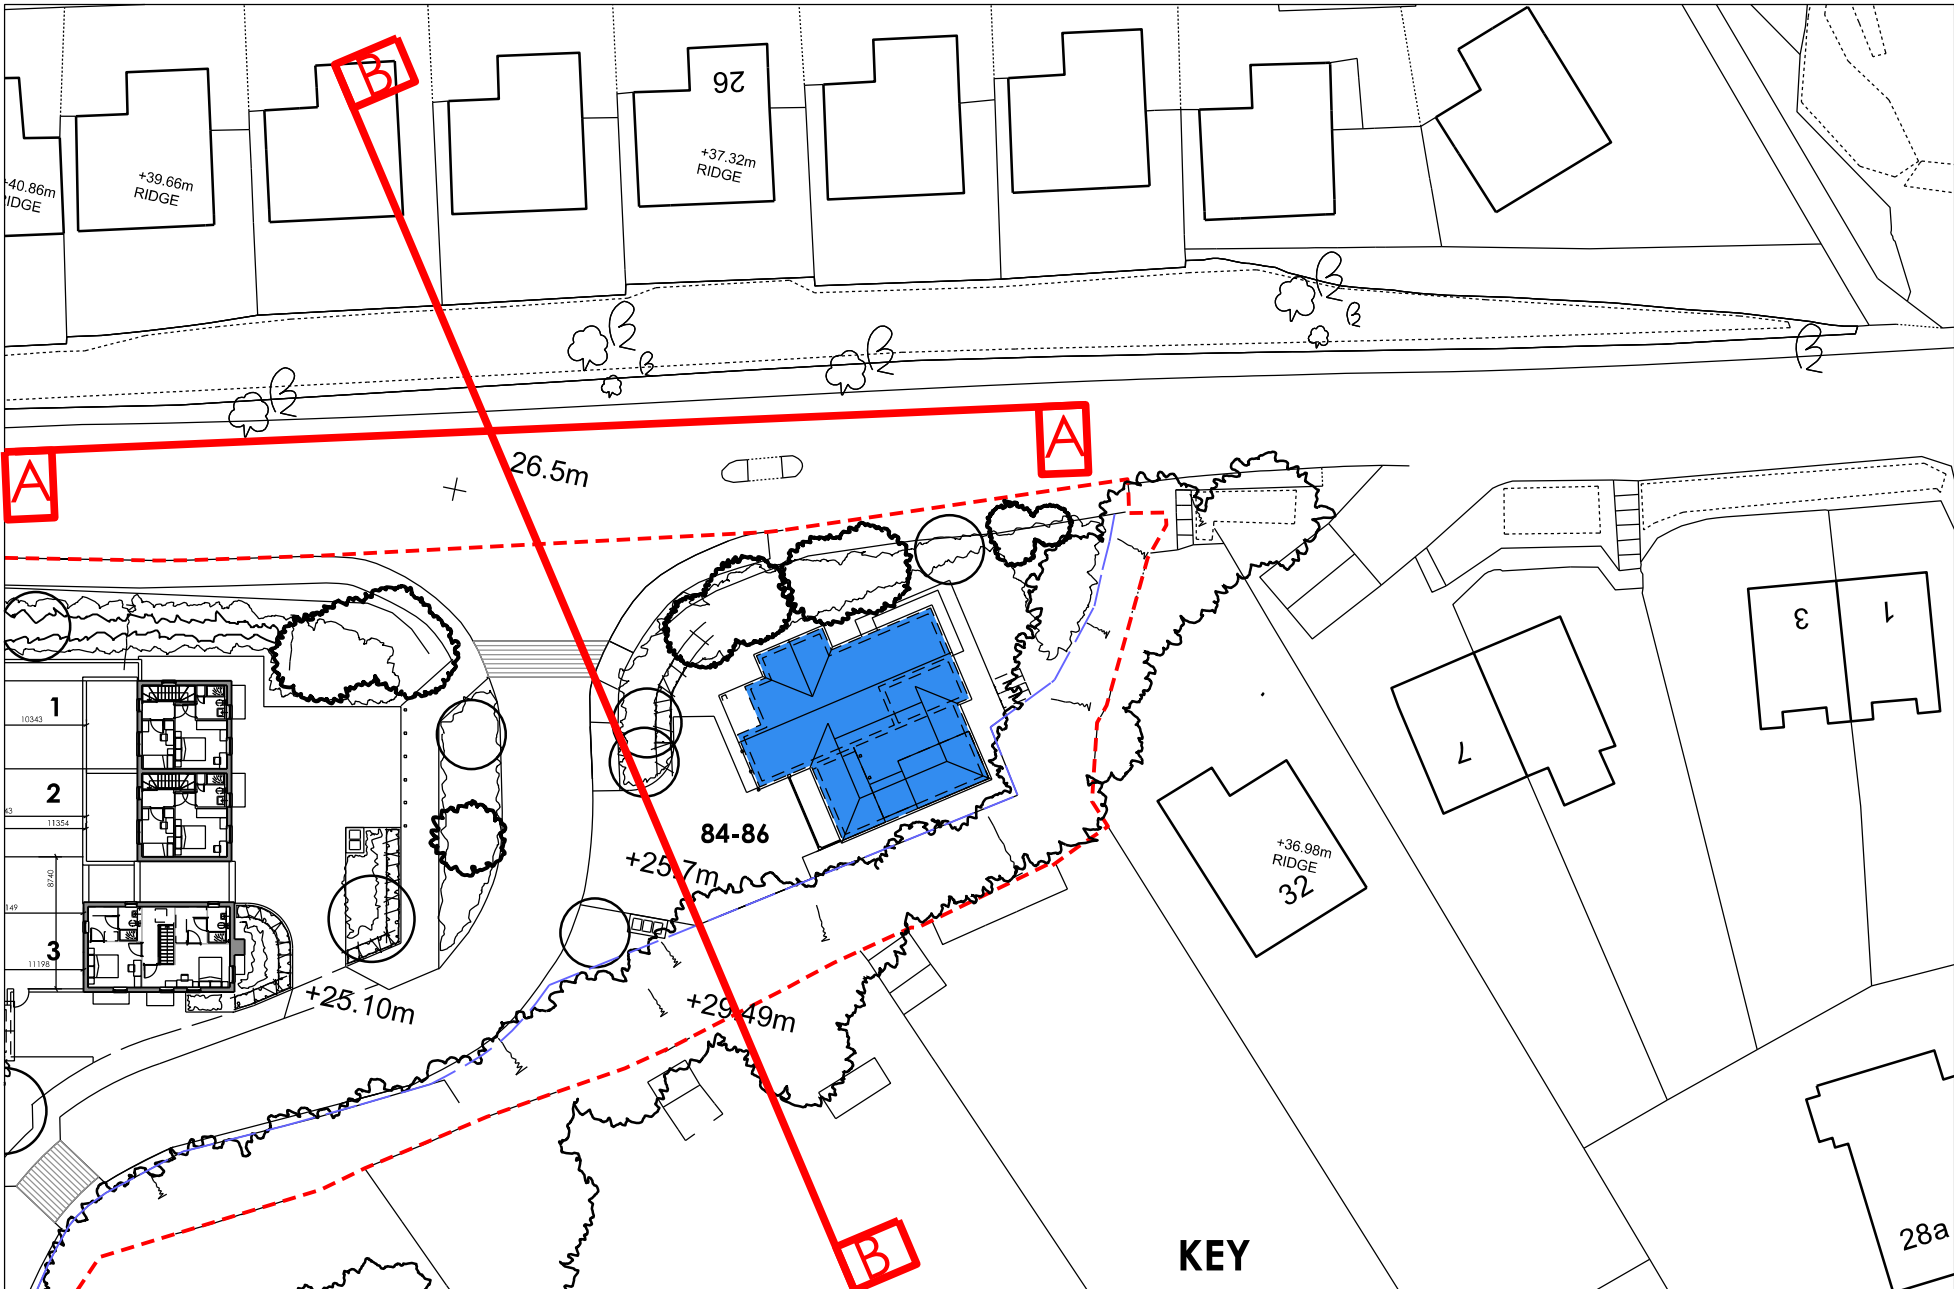

IMPORTANT NOTE FOR USE OF THIS DRAWING: THIS DRAWING HAS BEEN PRODUCED SPECIFICALLY FOR USE ON THIS PROJECT. POPE PRIESTLEY ARCHITECTS CANNOT BE HELD RESPONSIBLE FOR RE-USE OF THIS INFORMATION BY OTHERS FOR ANY PURPOSE OTHER THAN FOR WHICH IT IS SPECIFICALLY INTENDED. THIS DRAWING REFLECTS STANDARDS AGREED FOR THIS PROJECT AND CURRENT AT THE TIME OF PRODUCTION AND WILL NOT BE UPDATED IN ACCORDANCE WITH CHANGING LEGISLATION AND/ OR OTHER REQUIREMENTS.

SCALE BAR = 10mm INTERVALS AT TRUE SCALE

REVISION P3 - MG - 4 JULY 2013
SITE PLAN KEY REVISED

REVISION P2 - VL - STREET ELEVATIONS
UPDATED TO MATCH ELEVATIONAL
CHANGES TO PLOTS 84-86.

PLANNING ISSUE

POPE PRIESTLEY ARCHITECTS				
ARCHITECTURE TOWN PLANNING URBAN DESIGN				
FERRY HOUSE, CANUTE ROAD, SOUTHAMPTON, HAMPSHIRE, SO14 3FJ T: +44 (0)23 80335228 F: +44 (0)23 80632886 E: info@popepriestley.co.uk				
CONTRACTORS MUST CHECK ALL DIMENSIONS ON SITE. ONLY FIGURED DIMENSIONS ARE TO BE WORKED FROM. DISCREPANCIES MUST BE REPORTED TO THE ARCHITECT BEFORE PROCEEDING. DRAWING WAS PREPARED IN MICROSTATION FORMAT. DRAWINGS EXPORTED IN OTHER FORMATS MAY DIFFER. REFER TO ORIGINAL DRAWING FOR TRUE FORMAT. THIS DRAWING IS COPYRIGHT ©				
RESIDENTIAL DEVELOPMENT PORTSDOWN HILL ROAD HAVANT PO9 3NA			STREET ELEVATIONS PLOTS 84-86	
SCALE @ A2 1: 250	DATE 20FEB2013	AUTHOR VL	CHECK -	DRAWING NO. PP1169 142-20
				REVISION P3