
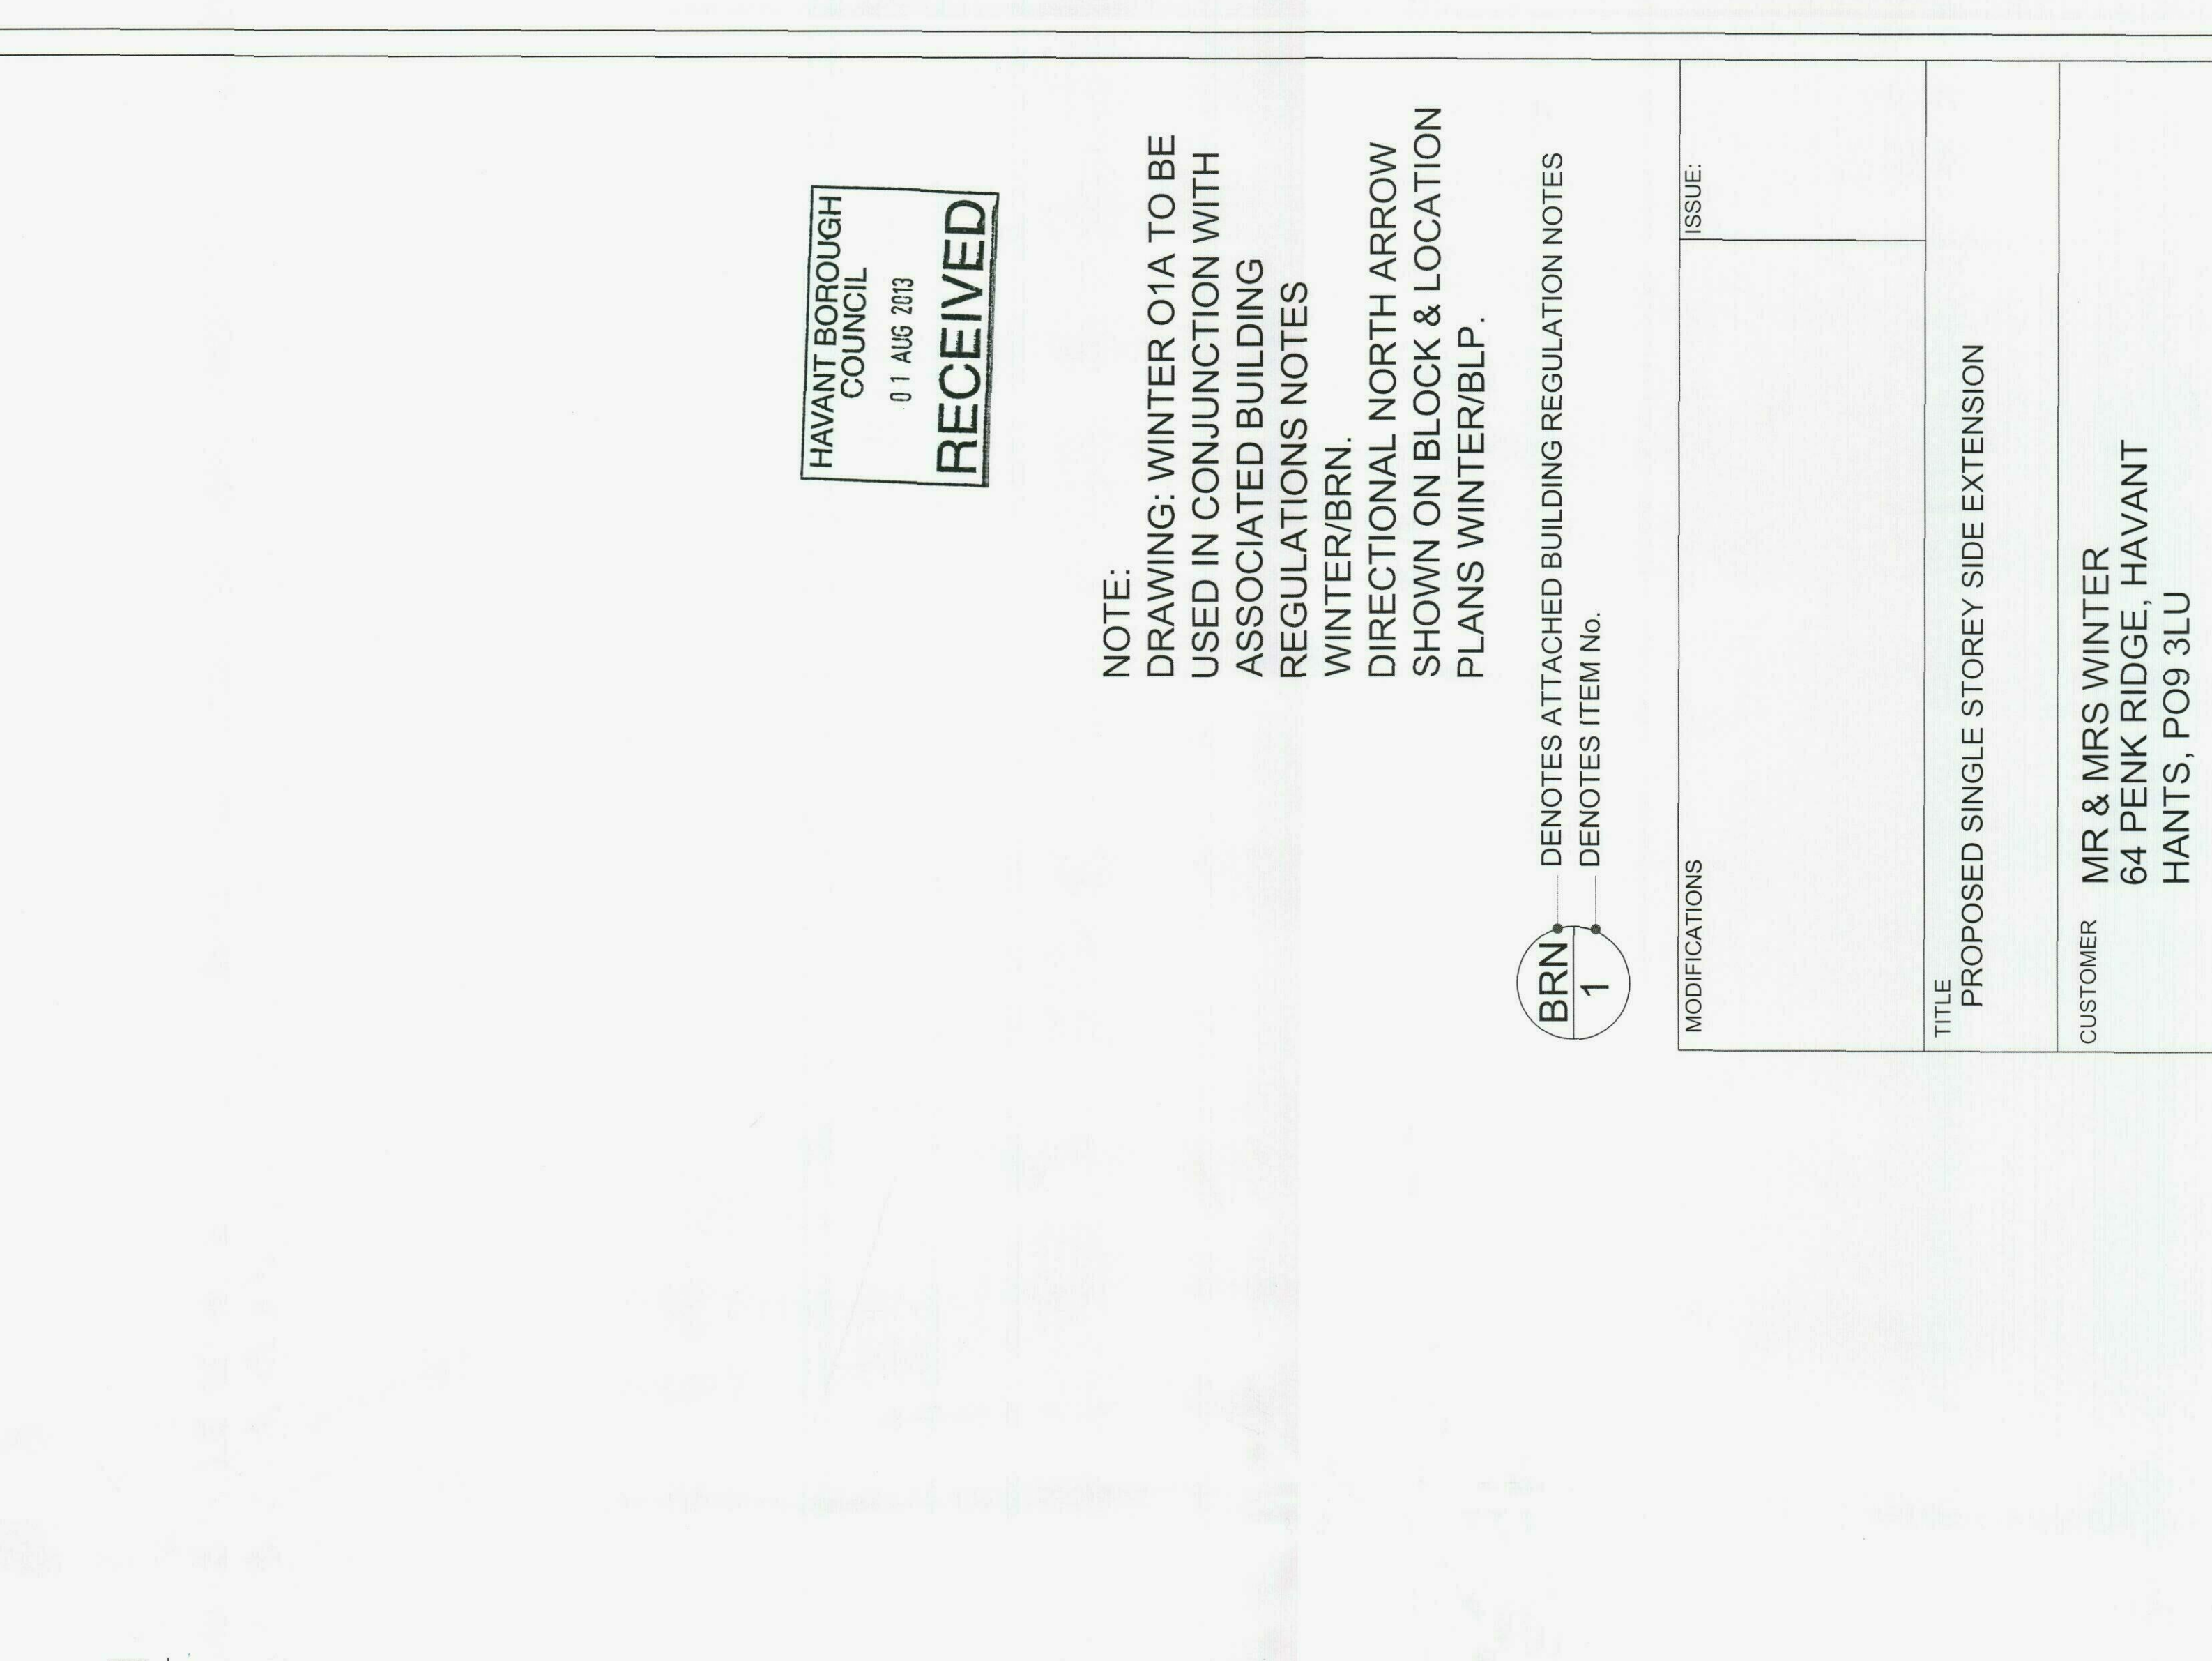
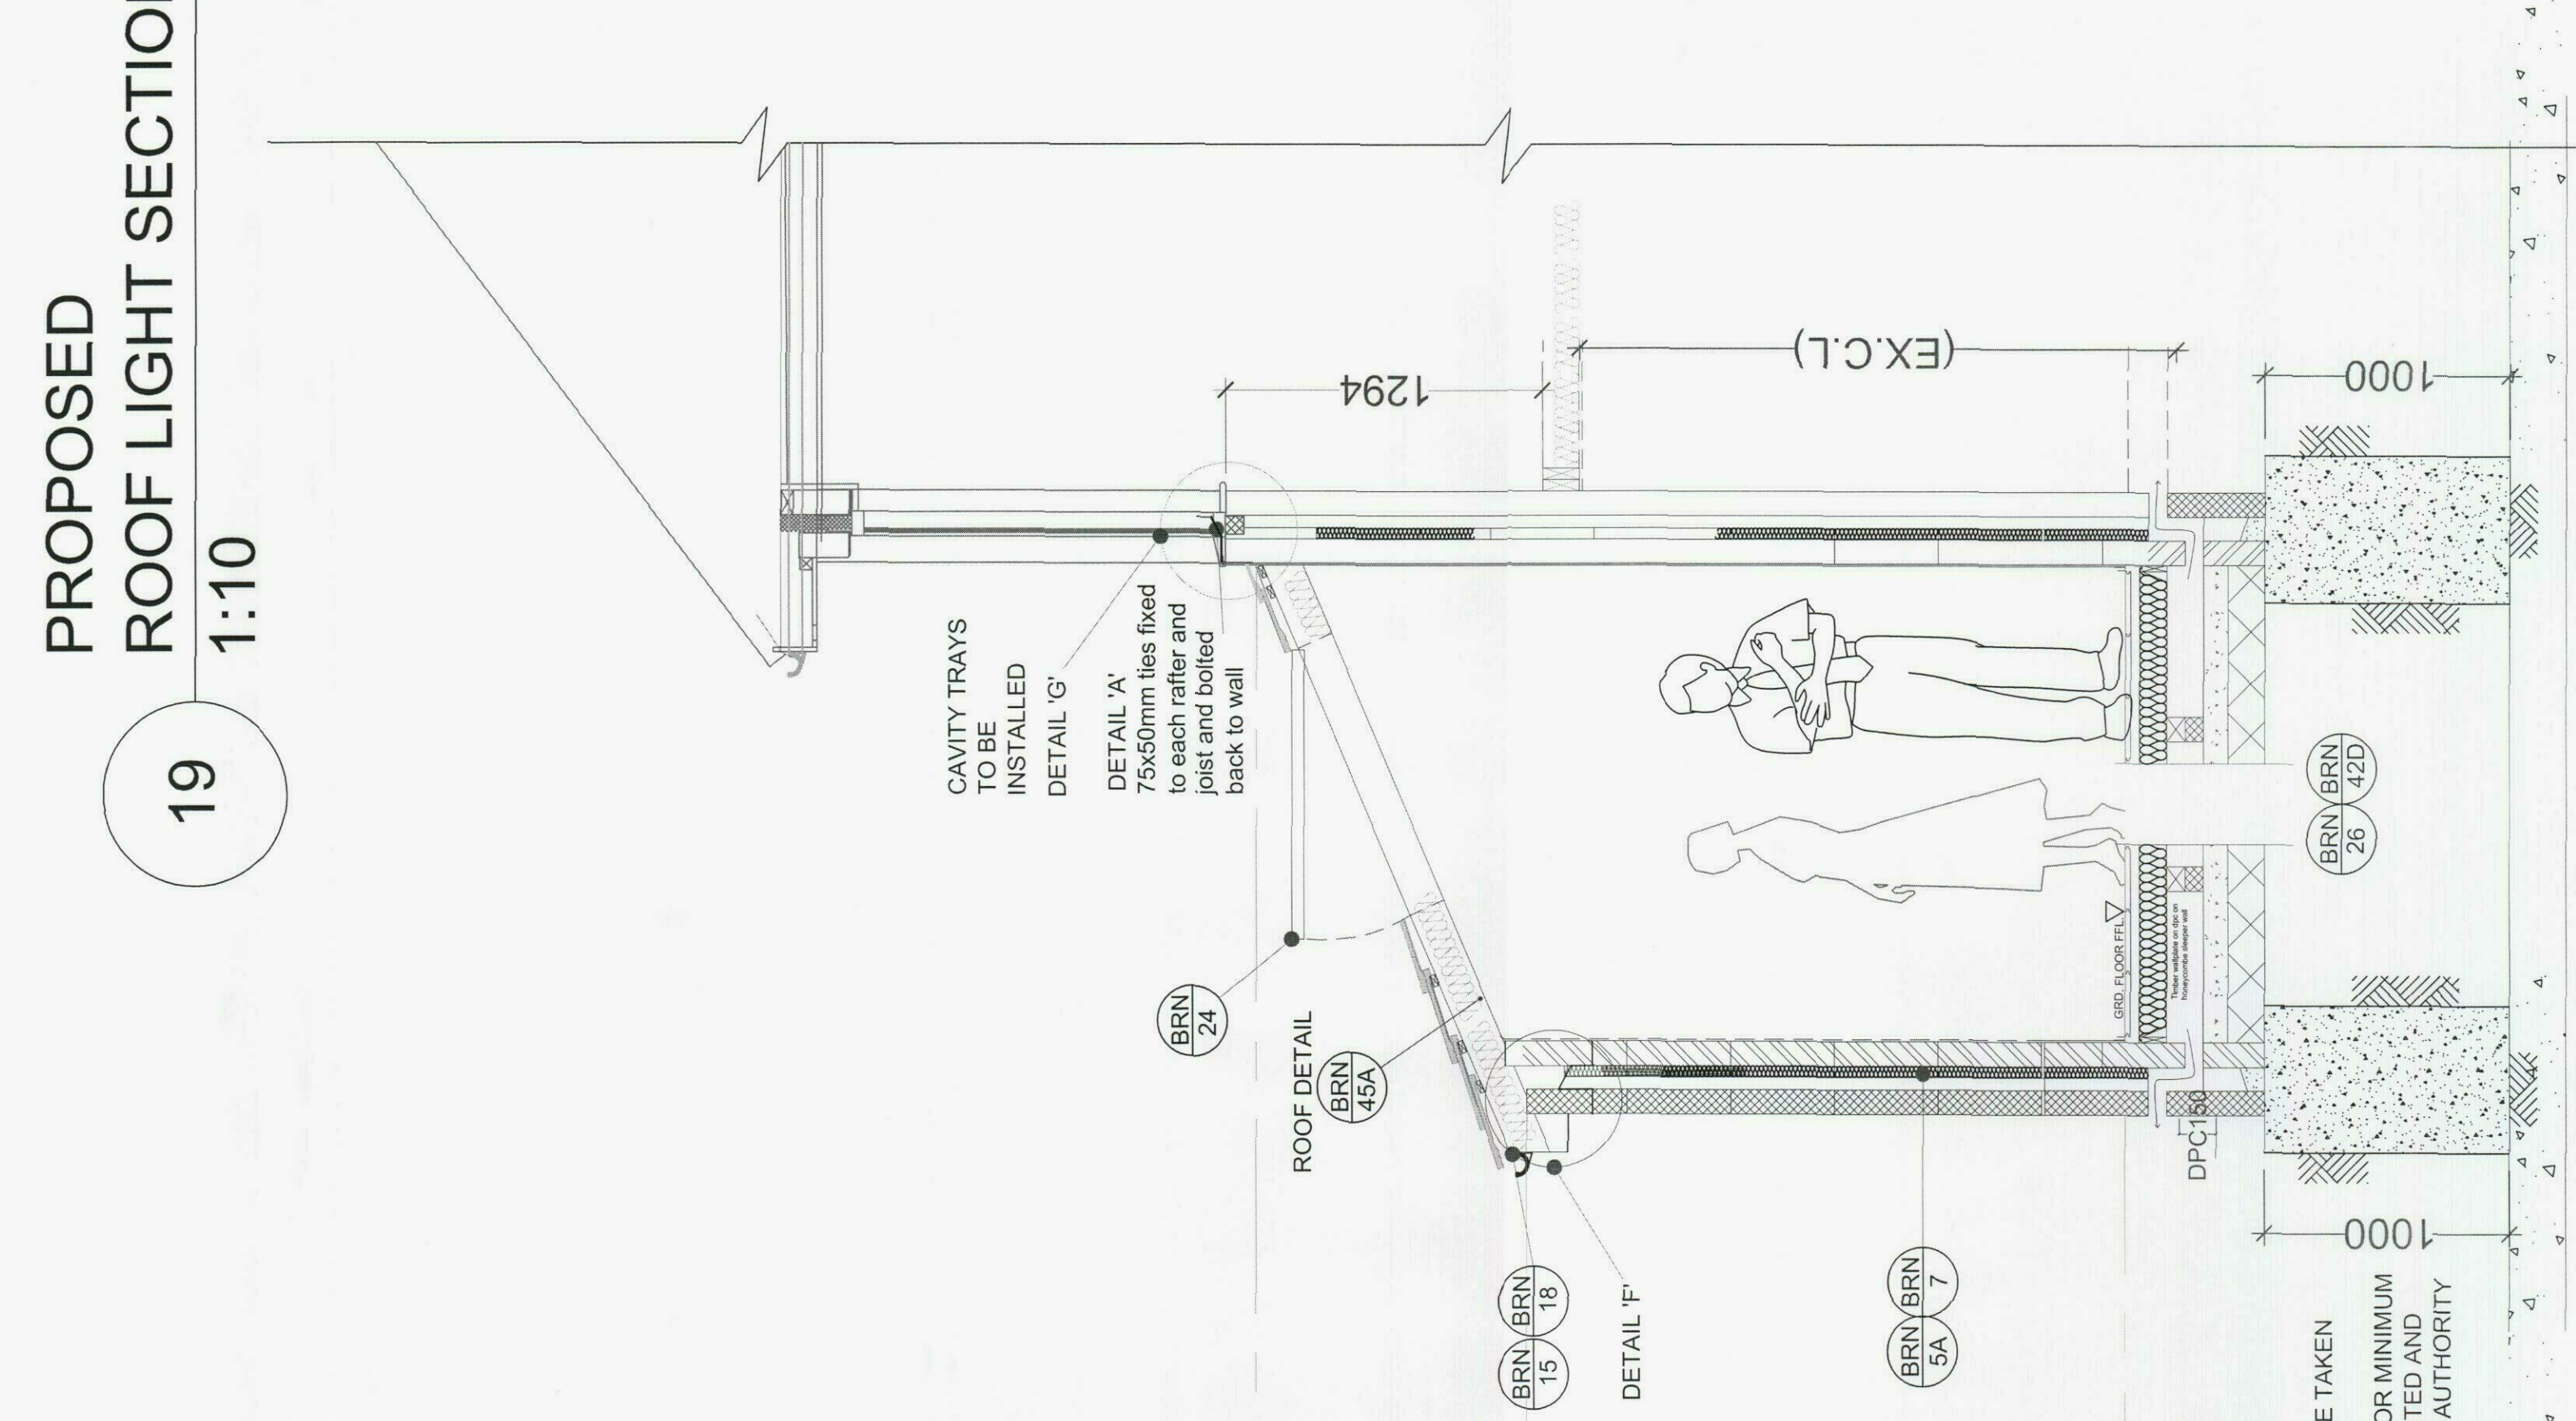
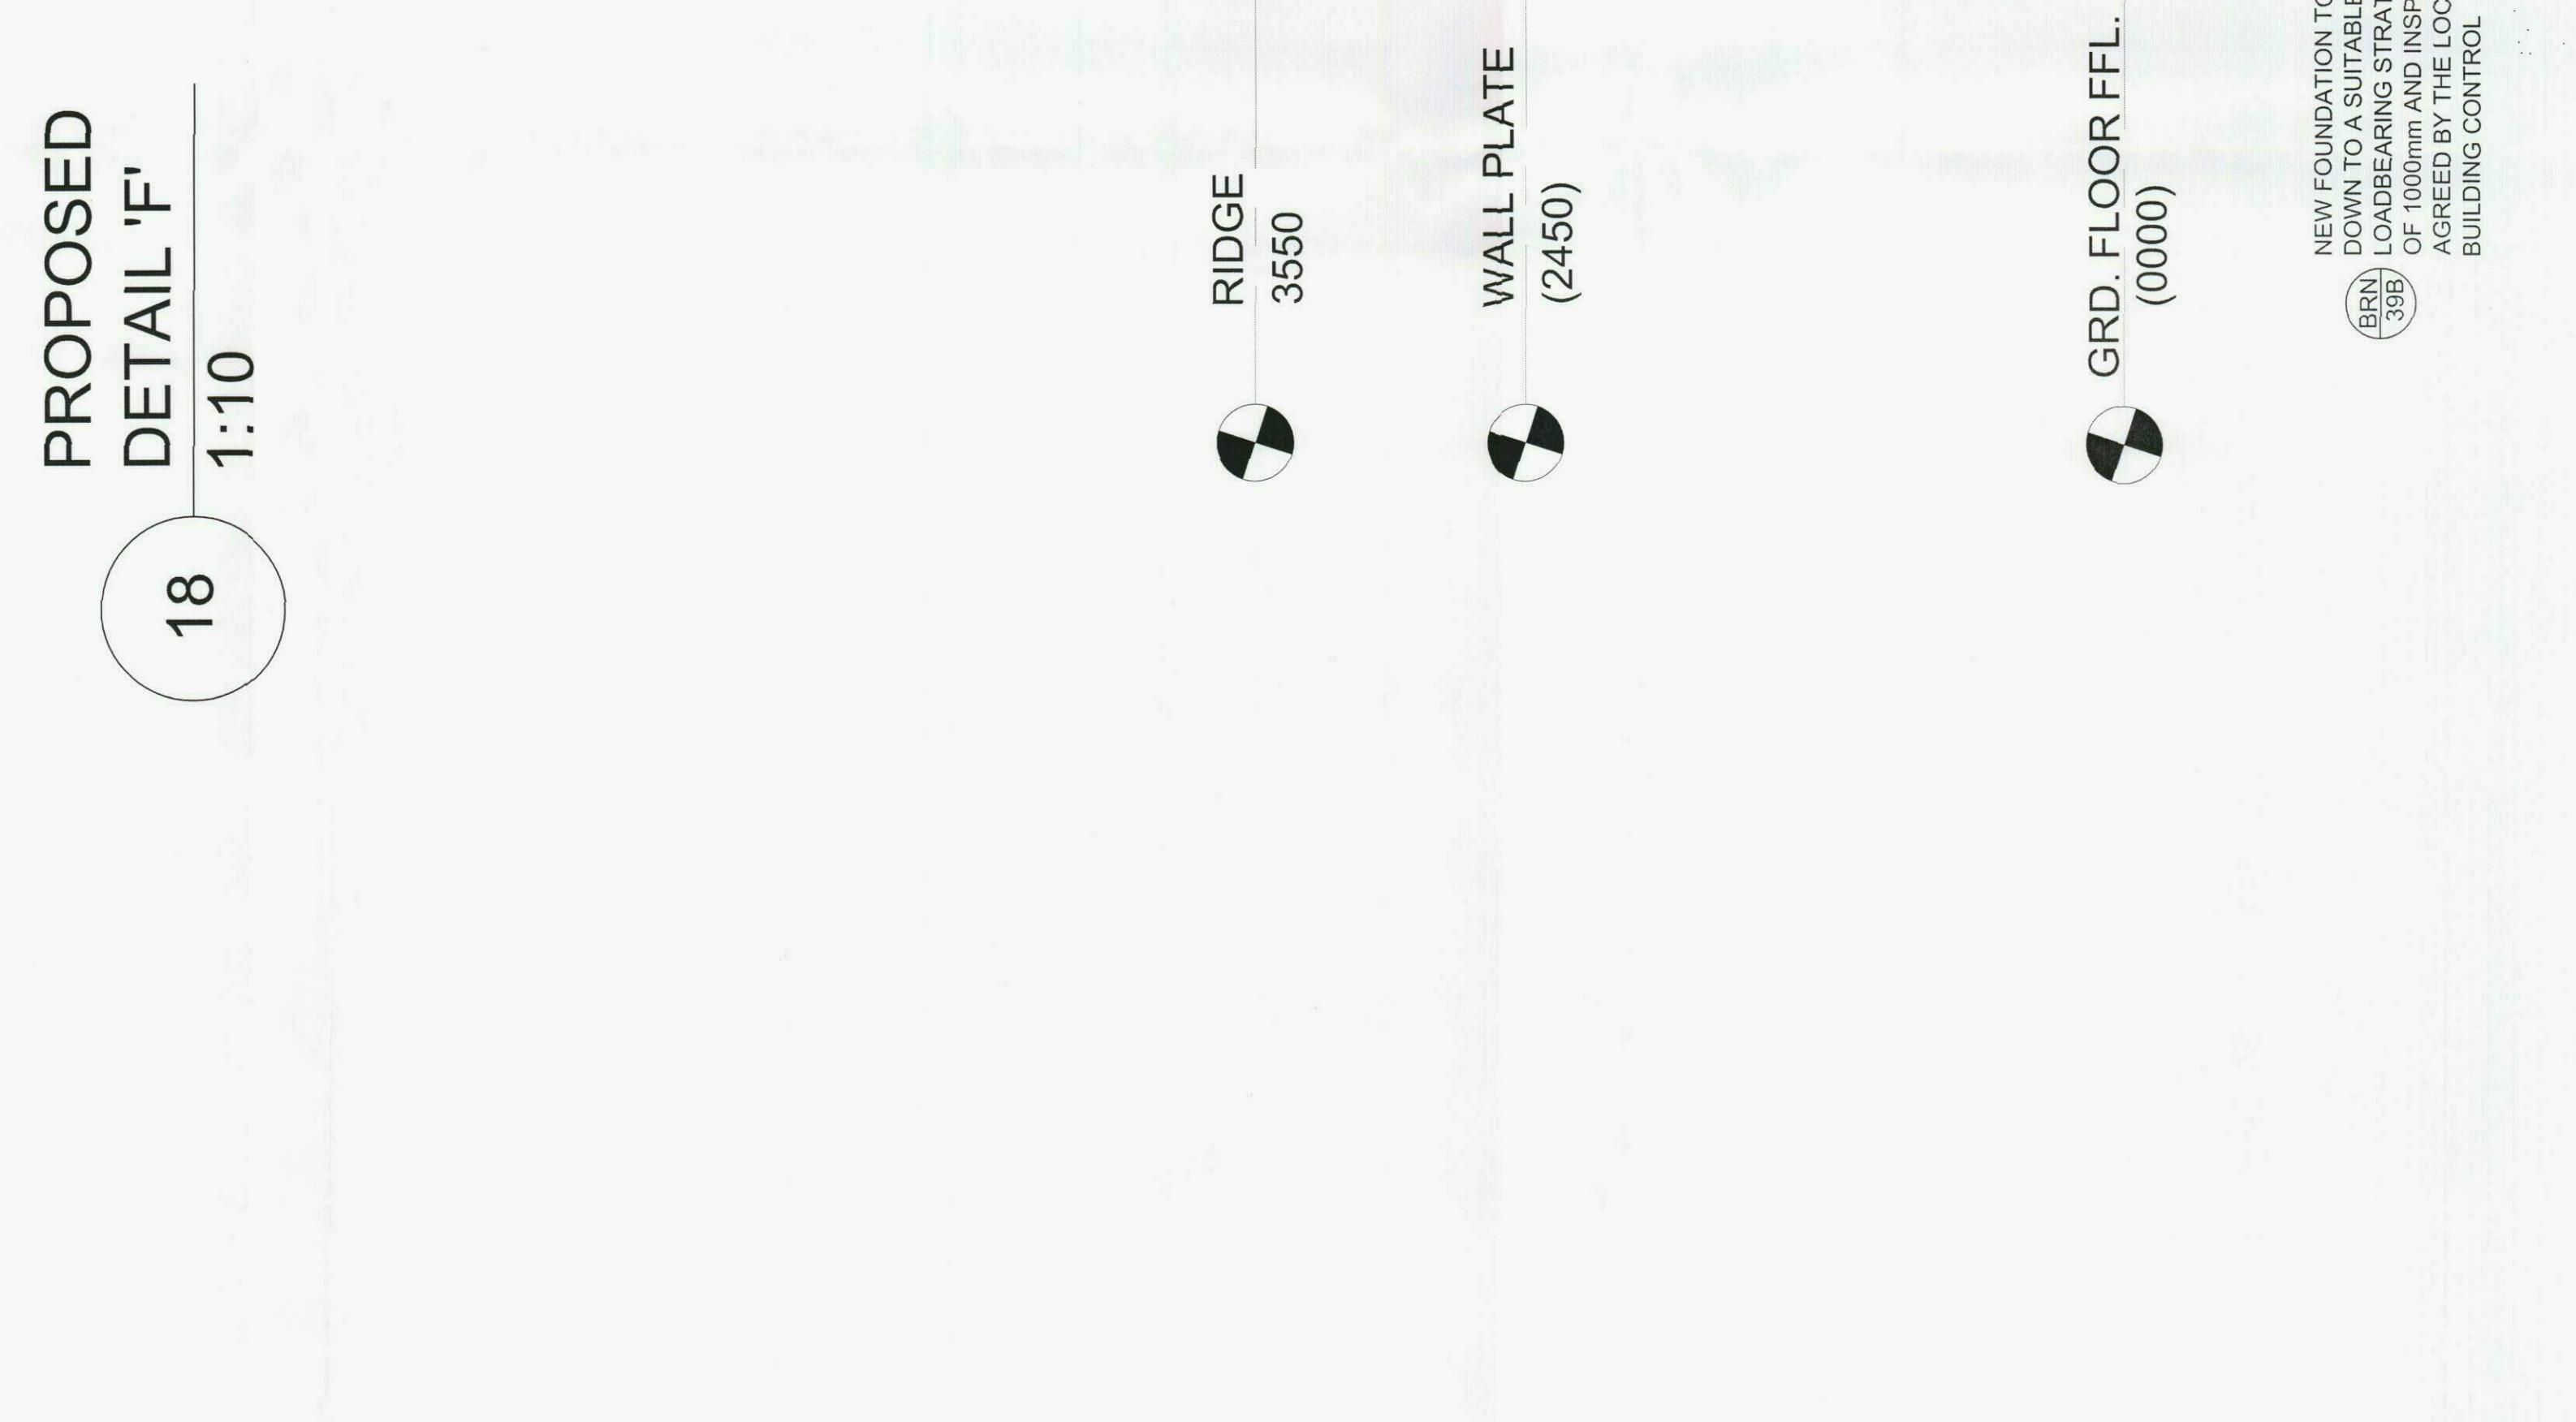
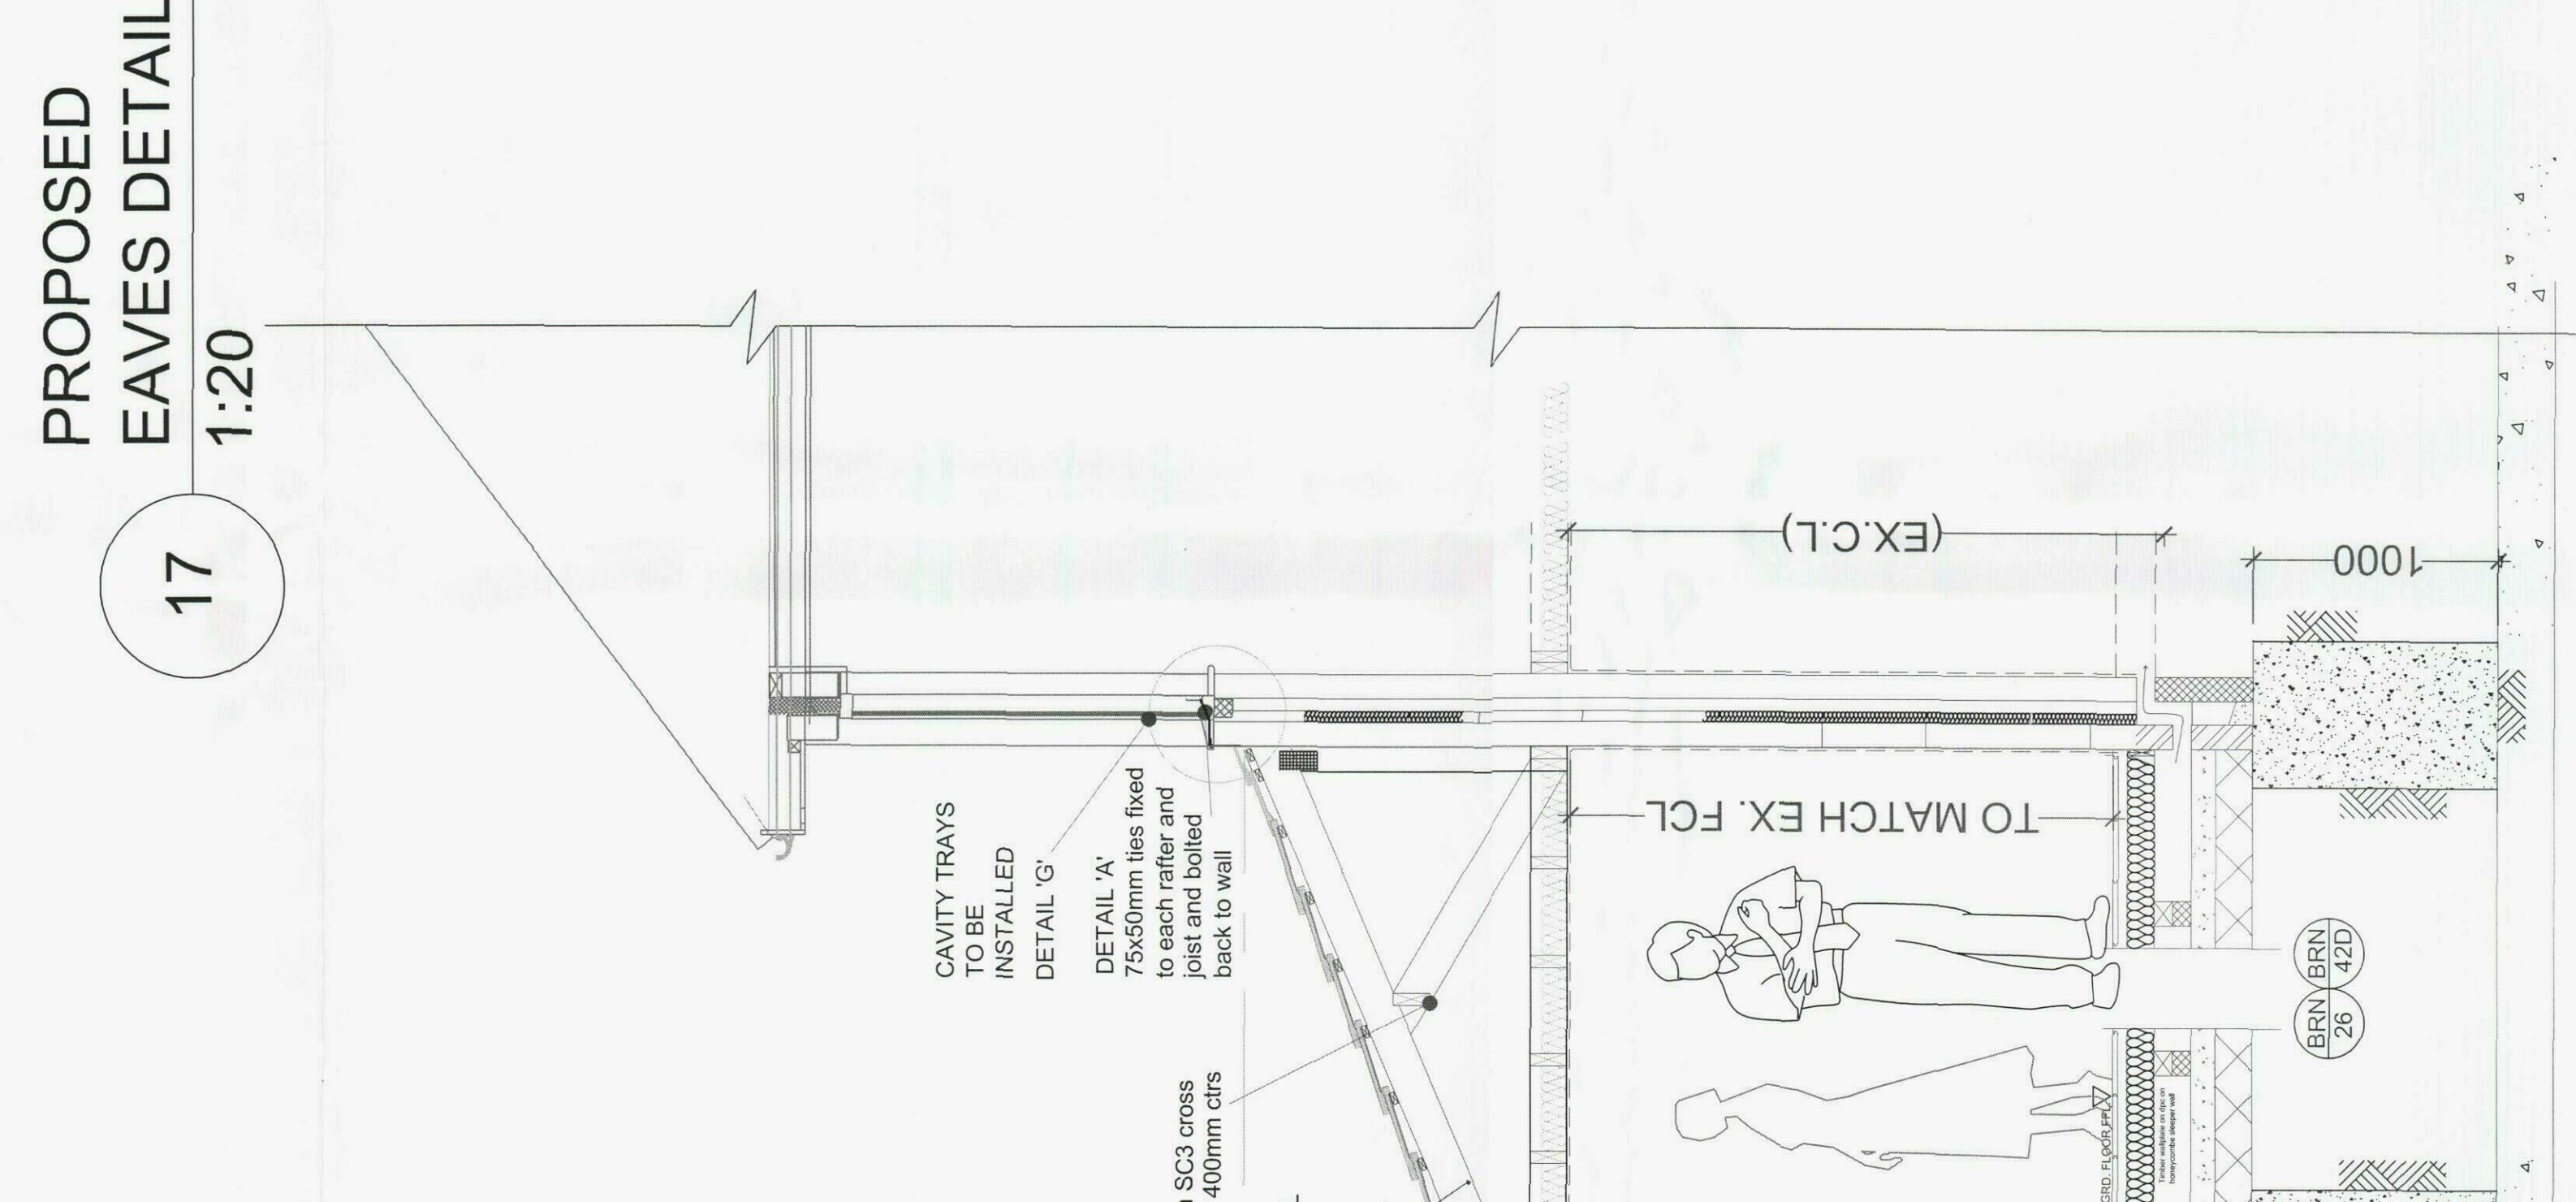
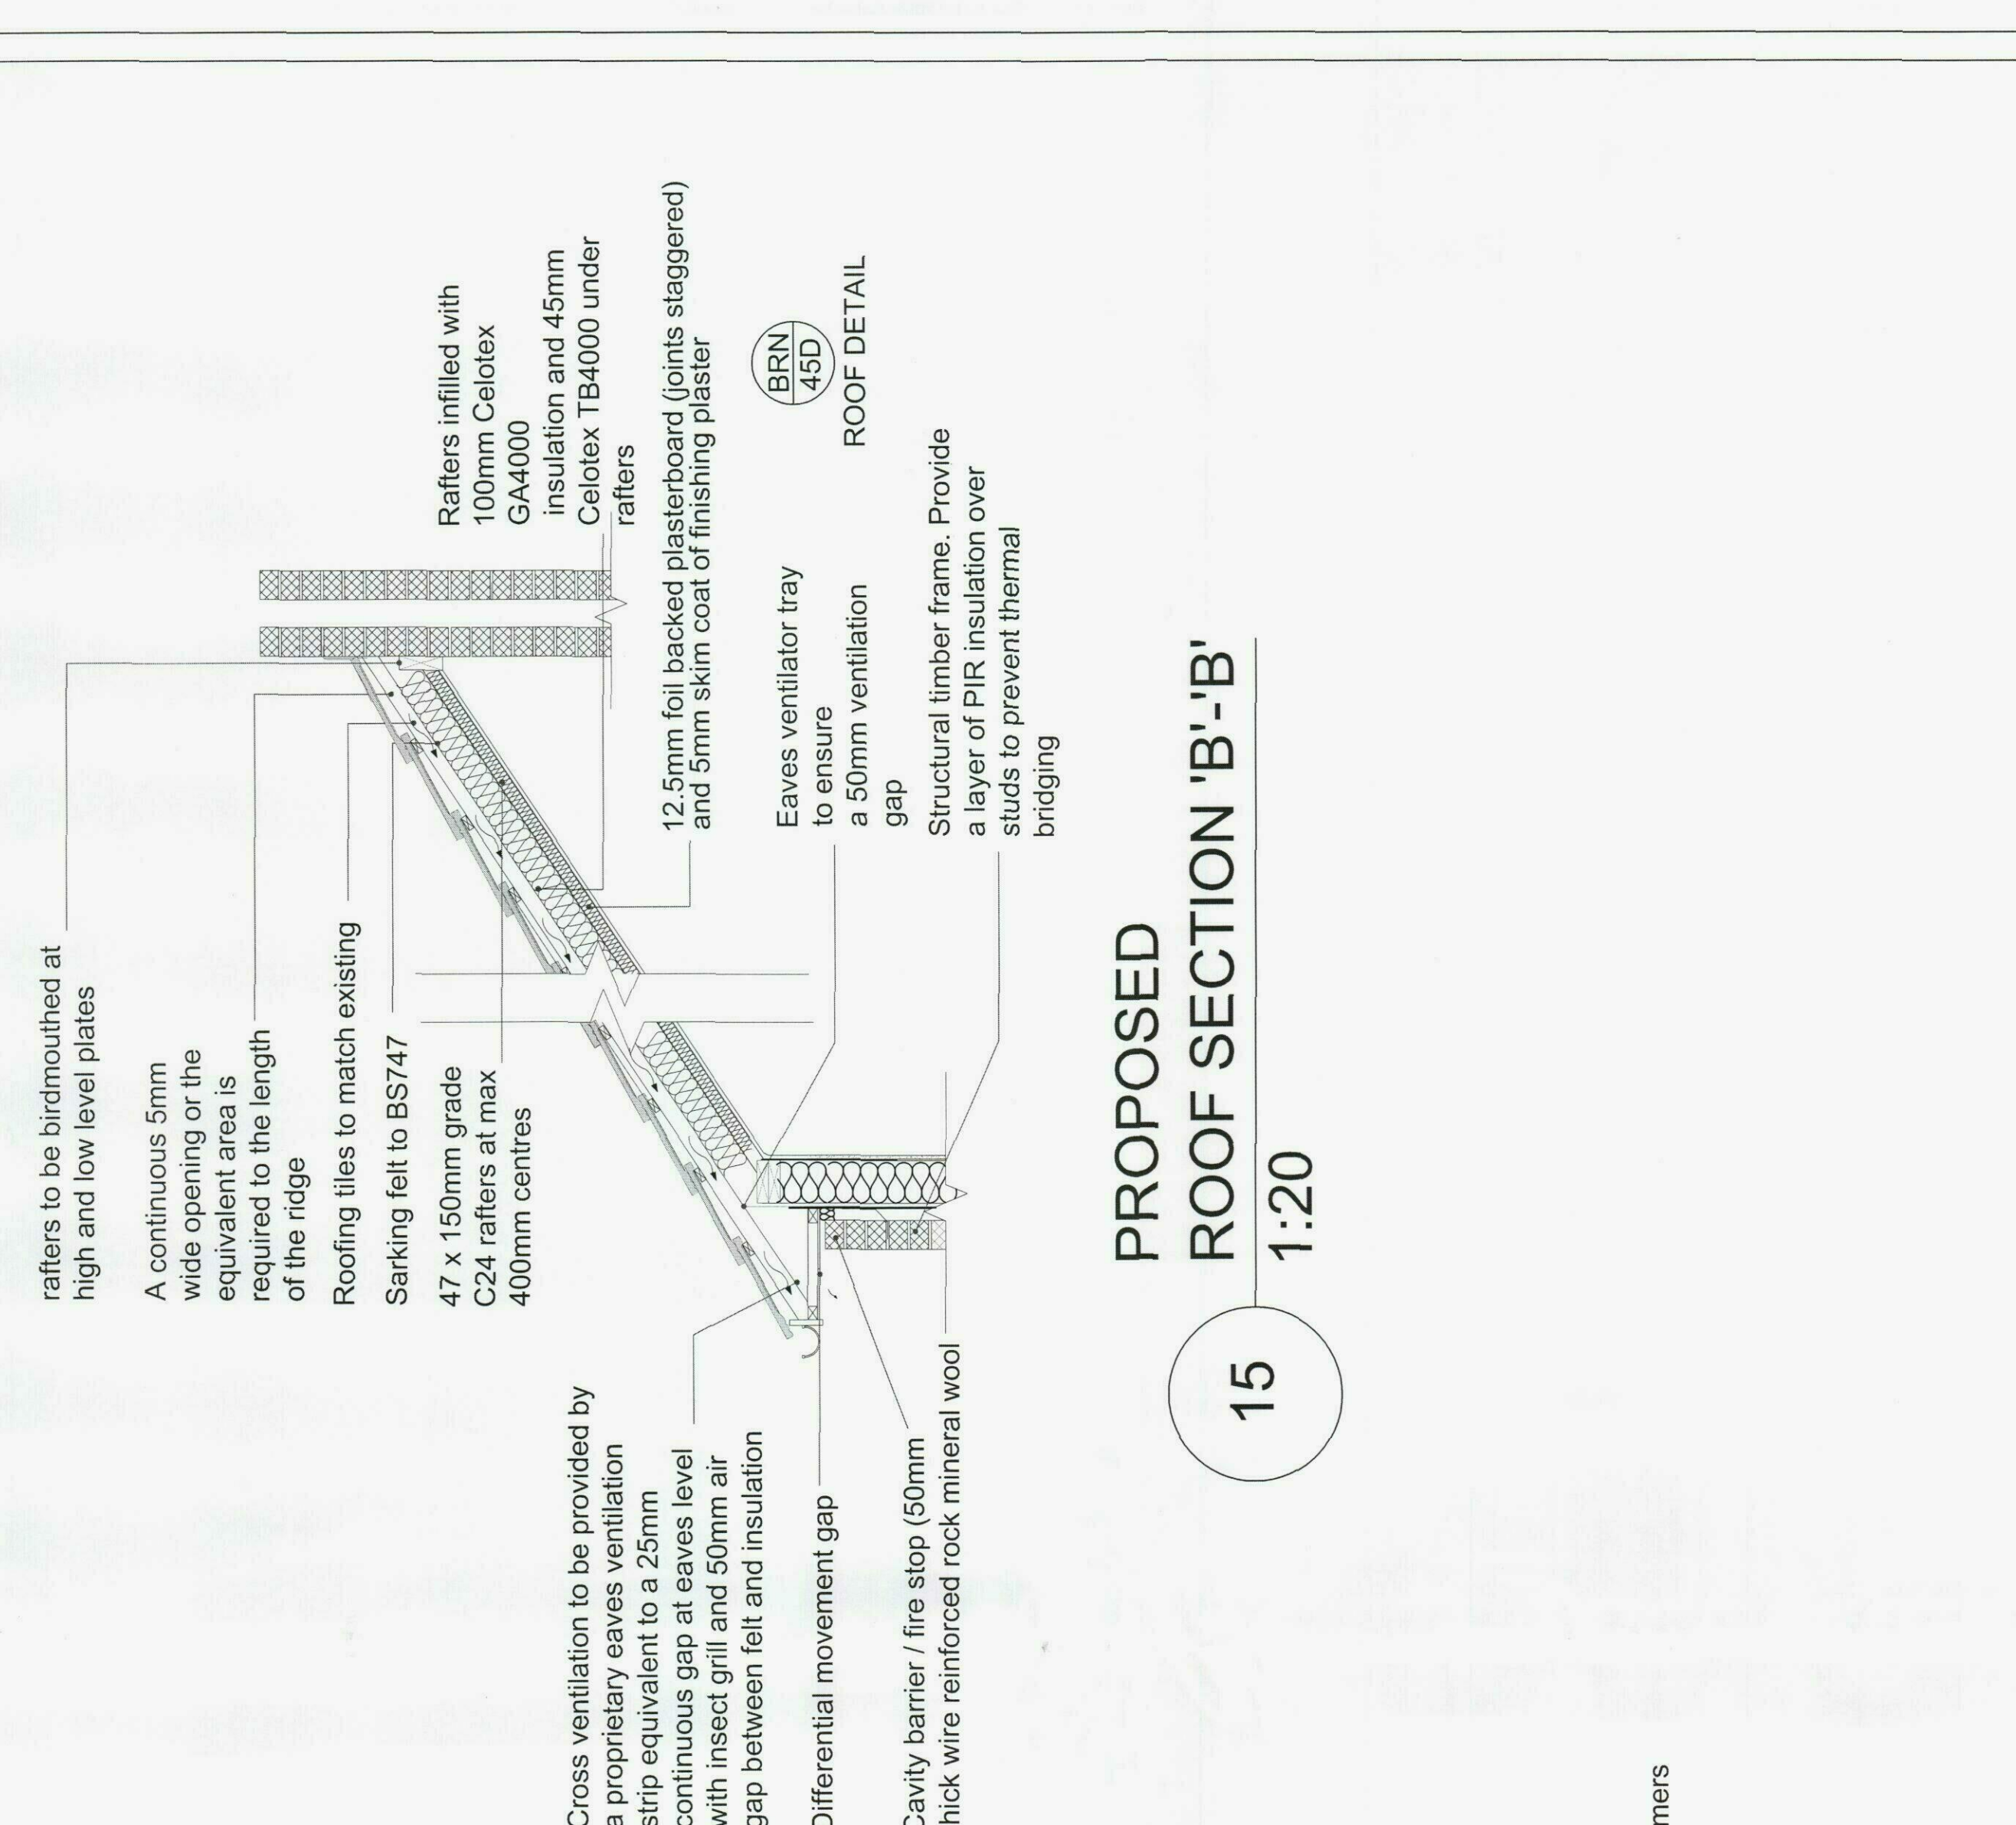
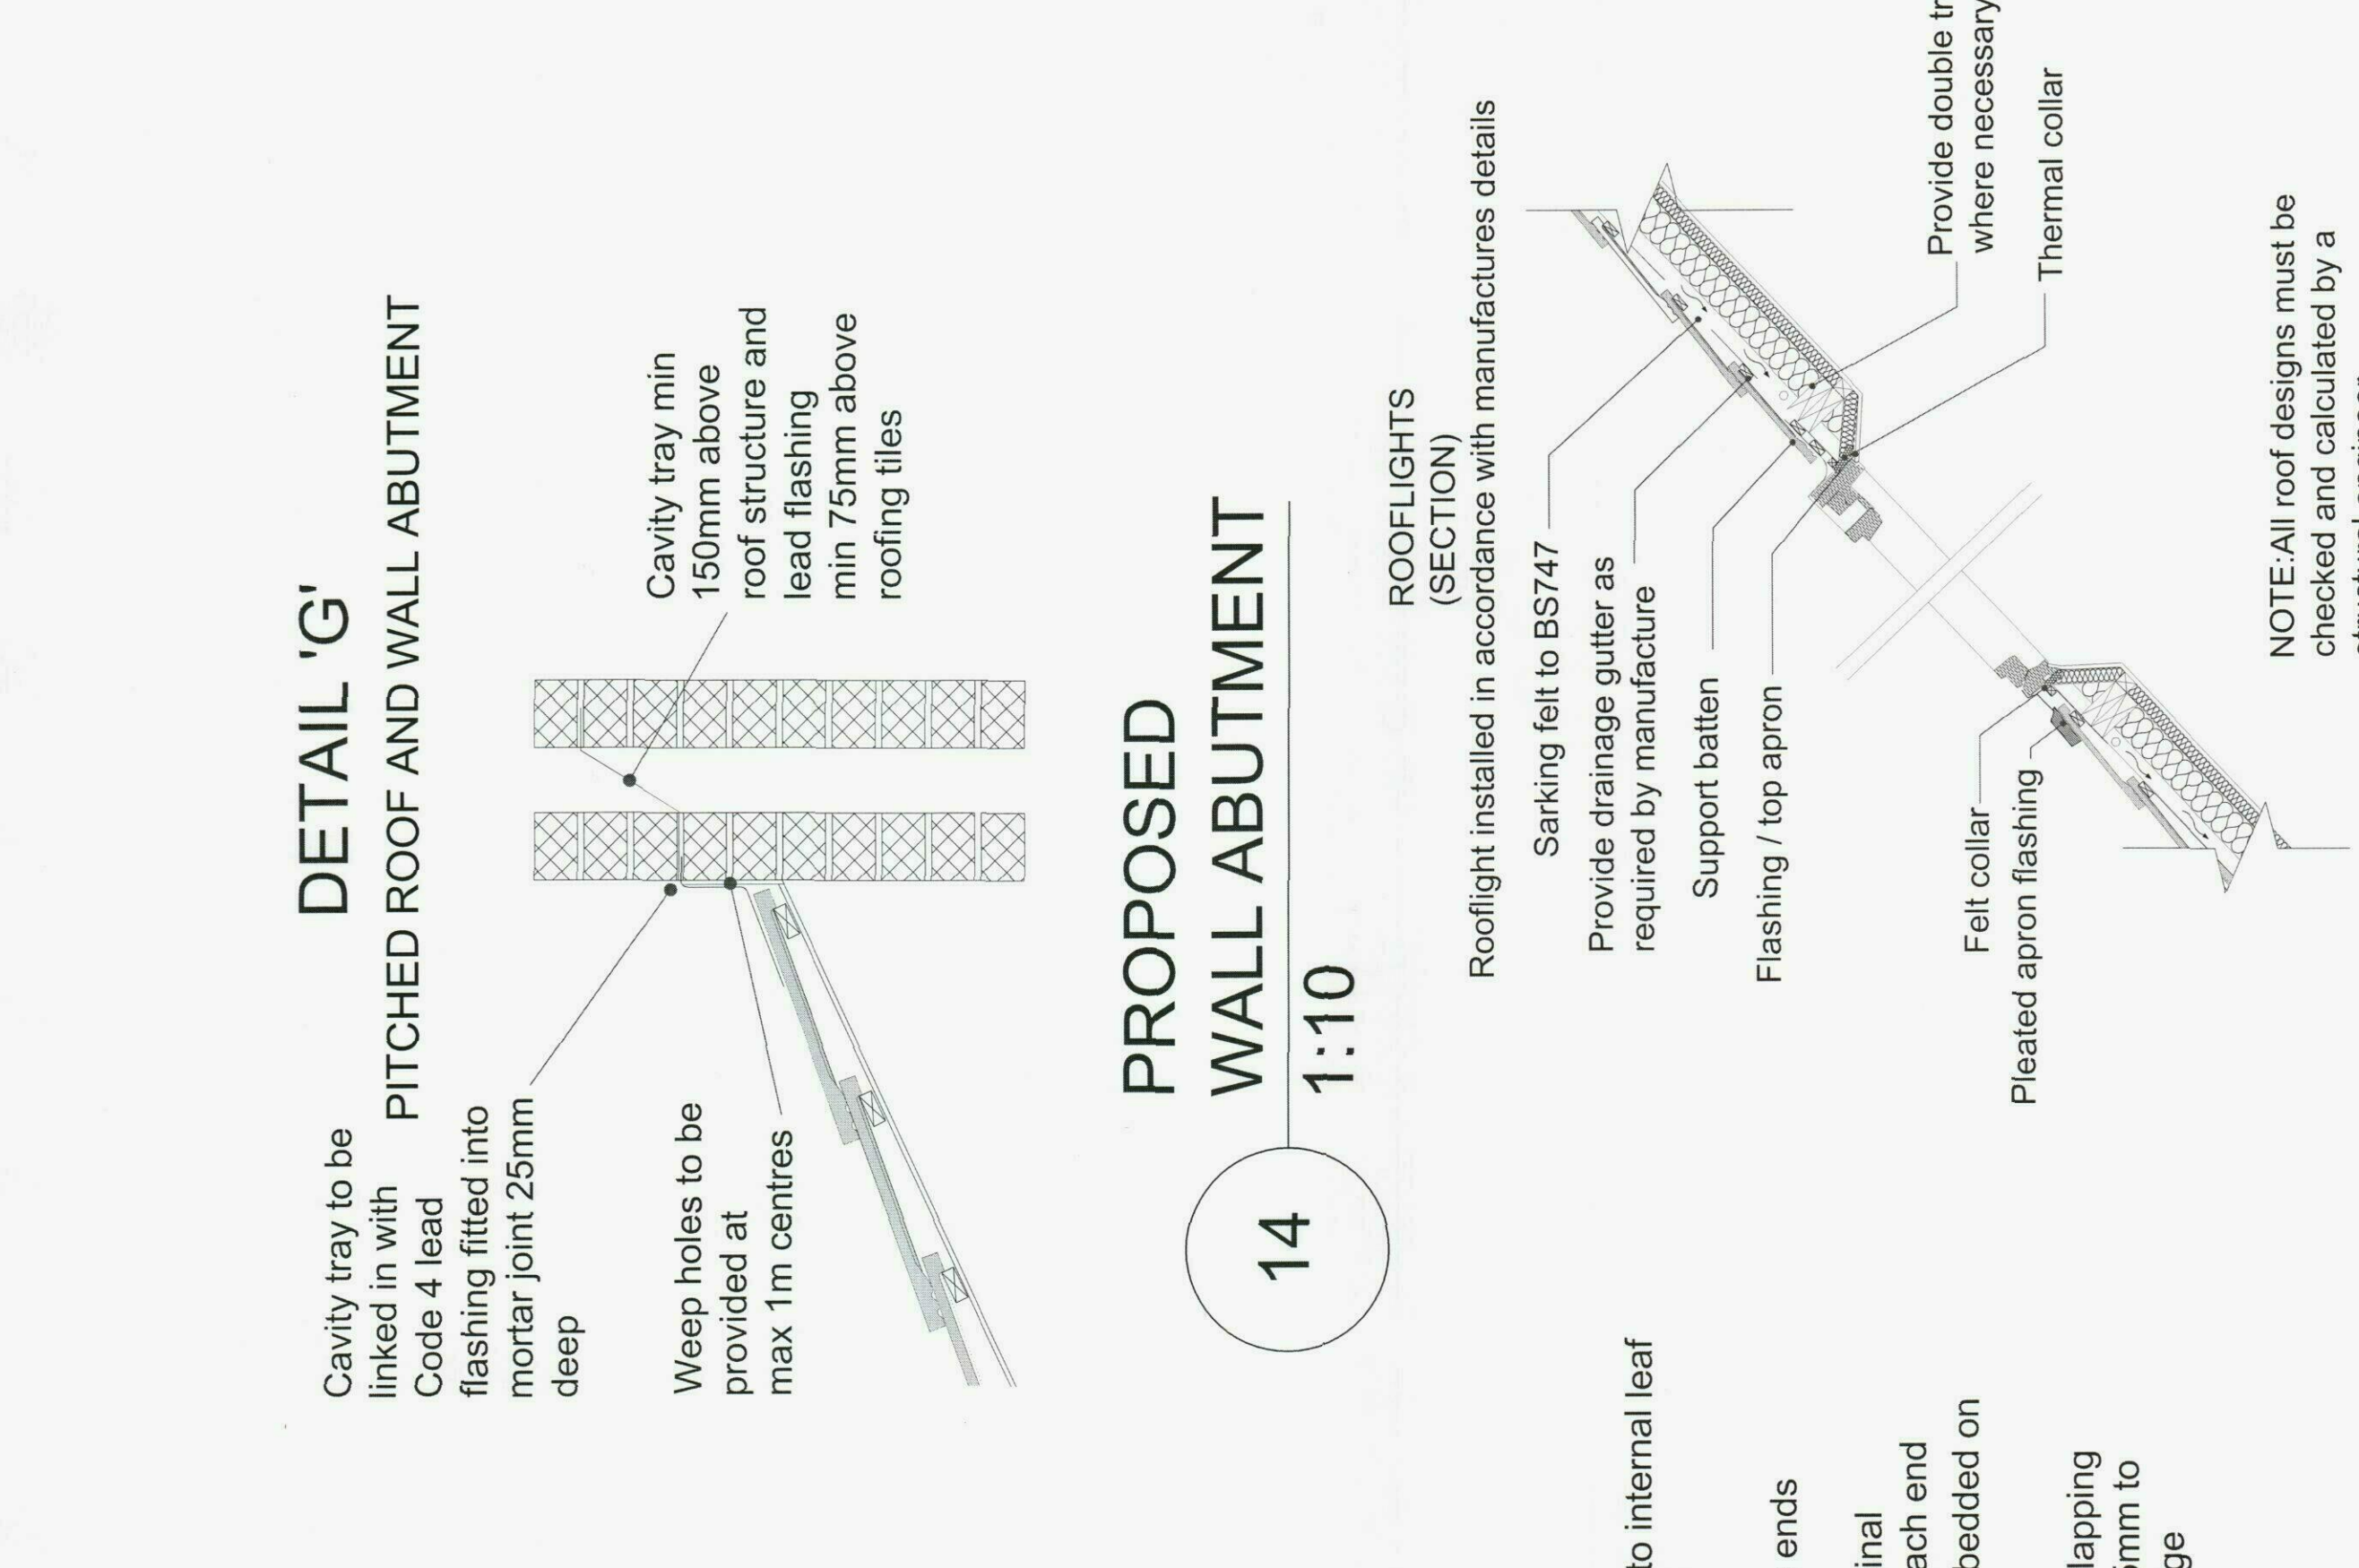
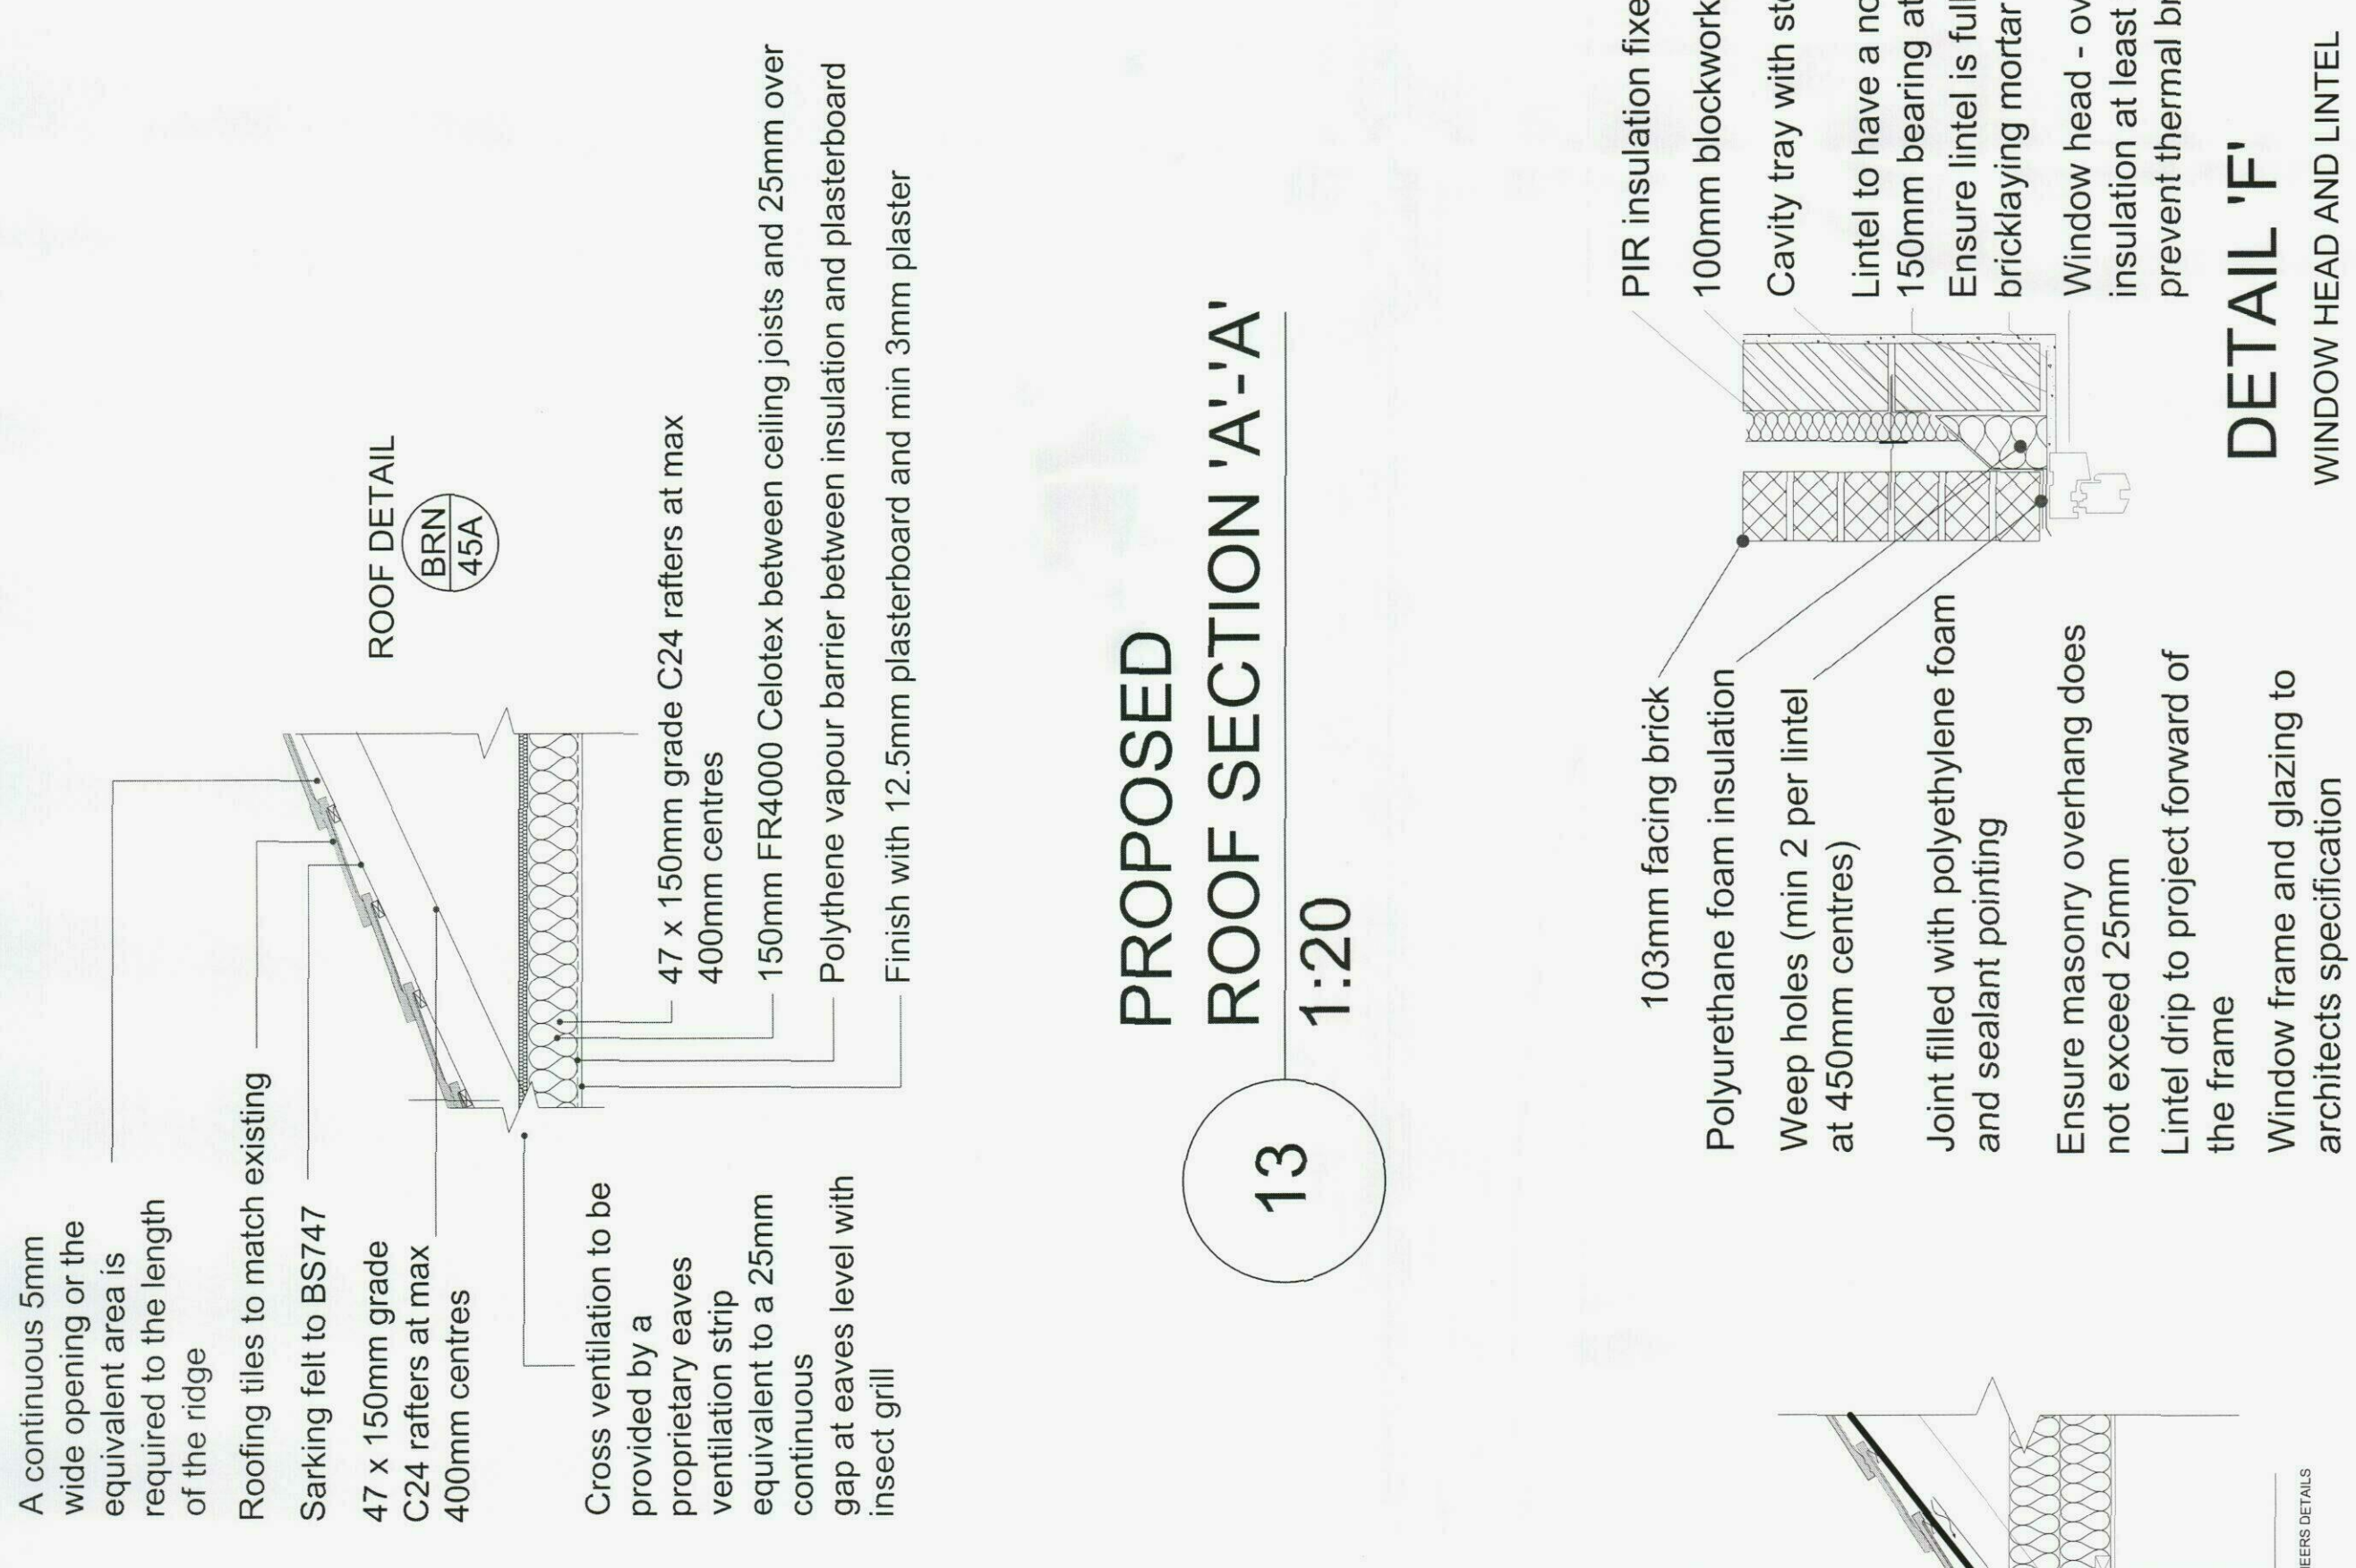
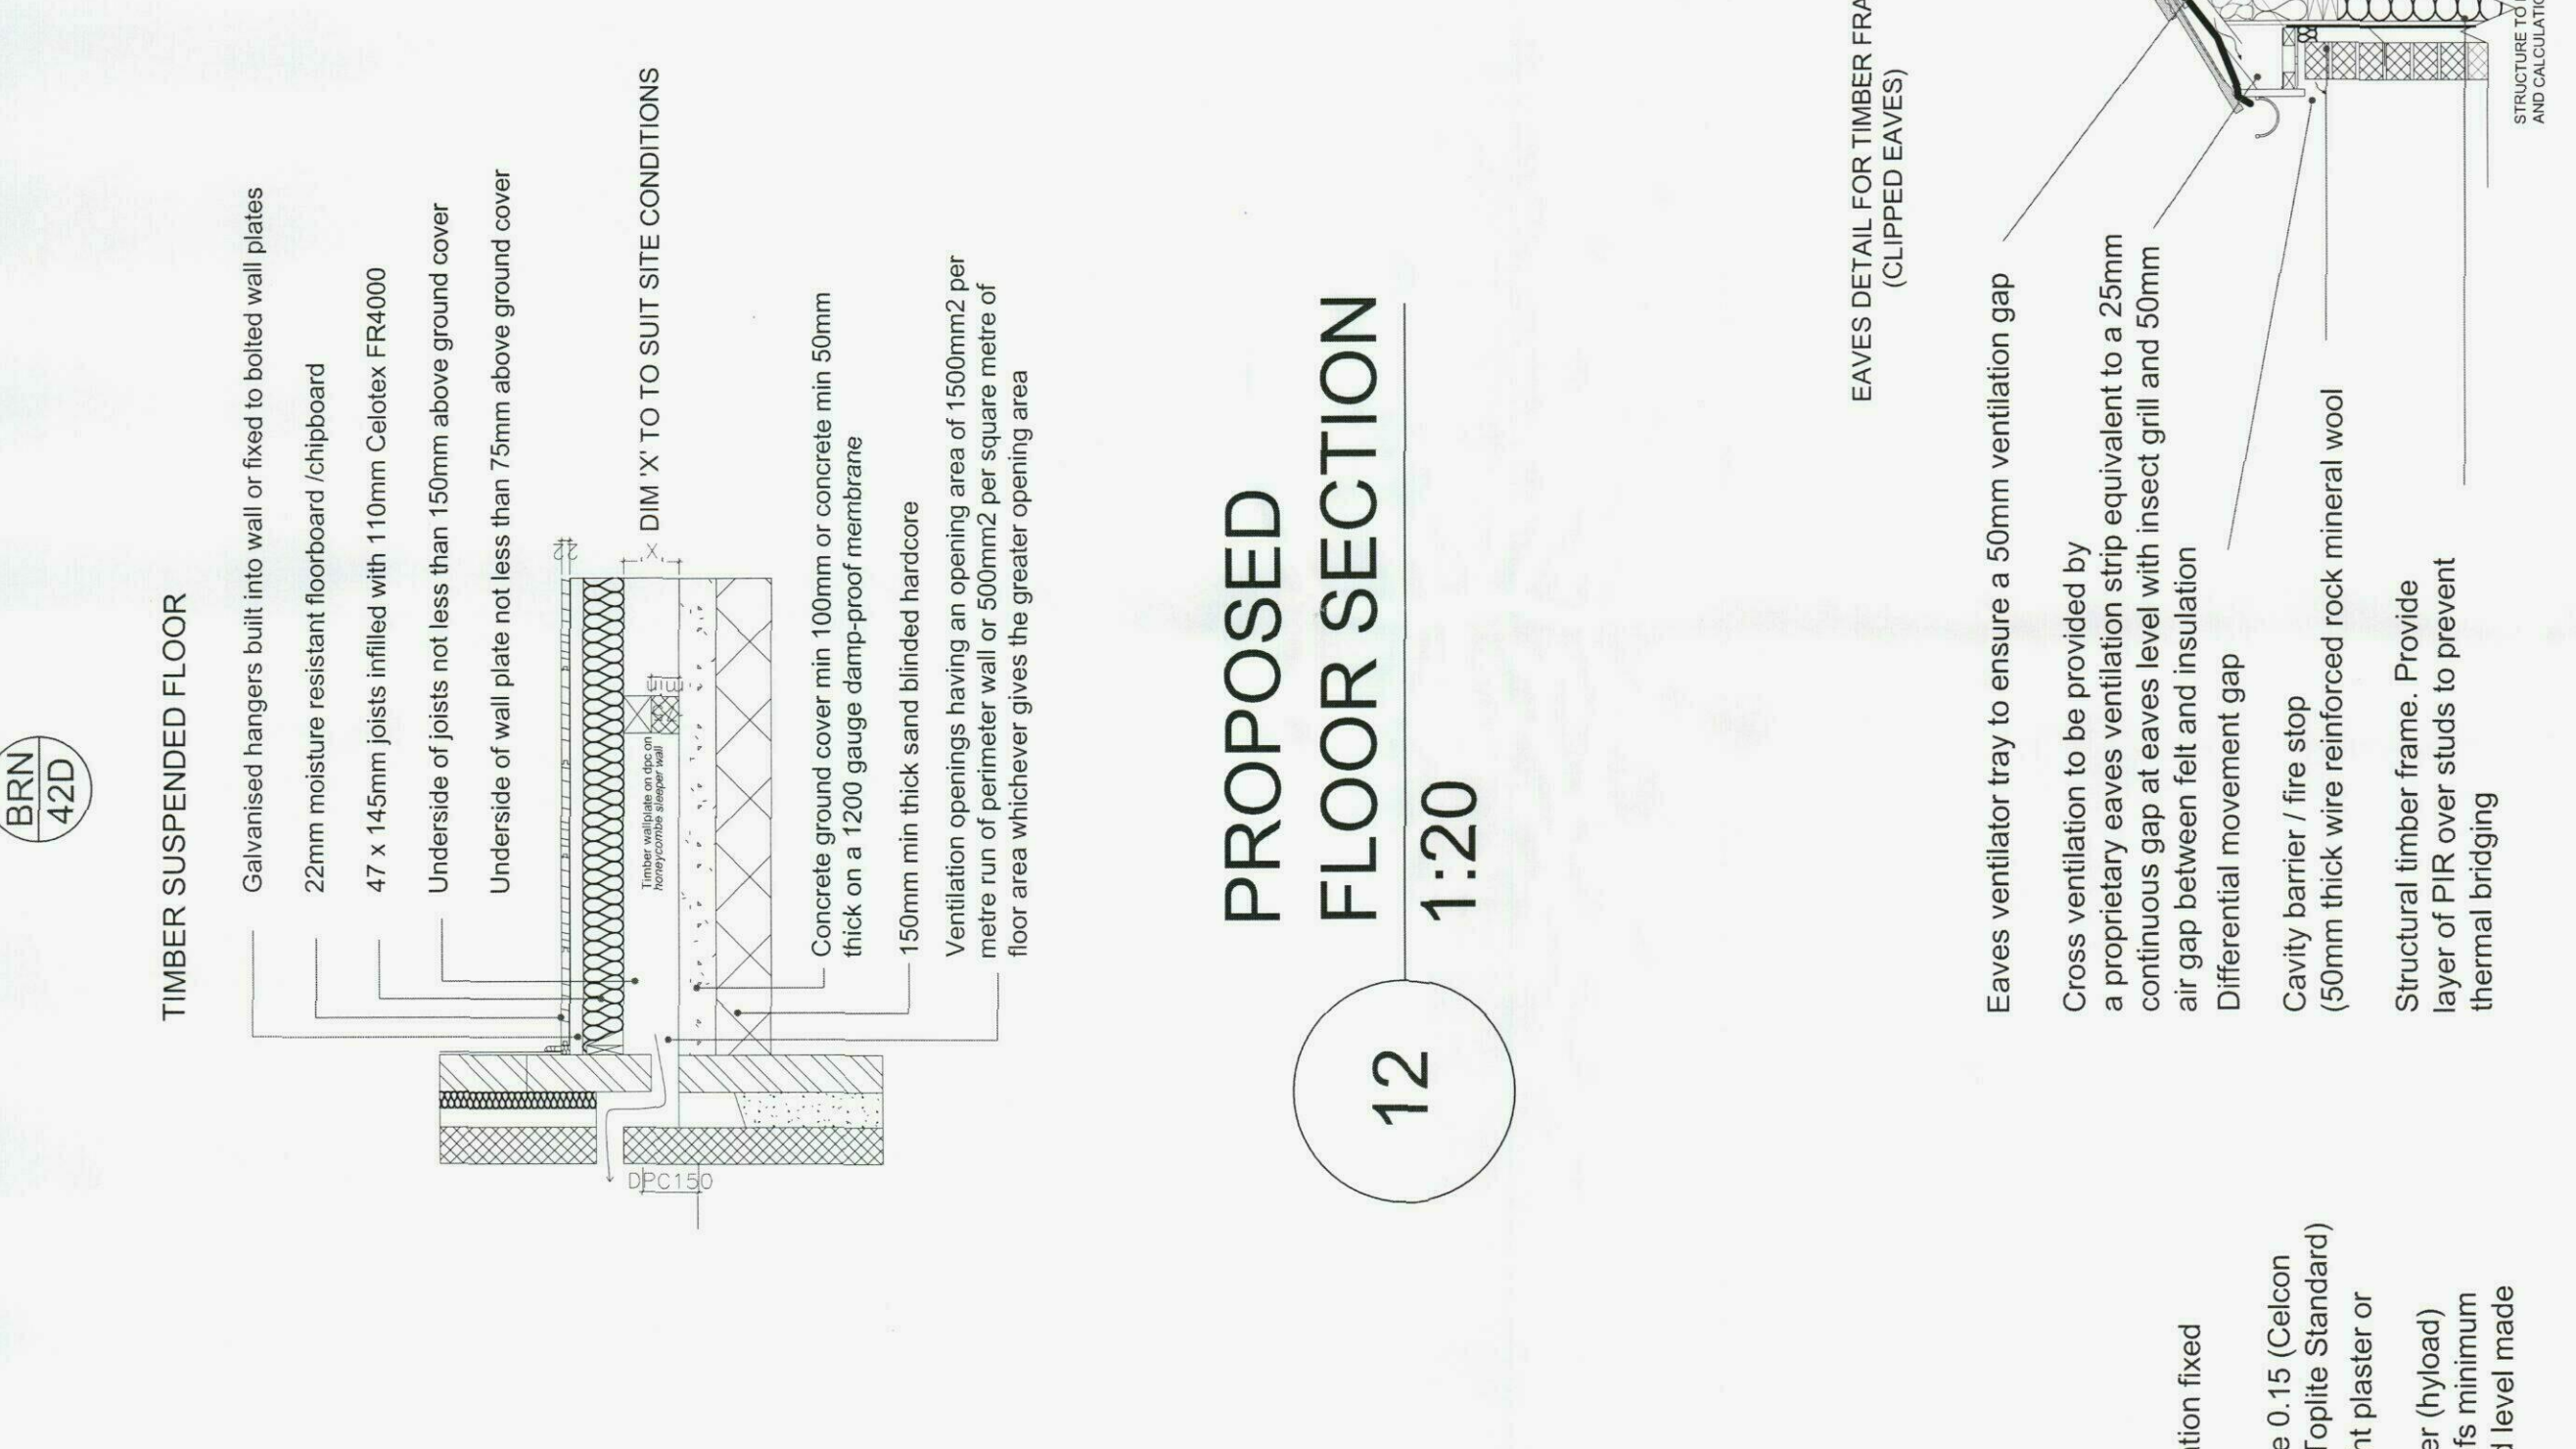


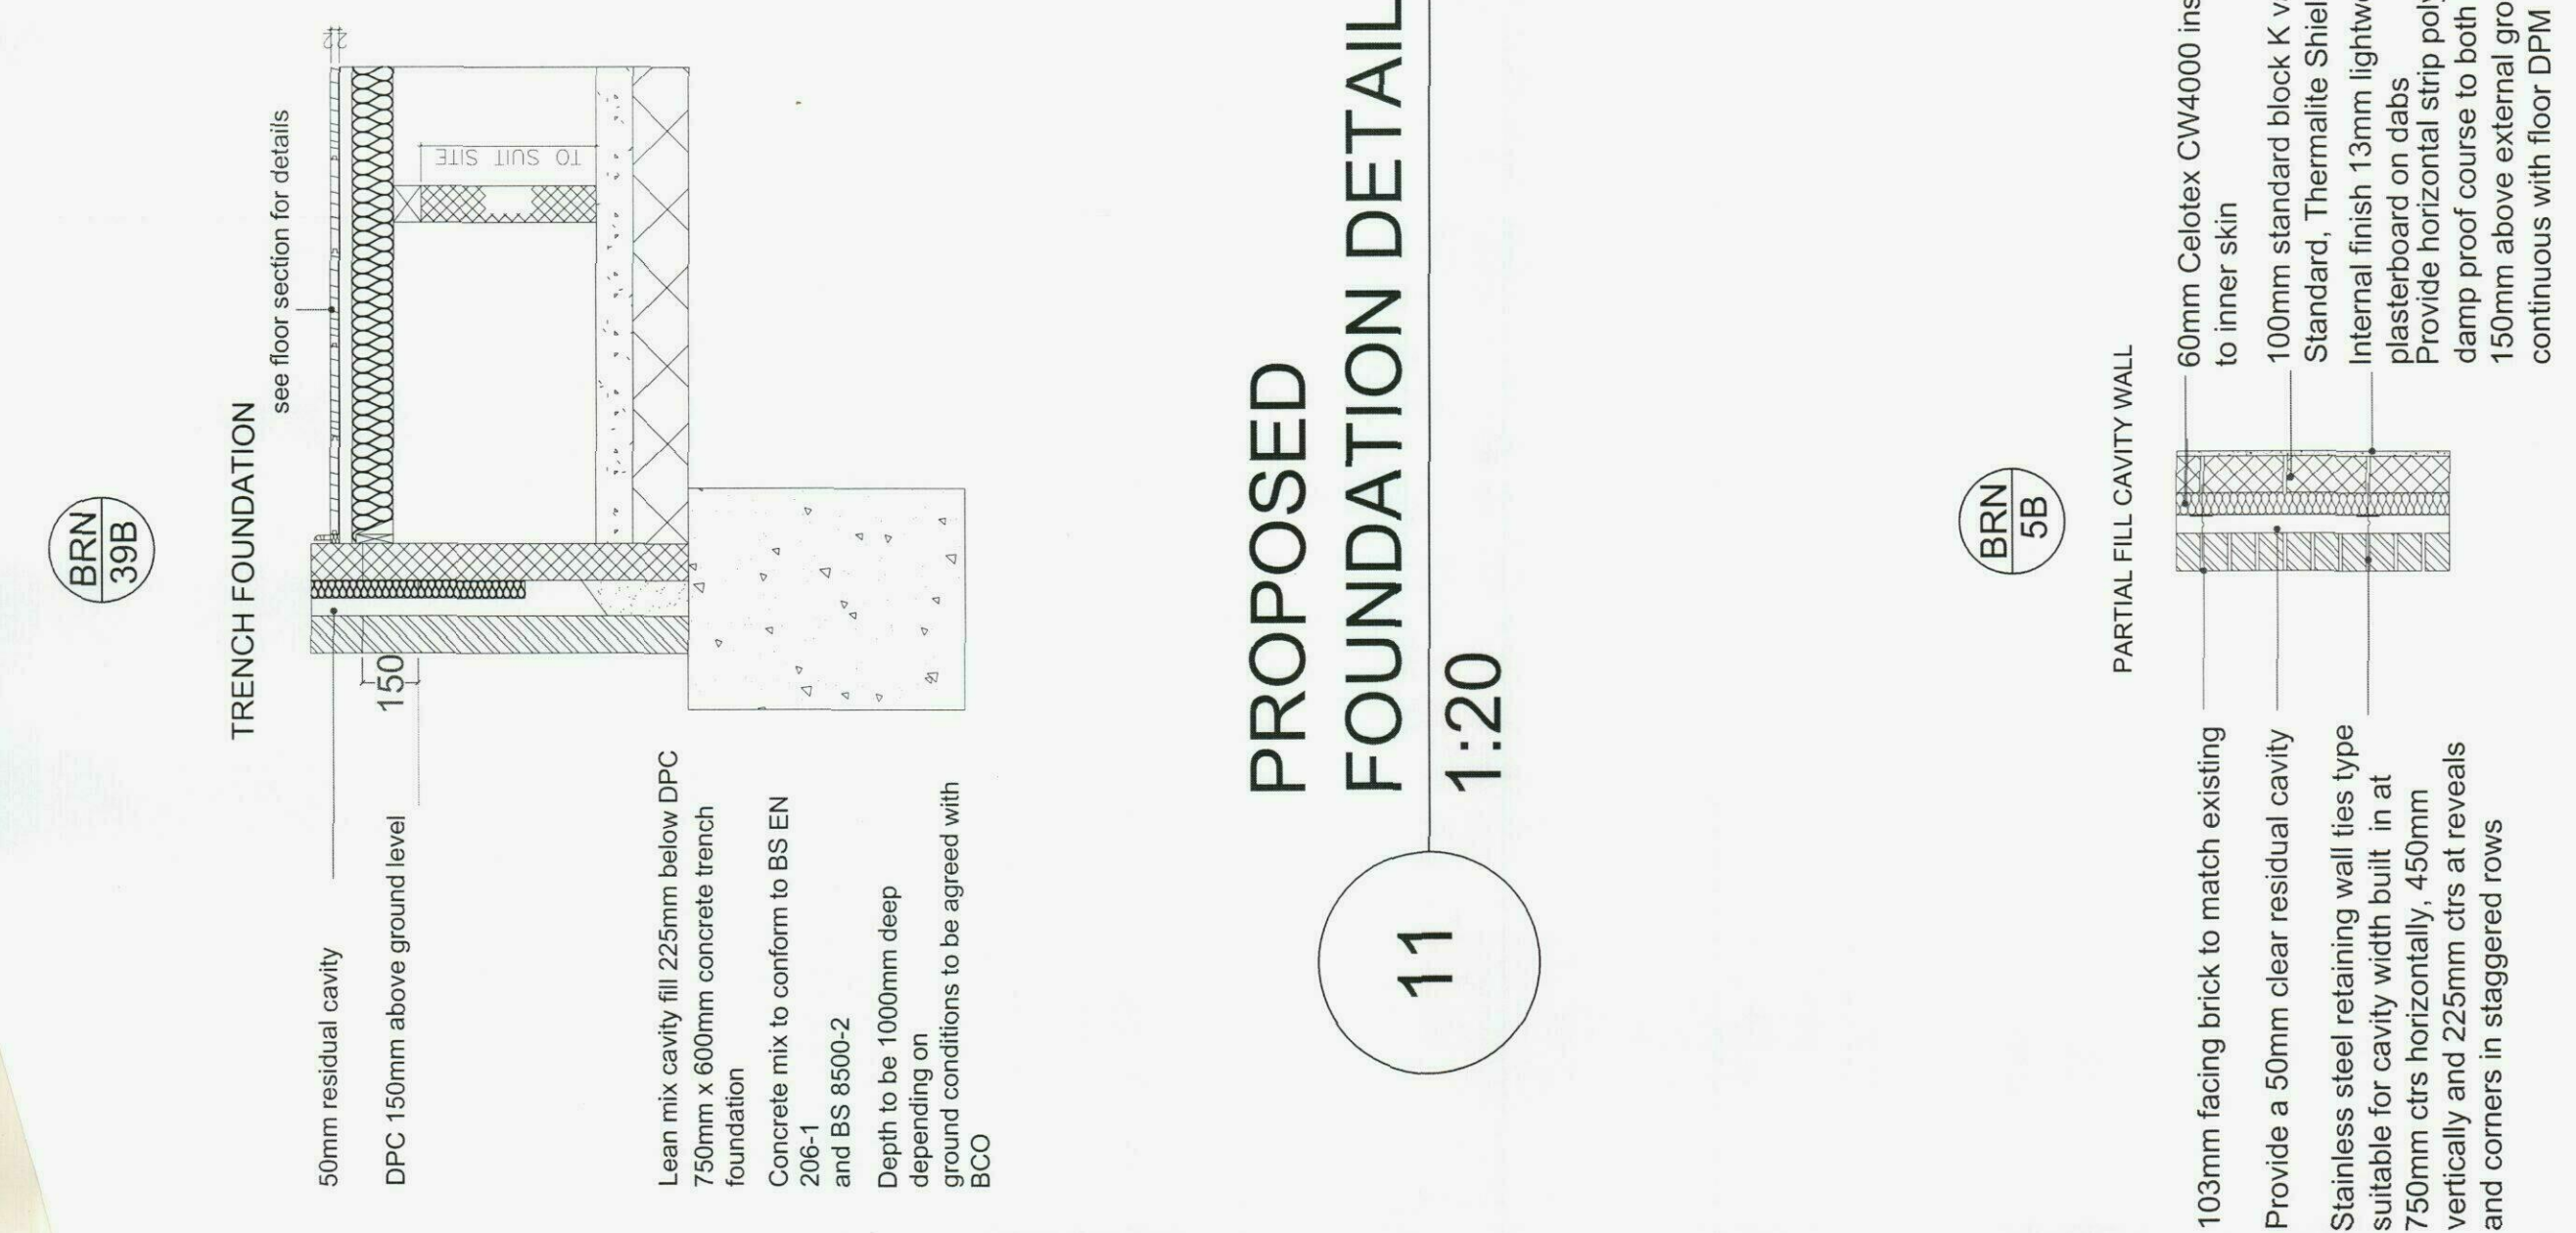

HAVANT BOROUGH COUNCIL
01 AUG 2013
RECEIVED

NOTE:
DRAWING: WINTER 01A TO BE USED IN CONJUNCTION WITH ASSOCIATED BUILDING REGULATIONS NOTES WINTER/BRN.
DIRECTIONAL NORTH ARROW SHOWN ON BLOCK & LOCATION PLANS WINTER/BLP.

BRN 1 DENOTES ATTACHED BUILDING REGULATION NOTES
DENOTES ITEM No.

MODIFICATIONS

ISSUE:

TITLE
PROPOSED SINGLE STOREY SIDE EXTENSION

CUSTOMER
MR & MRS WINTER
64 PENK RIDGE, HAVANT
HANTS, PO9 3LU

DRAWN BY:


DRAWING NO:
WINTER 01A 2 OF 2

SCALE:
VARIES

DATE:
27.07.2013

REVISION:
A A0

DM DESIGNS

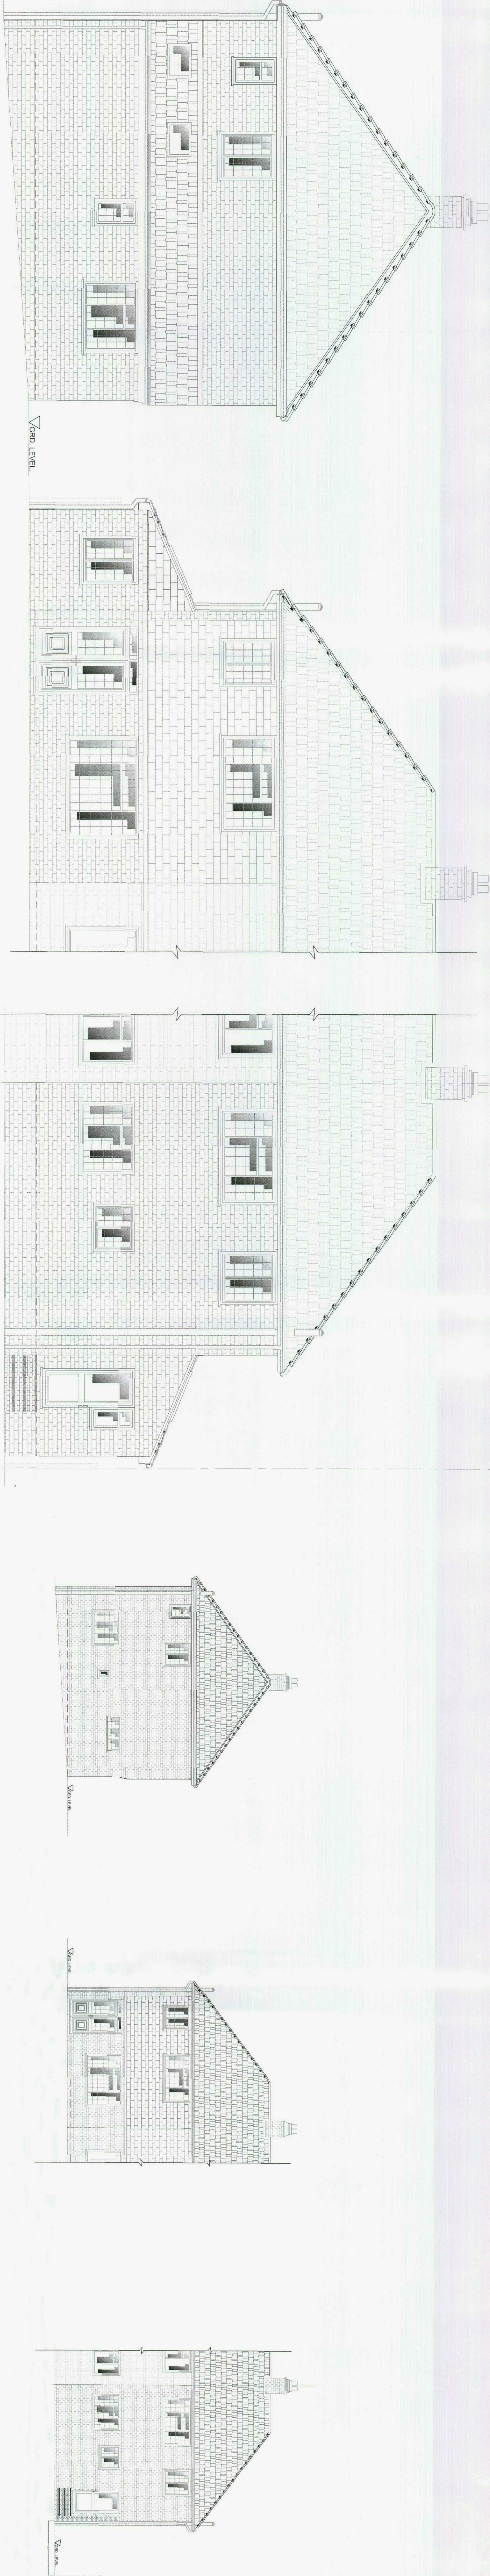

PROPOSED
SIDE ELEVATION
1
1:50


PROPOSED
FRONT ELEVATION
2
1:50

PROPOSED
REAR ELEVATION
3
1:50

EXISTING
SIDE ELEVATION
4
1:100


EXISTING
FRONT ELEVATION
5
1:100

EXISTING
REAR ELEVATION
6
1:100

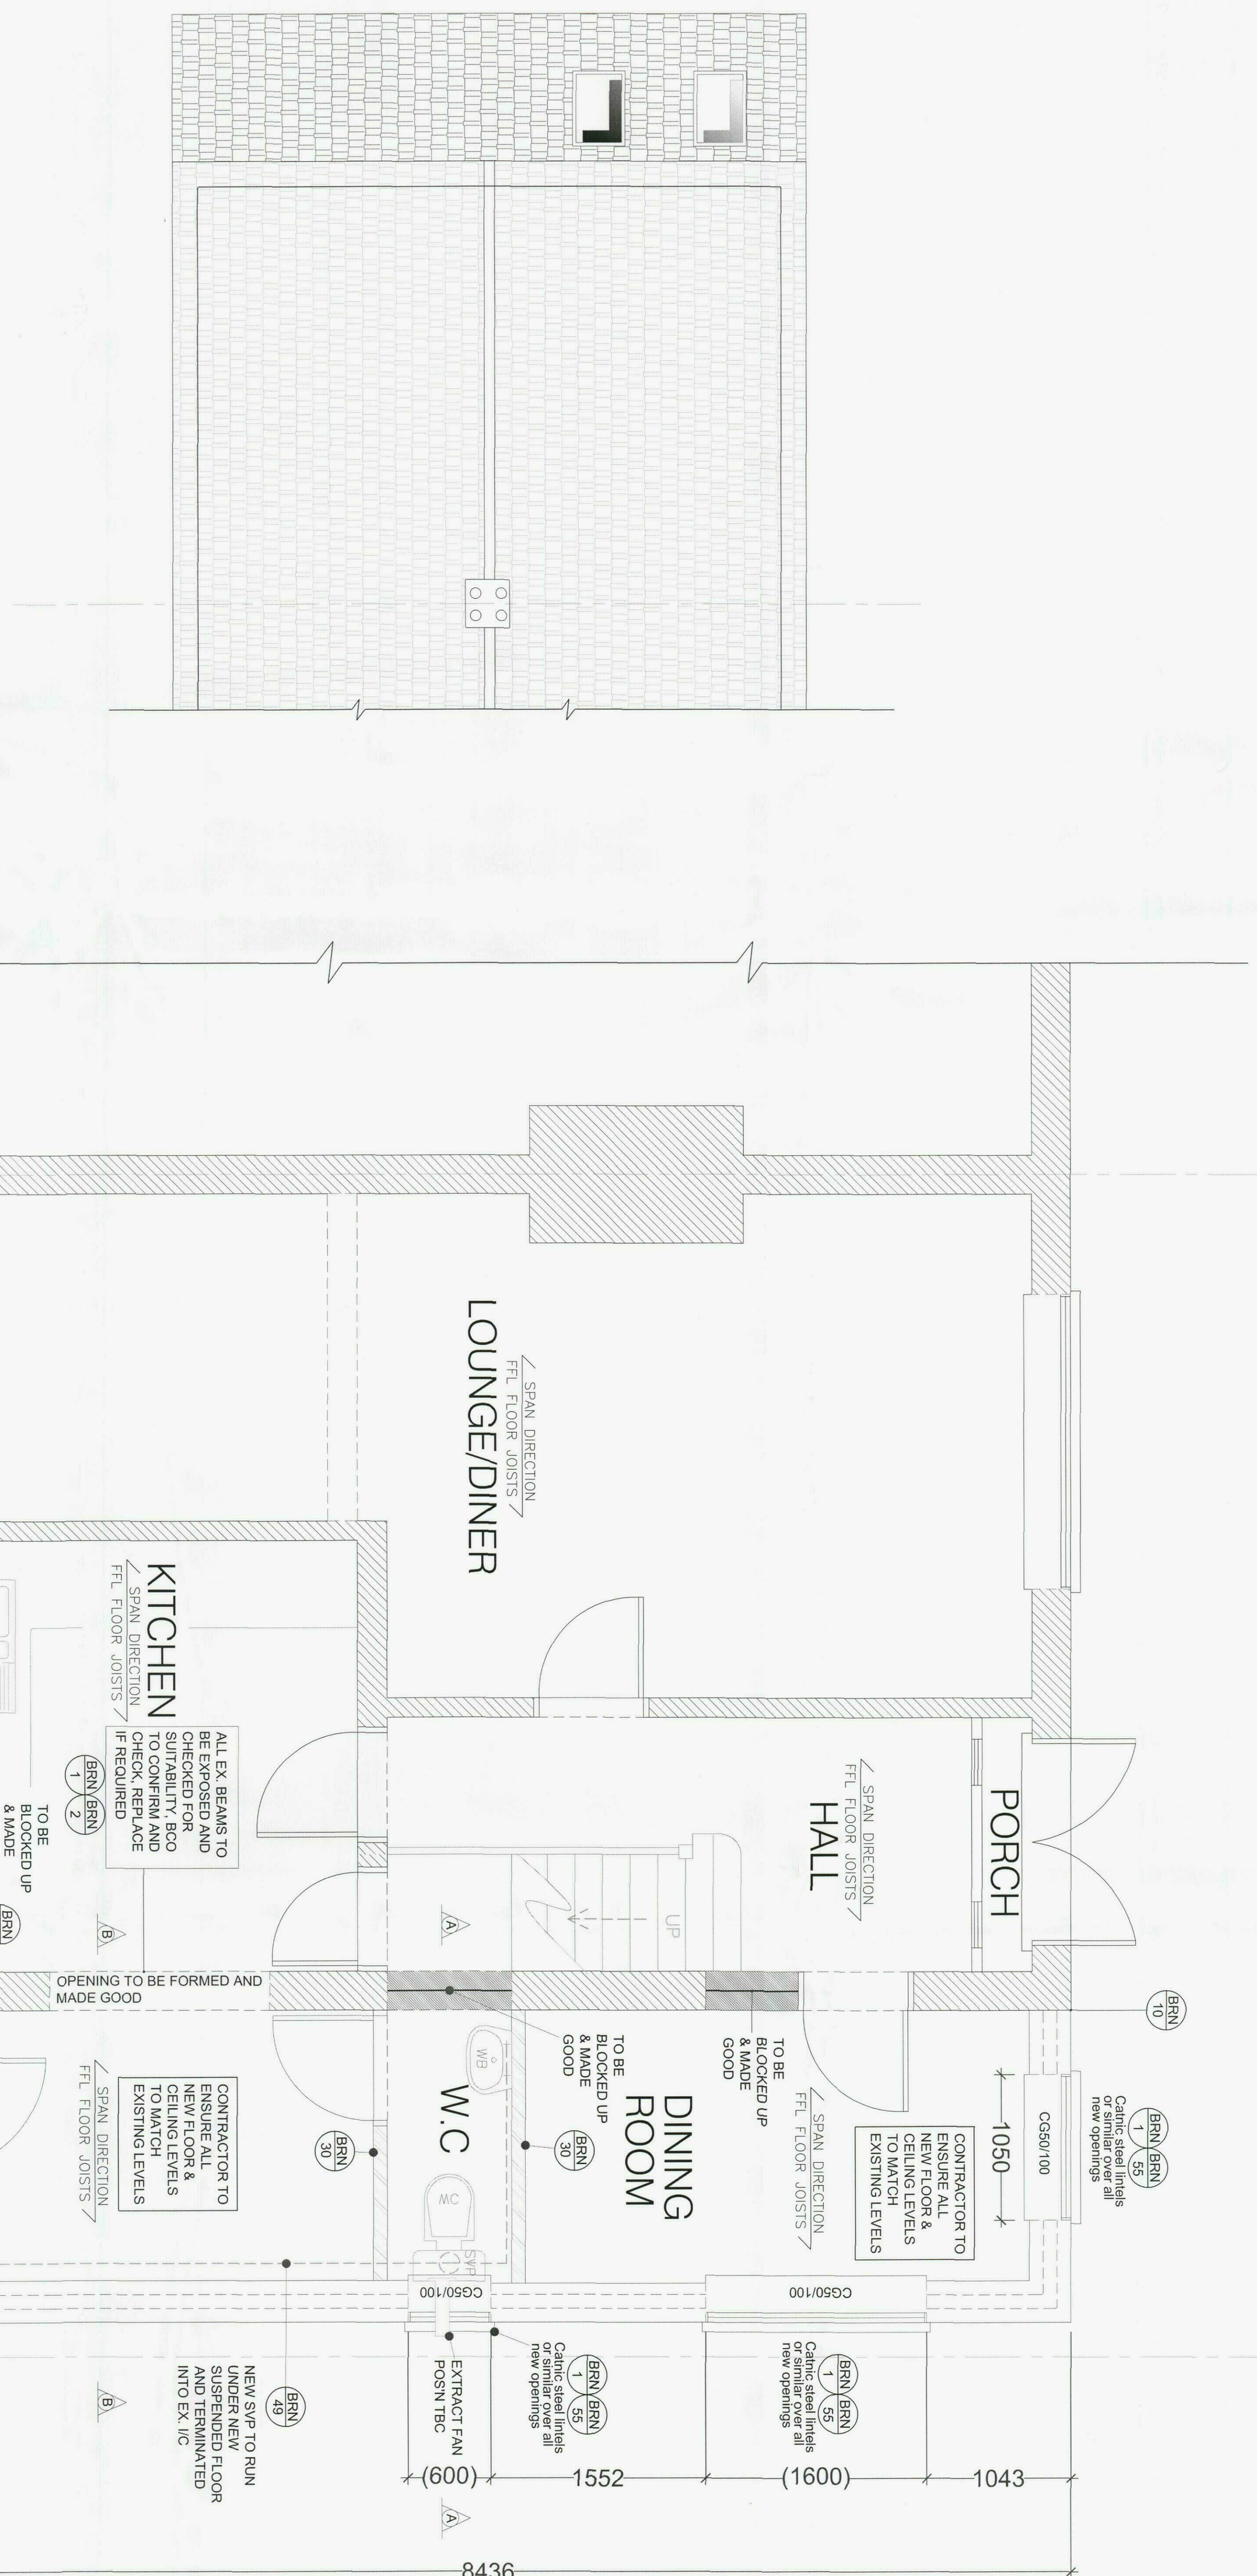

EXISTING
GRD FLOOR PLAN
7
1:100

EXISTING
ROOF PLAN
8
1:100

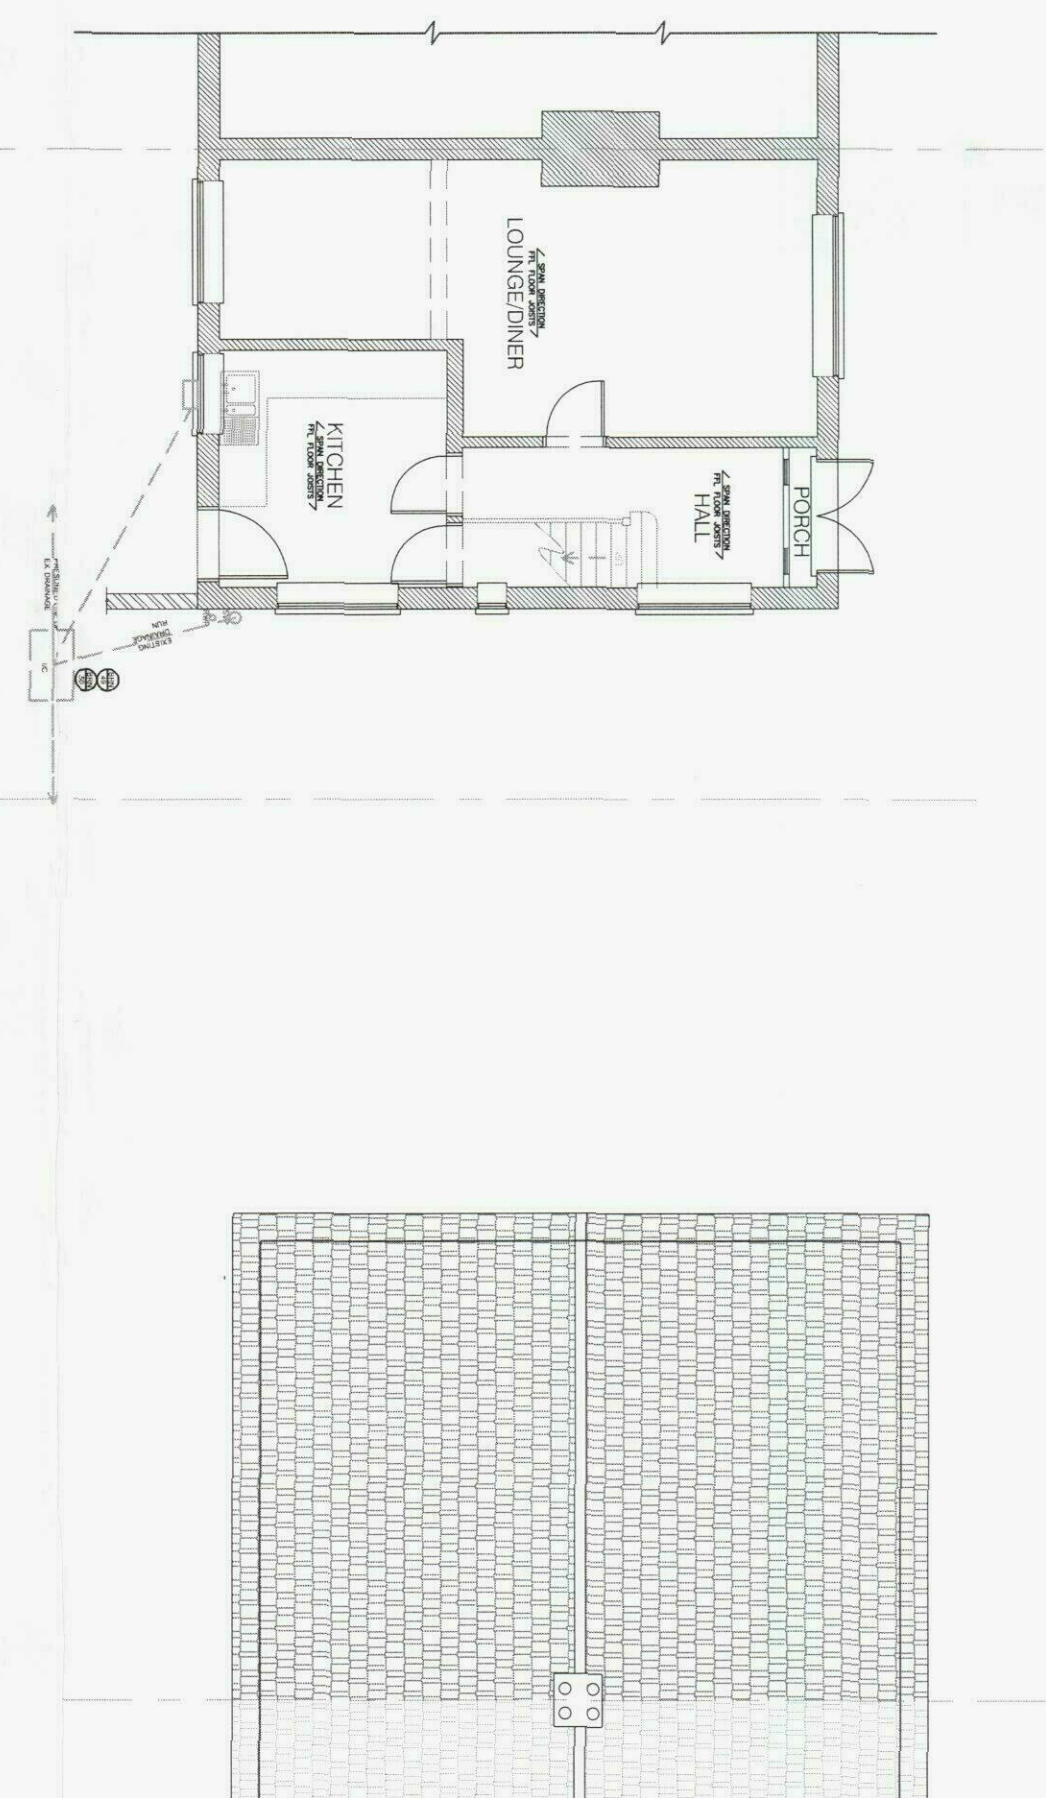

PROPOSED ROOF PLAN
9
1:50

PROPOSED GROUND FLOOR PLAN
10
1:25

NOTE:
DRAWING: WINTER 01A TO BE
USED IN CONJUNCTION WITH
ASSOCIATED BUILDING
REGULATIONS NOTES
WINTER/BRN
DIRECTIONAL NORTH ARROW
SHOWN ON BLOCK & LOCATION
PLANS WINTER/BLP.

HAVANT BOROUGH
COUNCIL
01 AUG 2013
RECEIVED

BRN
1
DENOTES ATTACHED BUILDING REGULATION NOTES

MODIFICATIONS		ISSUE

TITLE	
PROPOSED SINGLE STOREY SIDE EXTENSION	

CUSTOMER	MIR & MRS WINTER 64 PENK RIDGE, HAVANT HANTS, PO9 3LU
DRAWN BY:	DM DESIGNS

DRAWING NO. 1 OF 2	
WINTER 01A	W/RES
SCALE:	27.07.2013
DATE:	A
REVISION:	A0