


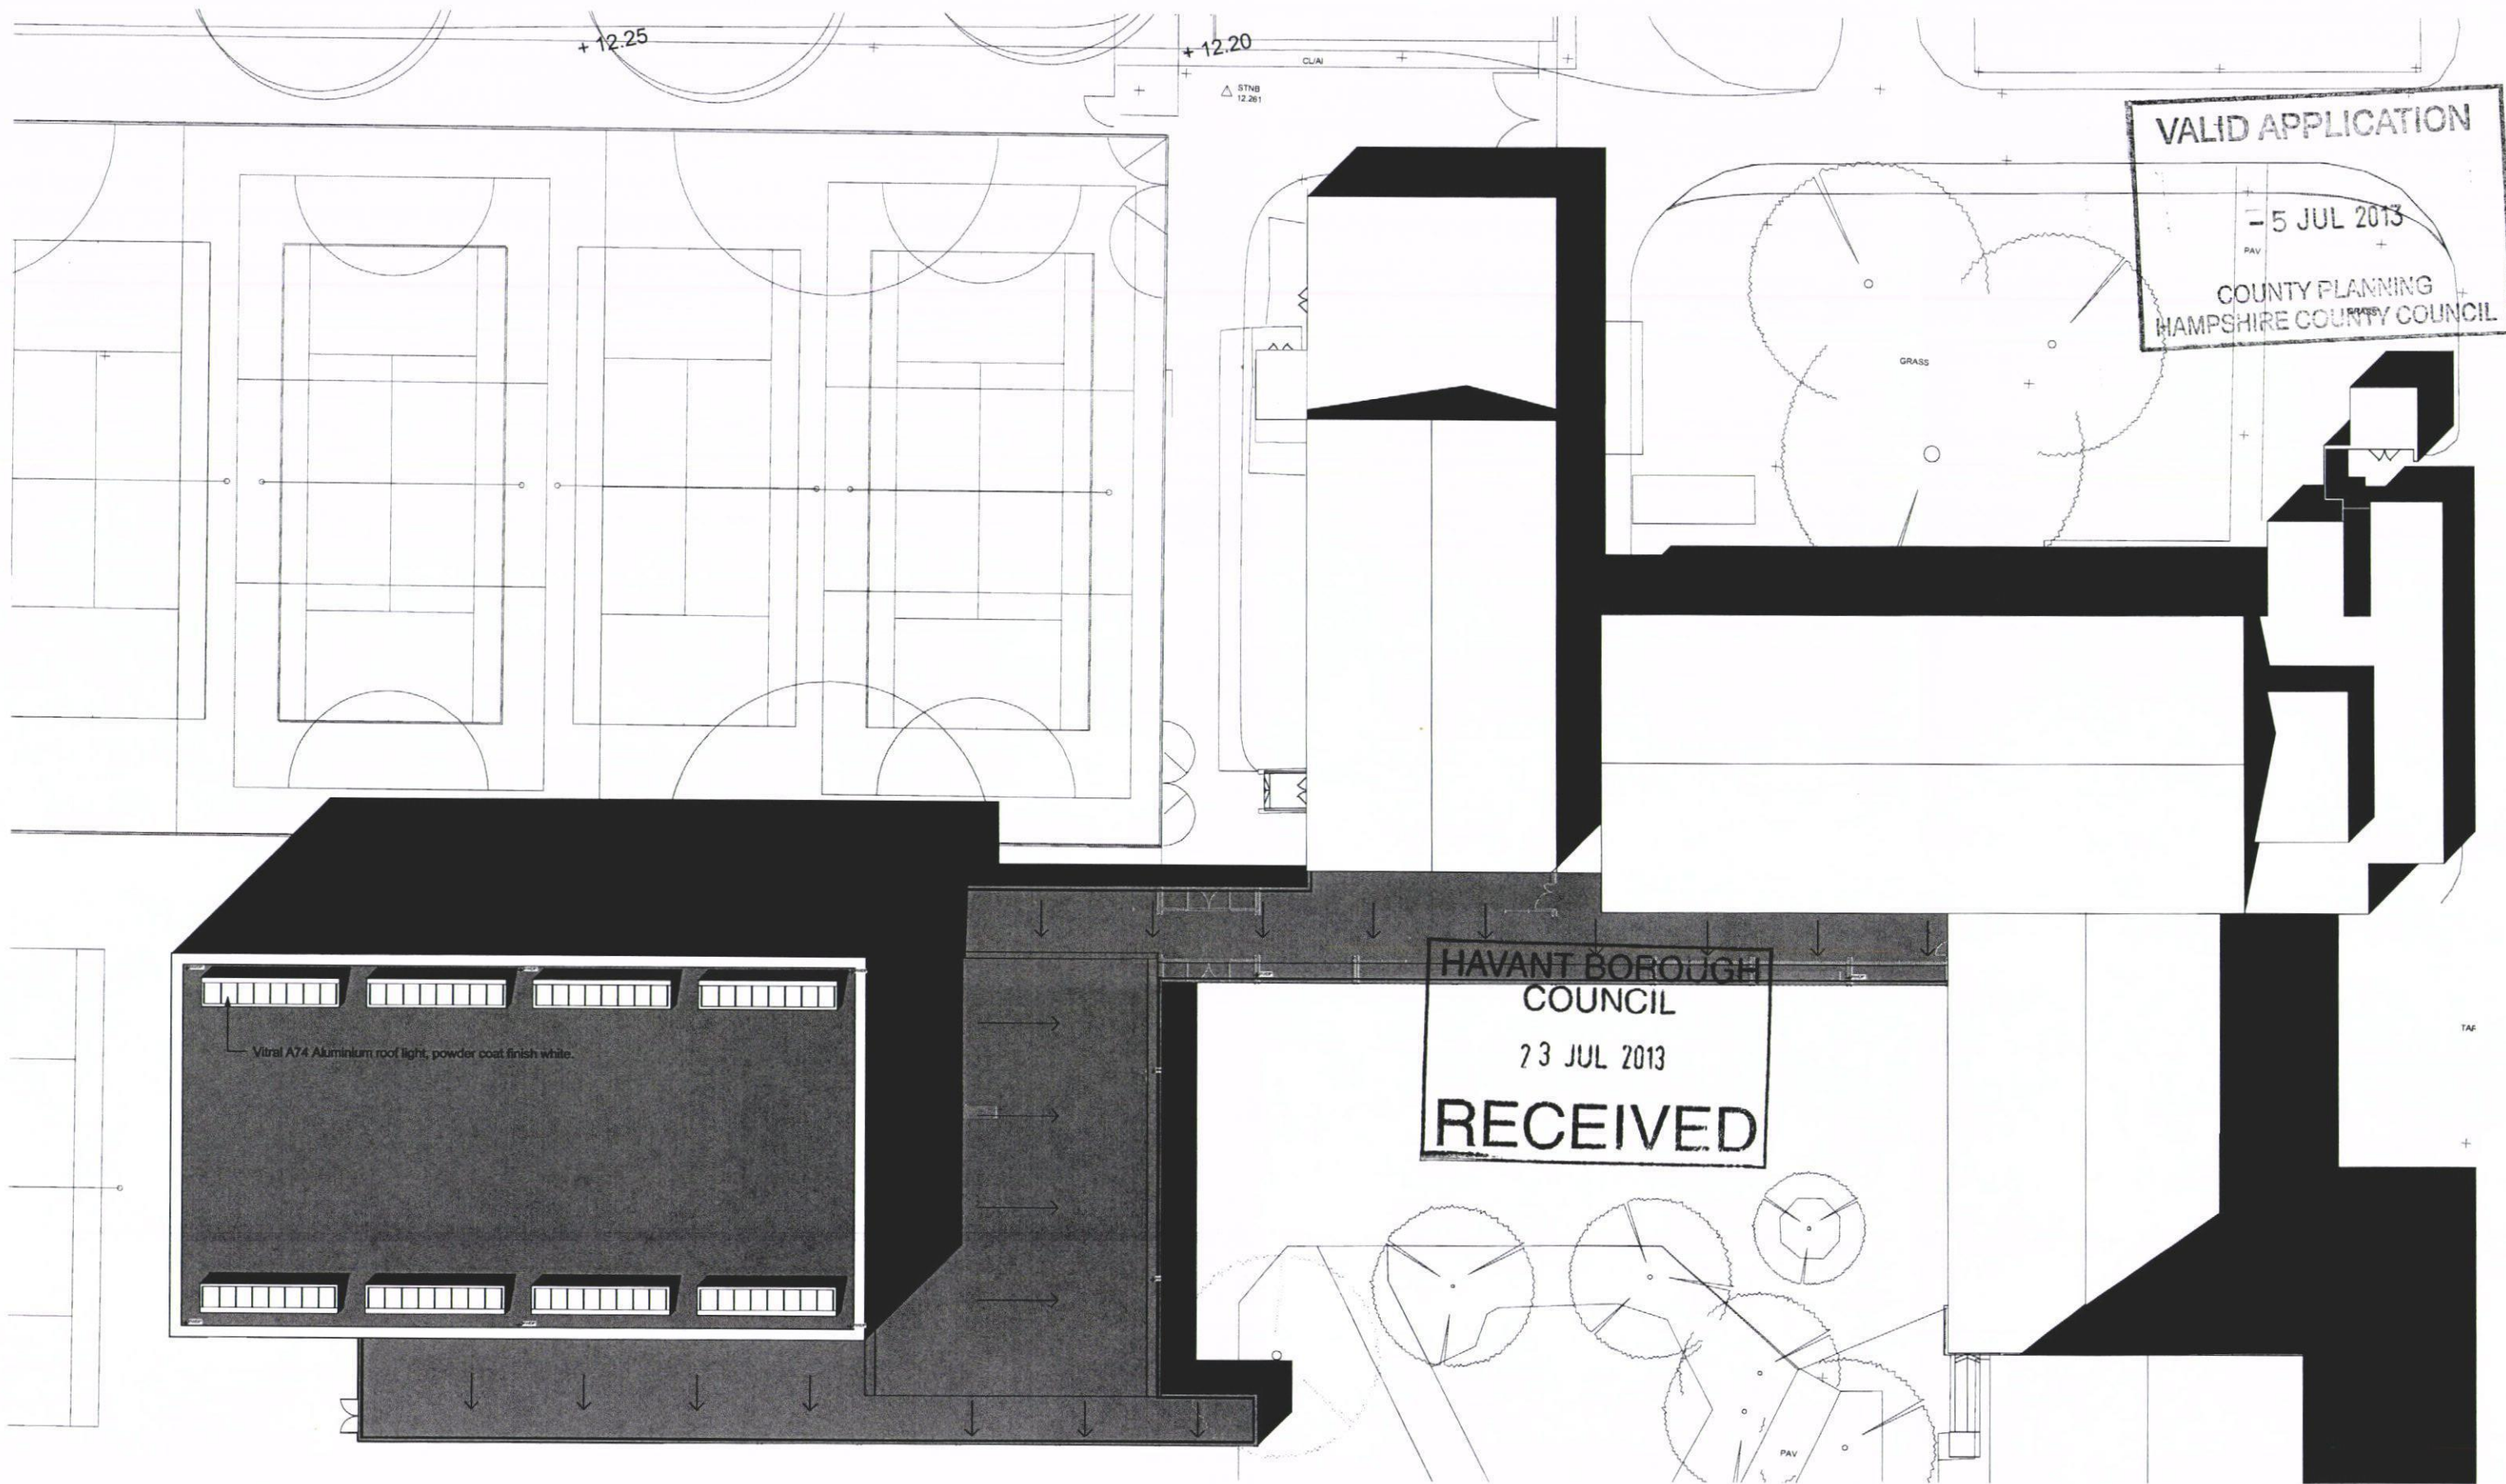

- existing pitched roof, aluminium or existing flat roof felt.
- 3 layer felt flat roof with light grey chipping finish.

0 5 10 15 20 M



Notes

- 1 This drawing is © copyright Hampshire County Council 2013. No unauthorised reproduction of any kind is permitted.
- 2 No Dimensions to be scaled from this drawing.
- 3 This map is reproduced from Ordnance Survey material with the permission of Ordnance Survey on behalf of the controller of Her Majesty's Stationary Office © Crown copyright. Unauthorised reproduction infringes Crown Copyright and may lead to prosecution or civil proceedings. (100019180), (2013)

rev	description	date	by

Hampshire County Council		HCC Property Services, Three Ministers House, 78 High Street, Winchester SO23 8UL. tel: (01962) 847801	
PROJECT Warblington school Sports Development		SHEET CONTENTS Proposed Roof Plan	
SCALE 1:150 @A1 1:300 @A3	DATE 27.6.13	DRAWN MC	CHKD.
DRAWING No. P09949-PL-205		REVISION 	
FILE REF. P09949-203			

Planning