



SUPERSEDED

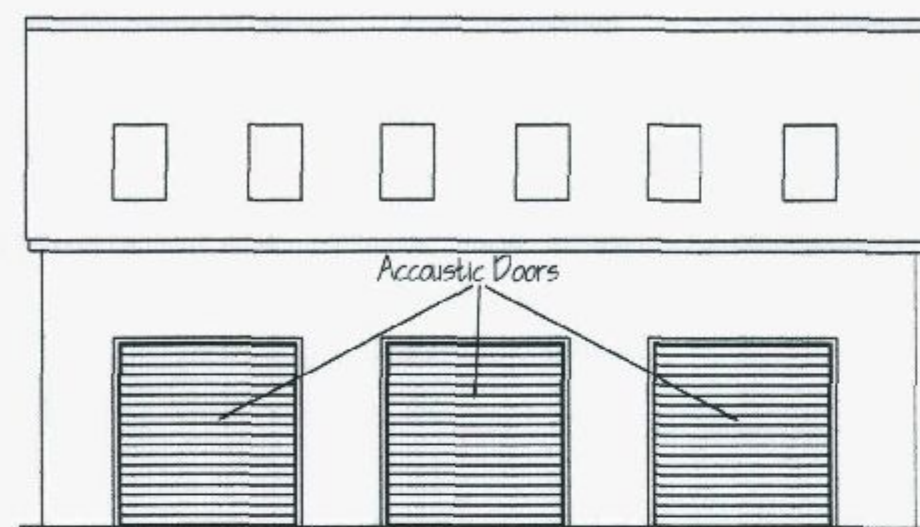


Proposed Front Elevation

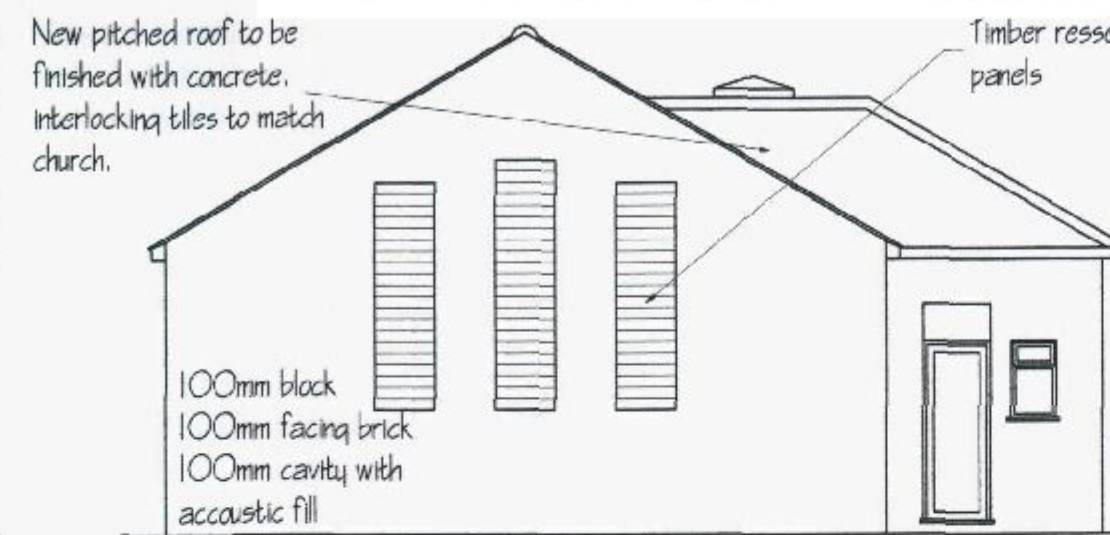


Proposed Side Elevation




Proposed Rear Elevation

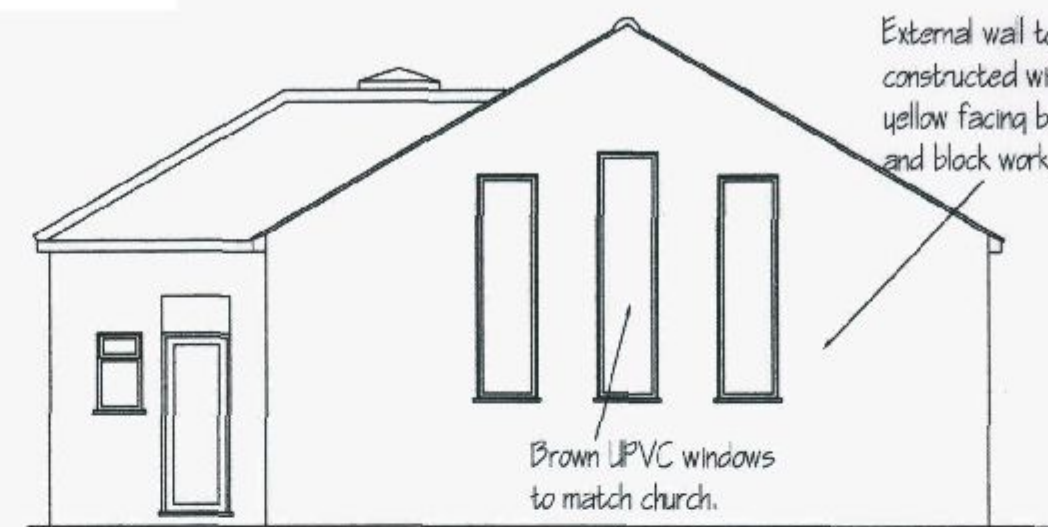


Proposed Side Elevation

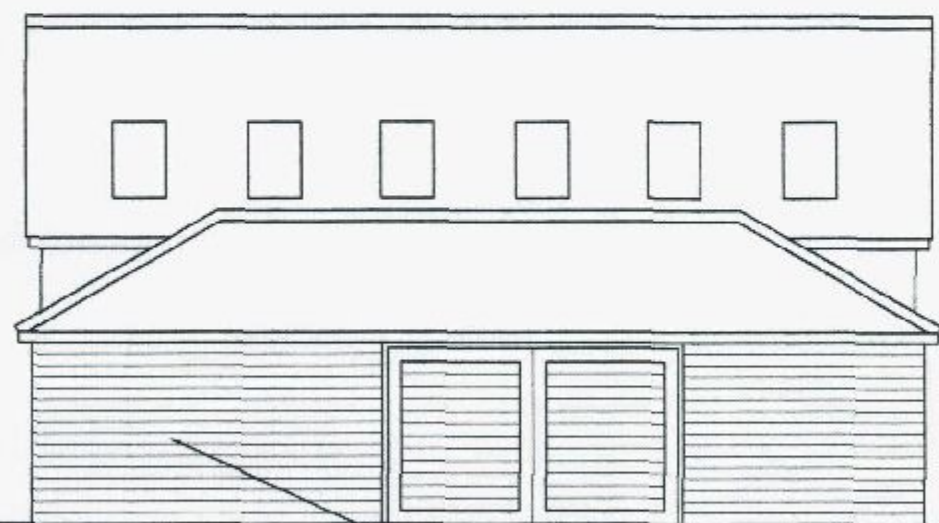


Proposed Lich Gate

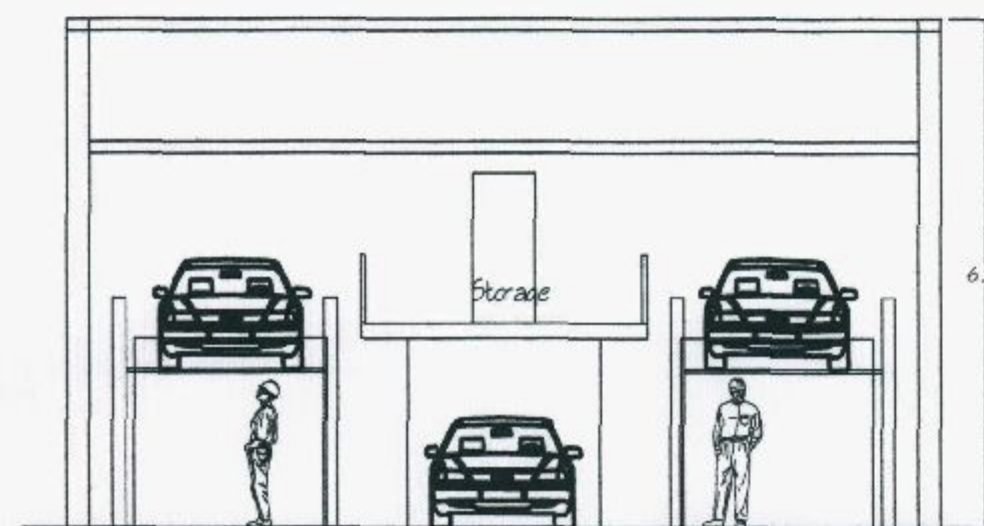


Section A-A

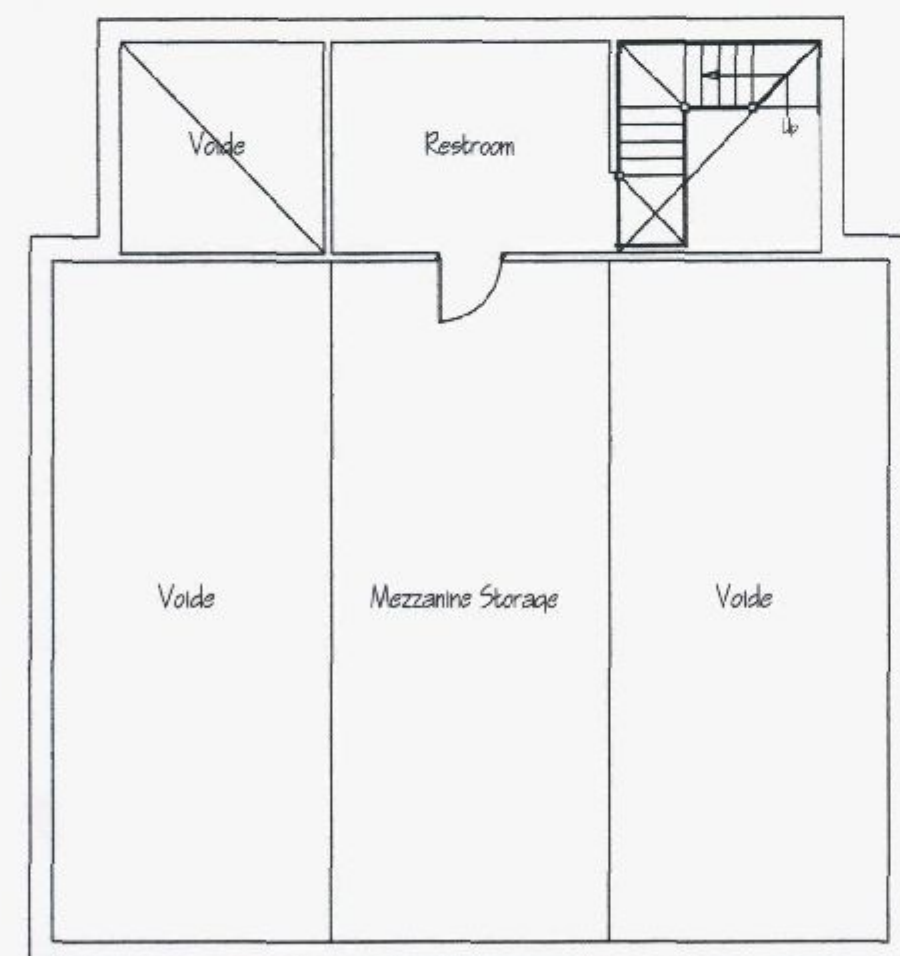


Proposed First Floor Plan

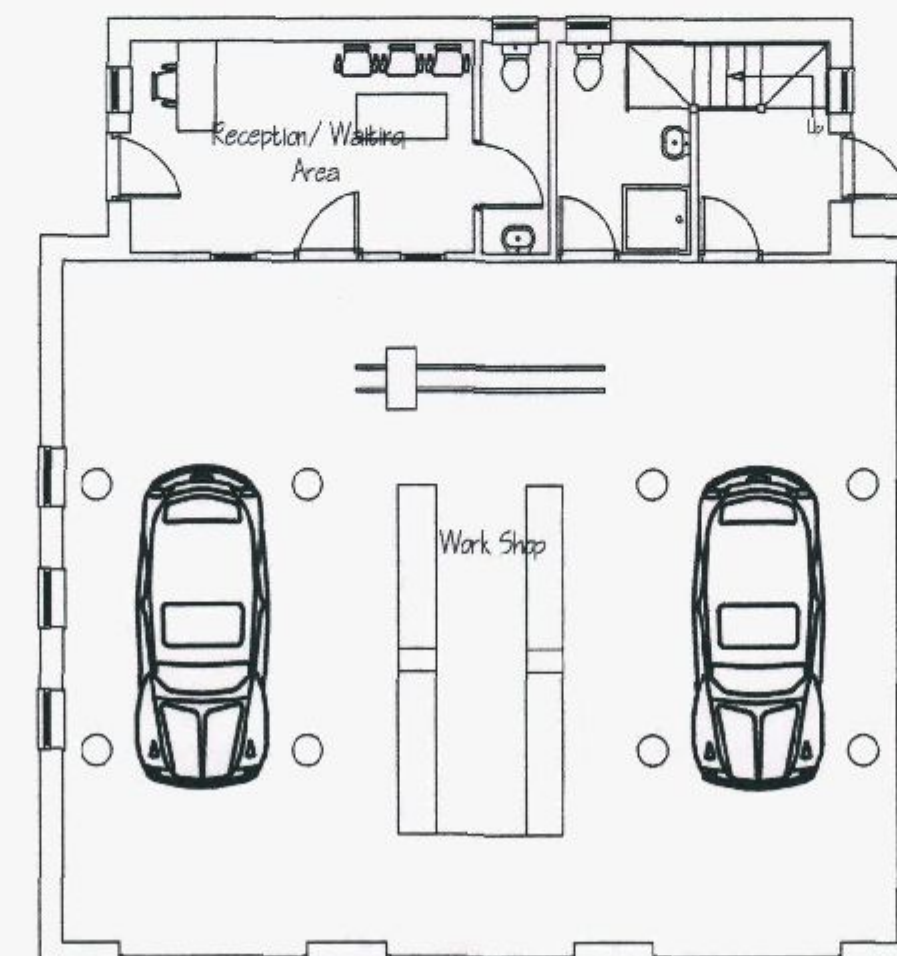

Proposed Ground Floor Plan

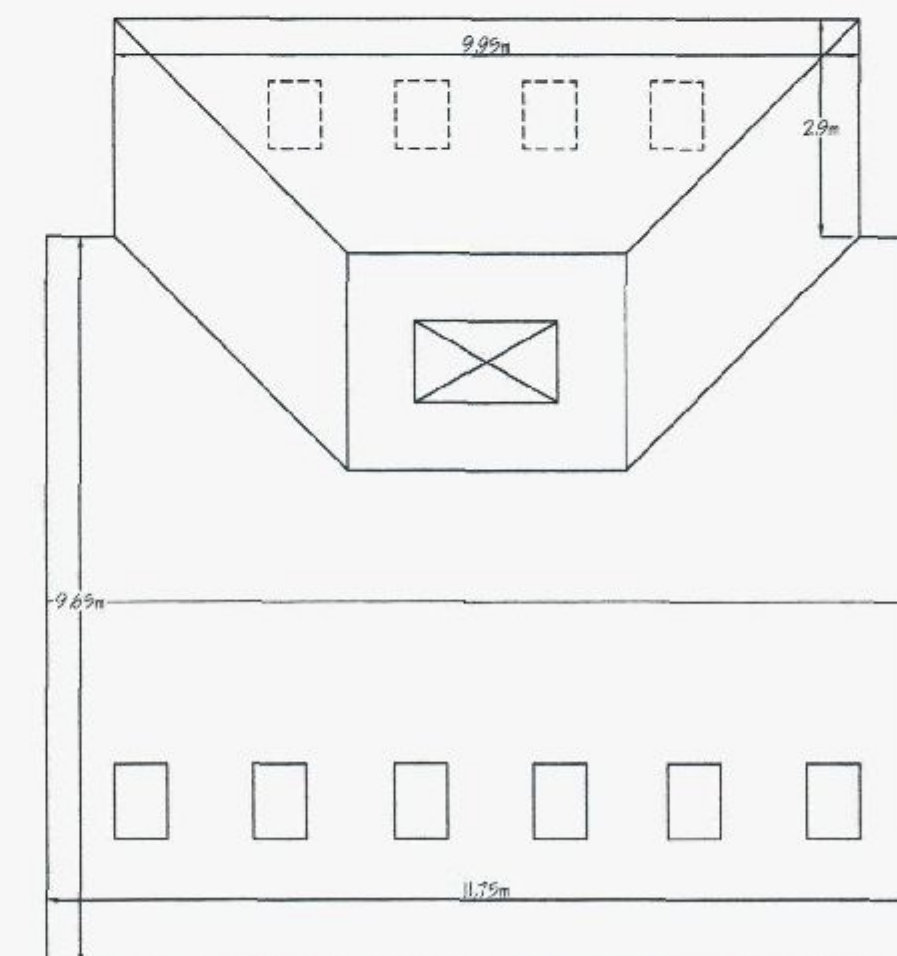

Proposed Roof Plan

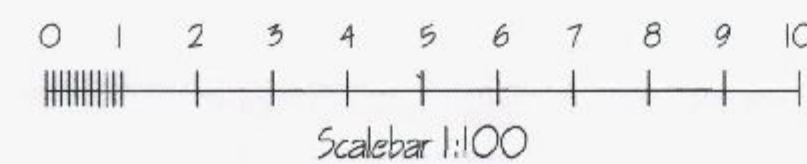

Whilst every care has been taken in the preparation of this drawing, its sole intention is to provide sufficient information to obtain Planning Permission and Building Regulation Approval. It is the builder's responsibility to ensure fit and function and ensure all dimensions are checked and reported back if necessary.




Acoustic Horizontal boarding on North & South facing elevation.

Car Park Level
9.850

Site Survey

Gulley Pot
9.600

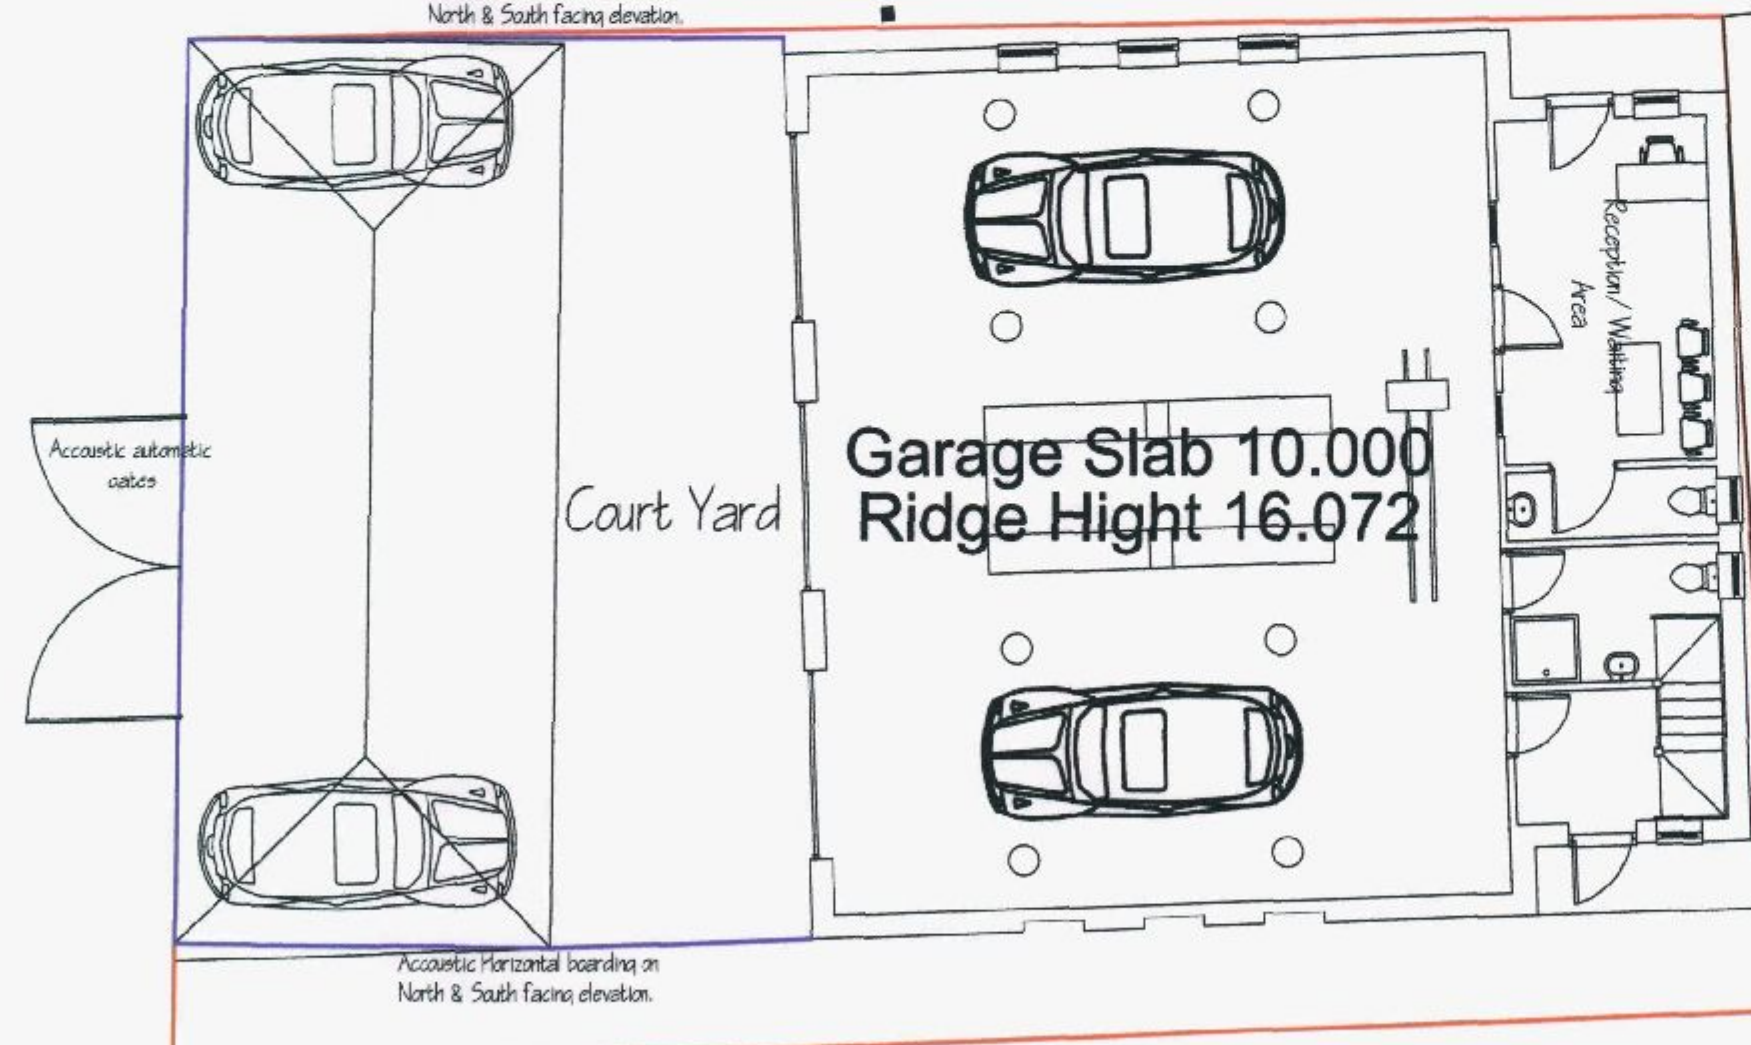


Court Yard


Garage Slab 10.000
Ridge High 16.072

Post Office
Slab 10.00
Post Office Ridge 19.1


Church
Slab 10.075
Church Ridge 18.3

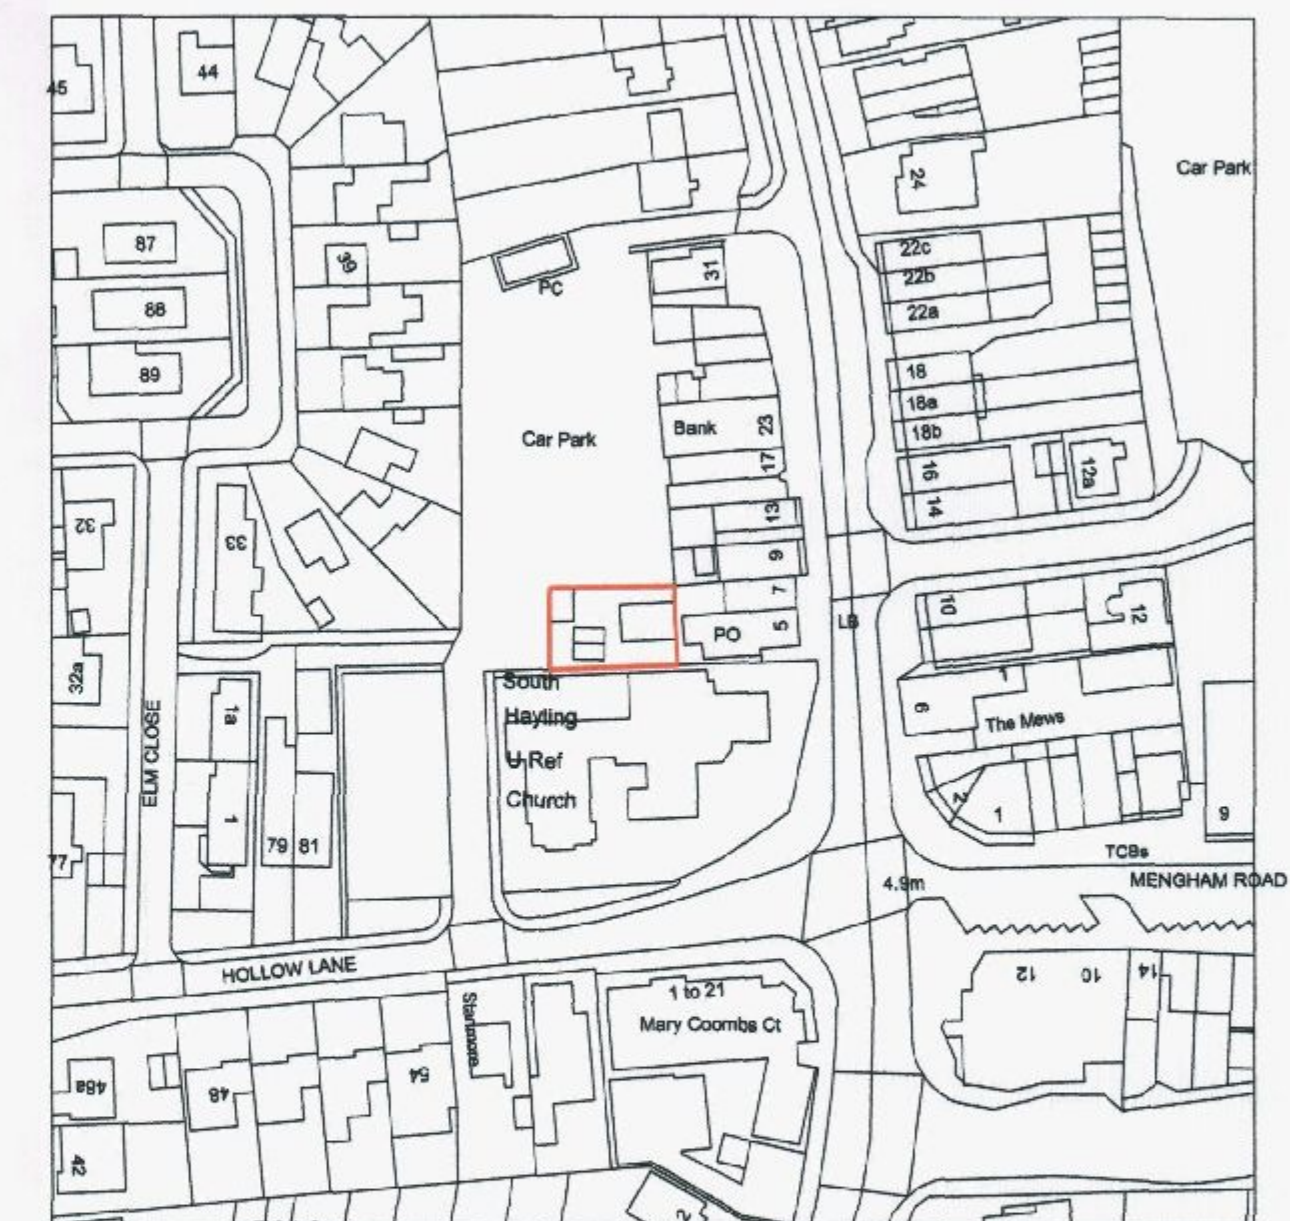

20 0 20 40 60 80 100
Metres
Scale 1:1250

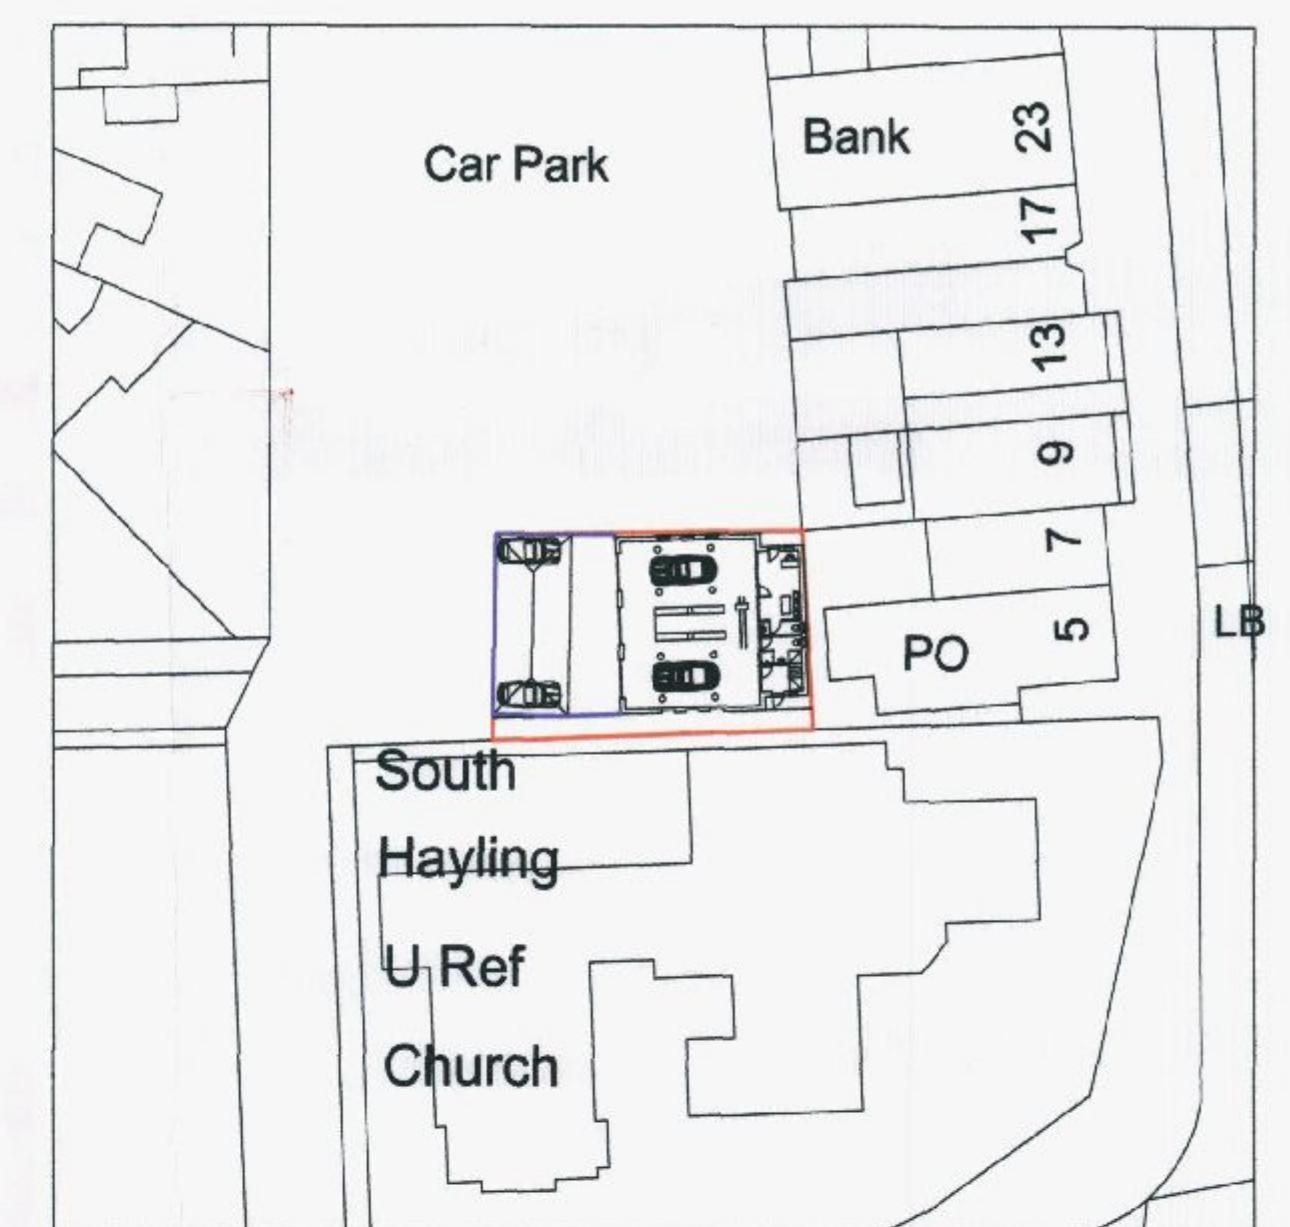

0 5 10 15 20 25
Scale 1:500

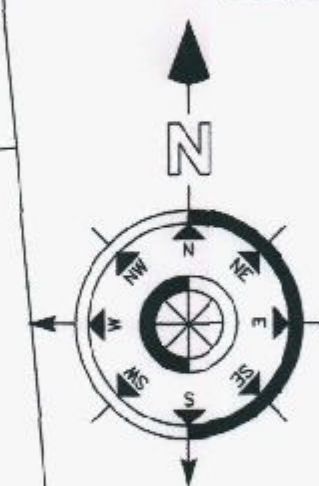

Group Licence No. 5750
© Crown Copyright 2009
Reproduction in whole or in part is prohibited
without the prior permission of Ordnance Survey.

client	Mr Mark Simmons	Centaur House Ancells Business Park Ancells Road Fleet GU51 2UW telephone 01252 502552 fax 01252 502553 cellphone 07973 520280
drawing title	Proposed Works	
scheme	Gridley Printers Ltd 3 Elm Grove HAYLING ISLAND PO11 9EA	
date	23.10.2013	
October 2013	Scale 1:100	Simon R