


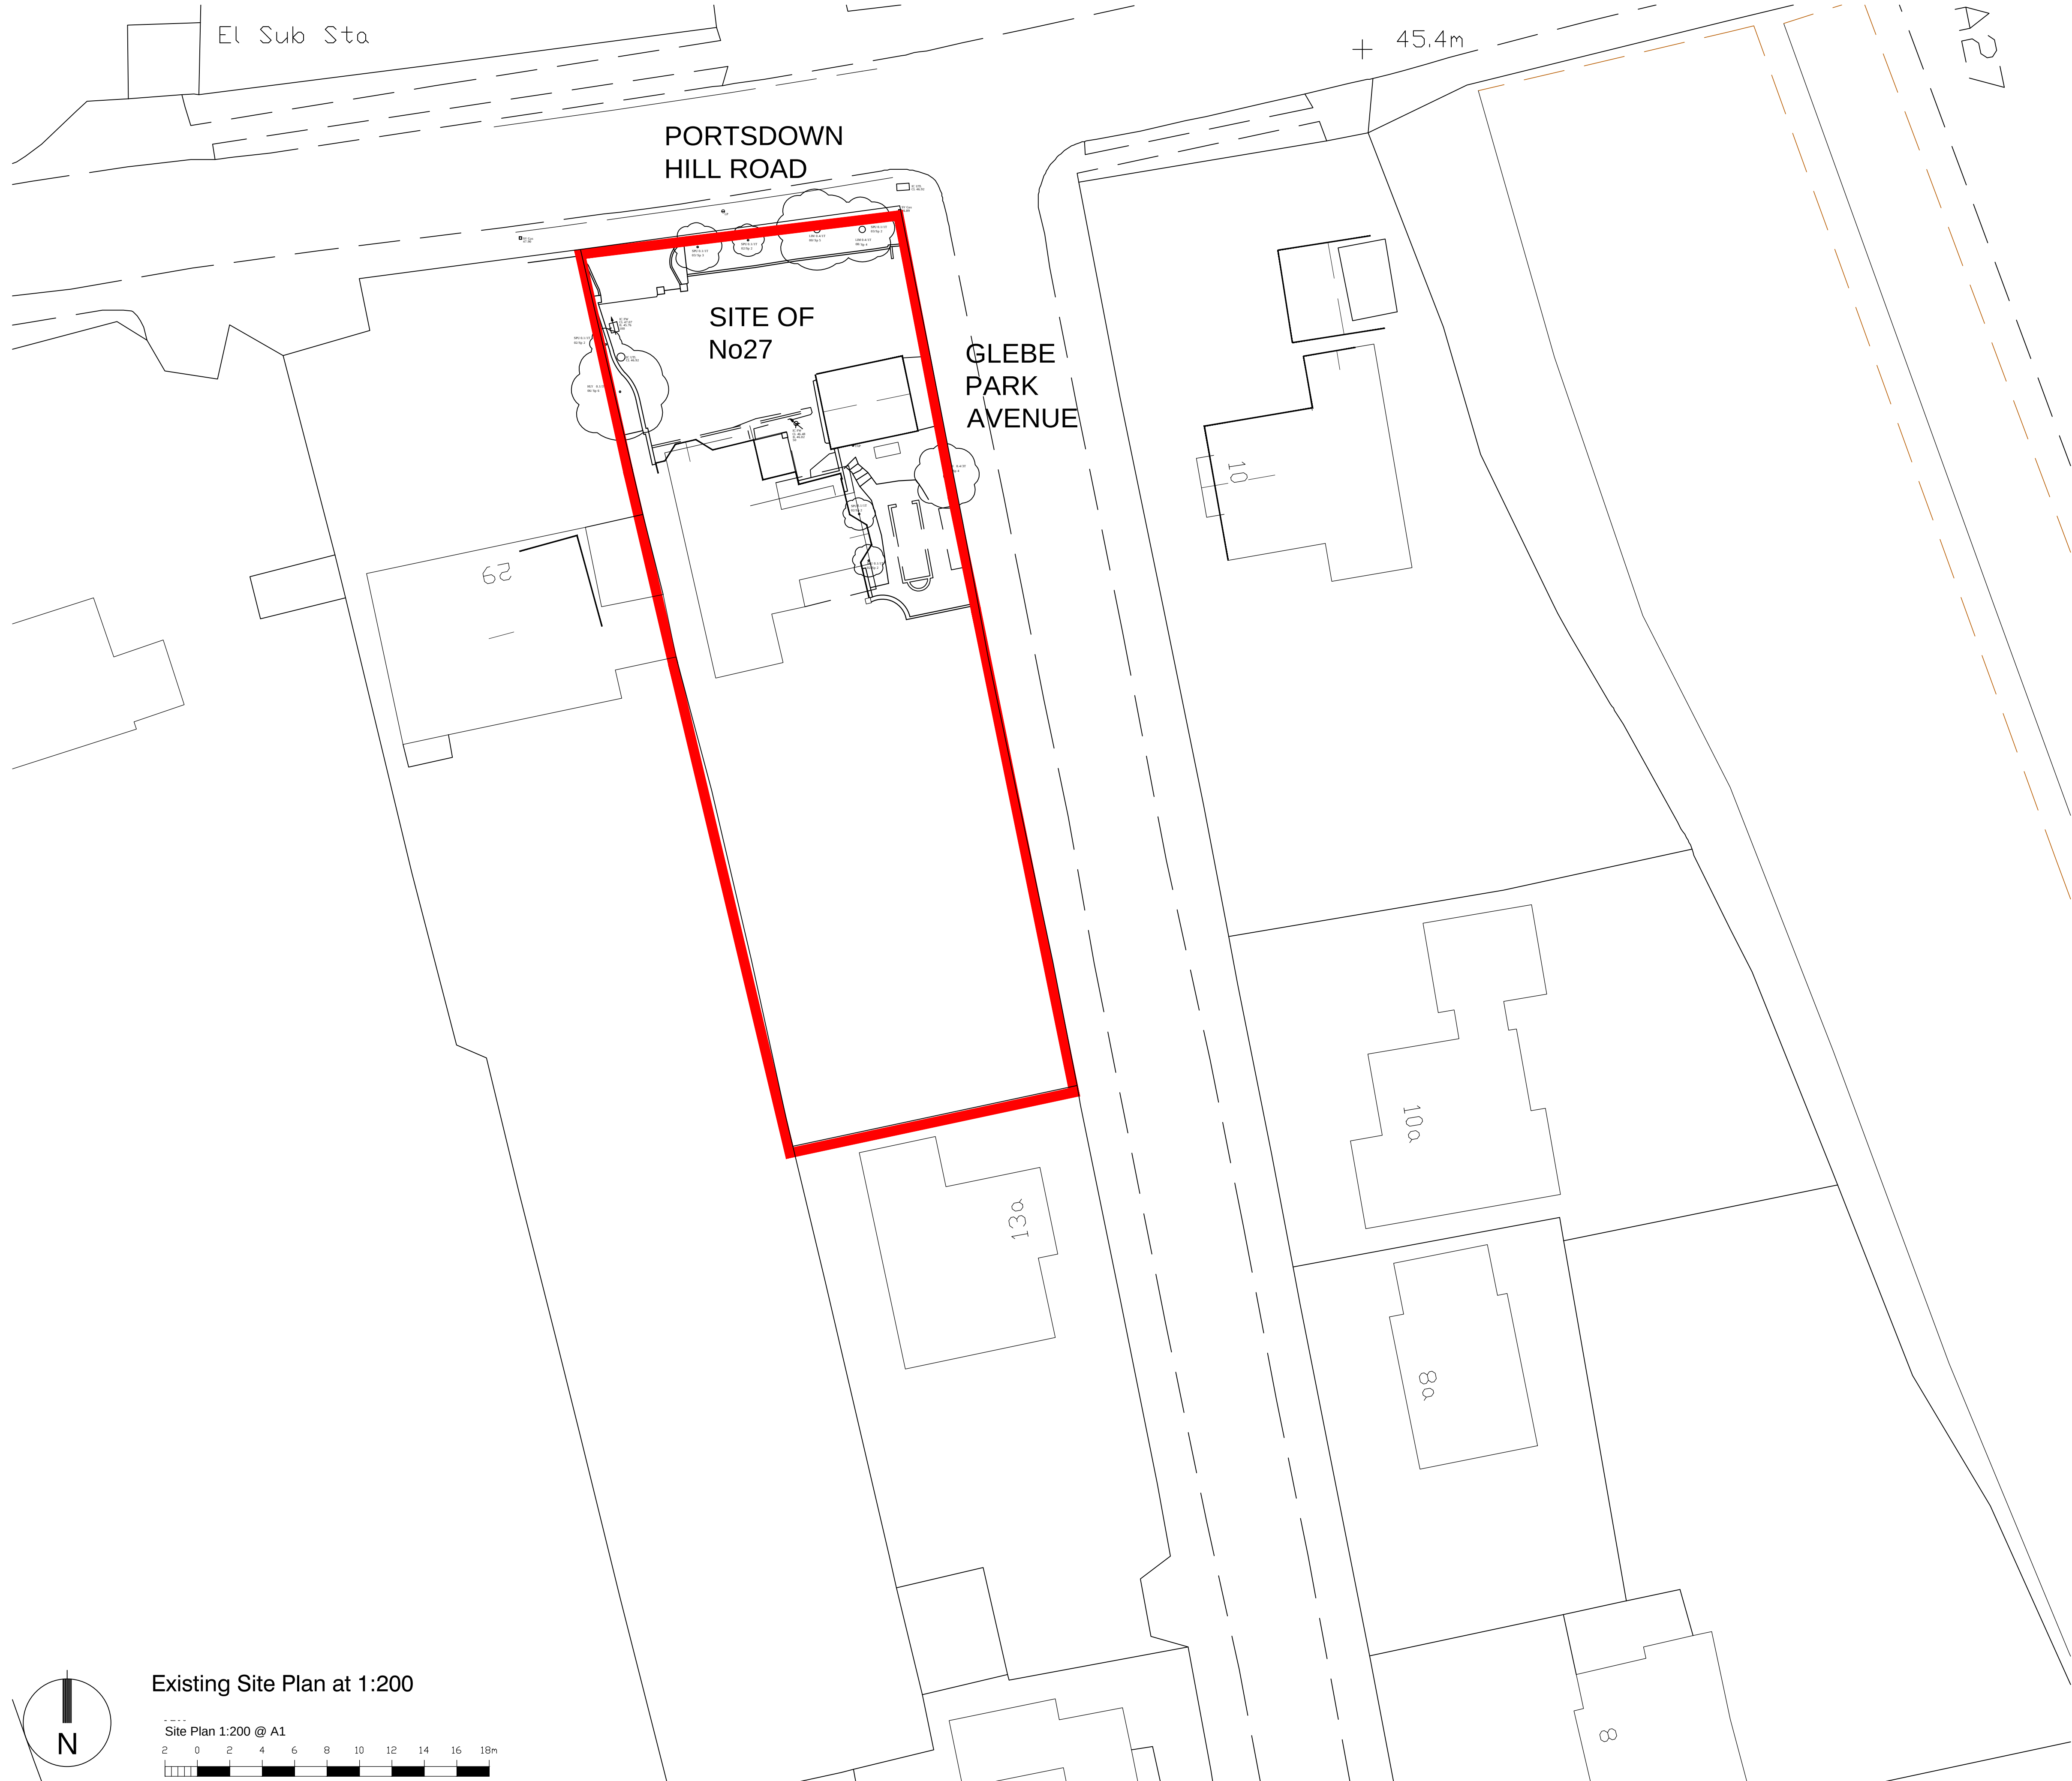

NOTES:


Dimensions to be checked on site before commencing work. Any discrepancies shall be reported to the architect immediately.

Do not scale from these drawings except for planning purposes.



Use figured dimensions only.

Where applicable this drawing is to be read in conjunction with other consultants' drawings.

All drawings to be read in conjunction with specification and all other drawings including structural engineer and mechanical and electrical drawings / specification

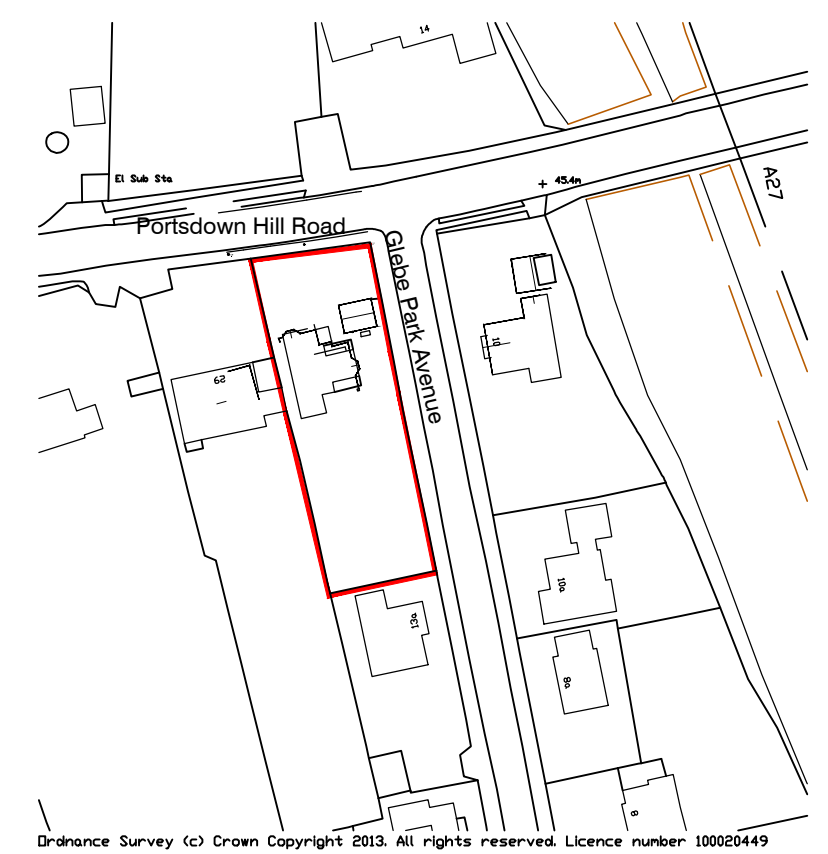

Survey Location Plan at 1:1250

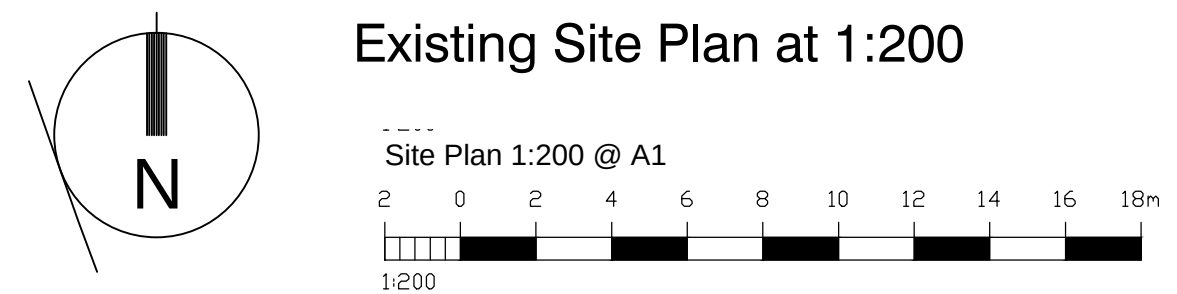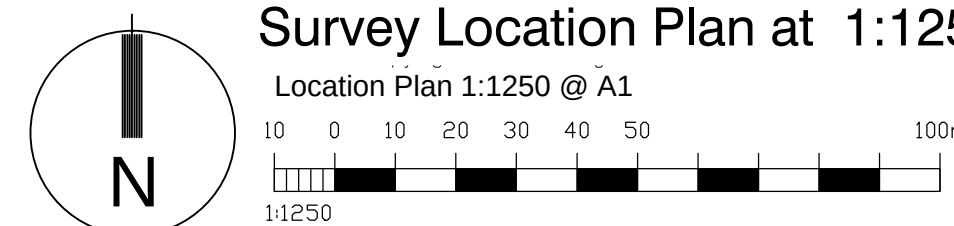

Existing Site Plan at 1:200

Ordnance Survey (c) Crown Copyright 2013. All rights reserved. Licence number 100020449

A	13.02.14	Boundary Revised	KJL
REV	DATE	AMENDMENT	DRAWN

Helyer Davies Architects Ltd
1 The Old Flour Mill,
Emsworth, PO10 7BT
01243 370 715

www.hdarchitects.co.uk mail@hdarchitects.co.uk

CLIENT
Mr & Mrs Lamonbys

PROJECT
House number 27 at Portsdown Hill Road
Havant
PO9 3JU

DRAWING	SCALE
Planning Drawings Location Plans	As Noted

DATE	February 2014	DRAWN	KJL
DRAWING NUMBER	13-188_01	REVISION	A