

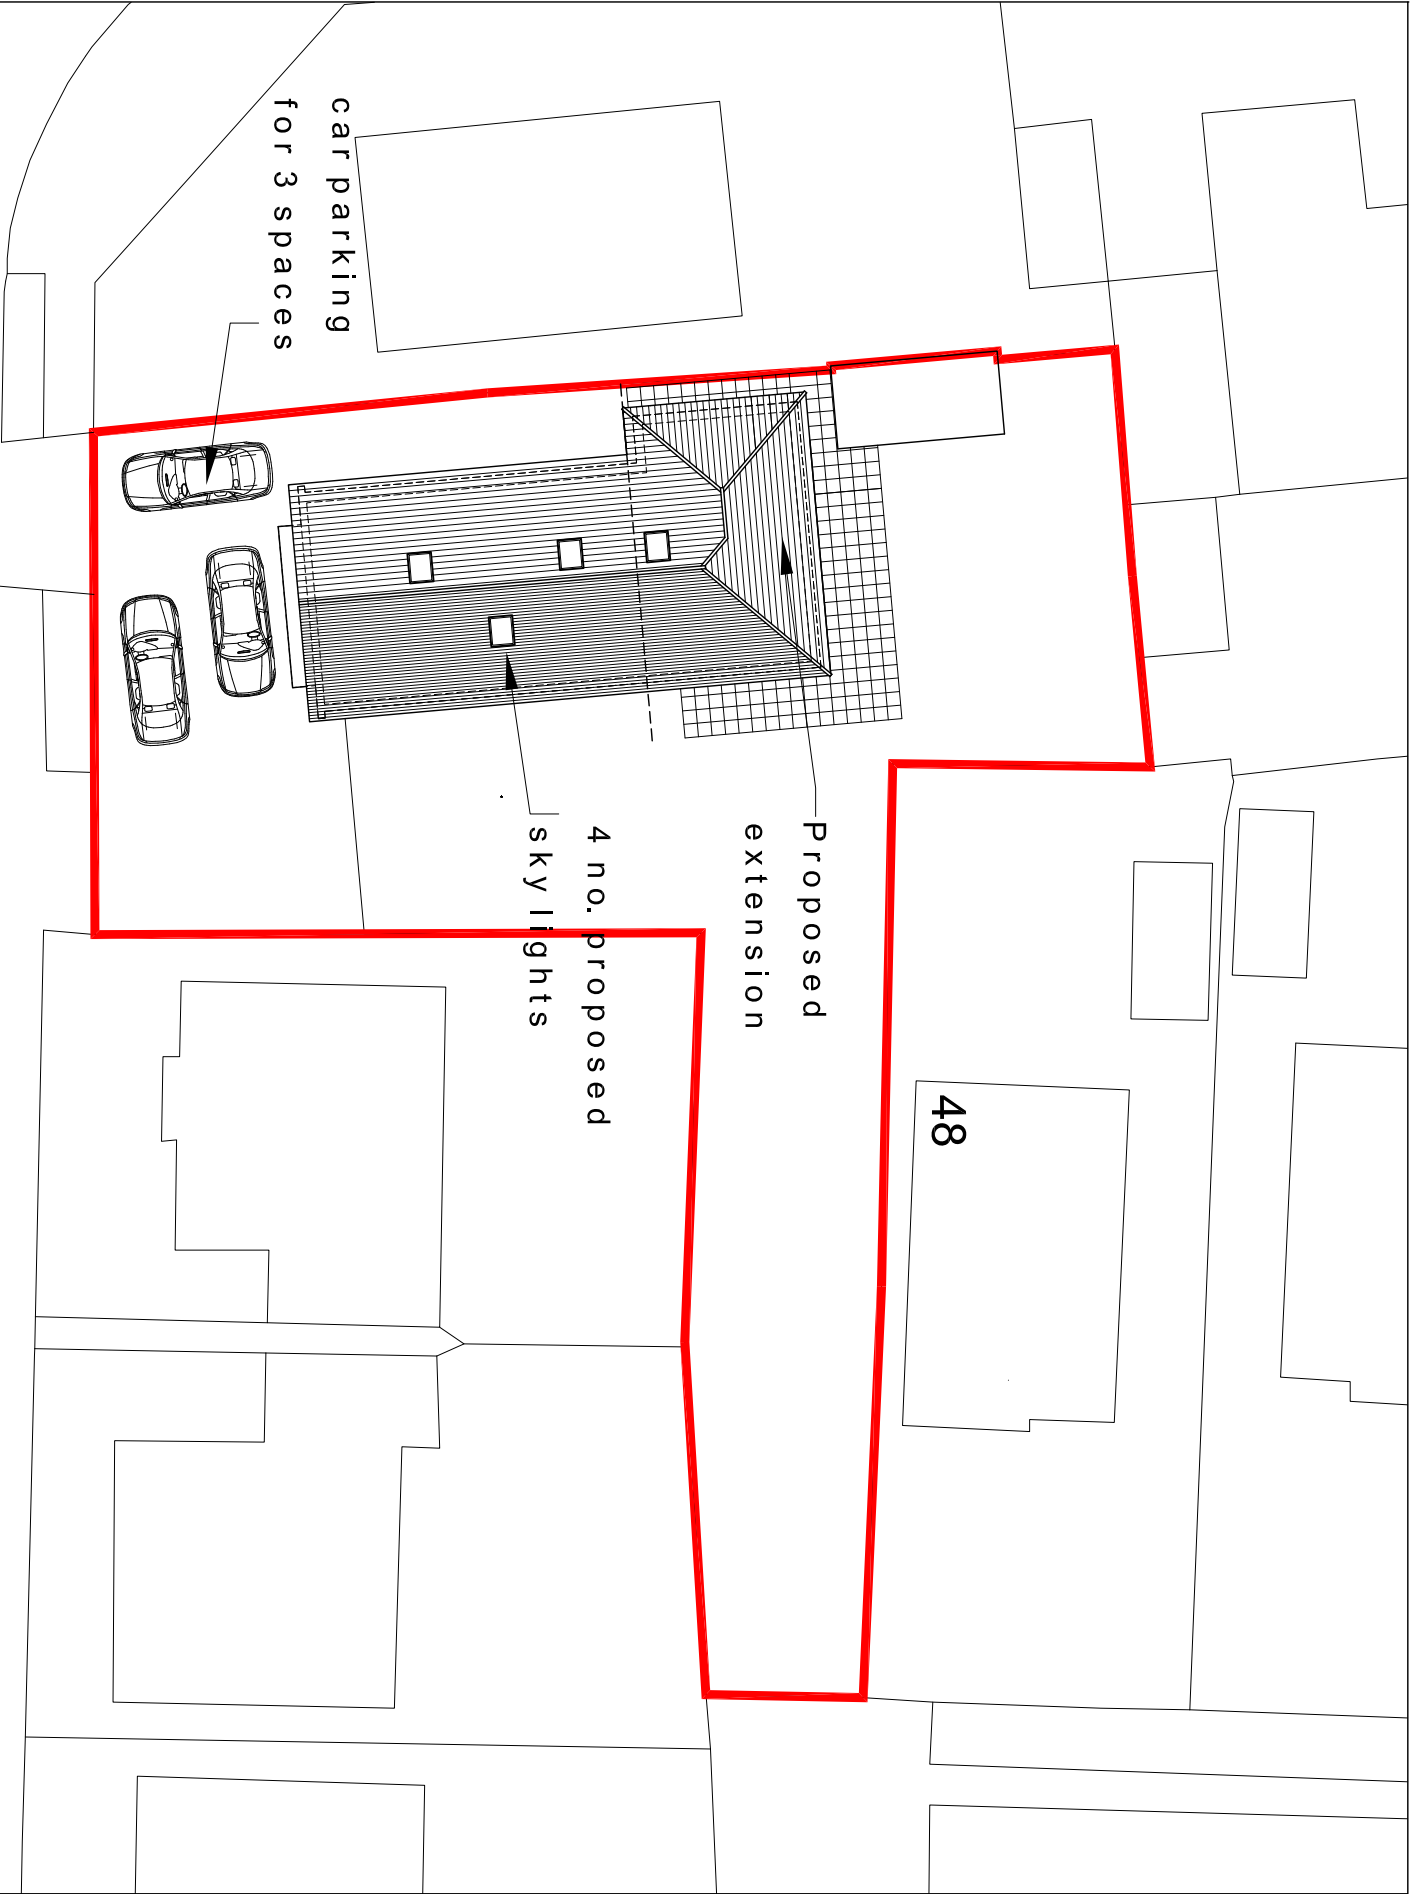



NOTES:
Dimensions to be checked on site before commencing work. Any discrepancies shall be reported to the architect immediately.
Do not scale from these drawings except for planning purposes. Use figured dimensions only.
Where applicable this drawing is to be read in conjunction with other consultants' drawings.

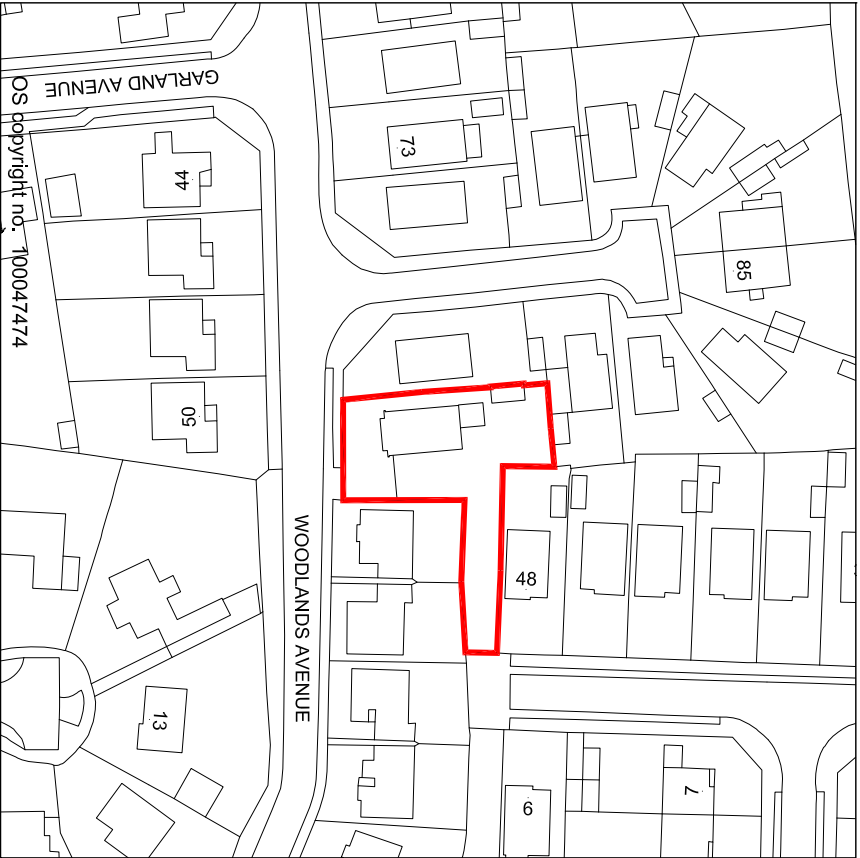

Proposed site plan scale 1:250

 

Location plan scale 1:1250

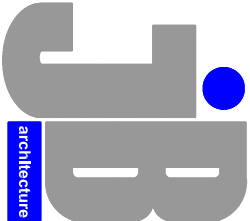

DWG:		NOTE:		DATE:	
A	B	3no. skylights moved to west elevation		23.04.14	
A		Scale bar and car parking added		16.03.14	

For
MR ANDY PALMER

Project
PROPOSED REAR EXTENSION
AT 95 WOODLANDS AVENUE
EMSWORTH, HANTS
PO10 7QD

Title
SITE & LOCATION PLAN

Date	Drawn	Scale	Checked
FEB 2014	JB	As shown @ A3	-
Job Number	Drawing Number	Revision	
CLA0214	401	B	