

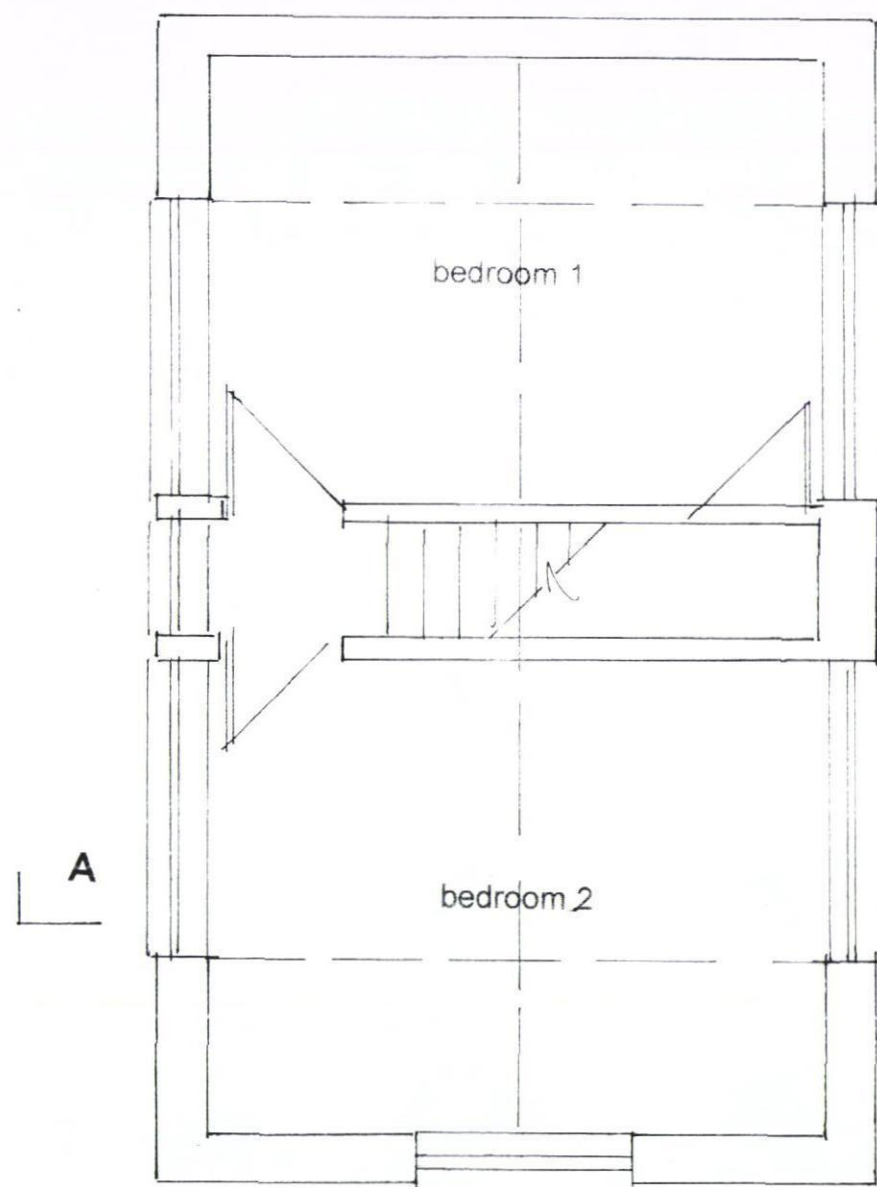


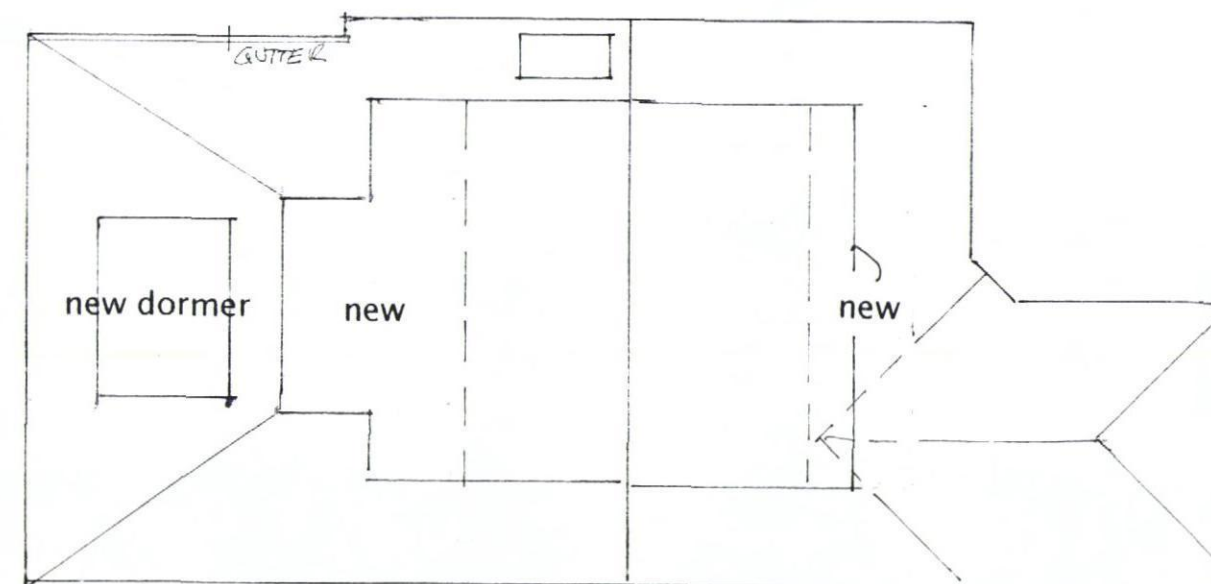

EXISTING FIRST FLOOR PLAN

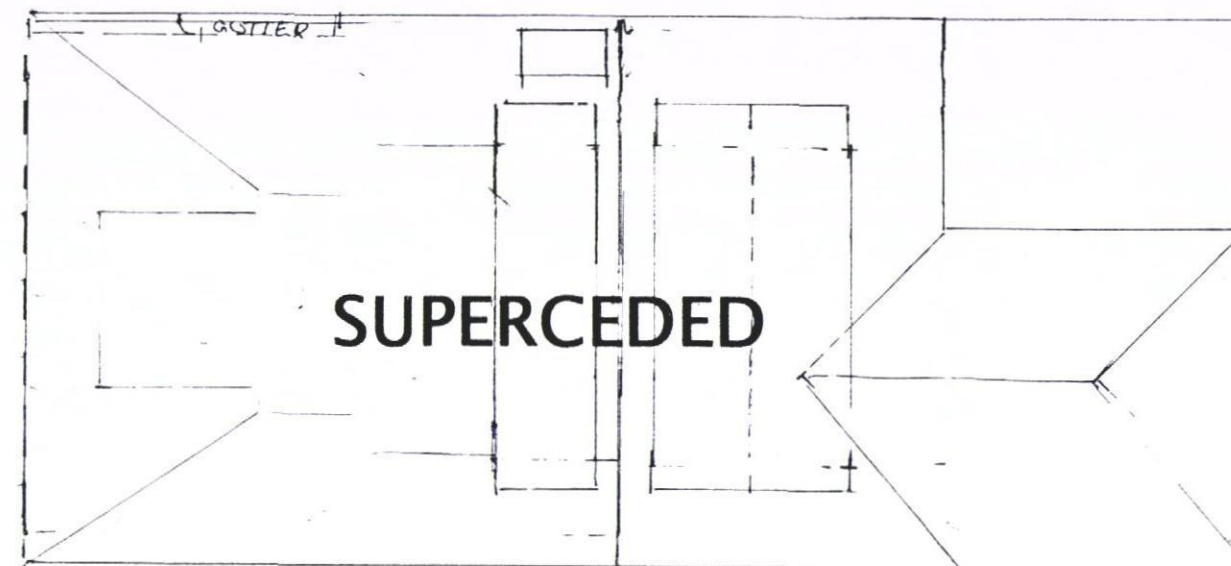

ROOF PLAN 1:100

RIBA 

Chartered Practice

John Groom Chartered Architect
32A High Street, Emsworth, Hampshire PO10 7AW

T 01243 372560 M 07780 997563

johngroom@freeuk.com

www.johngroomarchitect.co.uk

JOB: Erection of two storey rear extension

LOCATION: 17 Selangor Avenue, Emsworth

DRG TITLE: Existing first floor plan + ROOF PLAN

SCALE: 1:50 DRAWN: JG

DRG NO: 11/256/6G DATE: 5 March 2012