




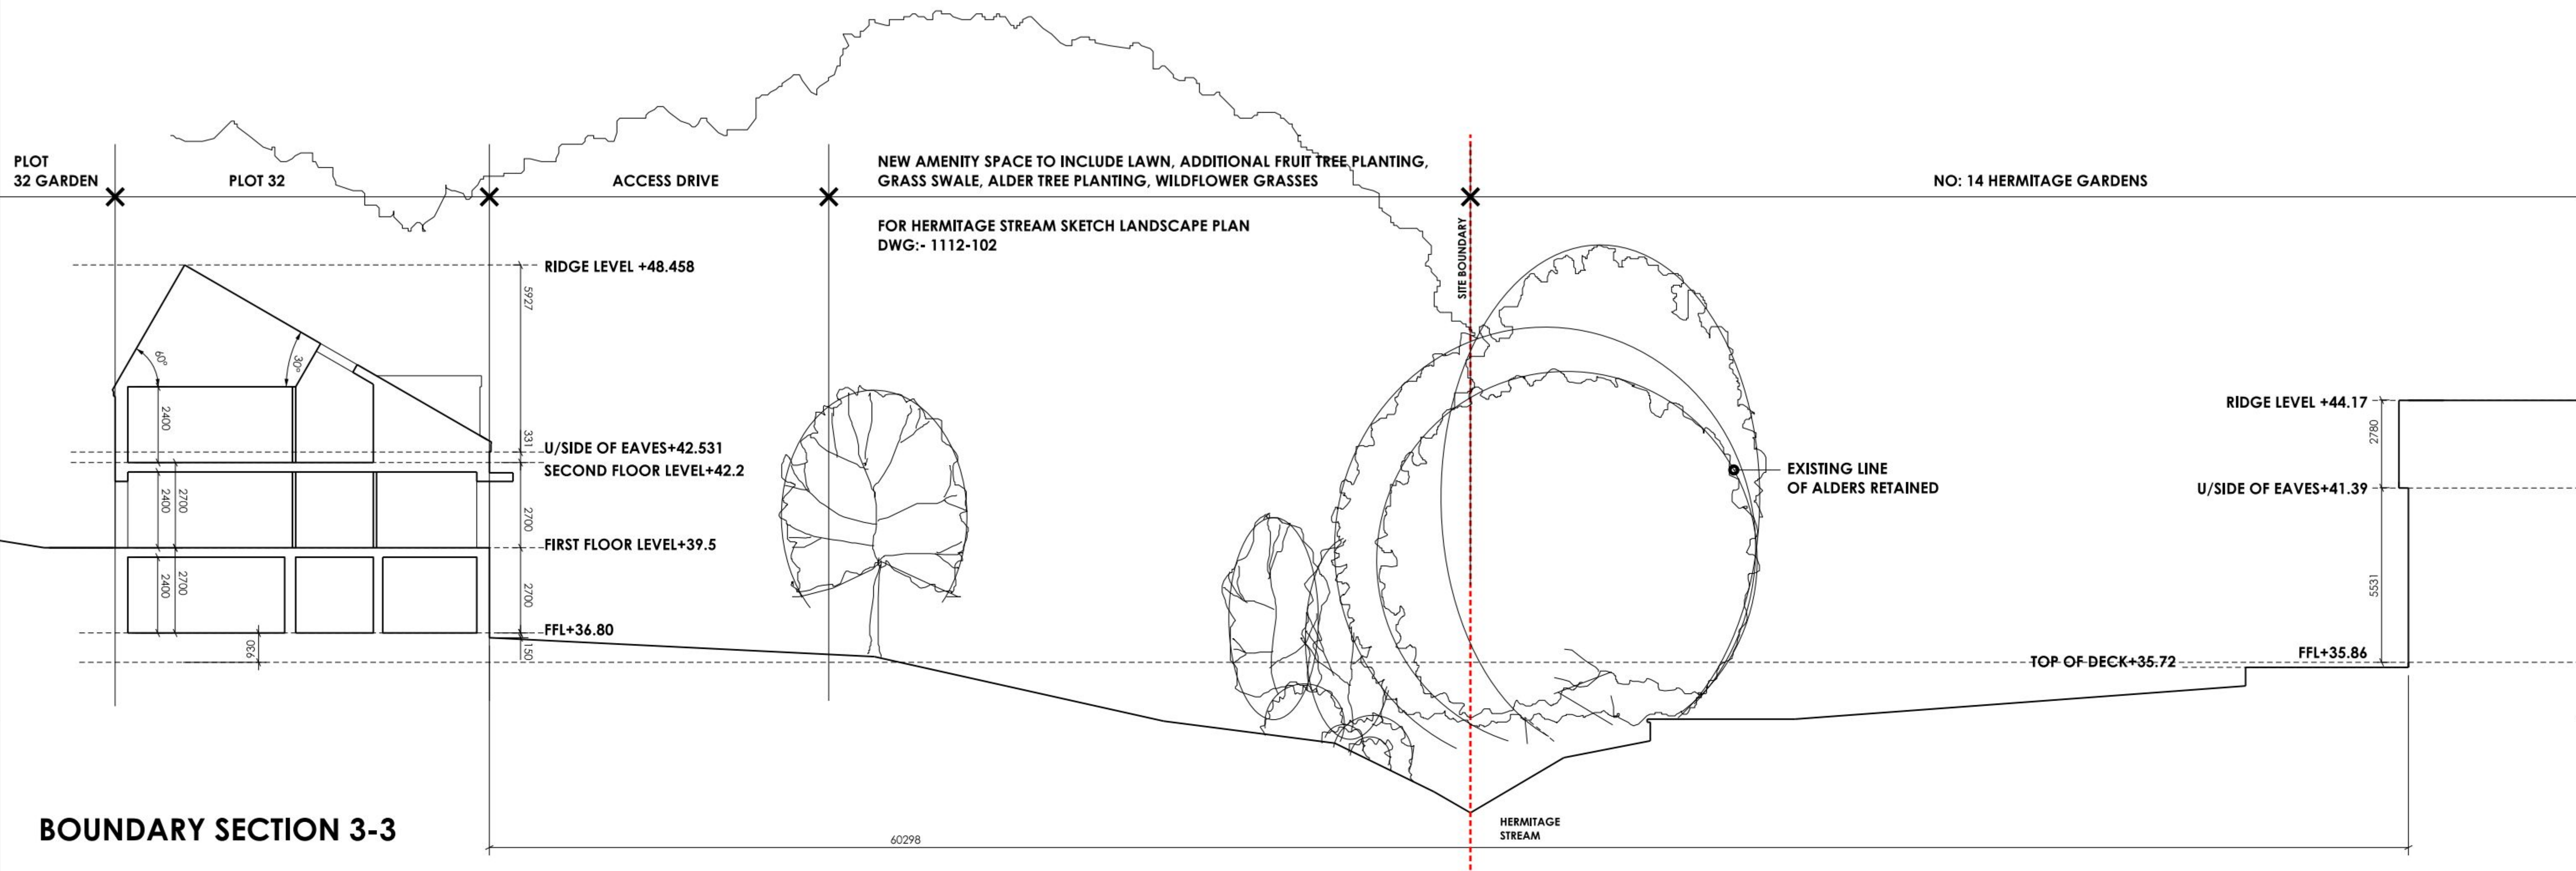

BOUNDARY SECTION 3-3

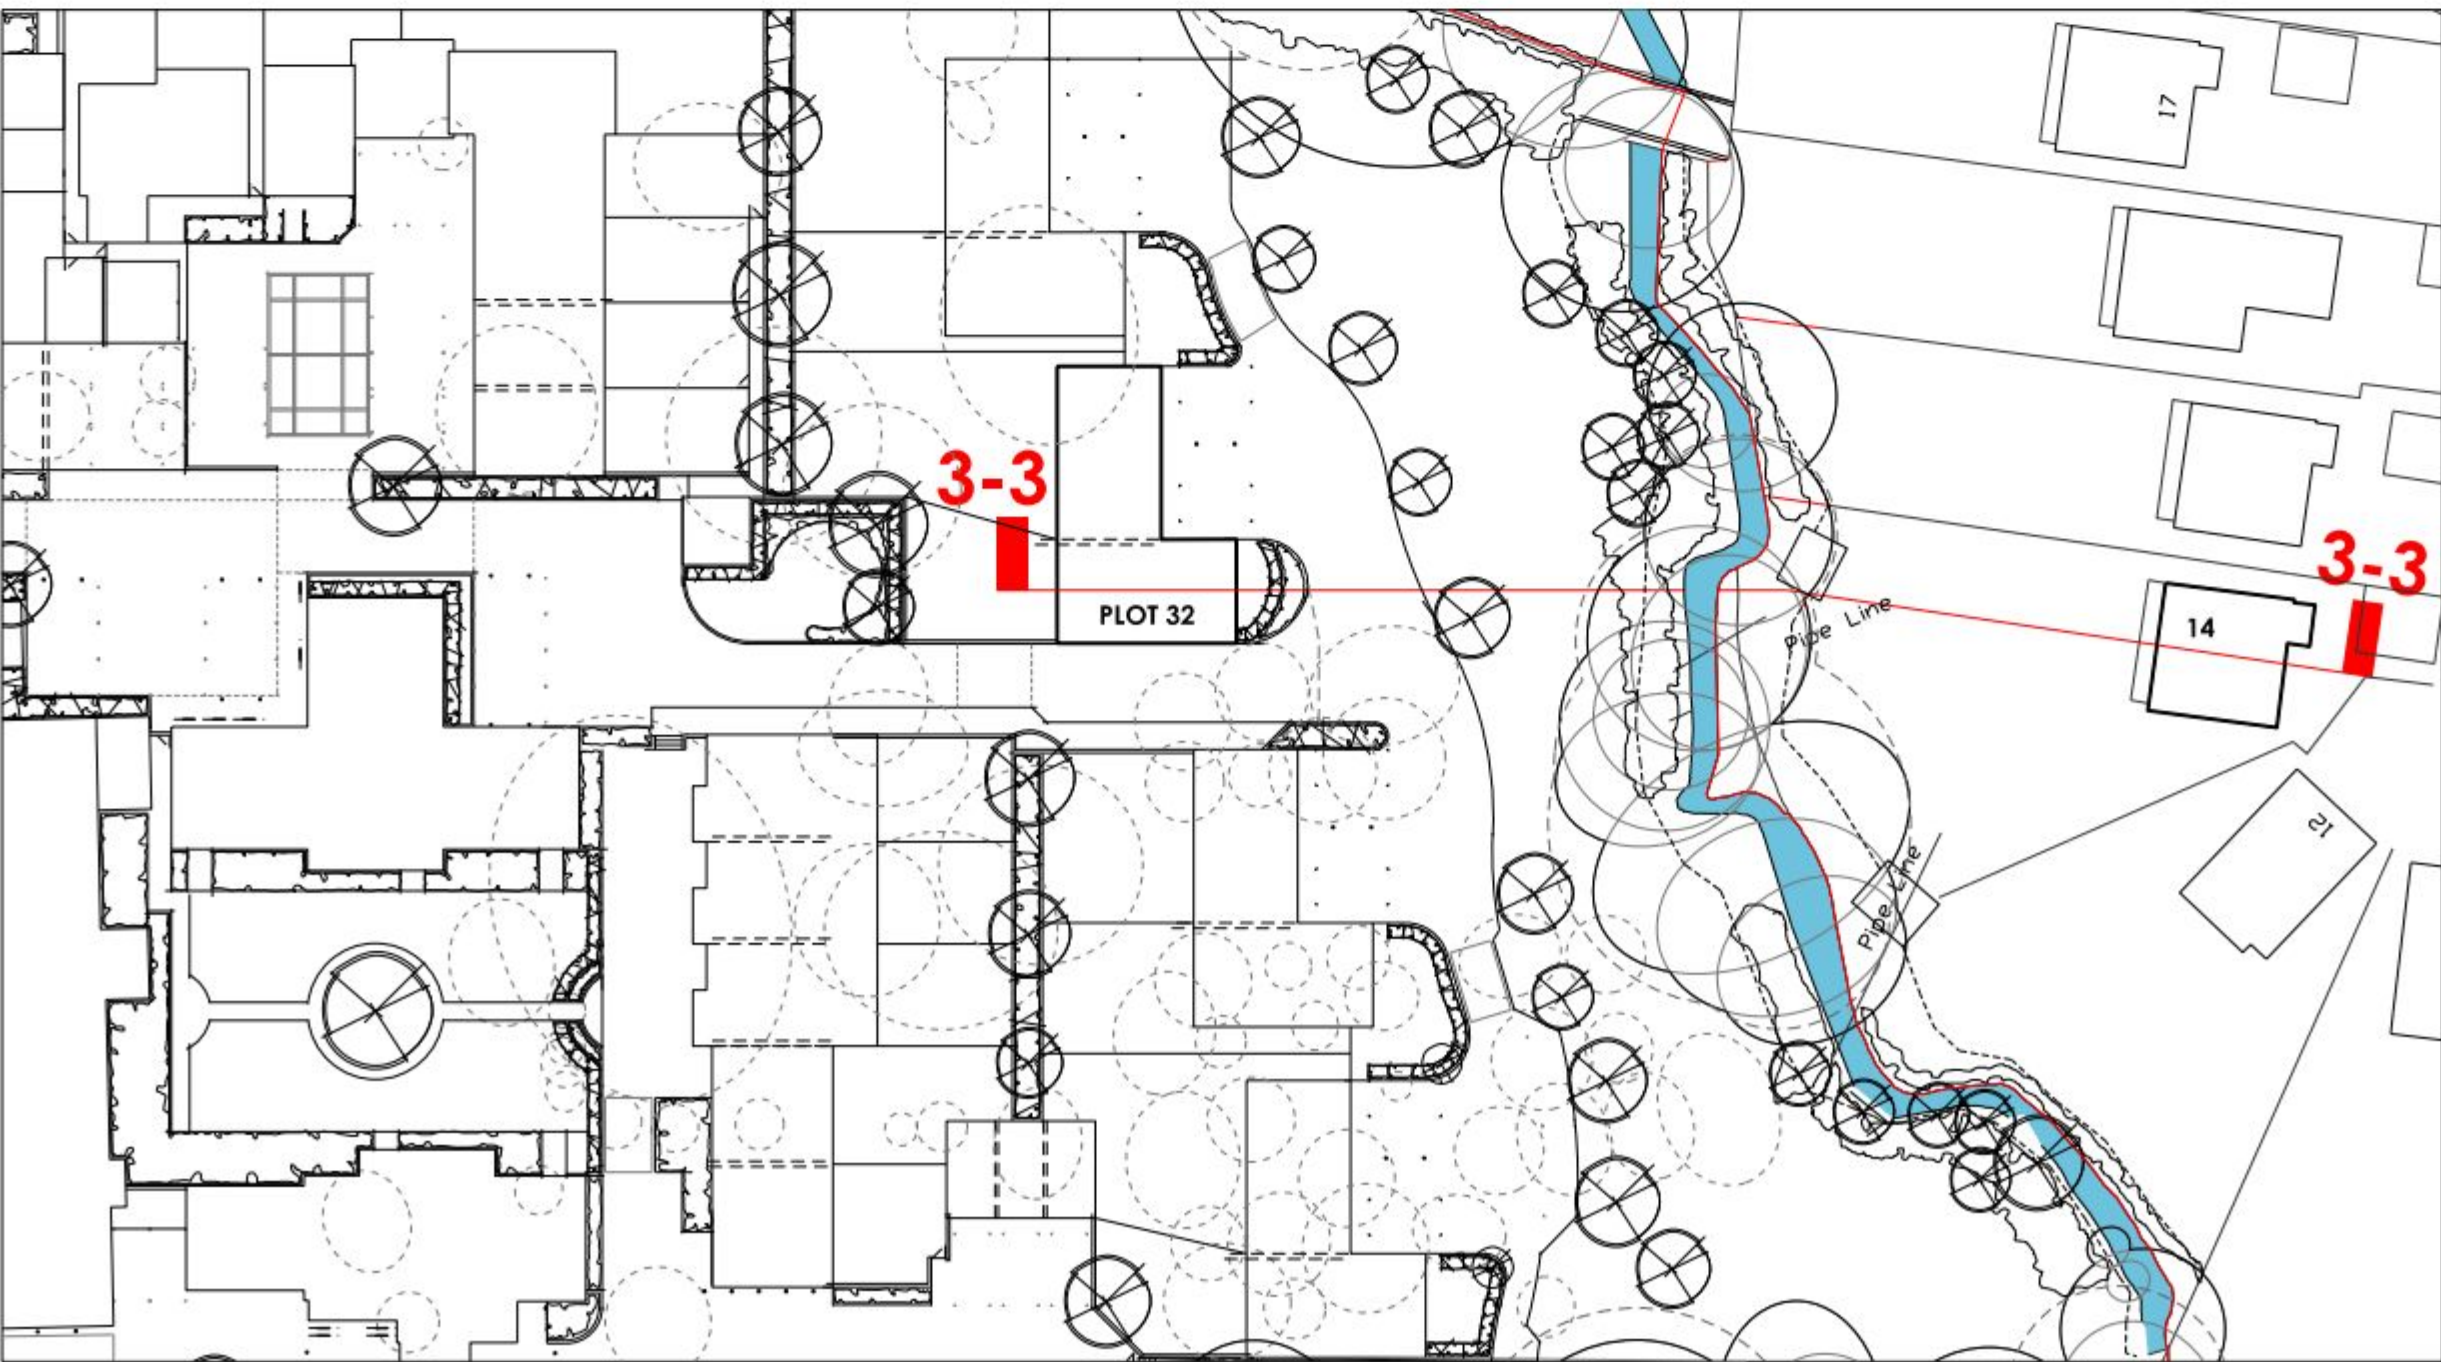

SITE PLAN EXTRACT 1:500

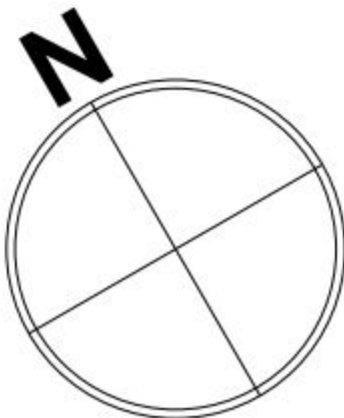

IMPORTANT NOTE FOR USE OF THIS DRAWING: THIS DRAWING HAS BEEN PRODUCED SPECIFICALLY FOR USE ON THIS PROJECT. POPE PRIESTLEY ARCHITECTS CANNOT BE HELD RESPONSIBLE FOR REUSE OF THIS INFORMATION BY OTHERS FOR ANY PURPOSE OTHER THAN FOR WHICH IT IS SPECIFICALLY INTENDED. THIS DRAWING REFLECTS STANDARDS AGREED FOR THIS PROJECT AND CURRENT AT THE TIME OF PRODUCTION AND WILL NOT BE UPDATED IN ACCORDANCE WITH CHANGING LEGISLATION AND/OR OTHER REQUIREMENTS.

SCALE BAR 1:1000 (INTERVALS AT 100M)

|                |   |           |                           |                           |            |
|----------------|---|-----------|---------------------------|---------------------------|------------|
| PLANNING ISSUE | POPE PRIESTLEY ARCHITECTS   |           |                           |                           |            |
|                | ARCHITECTURE   TOWN PLANNING   URBAN DESIGN   |           |                           |                           |            |
|                | FERRY HOUSE, CANUTE ROAD, SOUTHAMPTON, HAMPSHIRE, SO14 3FJ. T: +44 (0)23 80332288 F: +44 (0)23 80632886 E: info@popespriestley.co.uk   |           |                           |                           |            |
|                | CONTRACTORS MUST CHECK ALL DIMENSIONS ON SITE. ON THE DRAWING DIMENSIONS ARE TO BE HONORED FROM ARCHITECTS. ANY DISCREPANCIES MUST BE REPORTED TO THE ARCHITECT BEFORE PROCEEDING. DRAWINGS AND PREPARED IN ACCORDANCE WITH THE DRAWING CONVENTION. DIMENSIONS SHOWN ON THIS DRAWING ARE TO BE HONORED. |           |                           |                           |            |
|                | ST MICHAELS CONVENT<br>LONDON ROAD<br>WATERLOOVILLE<br>HAMPSHIRE   |           | BOUNDARY SITE SECTION 3-3 |                           |            |
| SCALE 1:100    | DATE AUG 2012   | AUTHOR MG | CHECK -                   | DRAWING NO PP1144/ 161-00 | REVISION - |