



SUPERSEDED

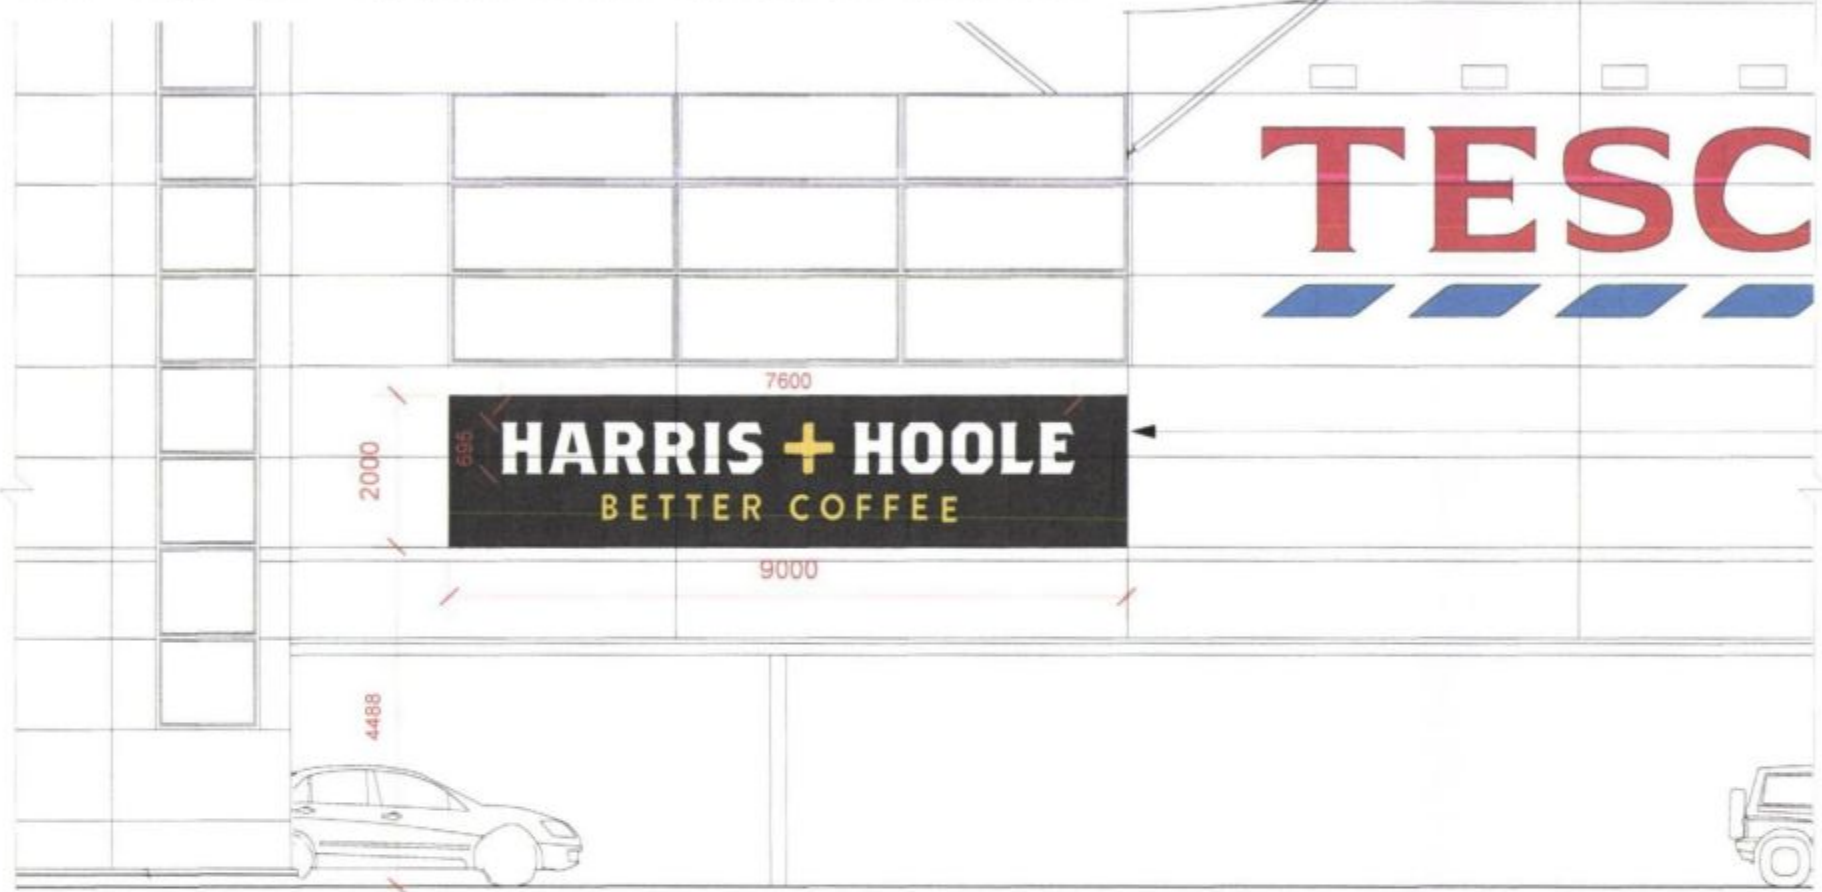

CONTRACTOR TO ALLOW TO FIT VINYL SIGNAGE AS INDICATED - ARTWORK TO BE SUPPLIED BY HARRIS + HOOLE

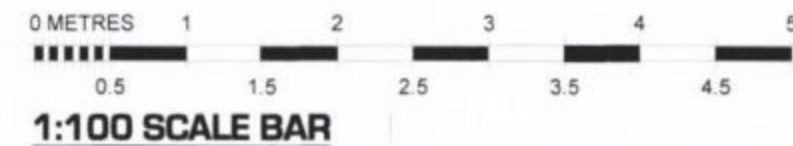

LOCATION OF FRONT ELEVATION SIGN

PART EXTERNAL ELEVATION 1:100



EXTERNAL ELEVATION 1:300



interior and graphic design
4 Peterborough Road, Harrow-on-the-Hill, Middlesex, HA1 2BQ
Tel : 020 84268259 Fax : 020 84230939
Web : www.designcld.co.uk Email : info@designcld.co.uk
COPYRIGHT IS RESERVED BY DESIGN CLD AND IS ISSUED ON THE CONDITION THAT IT IS NOT COPIED OR DISCLOSED BY OR TO ANY UNAUTHORISED PERSONS WITHOUT PRIOR CONSENT IN WRITING FROM DESIGN CLD. THIS DRAWING SHOULD NOT BE SCALED. THE CONTRACTOR SHOULD CHECK ALL DIMENSIONS ON SITE. ANY ERROR/OMISSION SHOULD BE REPORTED TO DESIGN CLD.

REVISION	DATE	DESCRIPTION

CLIENT	HARRIS + HOOLE			DRAWING NO	HH-HAVANT-14-17	
PROJECT	HAVANT (TESCO SUPERSTORE)			SCALE	AS STATED @ A3	REV
DRAWING TITLE	PROPOSED EXTERNAL SIDE SIGNAGE			DATE	MAY 2014	DRAWN GH