




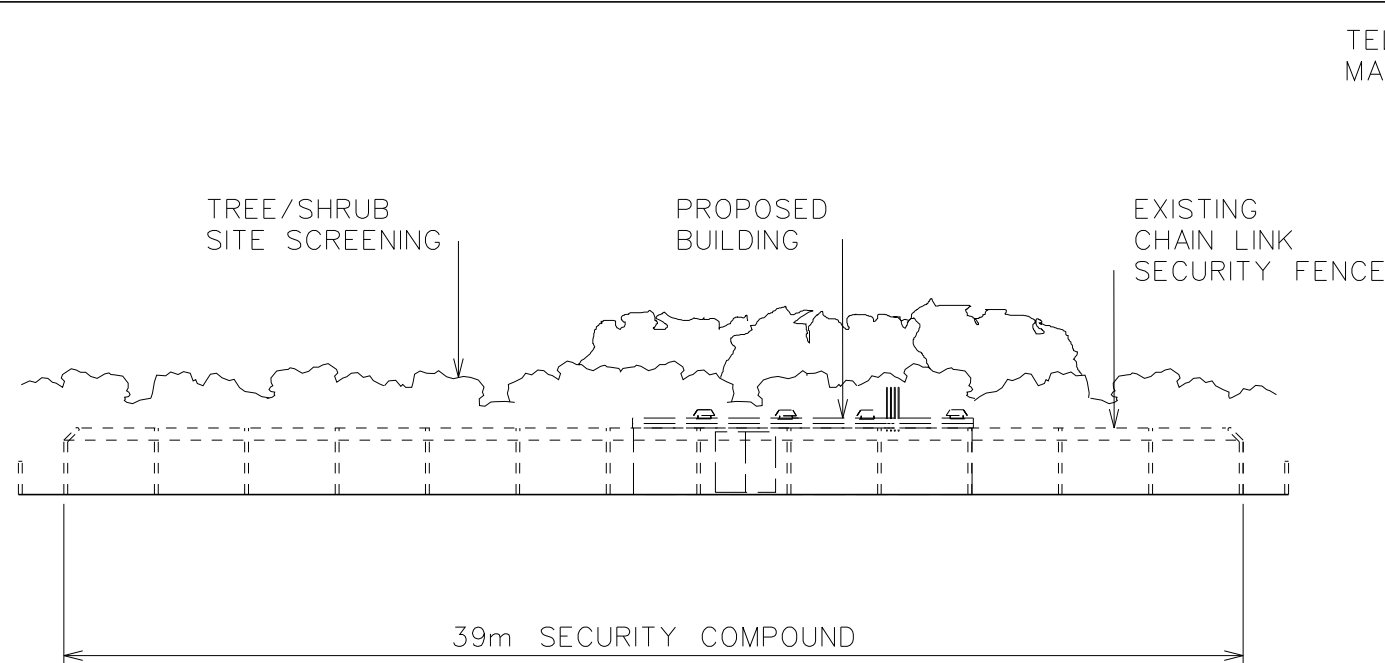


SOUTH ELEVATION

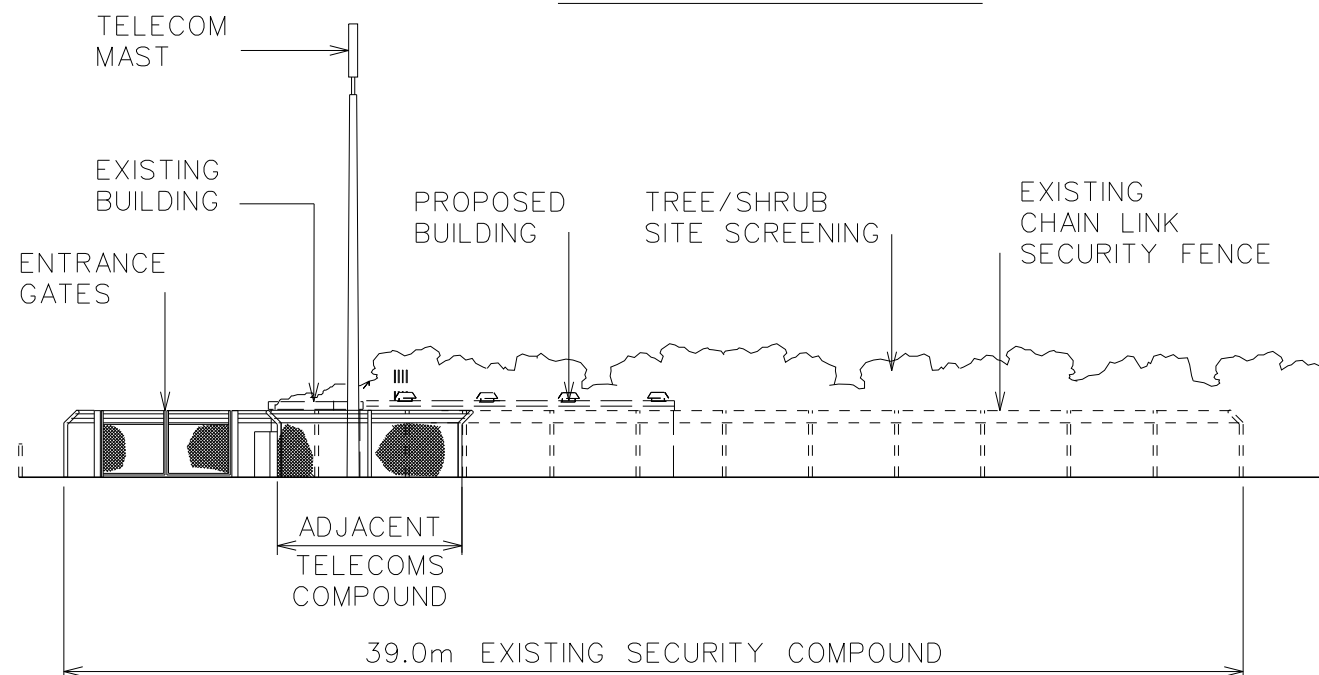

NORTH ELEVATION

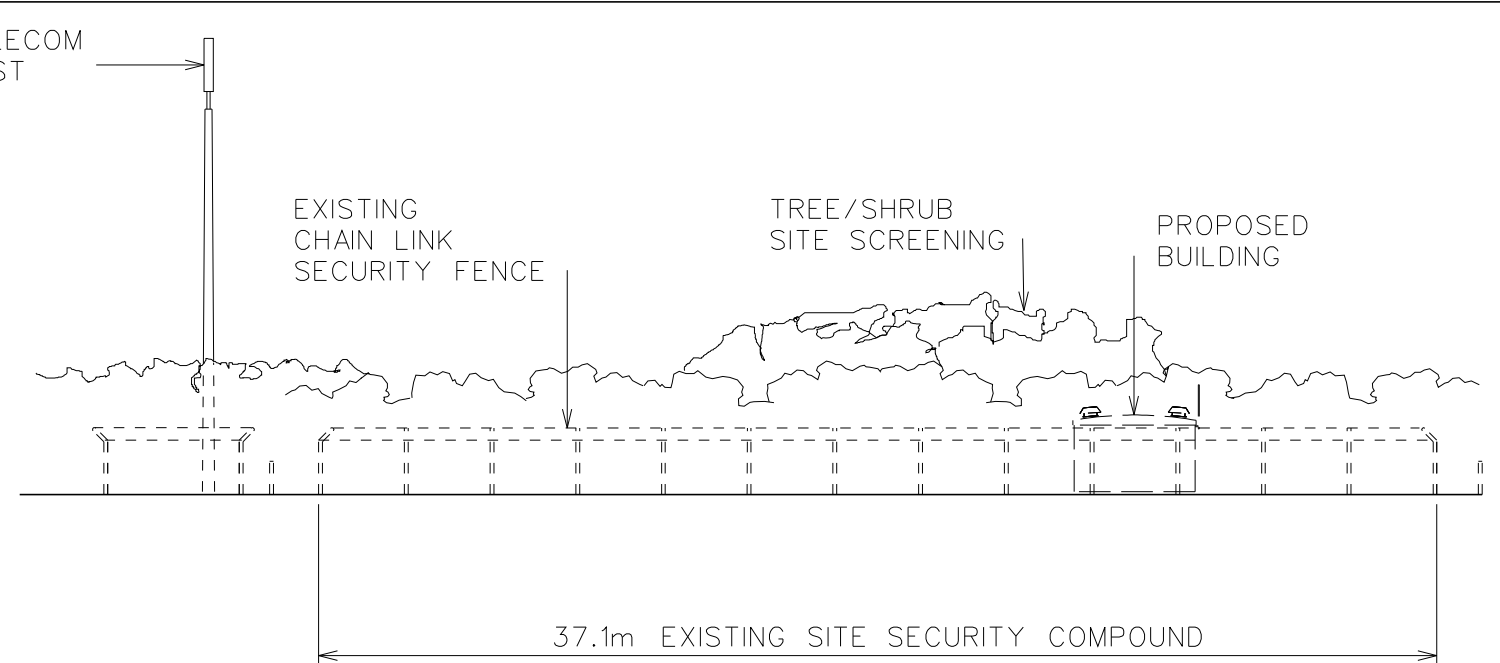

WEST ELEVATION

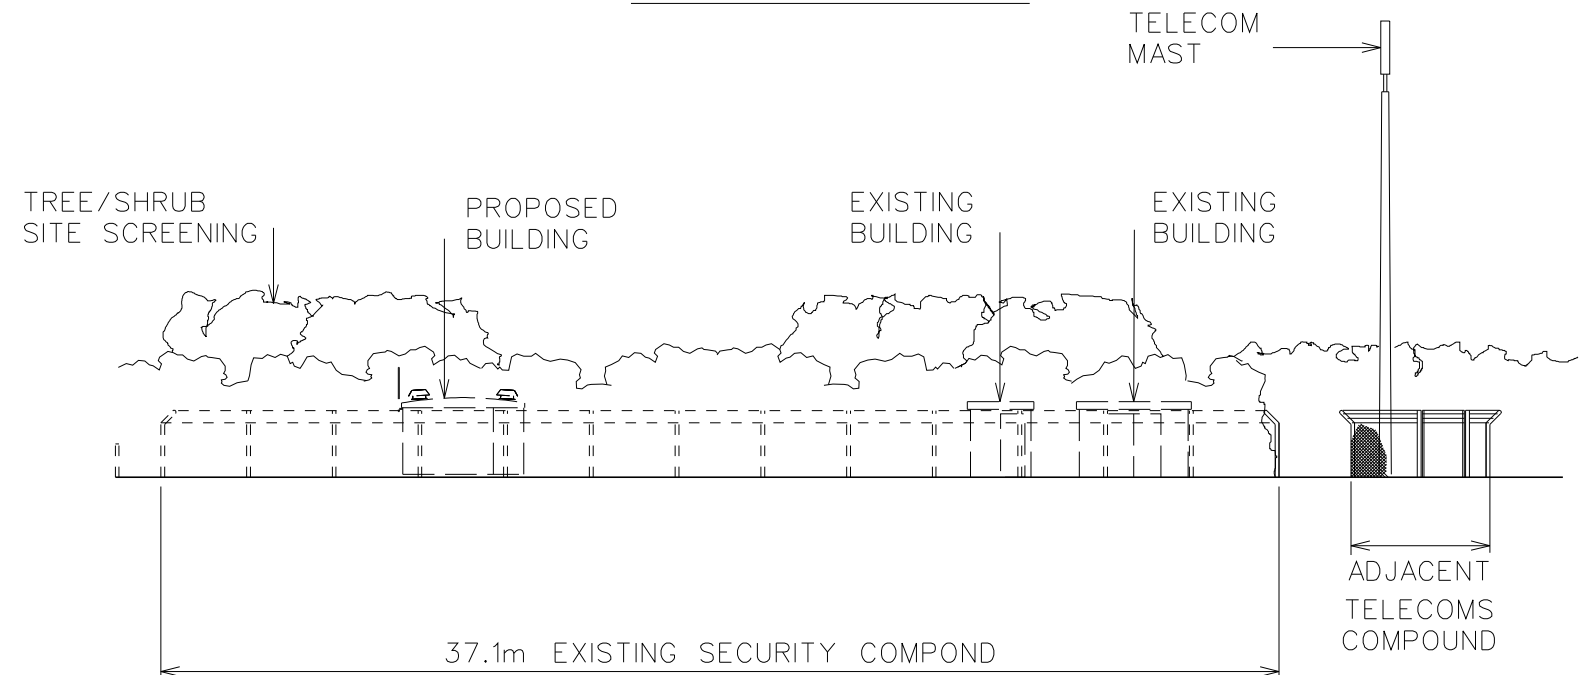

EAST ELEVATION

NOTES

1. FOR SITE PLAN SEE DRAWING LTSH0063/B/002
2. FOR PROPOSED BUILDING DETAILS SEE DRAWING LTSH0063/B/005



A	22/04/14	GH	ISSUED FOR PLANNING APPLICATION			SITE /PROJECT WARBLINGTON REGULATOR INSTALLATION	DATE 04/14	DR'WN GH	CHK'D	APPR'D	 Southern Gas Networks A Scotia Gas Networks Company	
							SCALE 1:250	A3	© Copyright of Scotia Gas Networks Ltd			
							EXTERNAL REFERENCE			REV.		
REV	DATE	DR'WN	DESCRIPTION	CHK'D	APP'D	TITLE PLANNING APPLICATION PROPOSED SITE ELEVATIONS	DRAWING No. LTSH0063/B/004			REV. A		