


Proposed Elevations

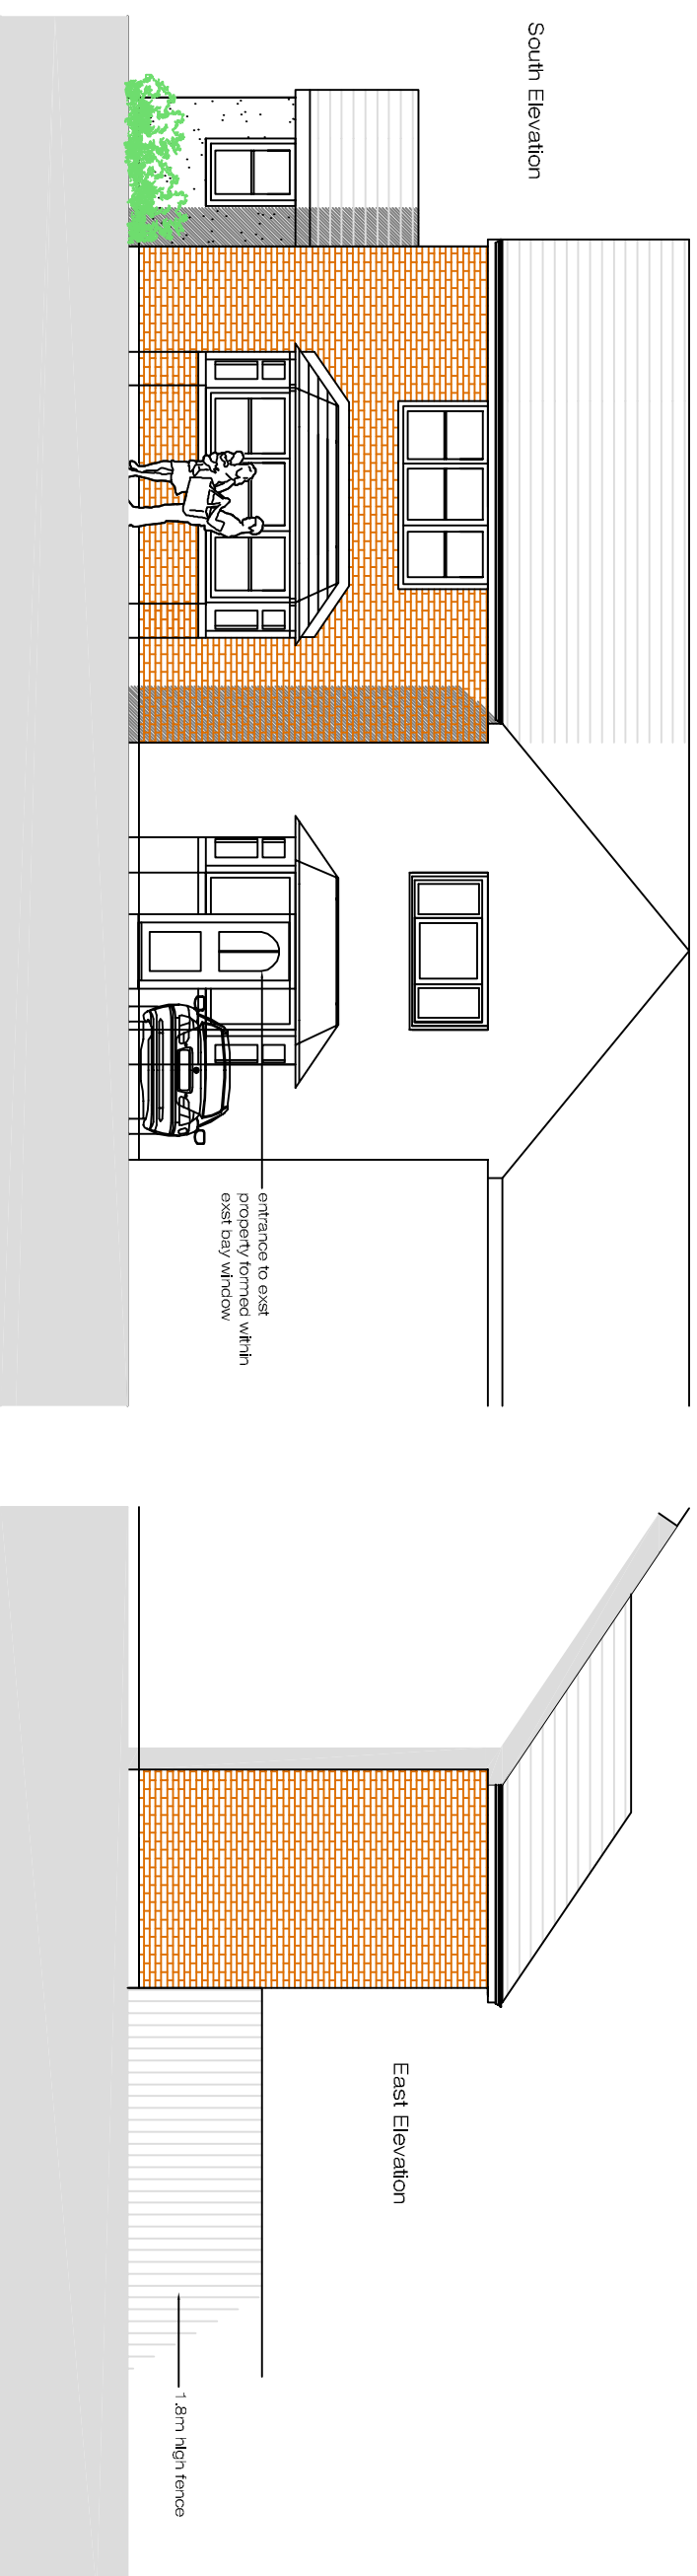

NOTES

The image displays two architectural floor plans for a house, labeled 'Ground Floor' and 'First Floor'.


Ground Floor: This plan shows a house with an overall width of 9550 and a depth of 5645. The layout includes a PORCH, a LUNGEON (1000' 10" x 11' 7"), a HALL, a KITCHEN, a DINING area (11' 10" x 10' 0"), and a CLOSET. A staircase leads up from the hall.

First Floor: This plan shows a house with an overall width of 9550 and a depth of 10645. The layout includes a CLOSET, a Bathroom, a Bedroom (11' 11" x 10' 0"), a central HALL, another Bathroom, another Bedroom (11' 11" x 10' 0"), and a large front PORCH. A staircase leads up from the hall.

The image contains two architectural elevation drawings of a building, oriented vertically. The top drawing is labeled "South Elevation" and the bottom drawing is labeled "North Elevation".

South Elevation: This drawing shows a building with a gabled roof. On the left side, there is a large rectangular window with a decorative frame. To its right, there is a smaller rectangular window. Further right, there is a small square window. The building is shown in profile, with a vertical line indicating the edge of the roofline.

North Elevation: This drawing shows the opposite side of the building. It features a large rectangular window on the left, a smaller rectangular window in the center, and a small square window on the right. The building is shown in profile, with a vertical line indicating the edge of the roofline.

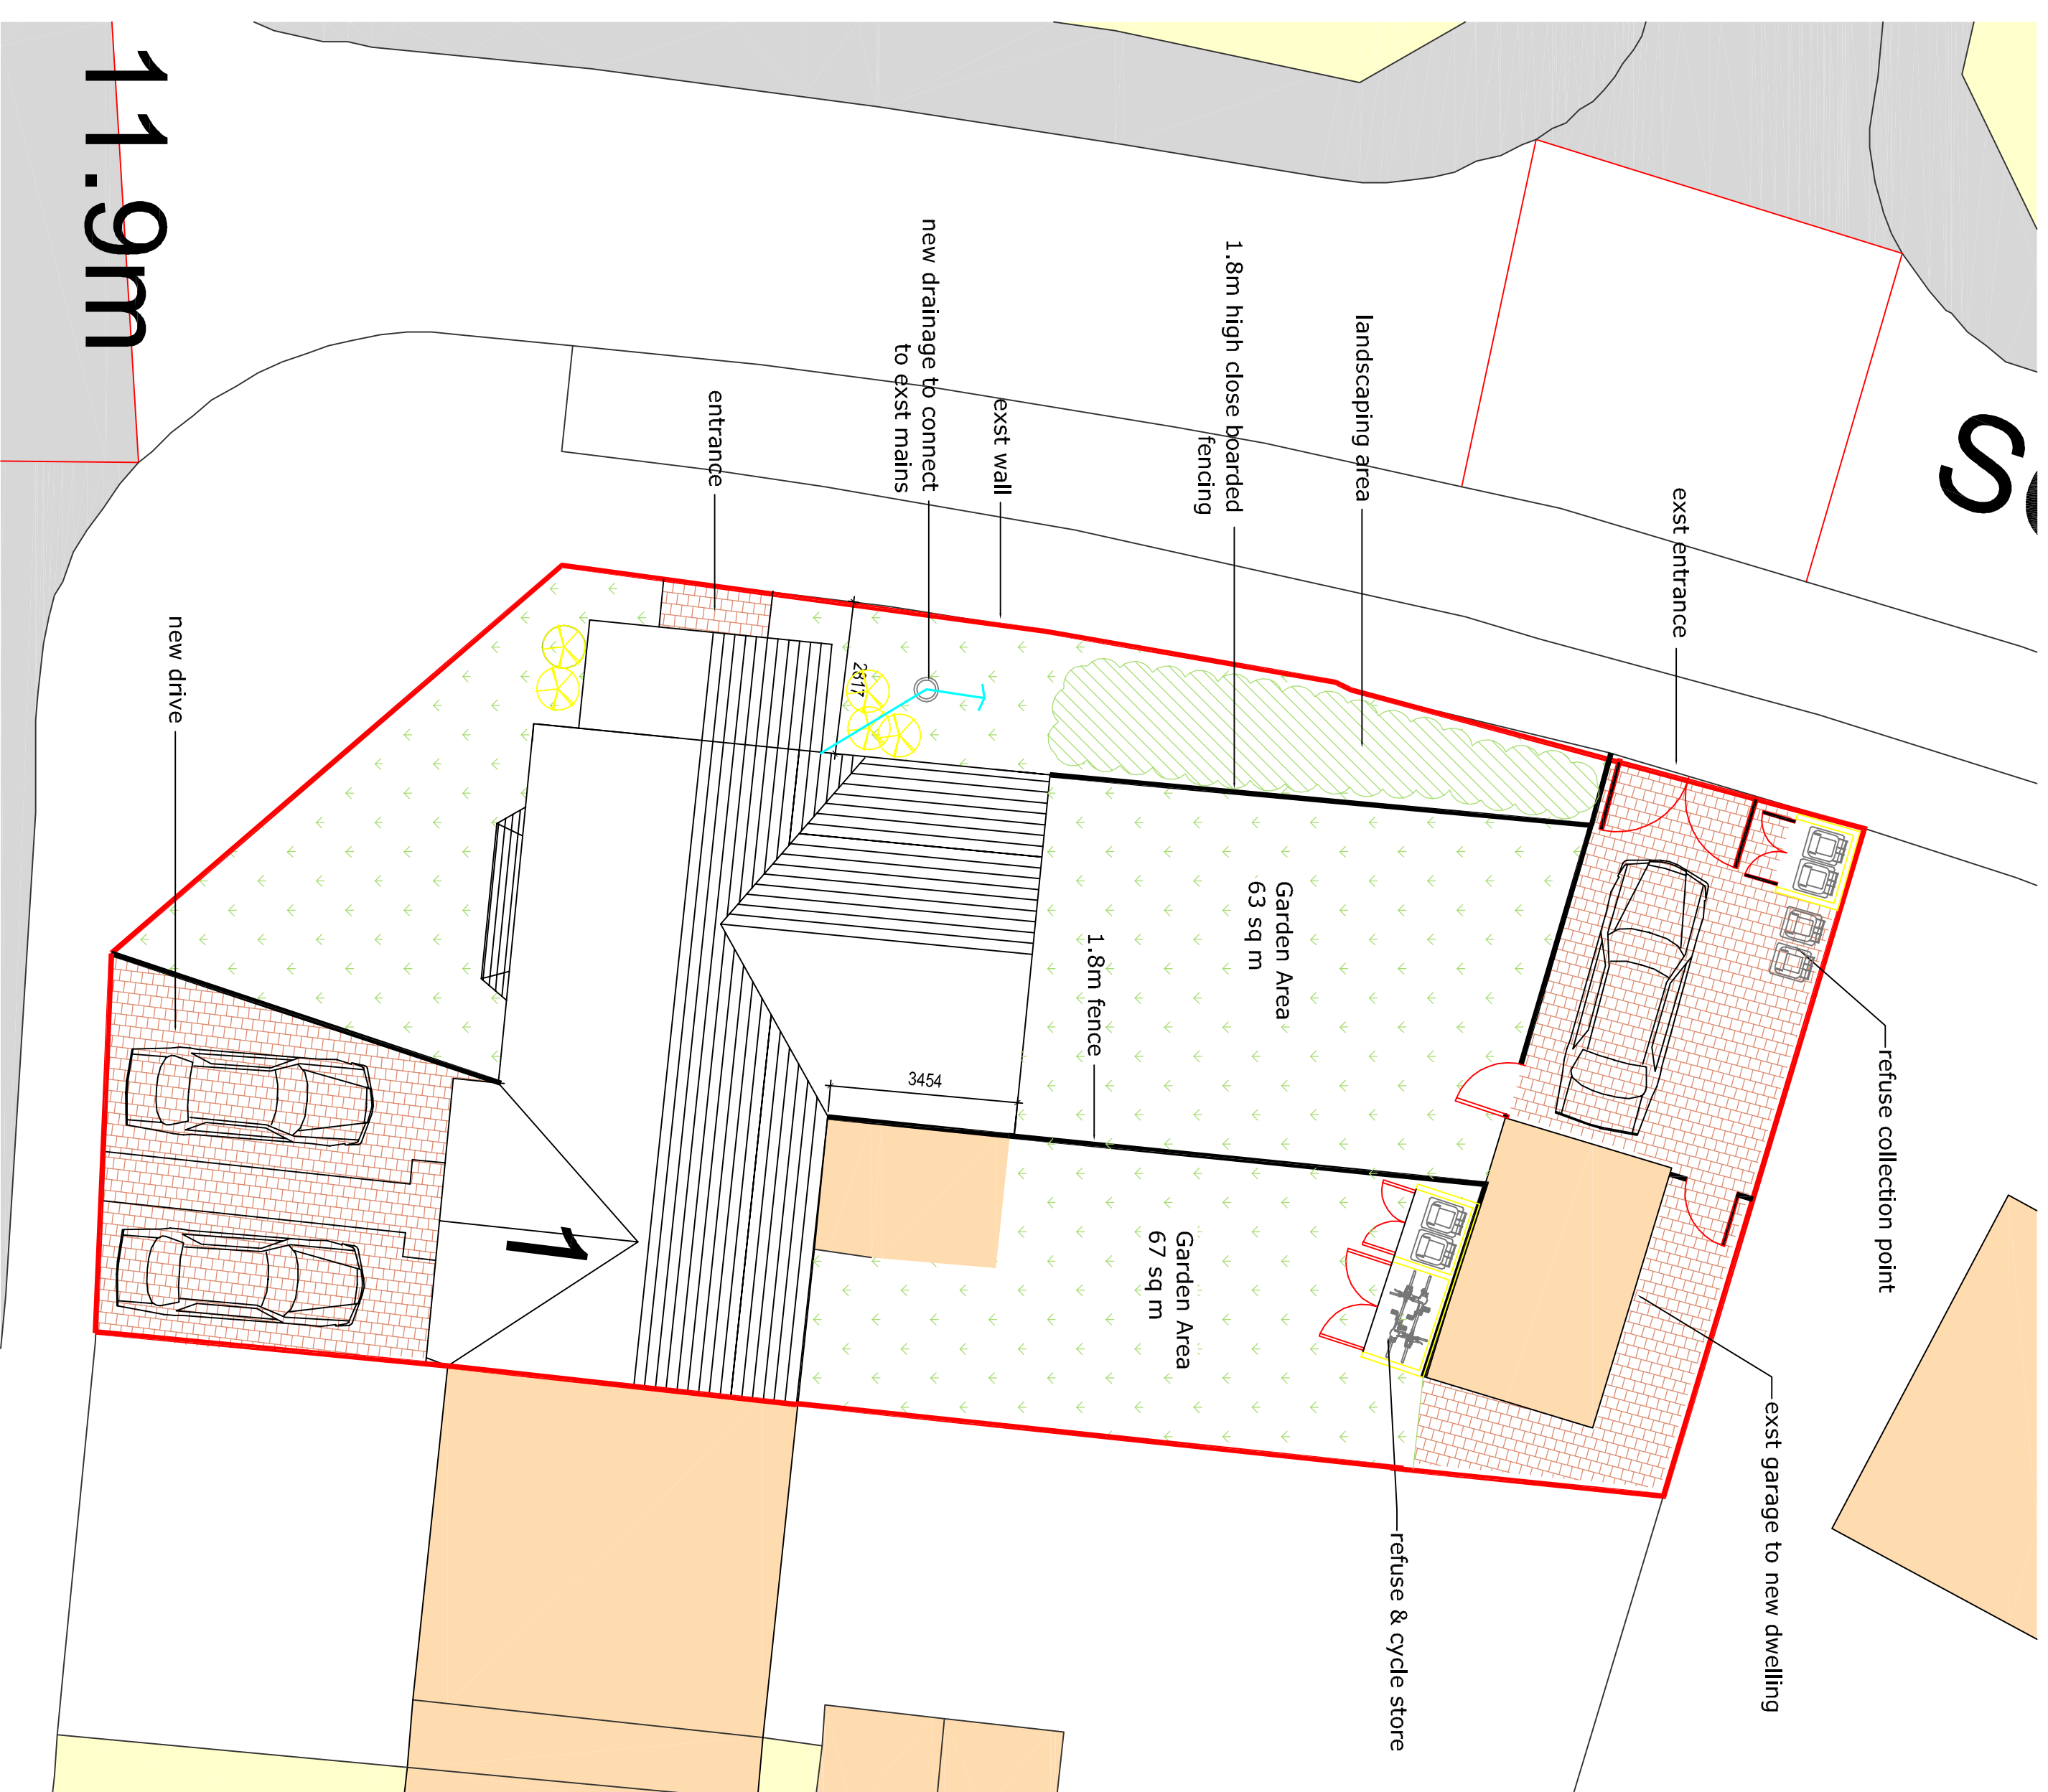

Week	Date	Topic
1	2023-09-01	Introduction to the course
2	2023-09-08	Basics of the course
3	2023-09-15	Basics of the course
4	2023-09-22	Basics of the course
5	2023-09-29	Basics of the course
6	2023-10-06	Basics of the course
7	2023-10-13	Basics of the course
8	2023-10-20	Basics of the course
9	2023-10-27	Basics of the course
10	2023-11-03	Basics of the course
11	2023-11-10	Basics of the course
12	2023-11-17	Basics of the course
13	2023-11-24	Basics of the course
14	2023-12-01	Basics of the course
15	2023-12-08	Basics of the course
16	2023-12-15	Basics of the course
17	2023-12-22	Basics of the course
18	2023-12-29	Basics of the course
19	2024-01-05	Basics of the course
20	2024-01-12	Basics of the course
21	2024-01-19	Basics of the course
22	2024-01-26	Basics of the course
23	2024-02-02	Basics of the course
24	2024-02-09	Basics of the course
25	2024-02-16	Basics of the course
26	2024-02-23	Basics of the course
27	2024-03-01	Basics of the course
28	2024-03-08	Basics of the course
29	2024-03-15	Basics of the course
30	2024-03-22	Basics of the course
31	2024-03-29	Basics of the course
32	2024-04-05	Basics of the course
33	2024-04-12	Basics of the course
34	2024-04-19	Basics of the course
35	2024-04-26	Basics of the course
36	2024-05-03	Basics of the course
37	2024-05-10	Basics of the course
38	2024-05-17	Basics of the course
39	2024-05-24	Basics of the course
40	2024-05-31	Basics of the course
41	2024-06-07	Basics of the course
42	2024-06-14	Basics of the course
43	2024-06-21	Basics of the course
44	2024-06-28	Basics of the course
45	2024-07-05	Basics of the course
46	2024-07-12	Basics of the course
93	2025-06-05	Basics of the course
94	2025-06-12	Basics of the course
95	2025-06-19	Basics of the course
96	2025-06-26	Basics of the course
97	2025-07-03	Basics

Hampshire

Proposed Development

CHARTERED SURVEYORS - PROJECT MANAGERS

Drawn By	Date	Checked By	Date	Approved By	Date
CF	20/10/13				
Drawing No.			Scale:		
CFA	FULL	01	Revised:	1:100	

2 Emerald Close Waterlooville Hants PO7 8NZ