




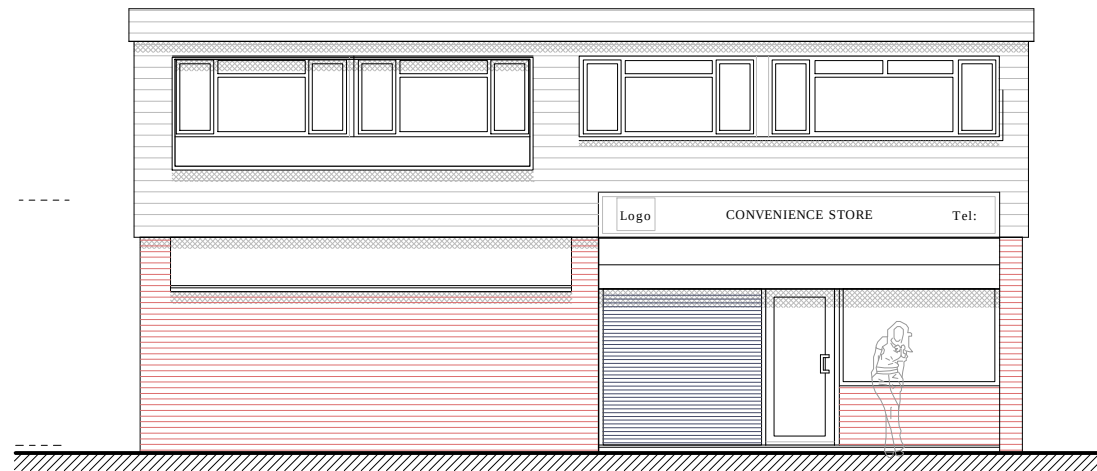


EXISTING SOUTH (STREET) ELEVATION

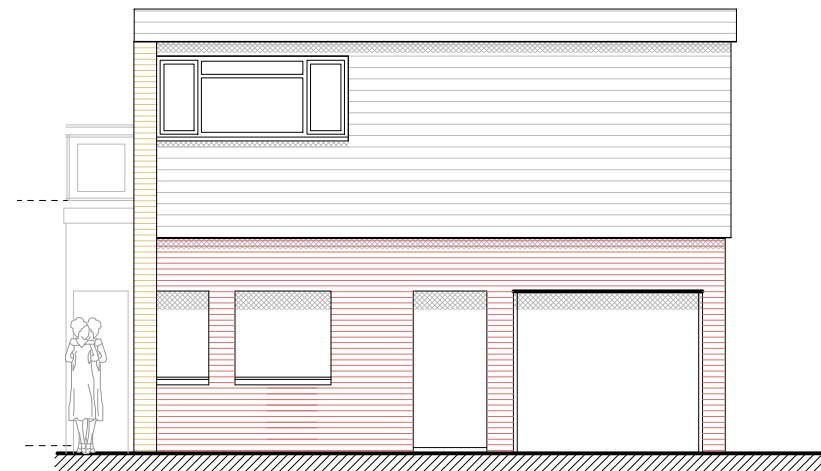

EXISTING WEST ELEVATION

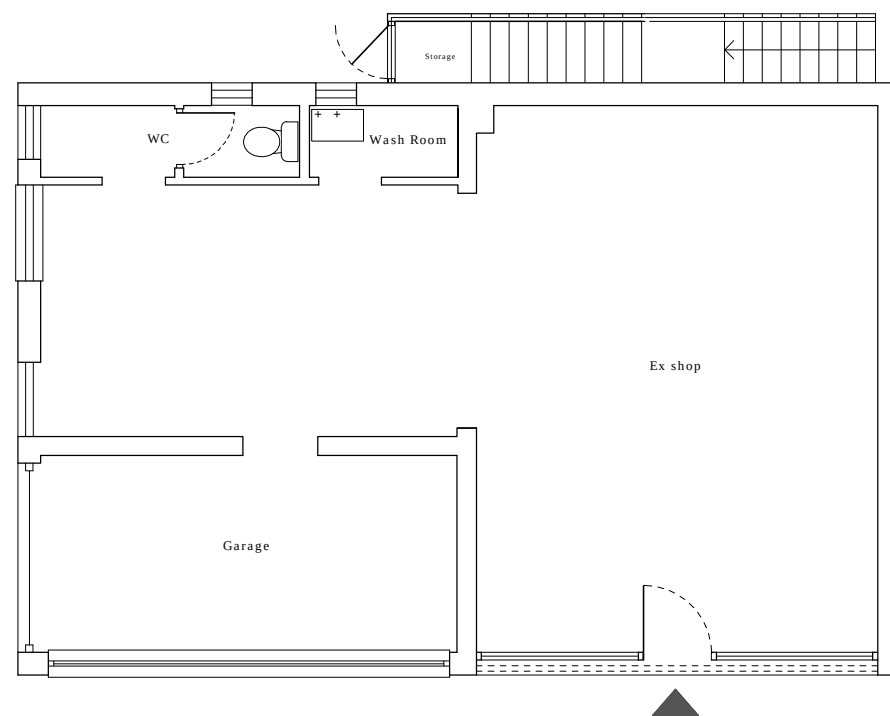

EXISTING GROUND FLOOR PLAN

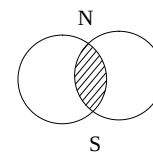

Rev	Date Revision Details (Amended by)		Approved by
Project			
37-39 Sharpes Road Leigh Park			
Drawing Title			
Existing Drawings			
Date 26-11-2013		Scale 1:100	
HOUSING AND PROPERTY SERVICE			
 Portsmouth CITY COUNCIL Owen Buckwell Head of Service			
DEPARTMENTAL SECTION :			
Leasehold and Commercial Services - Jo Bennet Head of department			
Design/Survey by CS		Drawn by CS	Checked by
Drawing No			Revision
SR/CS/01			
SURVEY	*	DESIGN	WORKING DRAWING
FEASIBILITY		TENDER	AS-BUILT
INFORMATION		CONTRACT	A. I.