



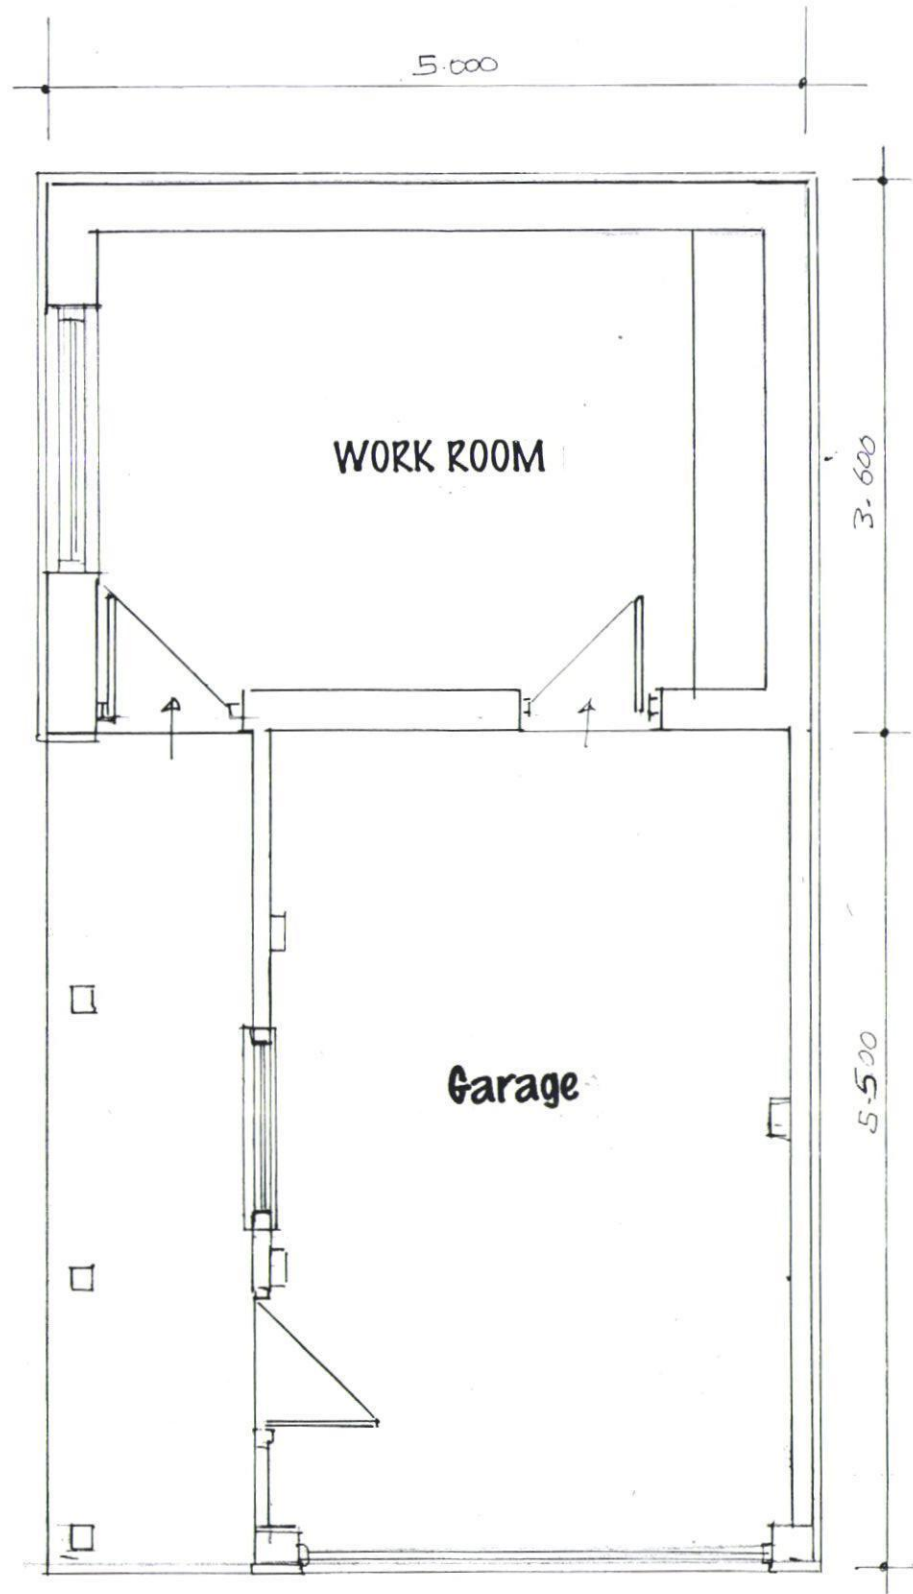

FLOOR PLAN
SCALE- 1:50

ENSURE SPACE IN BETWEEN
HOUSE EXTENSION AND NEW GARAGE
IS 2.740 (9 FEET) MIN.

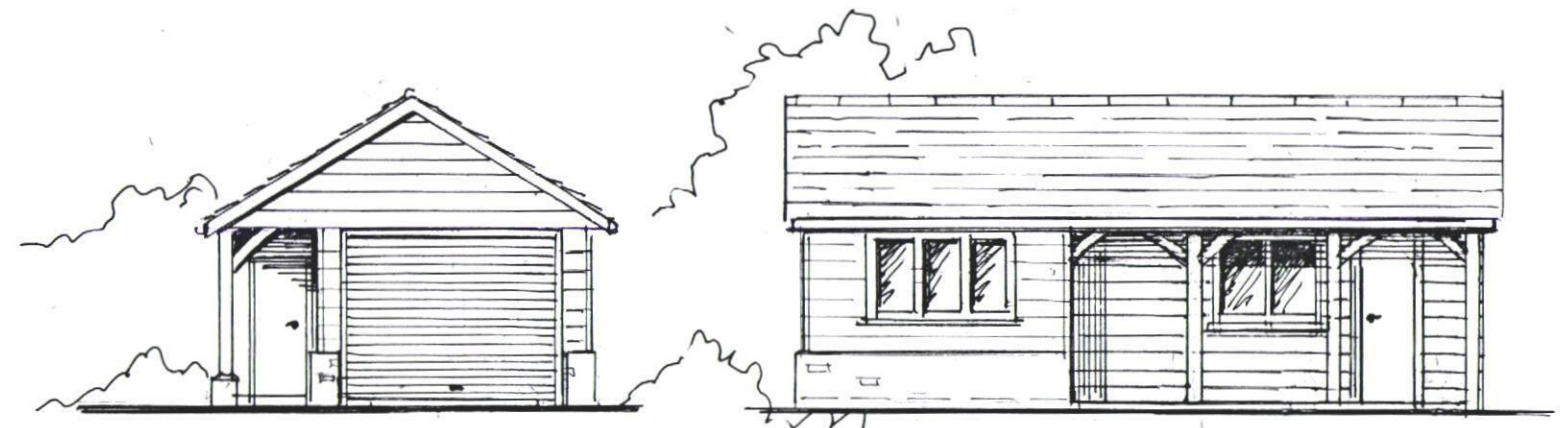

0 1 2 3 4
SCALE 1:100 METERS



ELEVATIONS



For: Mr. and Mrs. Cassidy
31 Chichester Avenue
Hayling Island
Hampshire
PO11 9EZ

Date: 2013
Scale: AS SHOWN
Drawn: KIM
PROPOSED

No 4

CREATIVE DESIGNS
Oaklea, Titchfield Lane,
Wickham, Portsmouth
PO17 5PQ Tel 01329 835992

PROPOSED WORKS AT
31 Chichester Avenue, Hayling Avenue, Hampshire, PO11 9EZ