




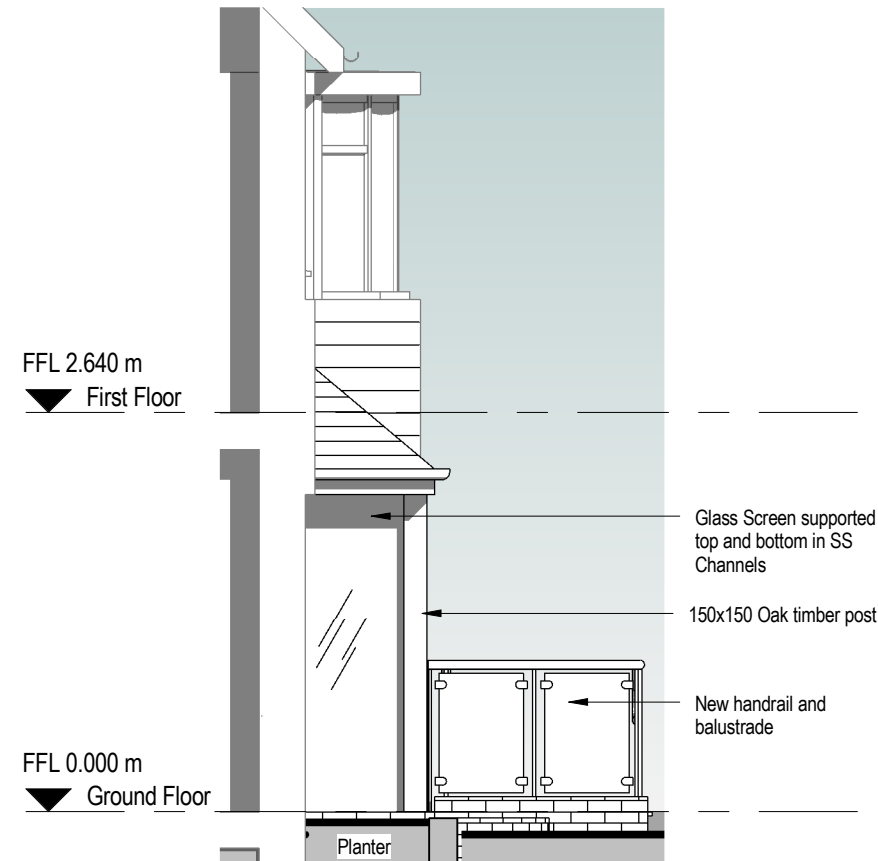

1 West Elevation
1 : 50

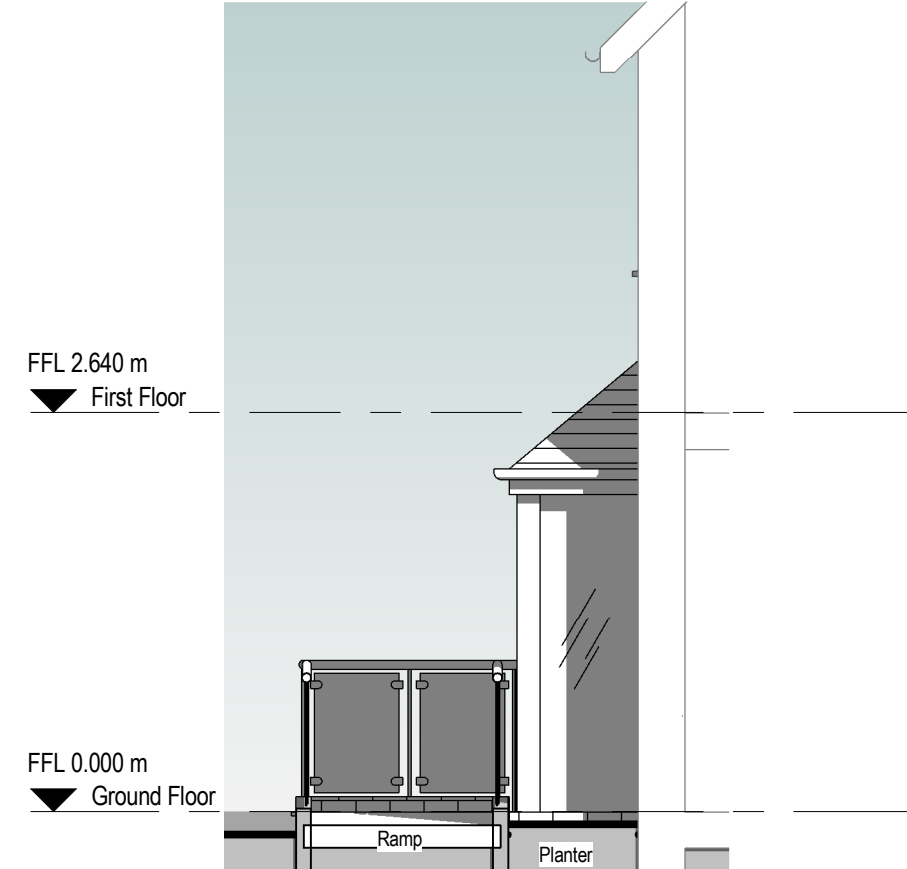

2 East Elevation
1 : 50

 

VISUAL SCALE 1:50 @ A3

PETER MINETT & PARTNERS LTD

Building Design and Project Management Consultants

Bridge House 3 Fleet Road Farnborough Hampshire GU14 9RU

Tel: 01252 543342

Fax: 01252 370482

email: farnborough@peterminett.co.uk

Client:

Mr & Mrs Cottrell

Project name:

Parkway Dentalcare
100 Bedhampton Road
Havant, Hampshire
PO9 3EZ

Drawing:

Proposed Porch Side Elevations

Project number 6132

Date 09.08.13

Drawn by Author

Checked by Checker Scale

DP/1 04

1 : 50 @ A3