


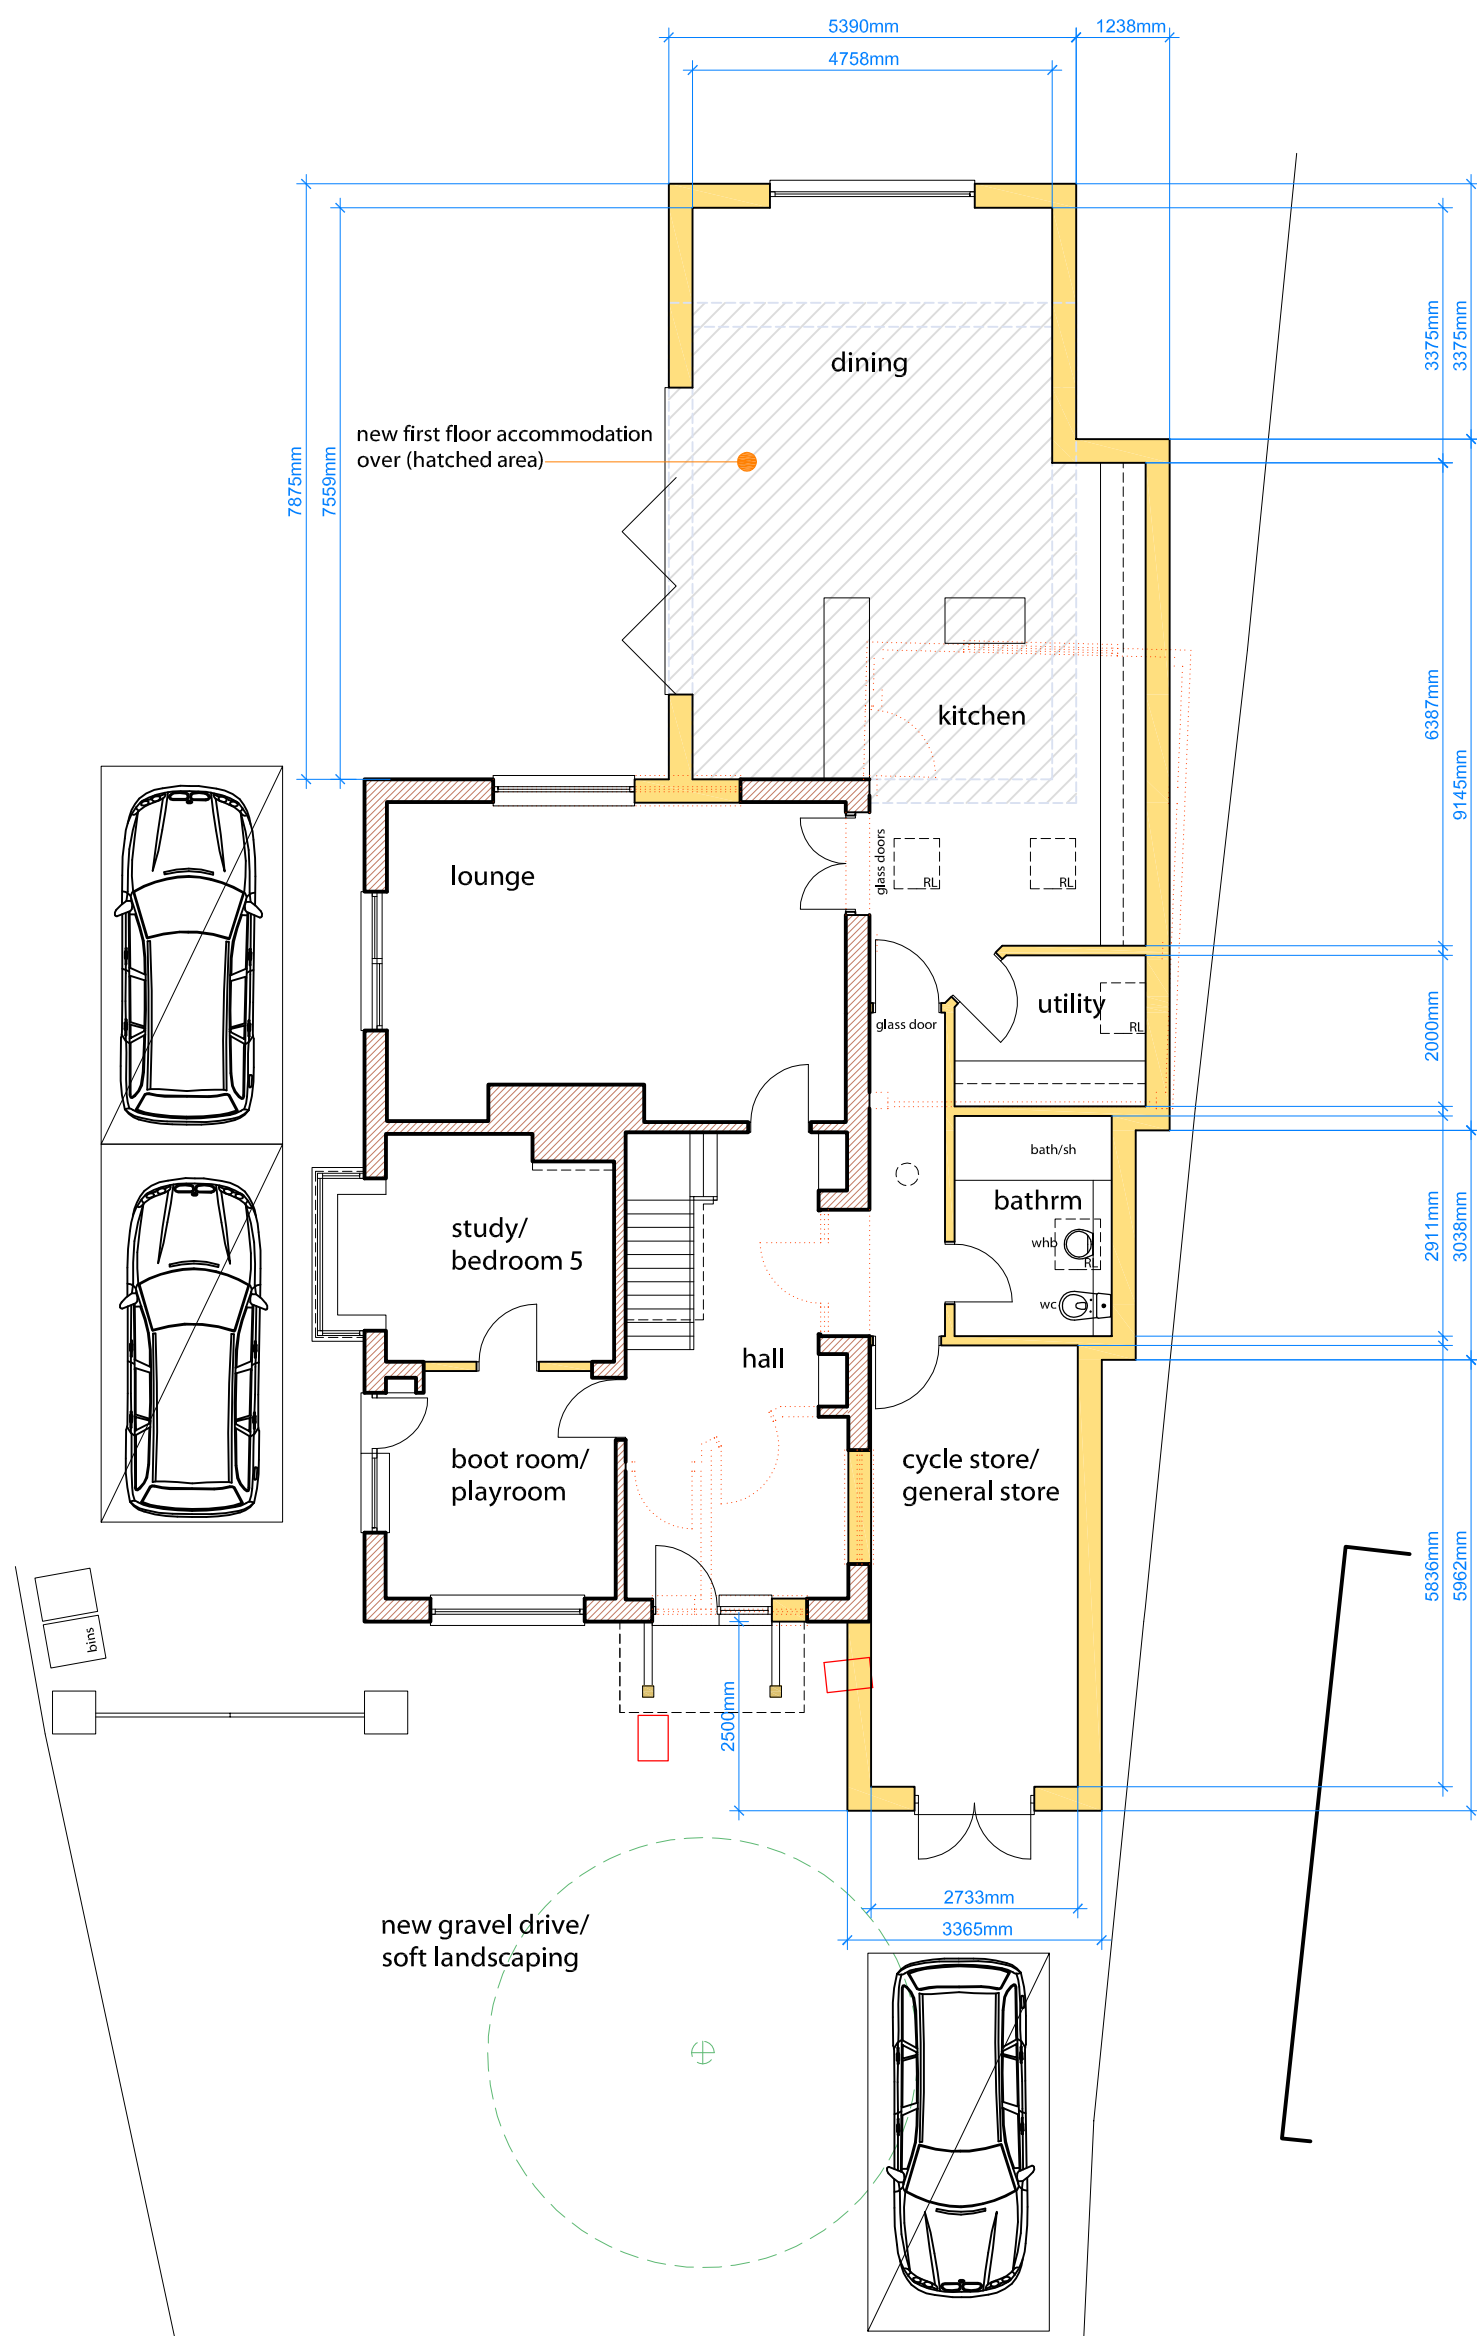

Proposed ground floor plan/
partial site plan

Specific rules apply for householders wanting to pave over their front gardens -

You will not need planning permission if a new or replacement driveway of any size uses permeable (or porous) surfacing which allows water to drain through, such as gravel, permeable concrete block paving or porous asphalt, or if the rainwater is directed to a lawn or border to drain naturally.

If the surface to be covered is more than five square metres planning permission will be needed for laying traditional, impermeable driveways that do not provide for the water to run to a permeable area.

existing access off 'Frogmore Lane'


existing access off 'Frogmore Lane'

'13 Frogmore Lane' - east elevation


'13 Frogmore Lane' - south/west elevation



'13 Frogmore Lane', Waterlooville, Hampshire

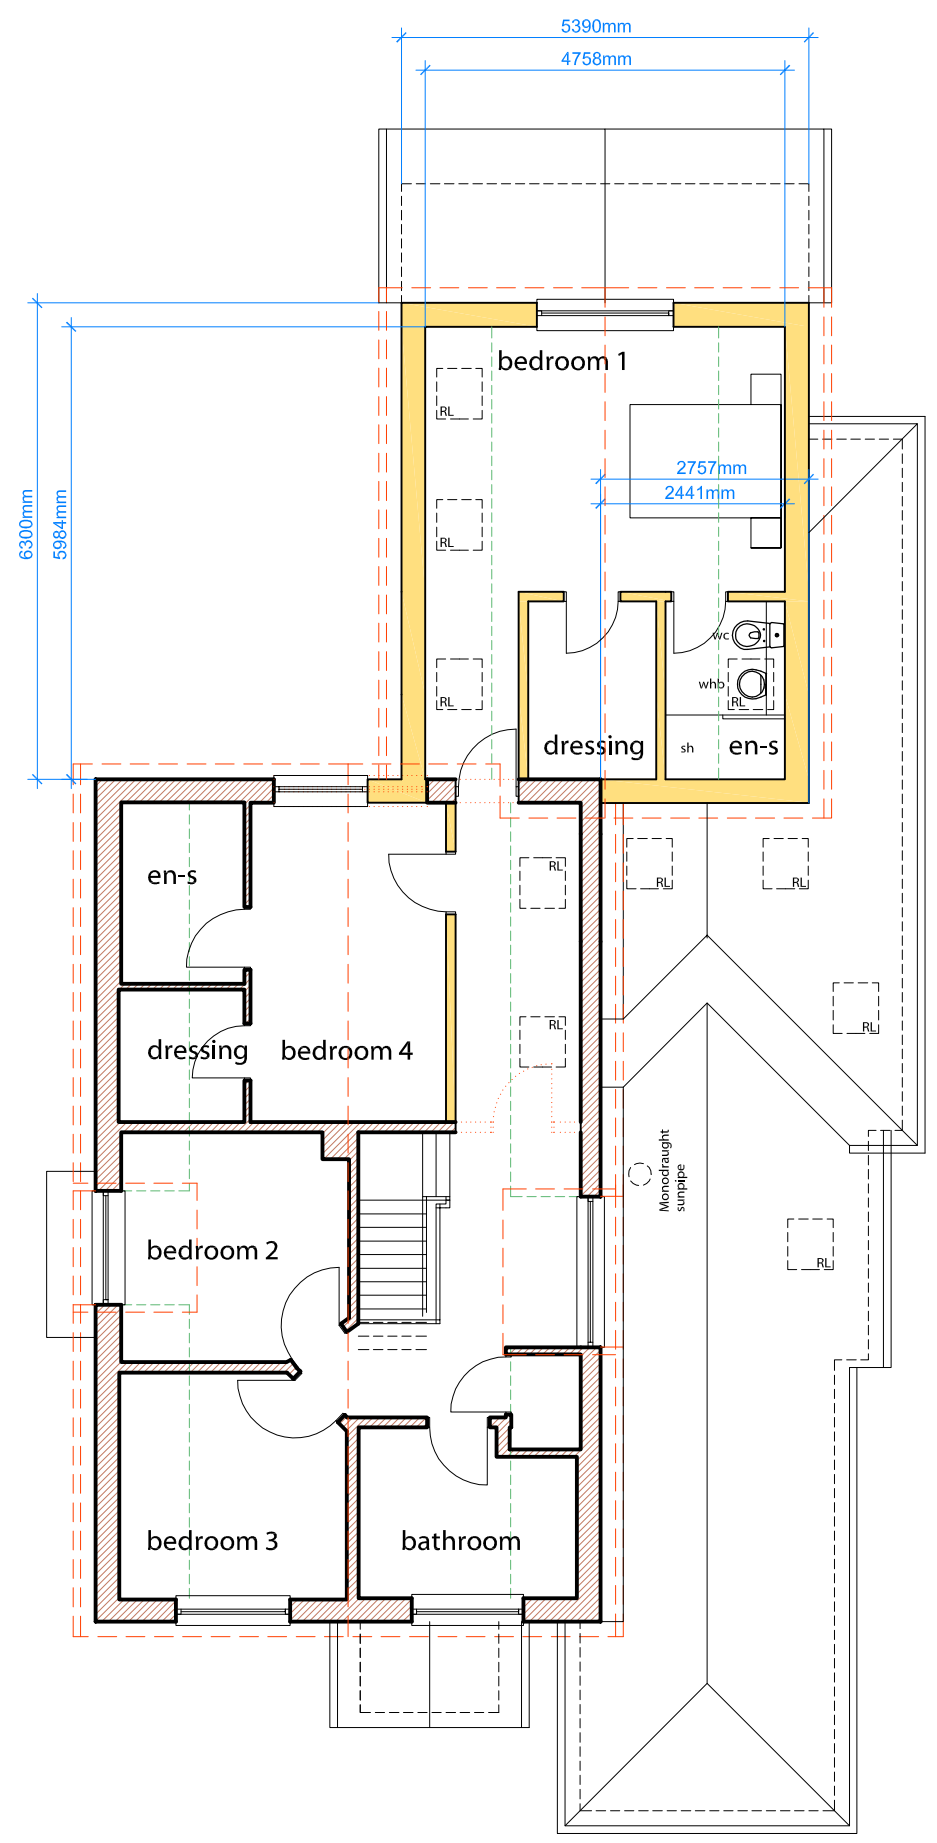


Proposed first floor plan/roof plan

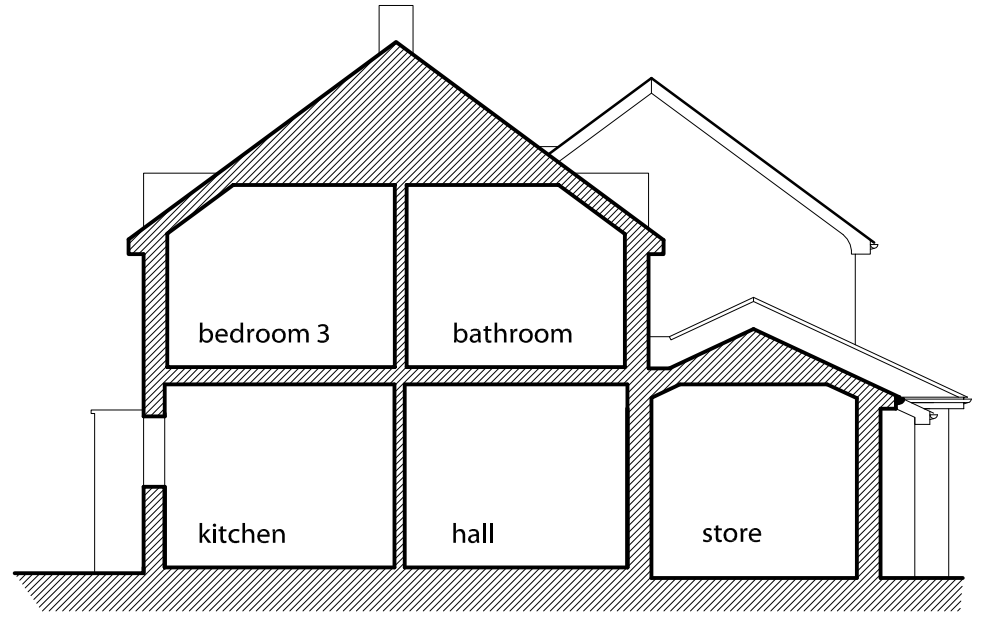

Proposed typical section through

© THE STEVEN BARLOW PARTNERSHIP (UK) 2014

TSBP architecture

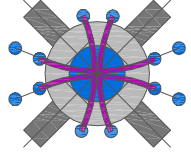

The Steven Barlow Partnership
81 Manor Road Kingston Portsmouth Hampshire PO1 5LR United Kingdom
+44(0)800 756 9776 info@tsbp-architecture.co.uk www.tsbp-architecture.co.uk
Chartered Institute of Architectural Technologists Registered Practice
Principal: Steven V. Barlow NCMA

disclaimer
This drawing is protected by copyright of THE STEVEN BARLOW PARTNERSHIP under The Copyright, Designs and Patents Act 1988 and the reproduction or use in any form without prior written consent from THE STEVEN BARLOW PARTNERSHIP will be an infringement of copyright.
Only the original drawing should be relied on. Plans are liable to distortion in transmission to the web. Do not scale off this drawing in any event except for planning application purposes. Figure dimensions must be used if in doubt contact THE STEVEN BARLOW PARTNERSHIP.
Contractor to check and verify all levels, datum's and dimensions on site and shall report any discrepancies or omissions to THE STEVEN BARLOW PARTNERSHIP prior to commencement of work and during construction phase. This drawing is to be read and understood in conjunction with structural, mechanical, electrical and/or any other consultant's documentation as may be applicable to the project prior to the commencement of work and it's duration.
This drawing including notes has been prepared and produced for the client named for the project detailed and solely for the purposes indicated and is not intended for use by any other person or for any other purpose.

scale bar
1:100 0 1 2 3 4m
north (indicative only)

client
Mr. and Mrs. Smith.

project
Proposed extension and associated alterations,
13 Frogmore Lane, Waterlooville, Hampshire. PO8 9QN.

drawing title
Proposed Ground and
First Floor Plans/Roof Plan

date
21 MAY 2014

work stage
project

drawing number
D.0434.002.01

revision/s
01 06 June 2014 Additional CPS added

planning