


This drawing is the copyright of the architects and must not be reproduced in any form without express permission. Figured dimensions are to be taken in preference to scaled dimensions and any discrepancies are to be reported to the architects.

Revisions

A	07/02/14	Floor plans updated to suit planning comments dated 24/01/14.	AJH
B	17/05/14	Elevations updated to suit planning comments.	AJH

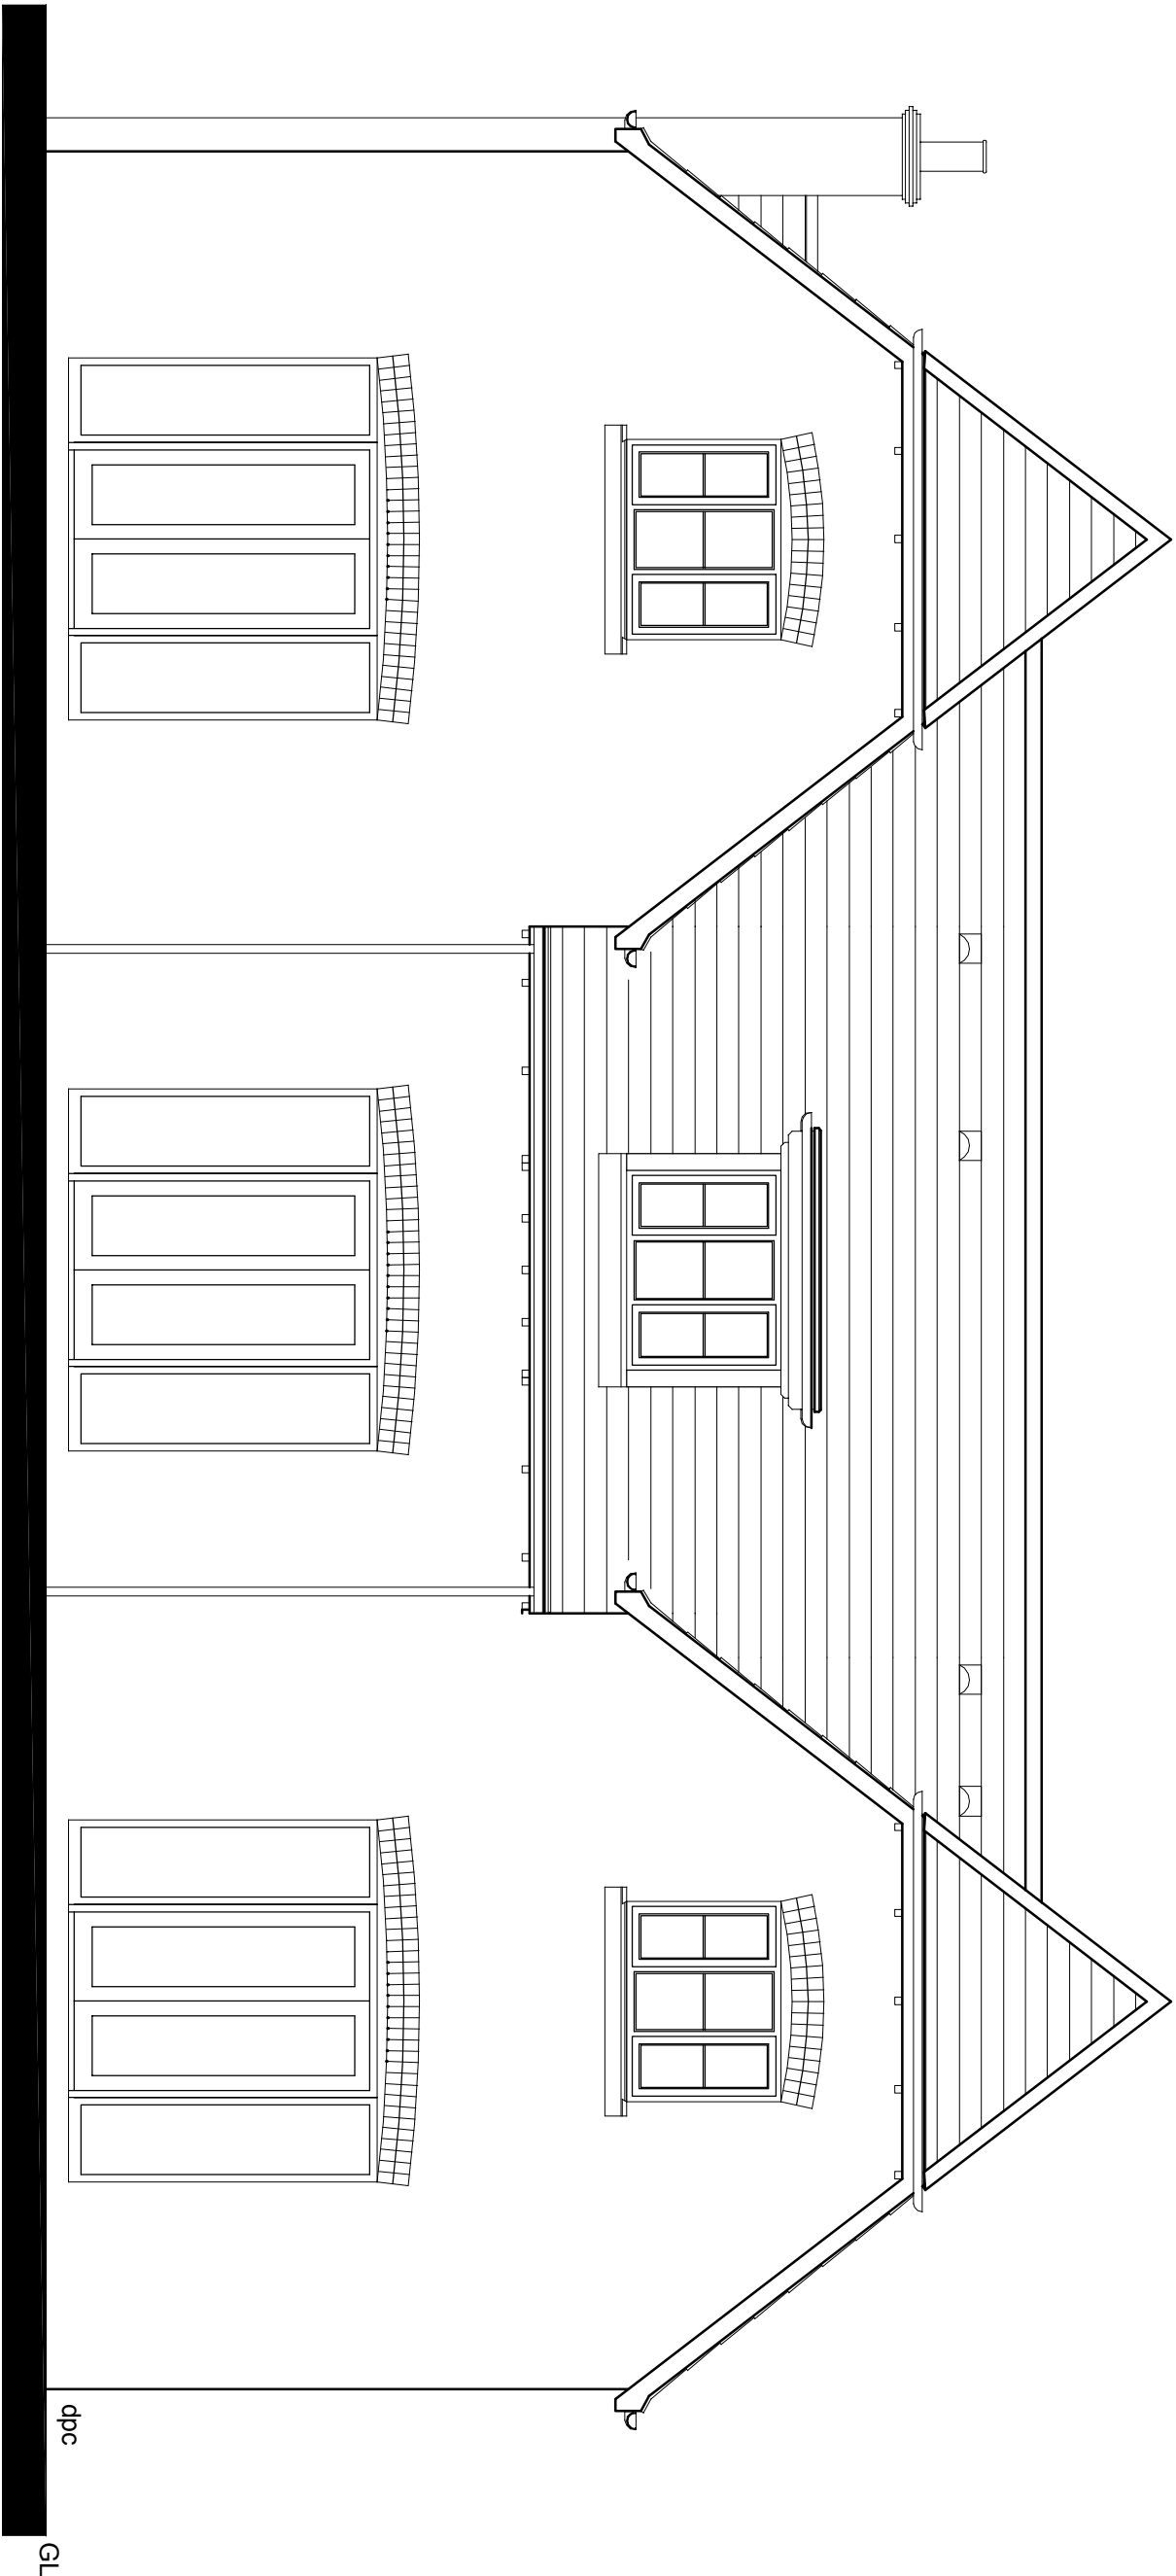

Proposed Rear Elevation



JON DALE ARCHITECT LTD.

Jon Dale RIBA 7 Crestwood View, Eastleigh, Hampshire, SO50 4NF Tel: 07787 575126 E-mail: jondalearchitect@gmail.com

Project			Title			
Bedhampton School Yard			Rear Elevation			
Havant Road			3No. New Dwellings			
Bedhampton						
Scale	Date	Drawn	Checked	Job No.	Drawing, No.	Revision
1:50 @ A3	17/12/2013	AJH		JGM1312-01	CD004	B