
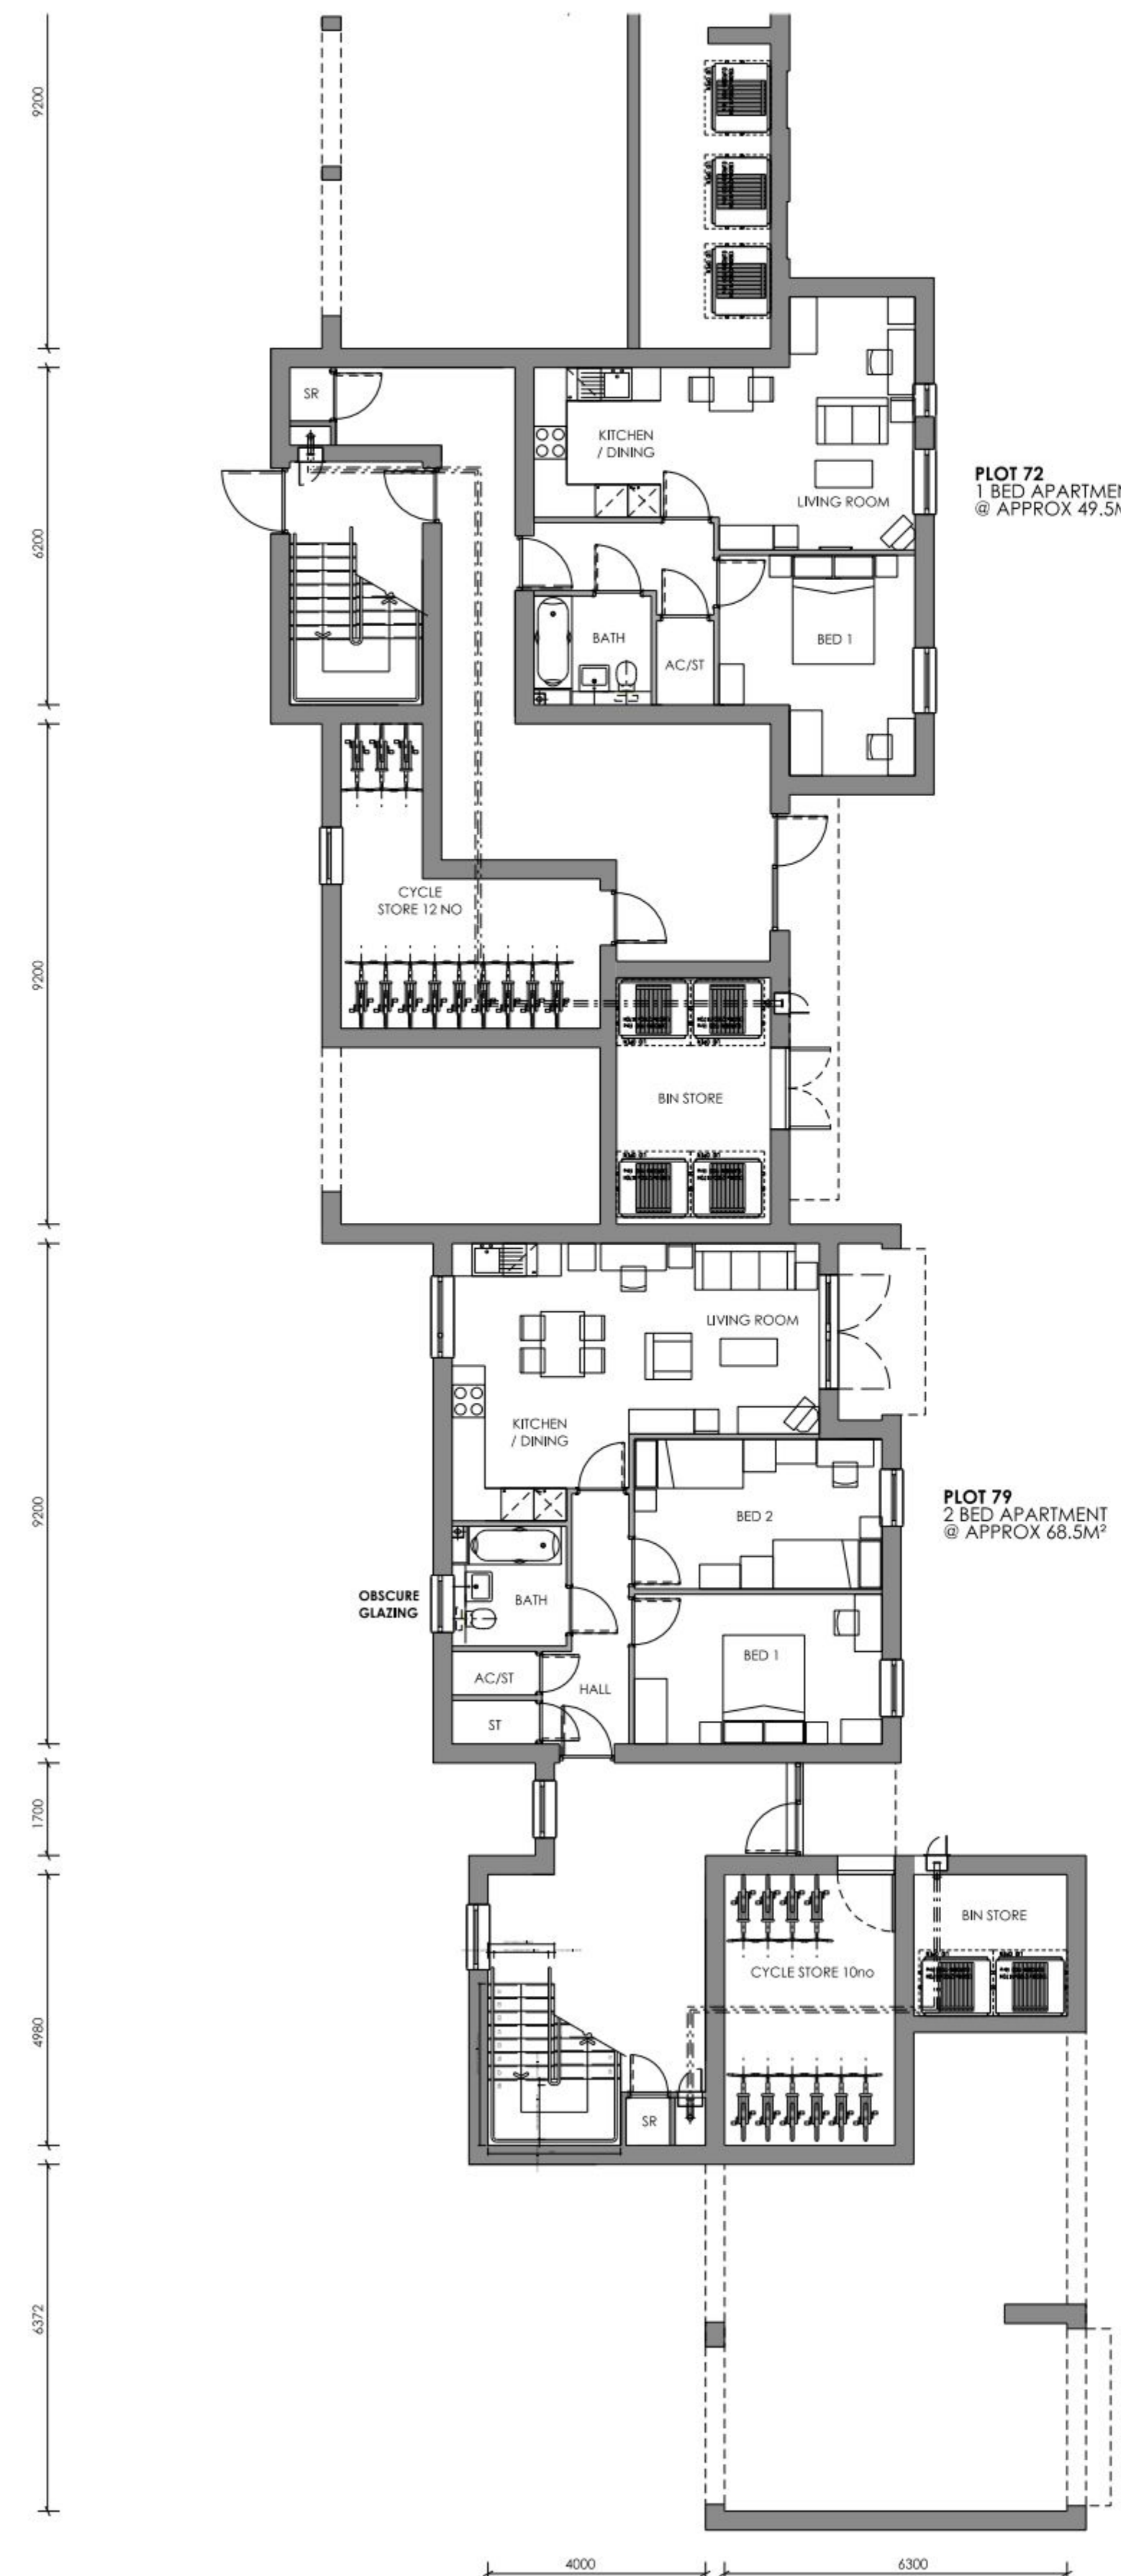


SUPERSEDED

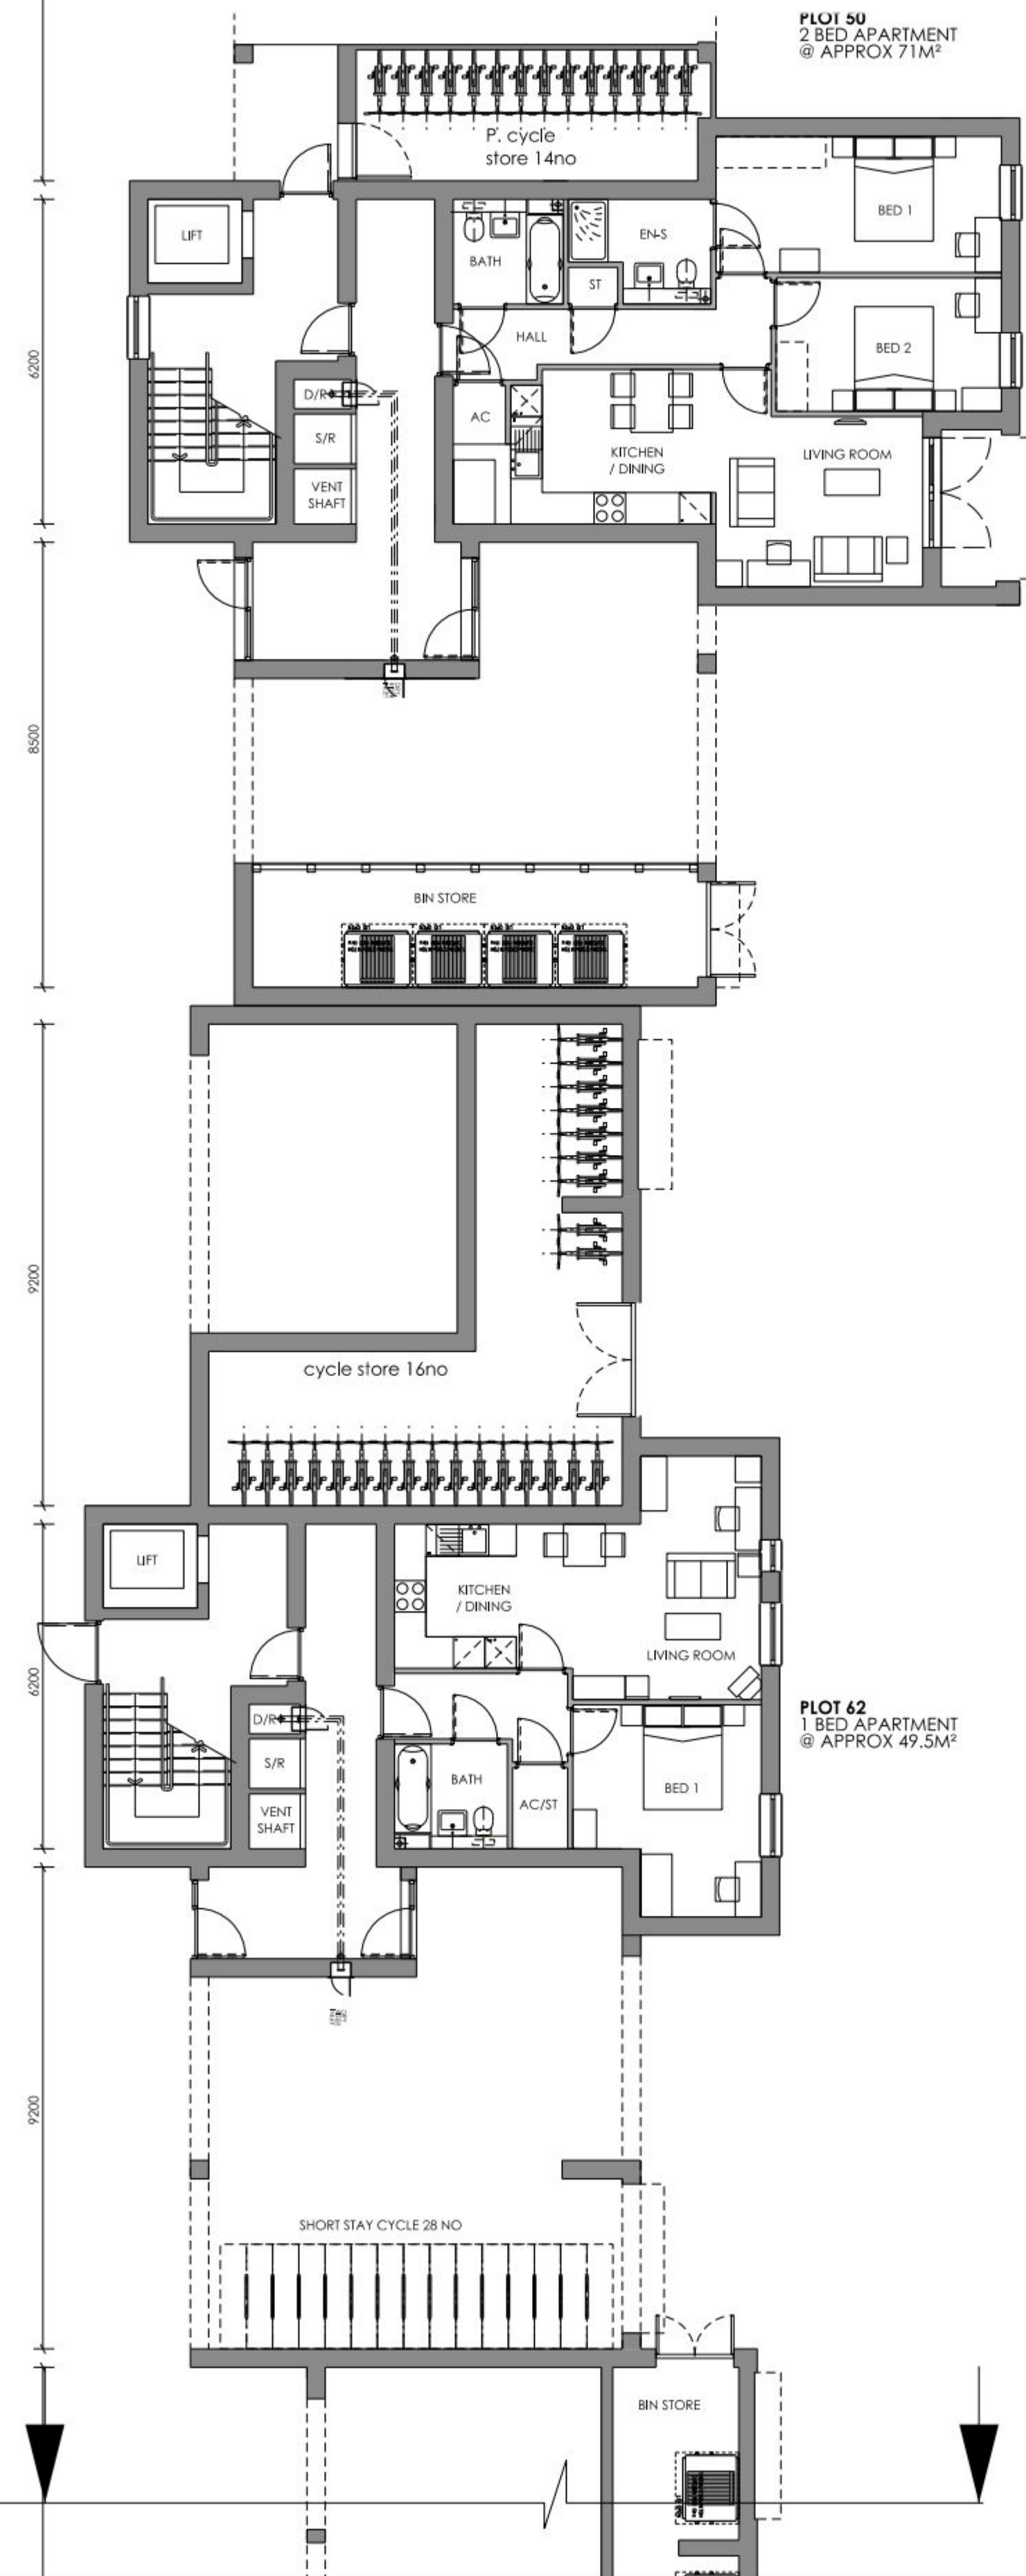

PLANNING ISSUE	POPE PRIESTLEY ARCHITECTS					
	ARCHITECTURE TOWN PLANNING URBAN DESIGN					
	FERRY HOUSE, CANUTE ROAD, SOUTHAMPTON, HAMPSHIRE, SO14 3FJ. T: +44 (0)23 80332288 F: +44 (0)23 80632886 E: info@popespriestley.co.uk					
	CONTRACTORS MUST CHECK ALL DIMENSIONS ON SITE. ON-THE-SPOT DIMENSIONS ARE TO BE HONORED FROM ARCHITECTS' MEASUREMENTS. ANY DISCREPANCIES MUST BE REPORTED TO THE ARCHITECT BEFORE PROCEEDING. DRAWINGS AND PREPARED BY ARCHITECTS' OFFICE. DIMENSIONS GIVEN IN THESE DRAWINGS ARE TO BE HONORED. ANY DISCREPANCIES MUST BE REPORTED TO THE ARCHITECT BEFORE PROCEEDING. THE DRAWING IS FOR INFORMATION ONLY.					
	RESIDENTIAL DEVELOPMENT PORTSDOWN HILL ROAD HAVANT PO9 3NA			BLOCK A APARTMENTS PLOTS 50 - 84 GROUND FLOOR PLAN		
SCALE 1:100	DATE JAN2012	AUTHOR -	CHECK -	DRAWING NO. PP1169/140-00	REVISION P2	

IMPORTANT NOTE FOR USE OF THIS DRAWING: THIS DRAWING HAS BEEN PRODUCED SPECIFICALLY FOR USE ON THIS PROJECT. POPE PRIESTLEY ARCHITECTS CANNOT BE HELD RESPONSIBLE FOR REUSE OF THIS INFORMATION BY OTHERS FOR ANY PURPOSE OTHER THAN FOR WHICH IT IS SPECIFICALLY INTENDED. THIS DRAWING REFLECTS STANDARDS AGREED FOR THIS PROJECT AND CURRENT AT THE TIME OF PRODUCTION AND WILL NOT BE UPDATED IN ACCORDANCE WITH CHANGING LEGISLATION AND/OR OTHER REQUIREMENTS.

SCALE BAR = 10m (INTERVALS AT HALF SCALE)

AREA 13.17M² AND
DRAWING TITLE AMENDED