



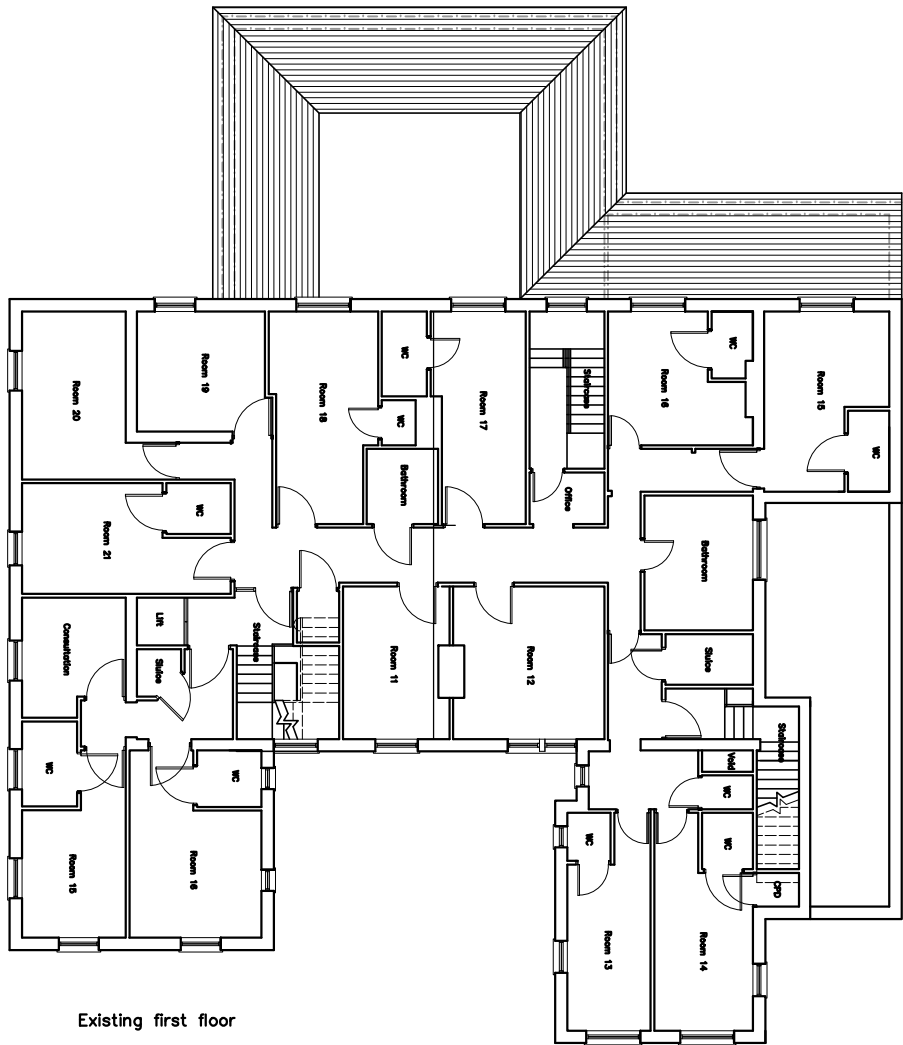


Existing first floor

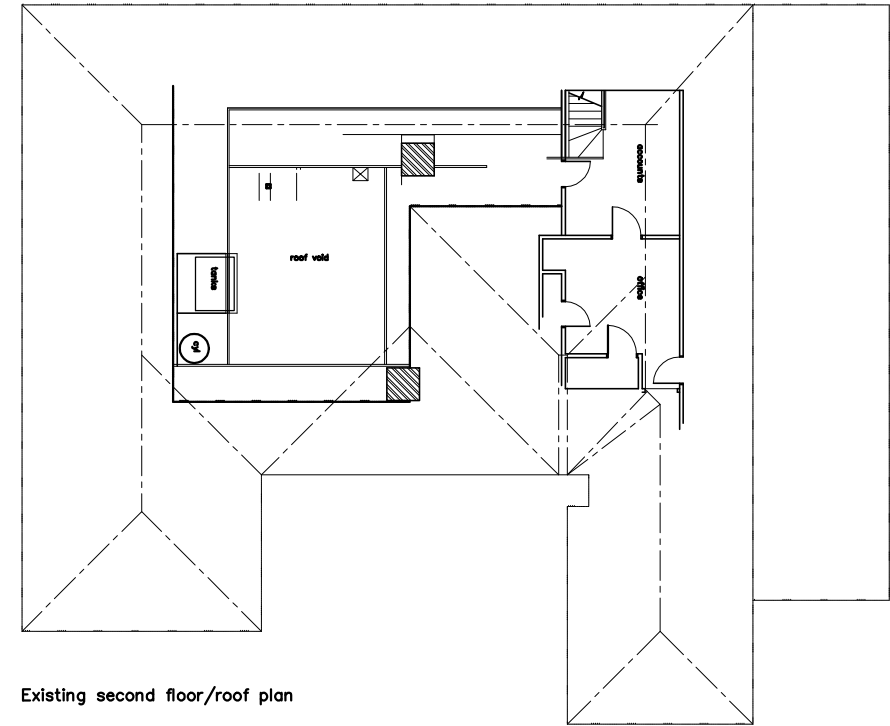


Existing second floor/roof plan




Existing elevation to Havant Road (north elevation)

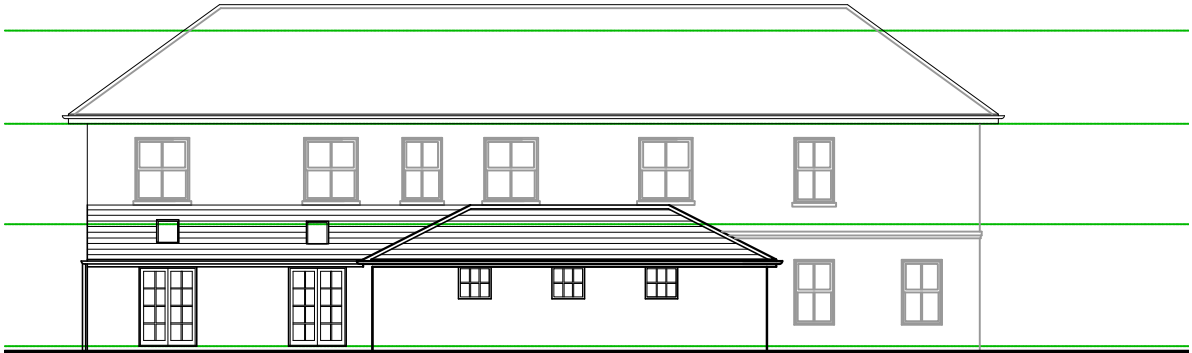

Existing rear south elevation

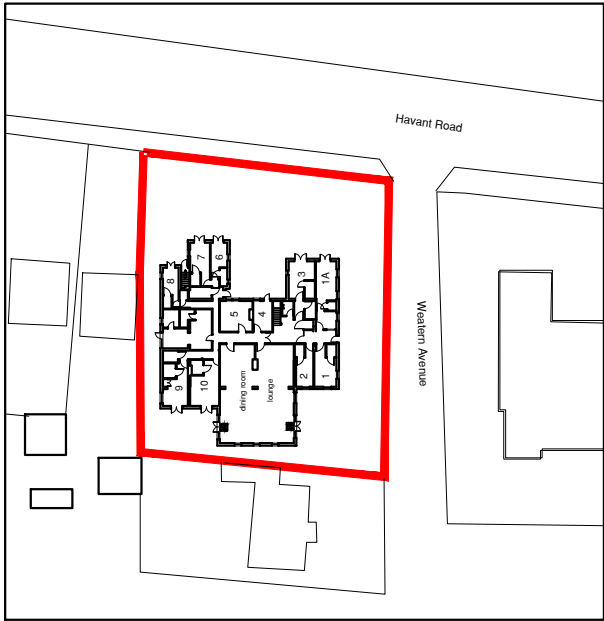

Block – site plan scale 1:500@A1 and 1:1000@A3

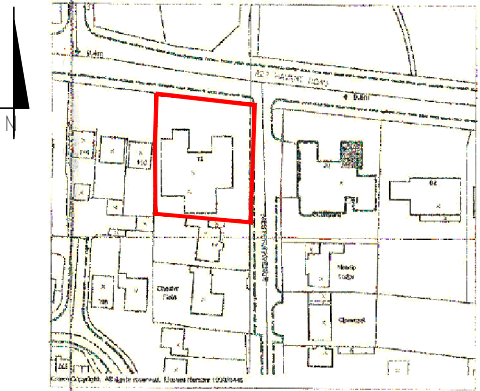

Location plan (A1 1:250)

notes

this drawing is the copyright of the Holman Reading partnership llp and must not be reproduced in whole or part or used for the execution of works without their permission.

all dimensions to be checked on site prior to commencement of construction works and the architect notified of any discrepancy.

figured dimensions are to be used in preference to scaled dimensions.

no deviation from this drawing will be permitted without prior consent of the architect.

all drawings are prepared subject to a full measured and structural survey of the buildings and site.

all structural work is subject to the appointment of a structural engineer to confirm and agree the structural proposals.

os promap licence no. 100020449.

scale width 100mm @ a1 - 50mm @ a3

client Springfield Care Homes

revision	notes	date	drawn	check
A	Site , block plan amended	10-05-13	sgf	

hrp

architects

holman reading partnership llp

18 Limberline Spur
hilsea, portsmouth, hampshire, po3 5hj

tel: 023 9269 1843
fax: 023 9263 9722
email: info@hrp-architects.com
website: hrp-architects.com

project	Springfield Care Home 74 Havant Road Emsworth		
detail	As existing Proposed plans & elevations		
drawn	sgf	checked	
date	04-13	status	C
a1 scale	a3 scale	rev	
100	200	8305 -01	A