


Copyright of this drawing is the property of Urban Edge Architecture Limited. It must not be reproduced or amended nor used in the execution of any works whether in conjunction with the proposed works for which it is prepared or otherwise without the express consent in writing of Urban Edge Architecture Limited.

Urban Edge Architecture Limited
One Scotgate Mews, Scotgate,
Stamford, Lincolnshire, PE9 2FX
Tel. +44 (0)1780 755 665
Fax. +44 (0)1780 755 360

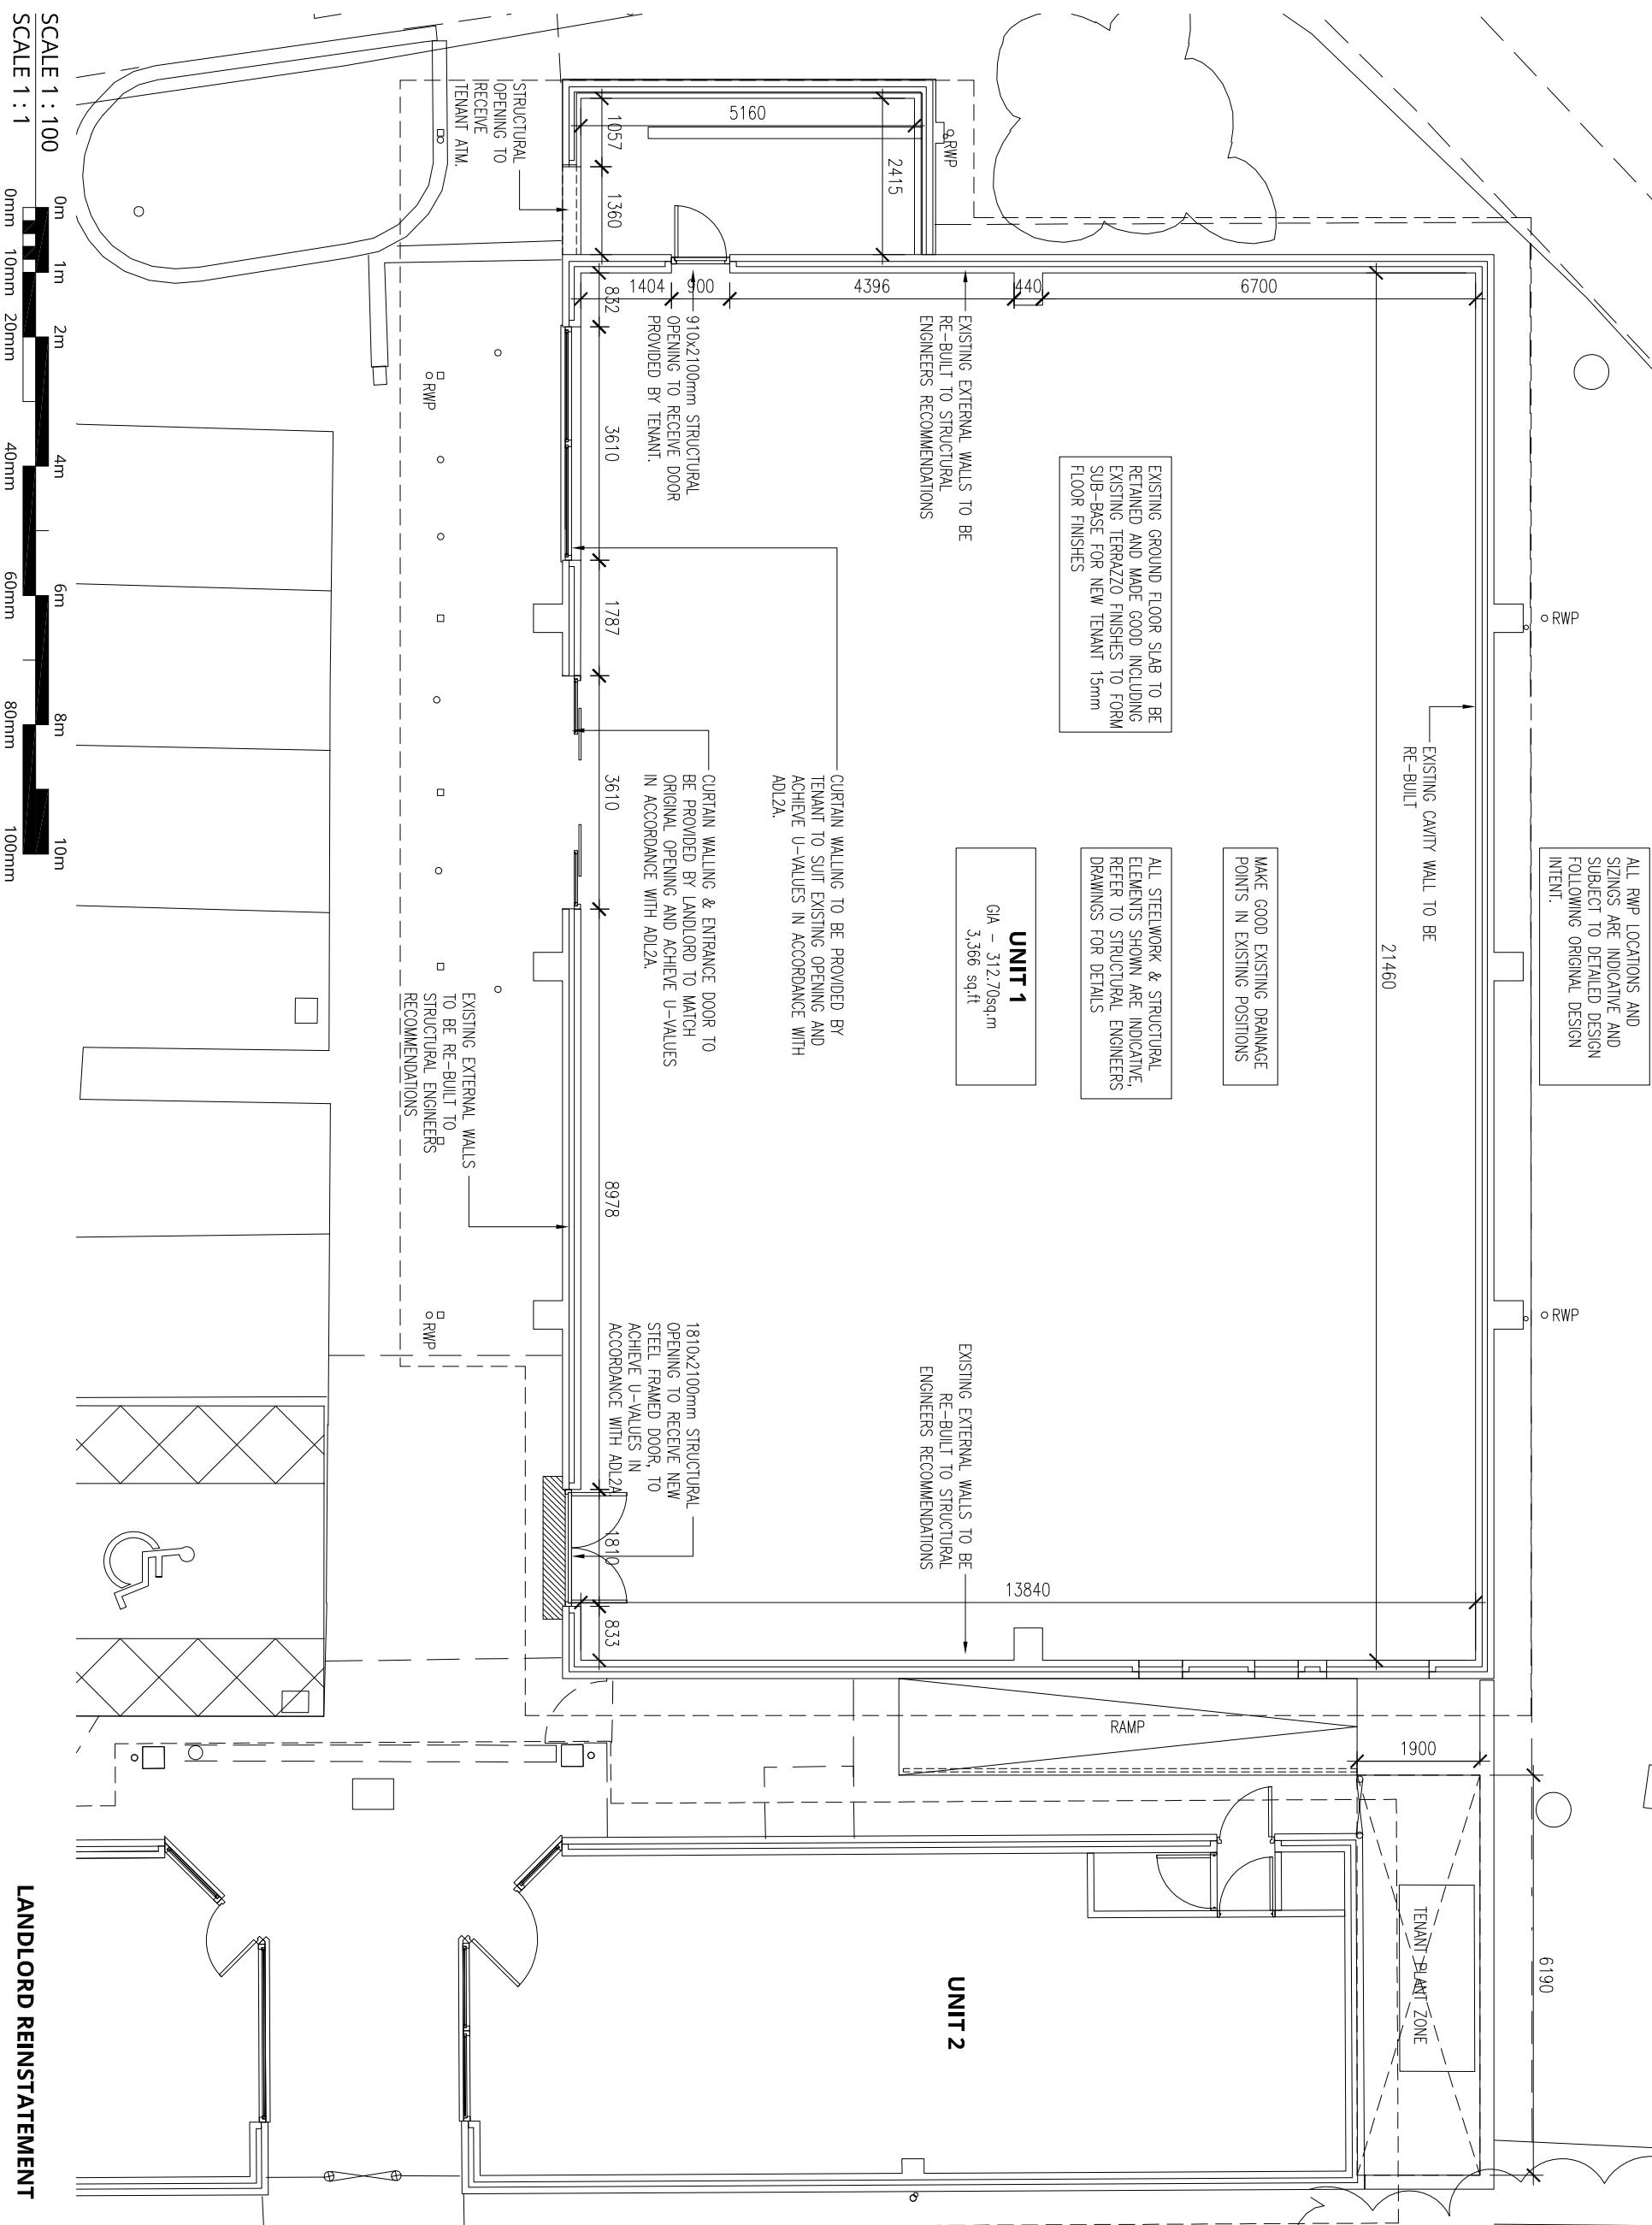

A02	Updated to reflect all external walls being re-built and door/shopfronts being provided by Landlord	31.10.17
A01	Drawing title amended: landlord reinstatement.	19.09.17
Revision	Description	Date

URBANEDGE
architecture / masterplanning / design

Client
BROOKTON 2000 LTD

Project
**LAVENDER ROAD
LOCAL CENTRE
WATERLOOVILLE**

Drawing

GROUND FLOOR PLAN

UNIT 1

Scale	1:100 @ A3	Drawn	DH
Date	JUL 12		
Project No.	Drawing No.	Revision	
1431	URB U1 [09] 00 03	A02	