



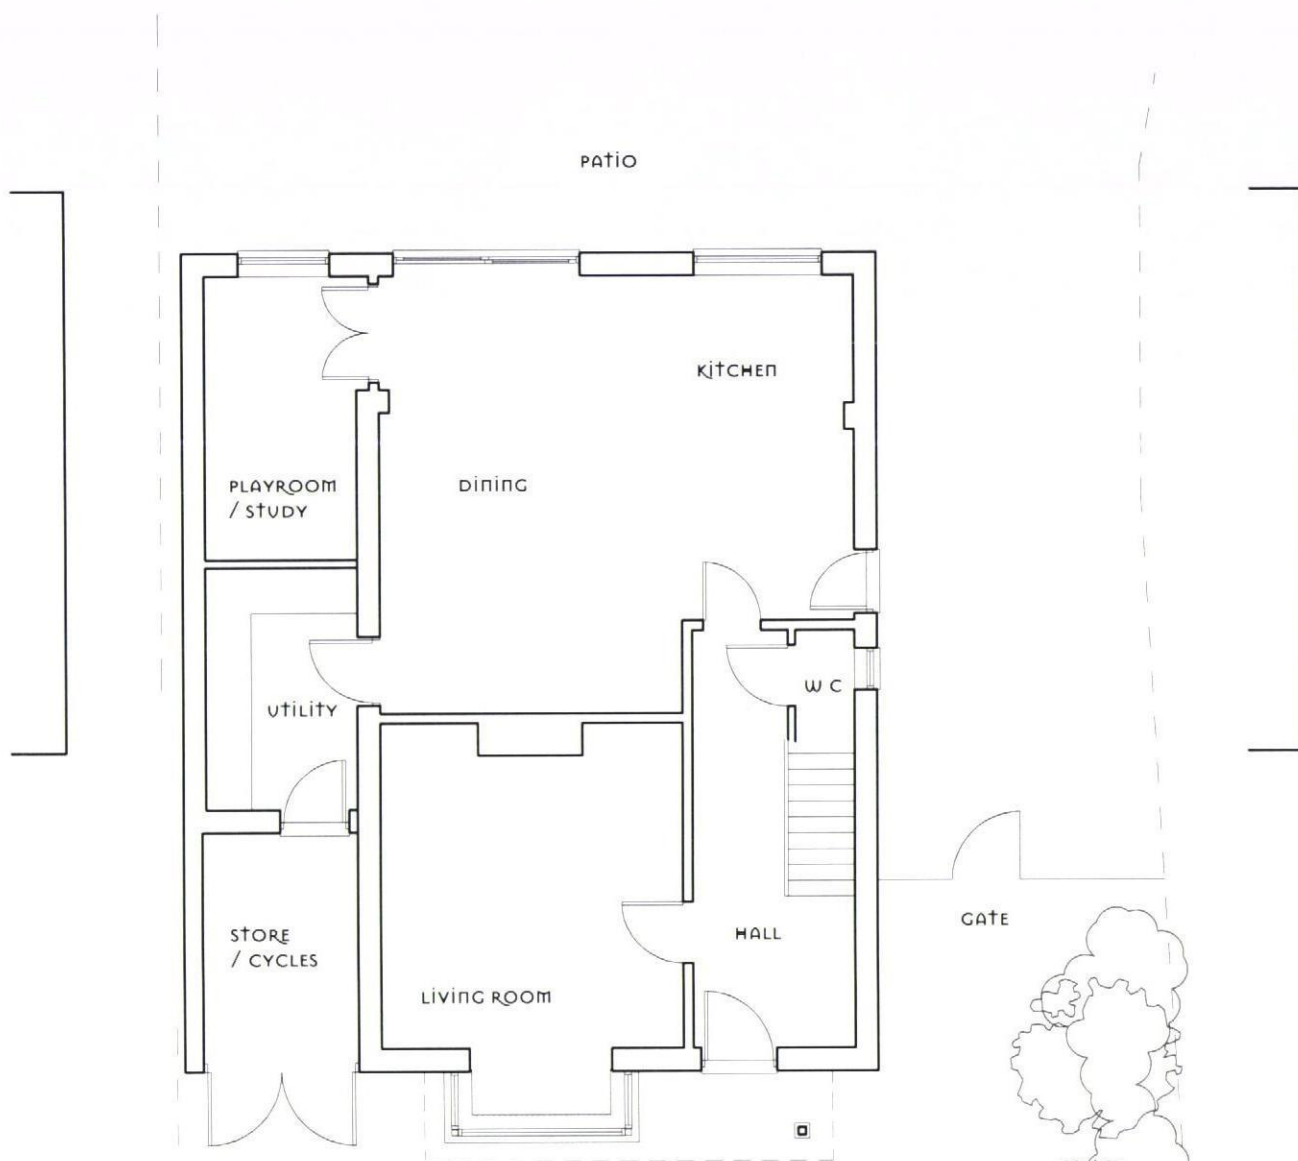


GROUND FLOOR

DRIVEWAY

EXISTING

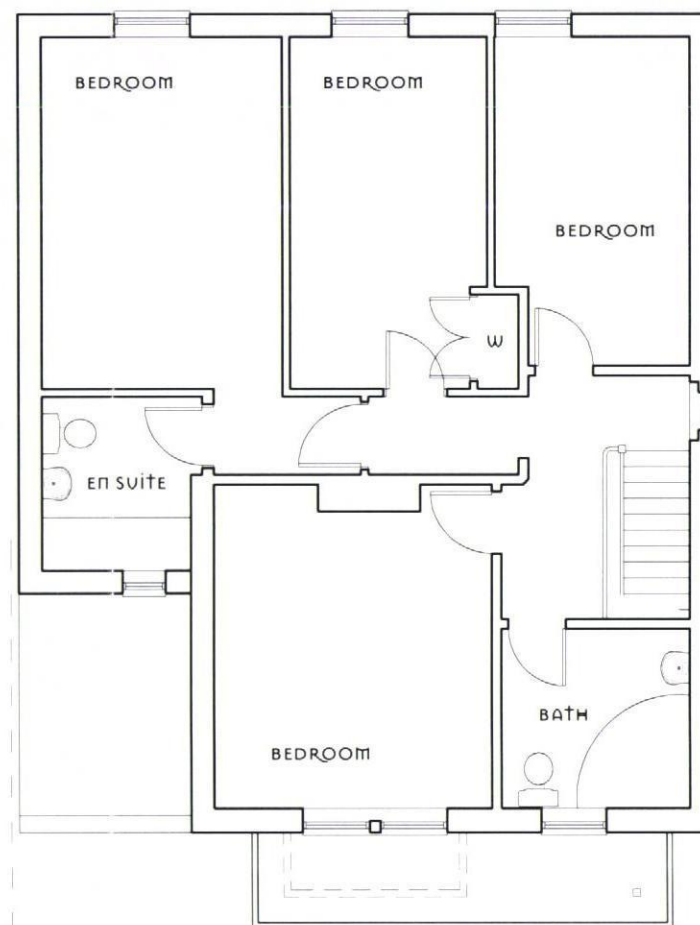

FIRST FLOOR

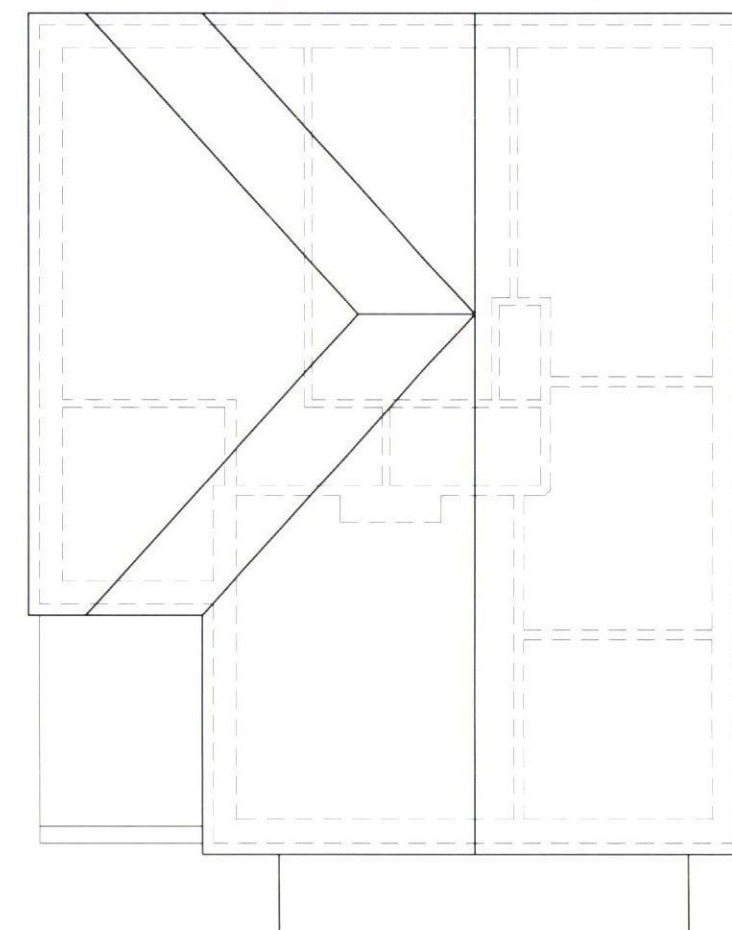

ROOF PLAN

0m 5m
SCALE 1:100 @ A3



PROPOSED LOFT CONVERSION & DORMER TO 51 ST LEONARDS AVENUE, HAYLING ISLAND

DRAWING NO. 101
SCALE 1:100