
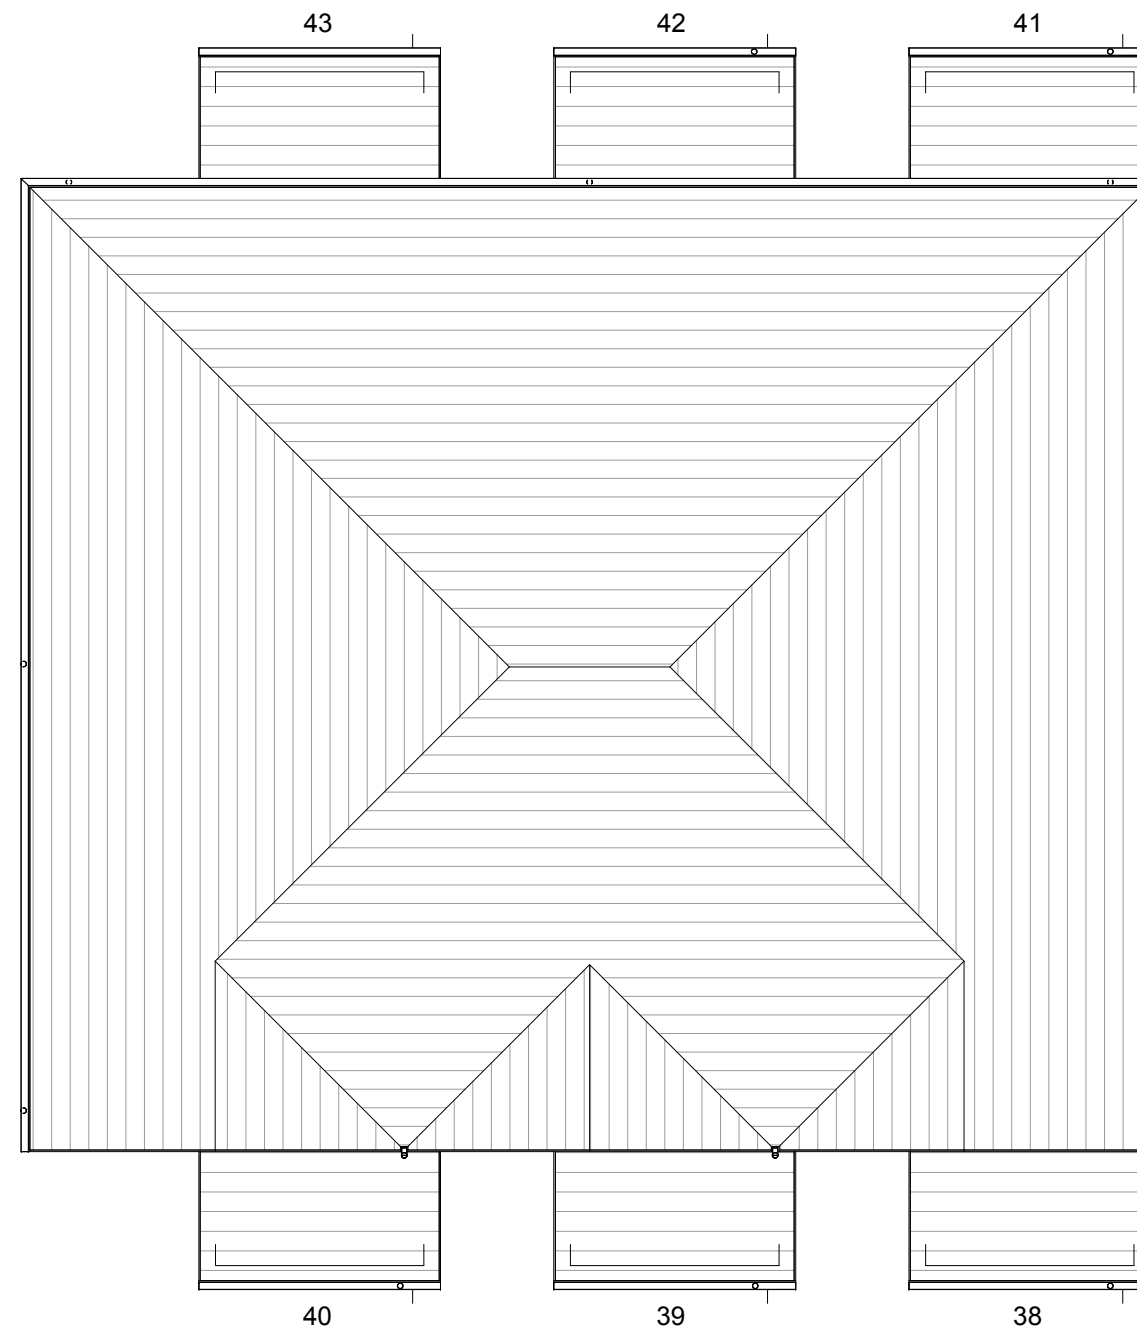


 

1 Roof
1 : 100

No.	Description	Date

Bellway Homes Ltd
Hayling Island,
Land North of Goldring Close

Type S 05 Roof Plan, 1 Bedroom House
Block B

Project number	1543	P-S05-06
Date	April '14	
Drawn by	PV	
Checked by	PV	Scale 1 : 100