


SUPERSEDED

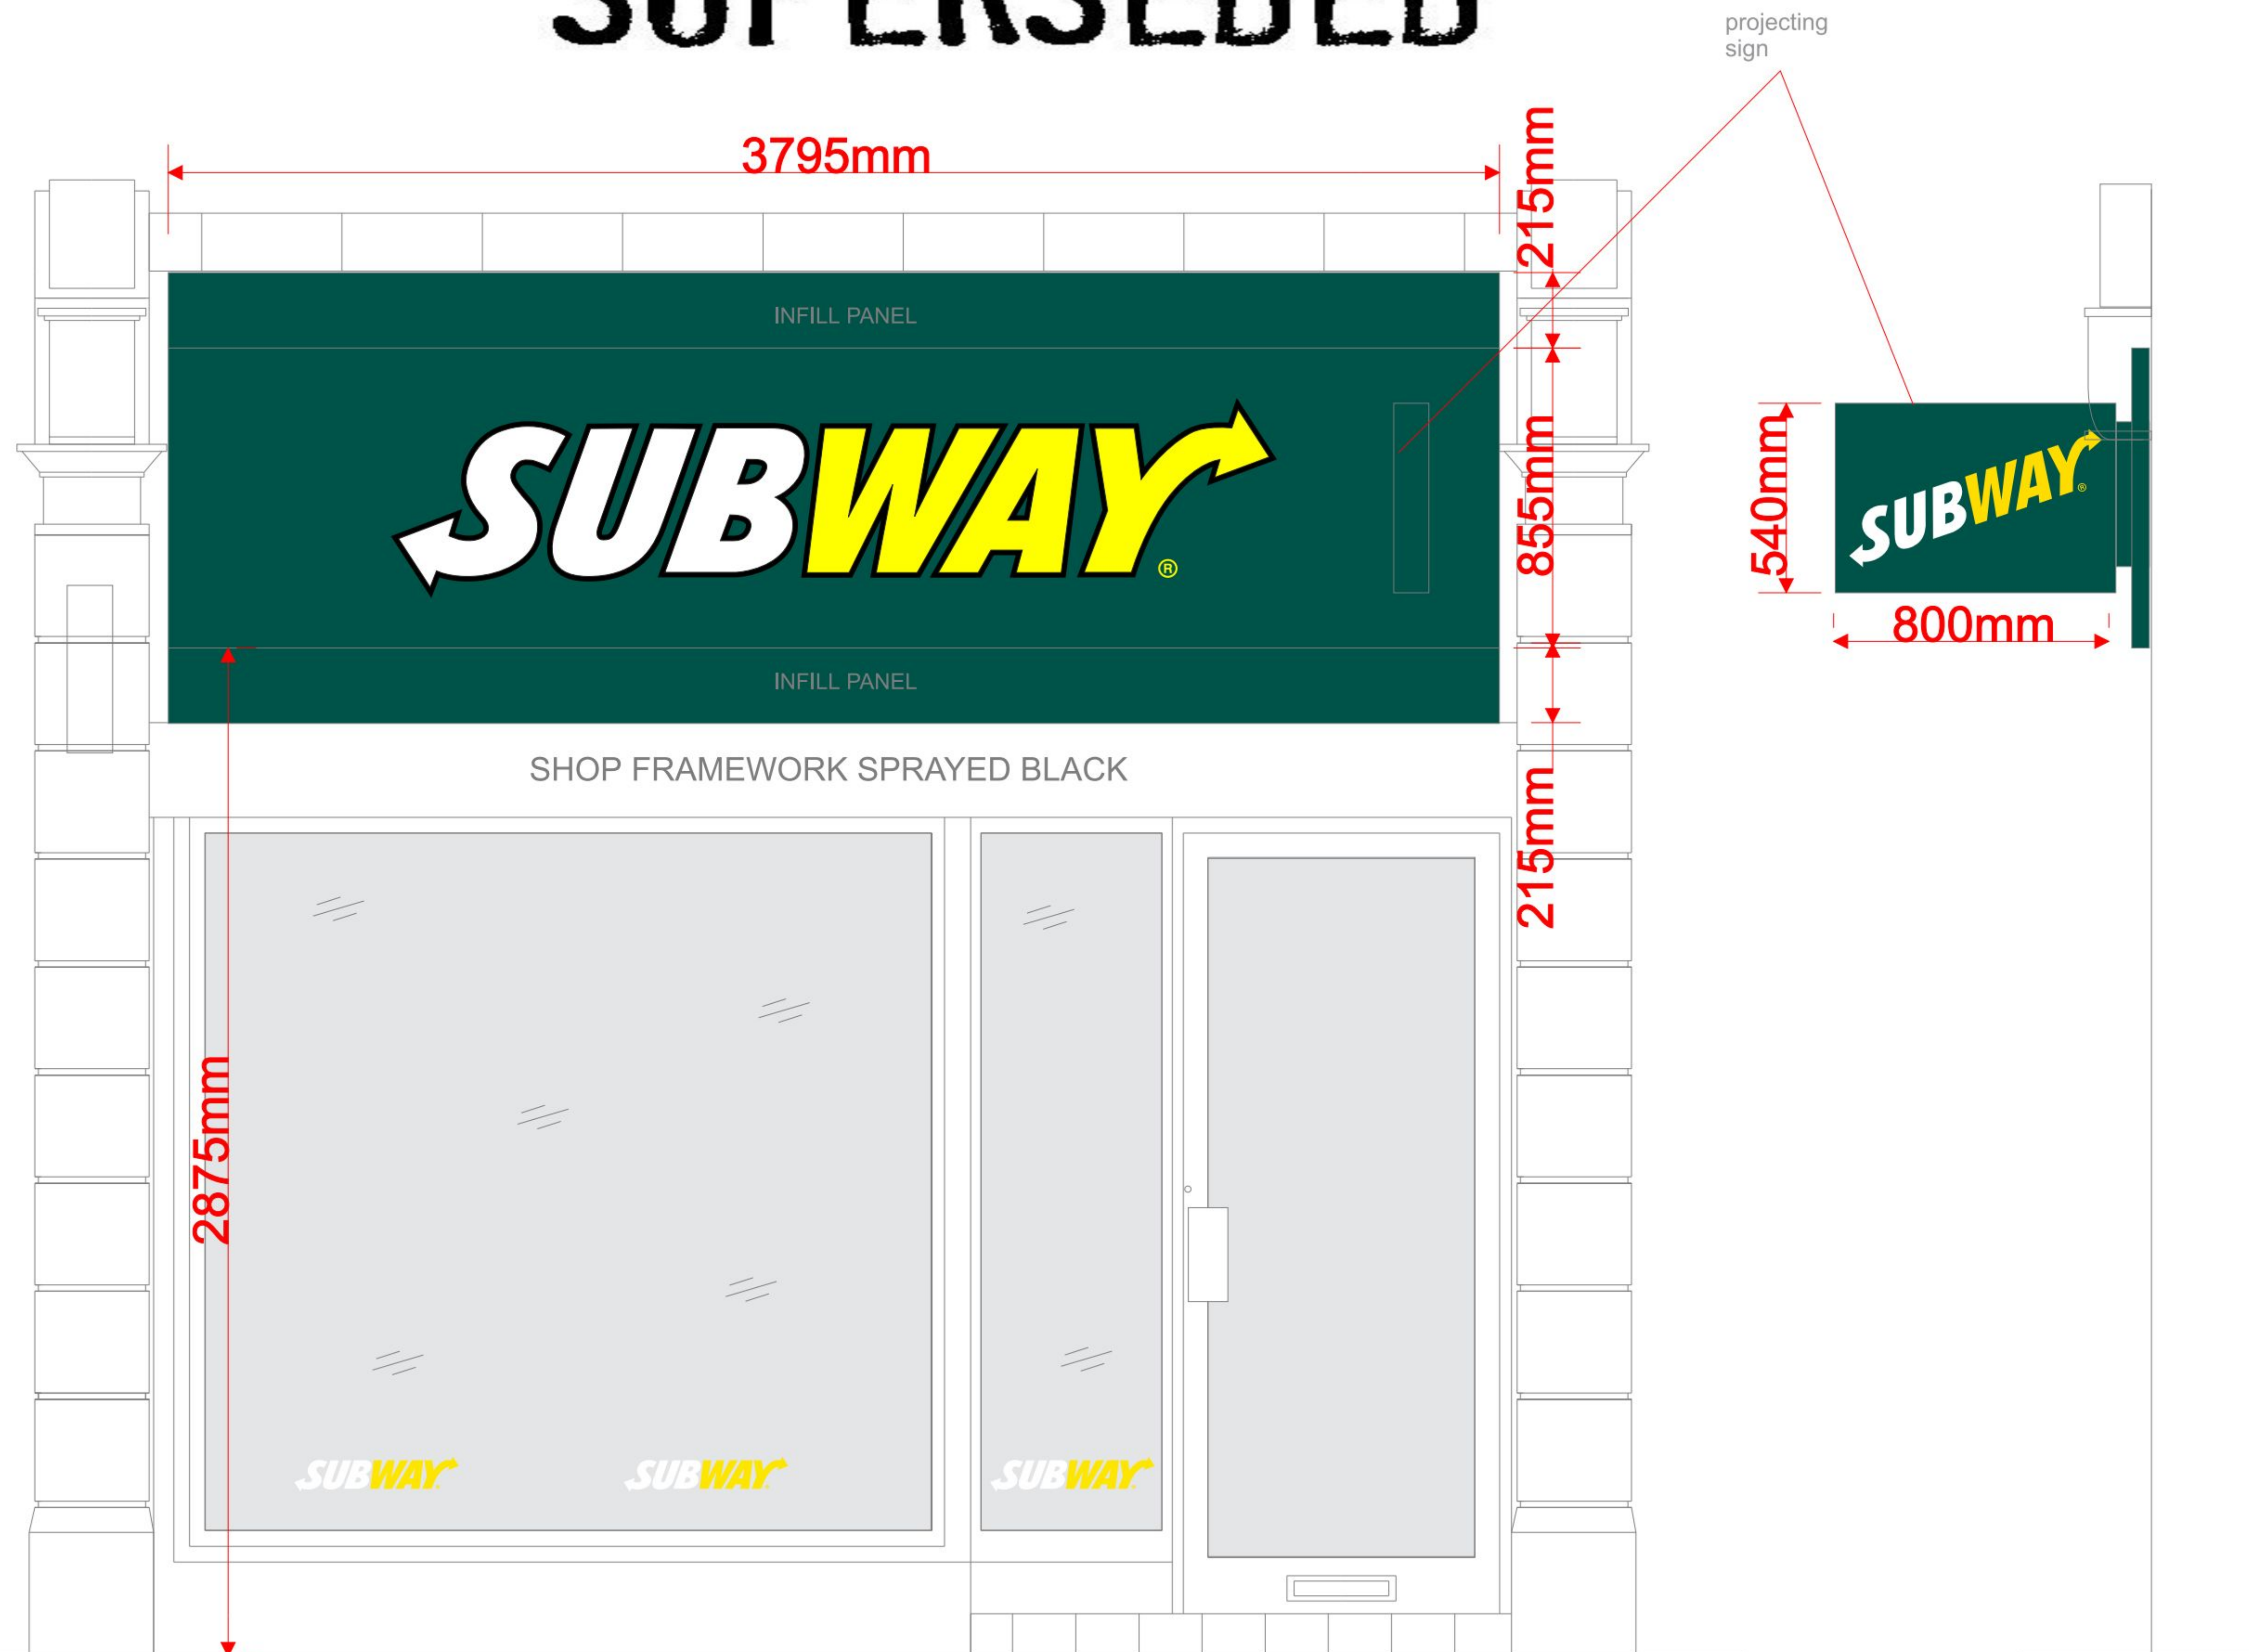

Proposed Signage
Front Elevation

Projecting Signage
Side View



D01R03

Subway
32 West Street
Havant
PO9 1PG

Design:

1x folded aluminium fascia, with built up rim & return letters applied. Internally illuminated by LEDs modules. Above and below fascia is to be an infill panel, flat aluminium powder coated RAL 6028 pine green.

1x projecting sign fitted to right hand side of fascia. Internally illuminated by fluorescent tubes.

3x window manifestations

Drawn by:
T.J.

Date:
28/03/2014

Scale: 1:10@A1

Approved by:



DESIGN · CREATE · INSTALL · MAINTAIN

***SUBJECT TO SITE SURVEY**

SUPERSEDED



D02R03

Subway
32 West Street
Havant
PO9 1PG

Design:

2x dibond panels with digitally printed graphics applied, fitted to steel plating covering 1x window and 1x door. Prints to be covered in anti graffiti laminate. 2x windows to have 'SUBWAY' manifestations applied.

Drawn by:
T.J.

Date:
28/03/2014

Scale: NTS

Approved by:

Proposed Signage
Side Elevation (Trafalgar Walk)




***SUBJECT TO SITE SURVEY**



DESIGN · CREATE · INSTALL · MAINTAIN


SUPERSEDED

FASCIA

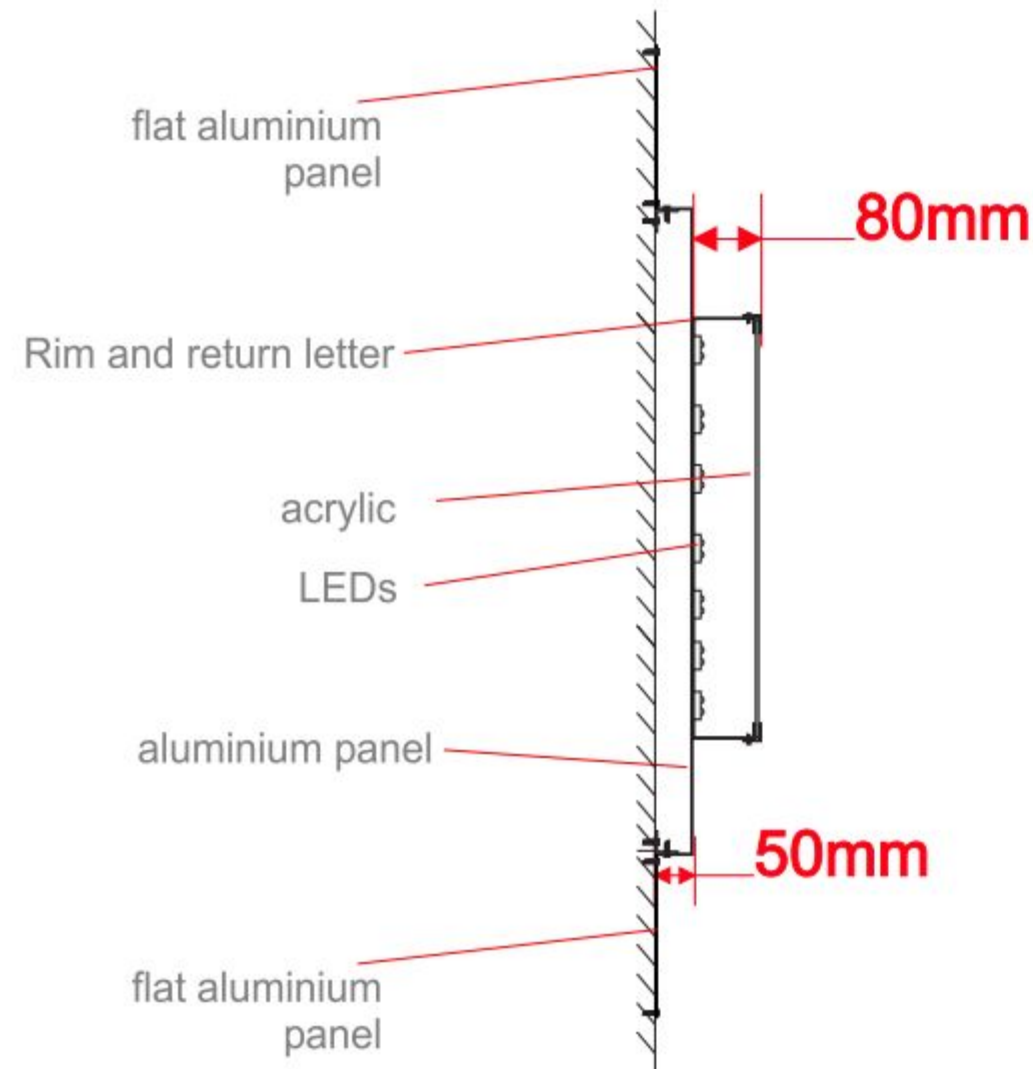


side through section
Scale: 1:10

INDICATIVE PERSPECTIVE
(NOT TO SCALE)

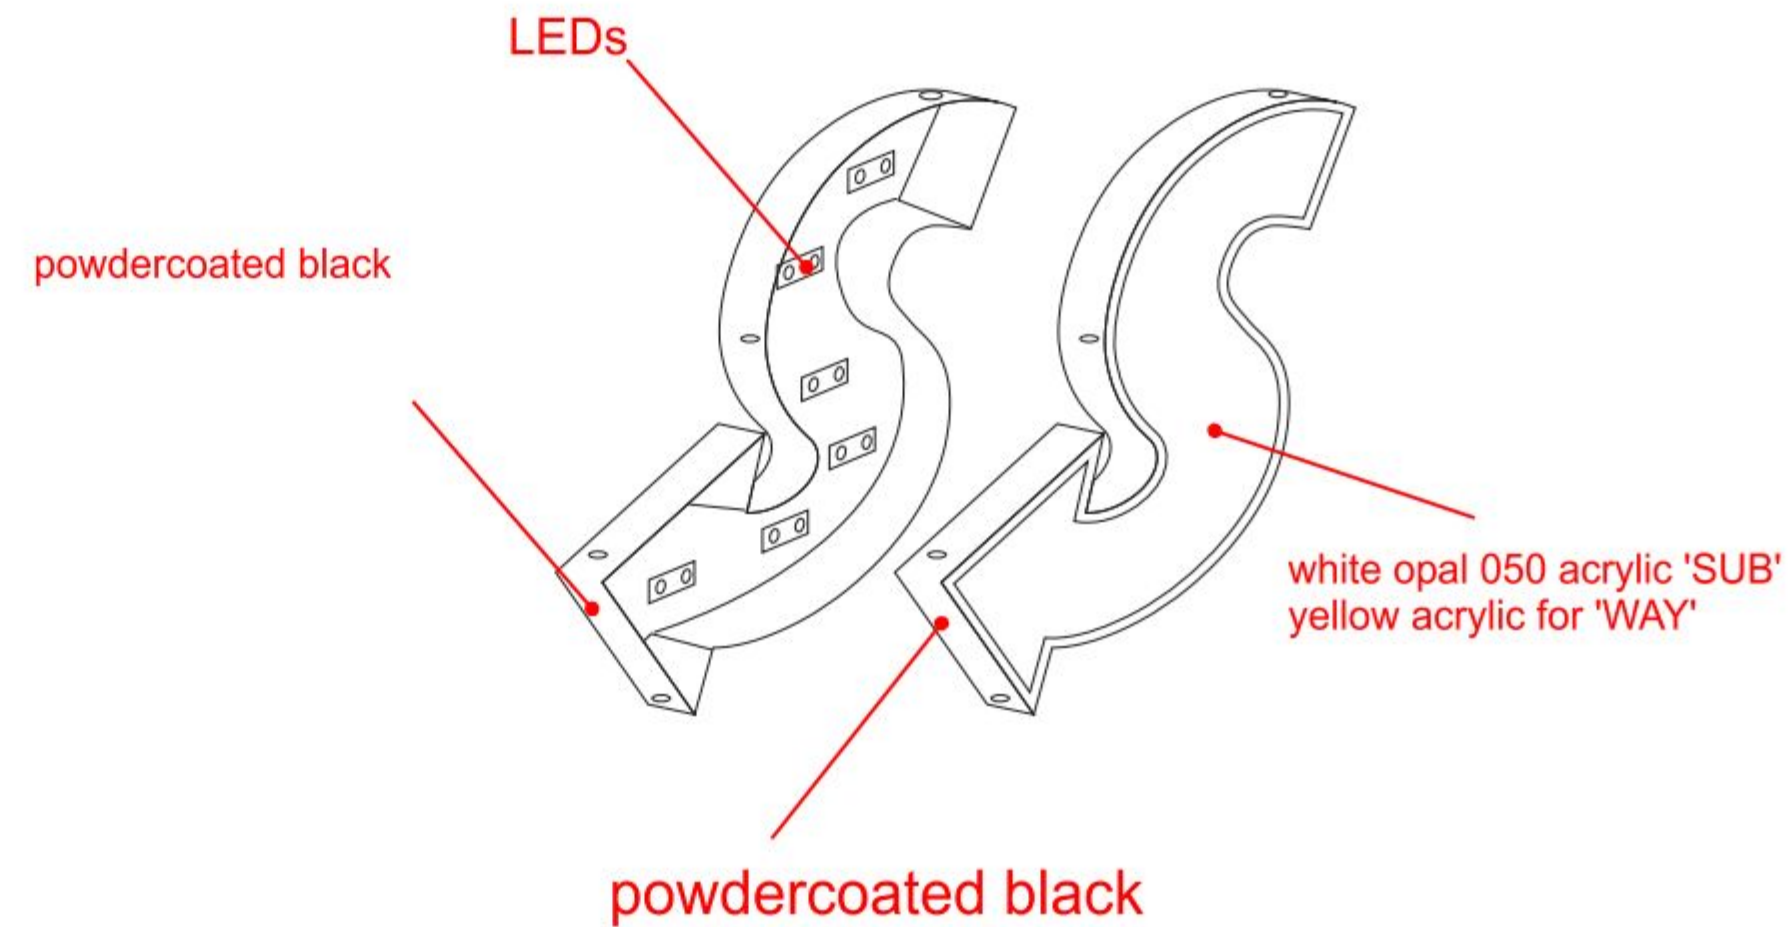

Internally illuminated rim and return aluminium letters. Powder-coated black. Letters in 3mm Opal 050 acrylic with yellow translucent vinyl applied to 'WAY'. Illumination from 12v chain LEDs with internal driver. 'R' in yellow vinyl to suit.

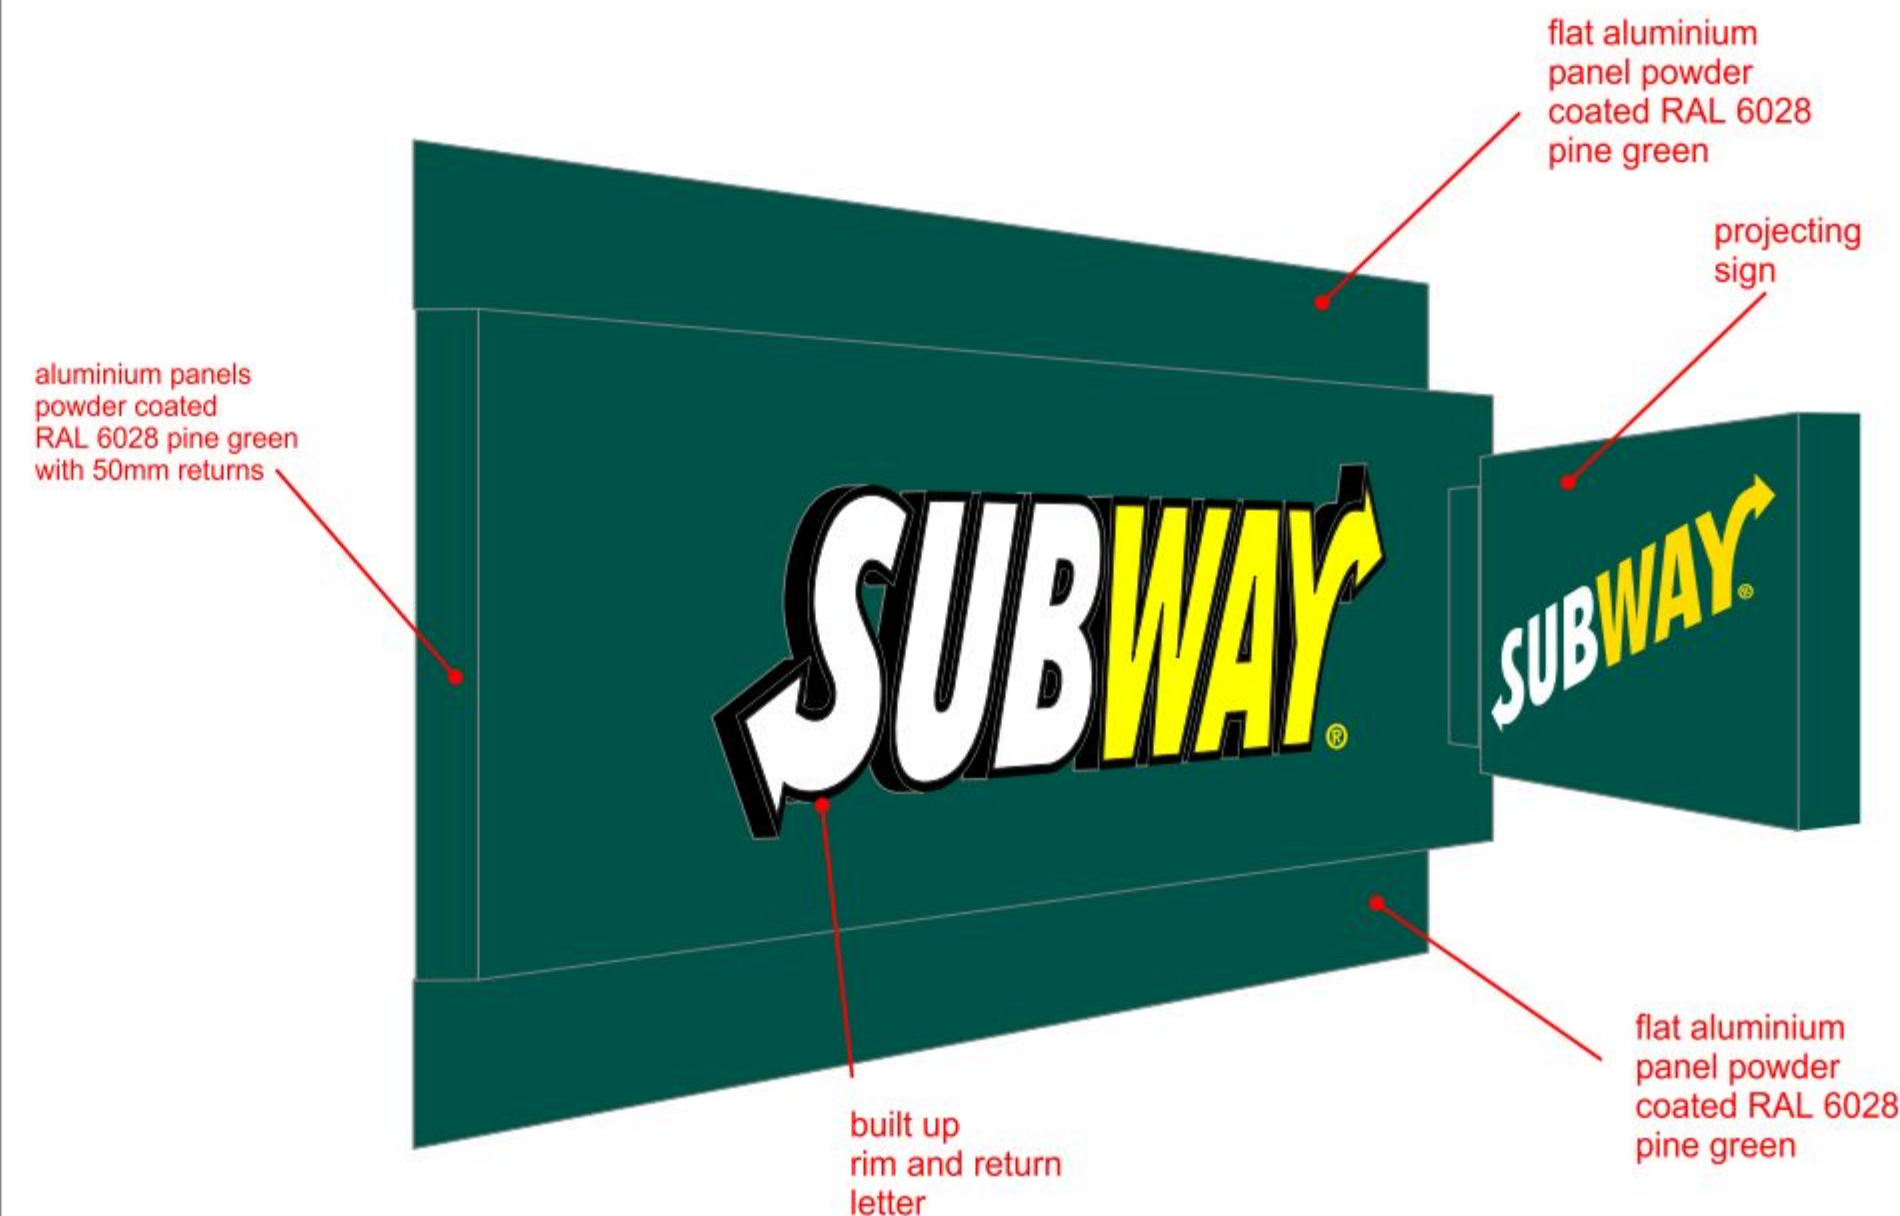

D03R03

Subway
32 West Street
Havant
PO9 1PG

Design:
fascia detail

Drawn by: T.J. Date: 28/03/2014

SCALE: 1:10@A2

Approved by:





DESIGN - CREATE - INSTALL - MAINTAIN


SUPERSEDED

PROJECTION SIGN

INDICATIVE PERSPECTIVE
(NOT TO SCALE)

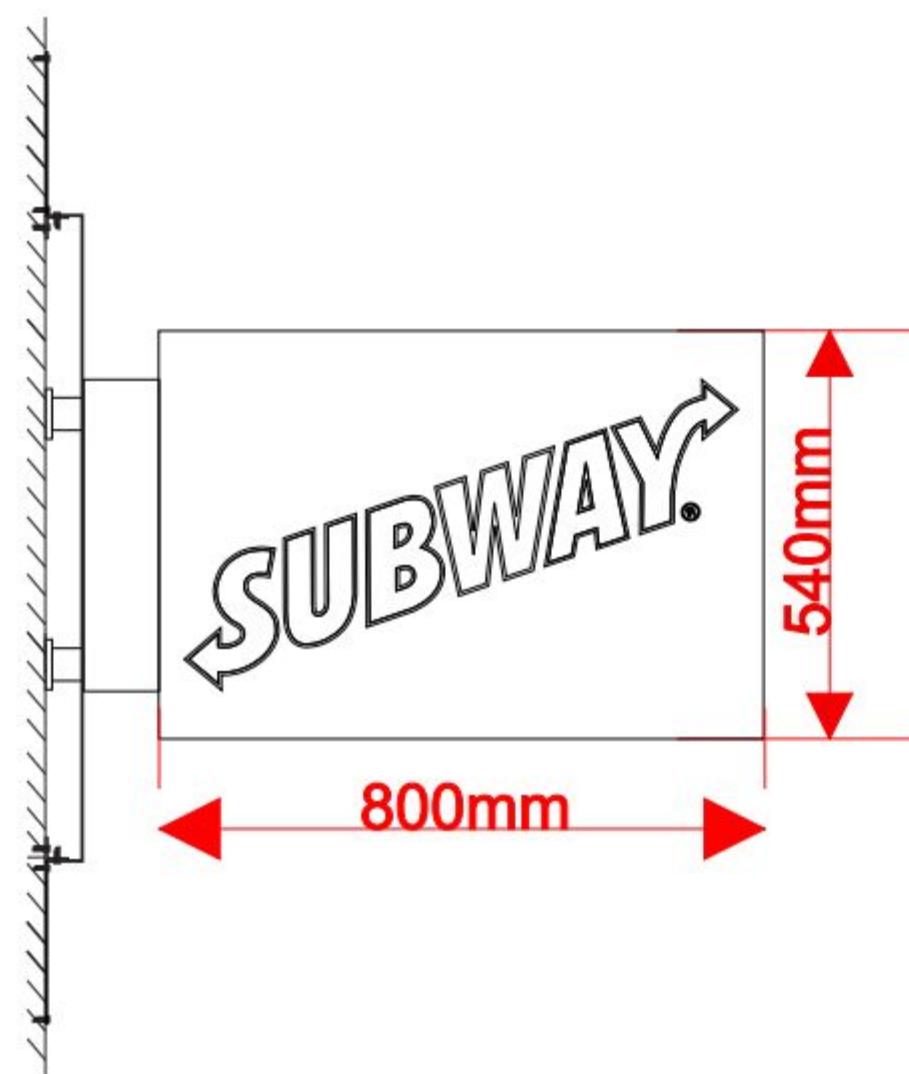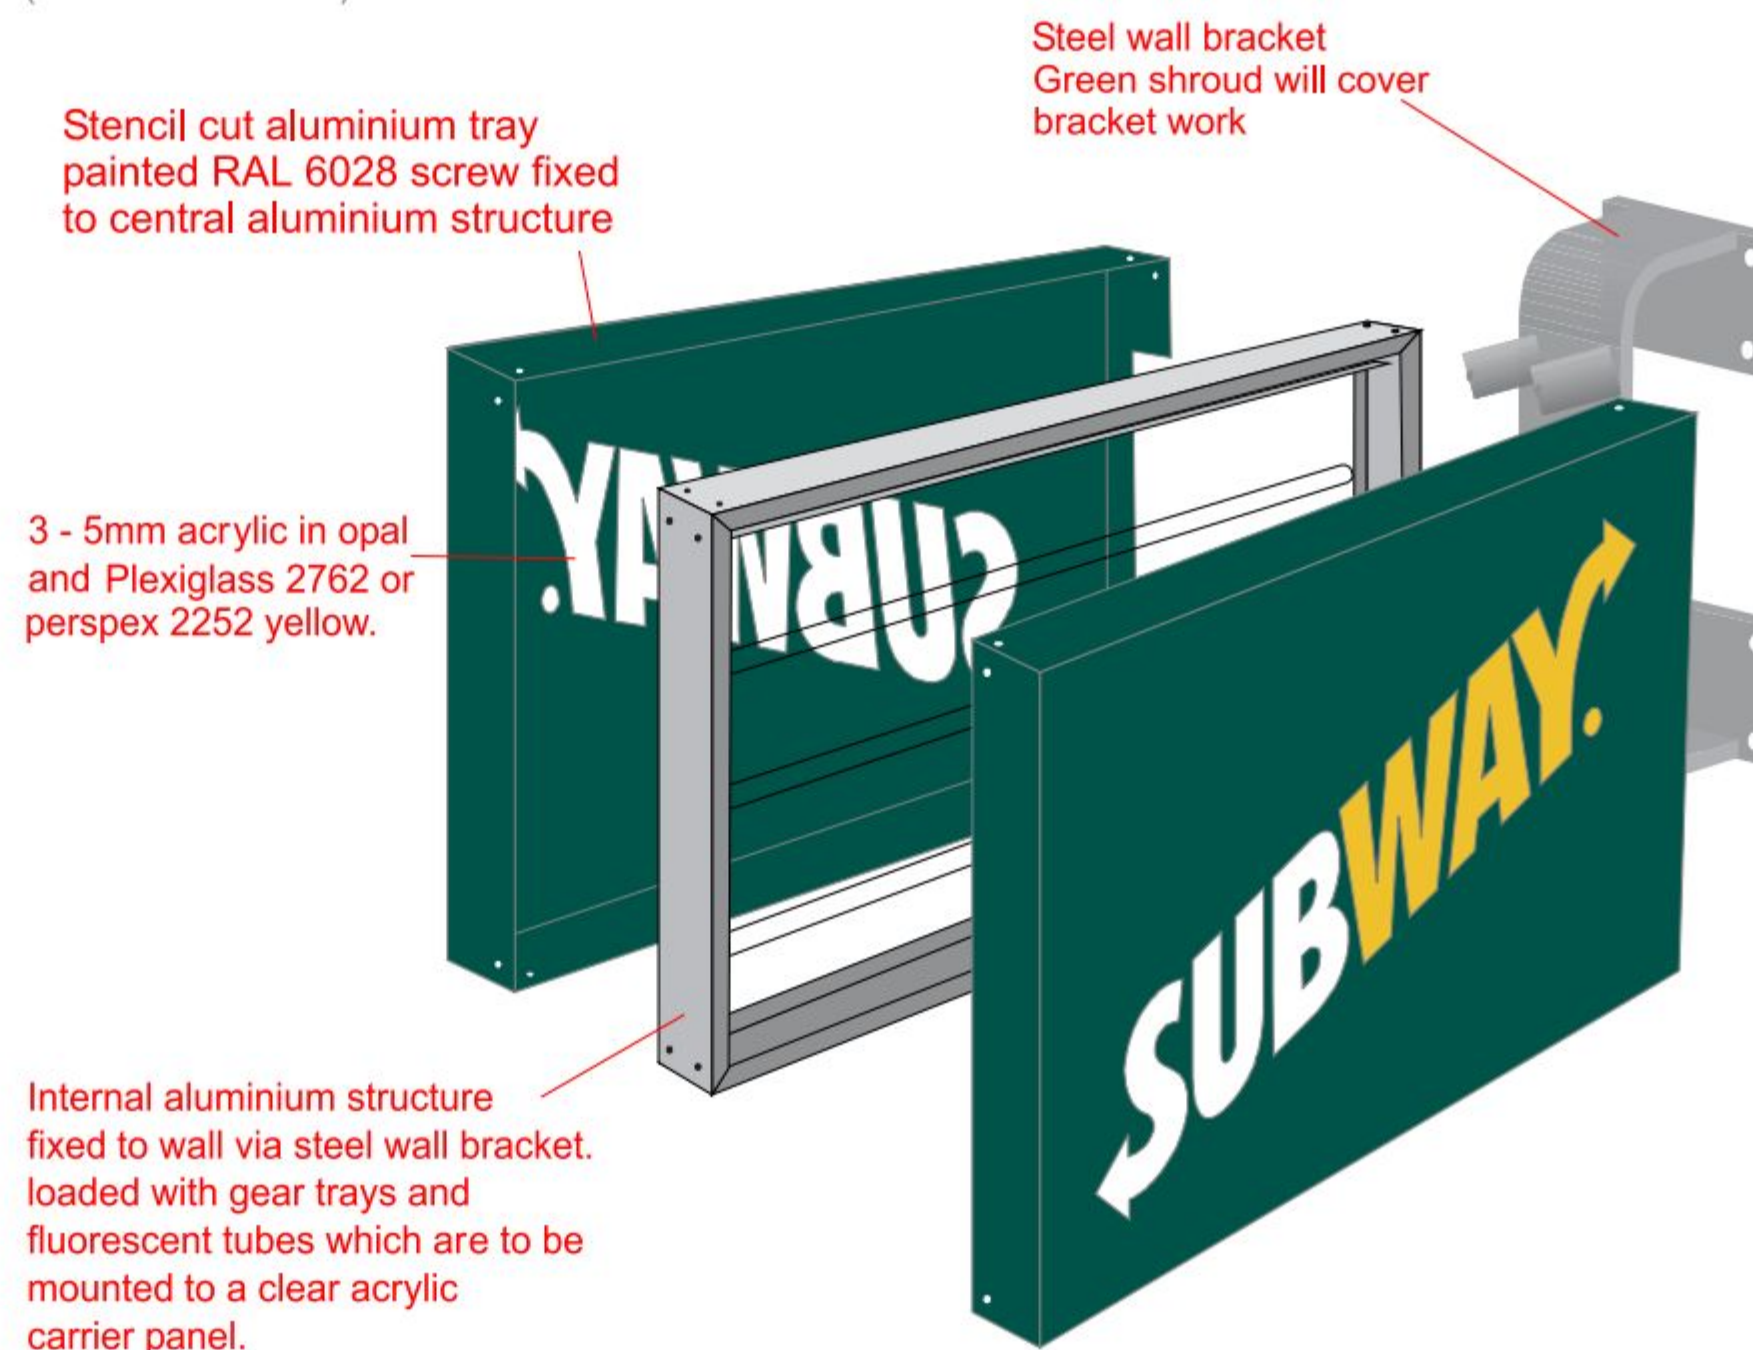

side through section
Scale: 1:10

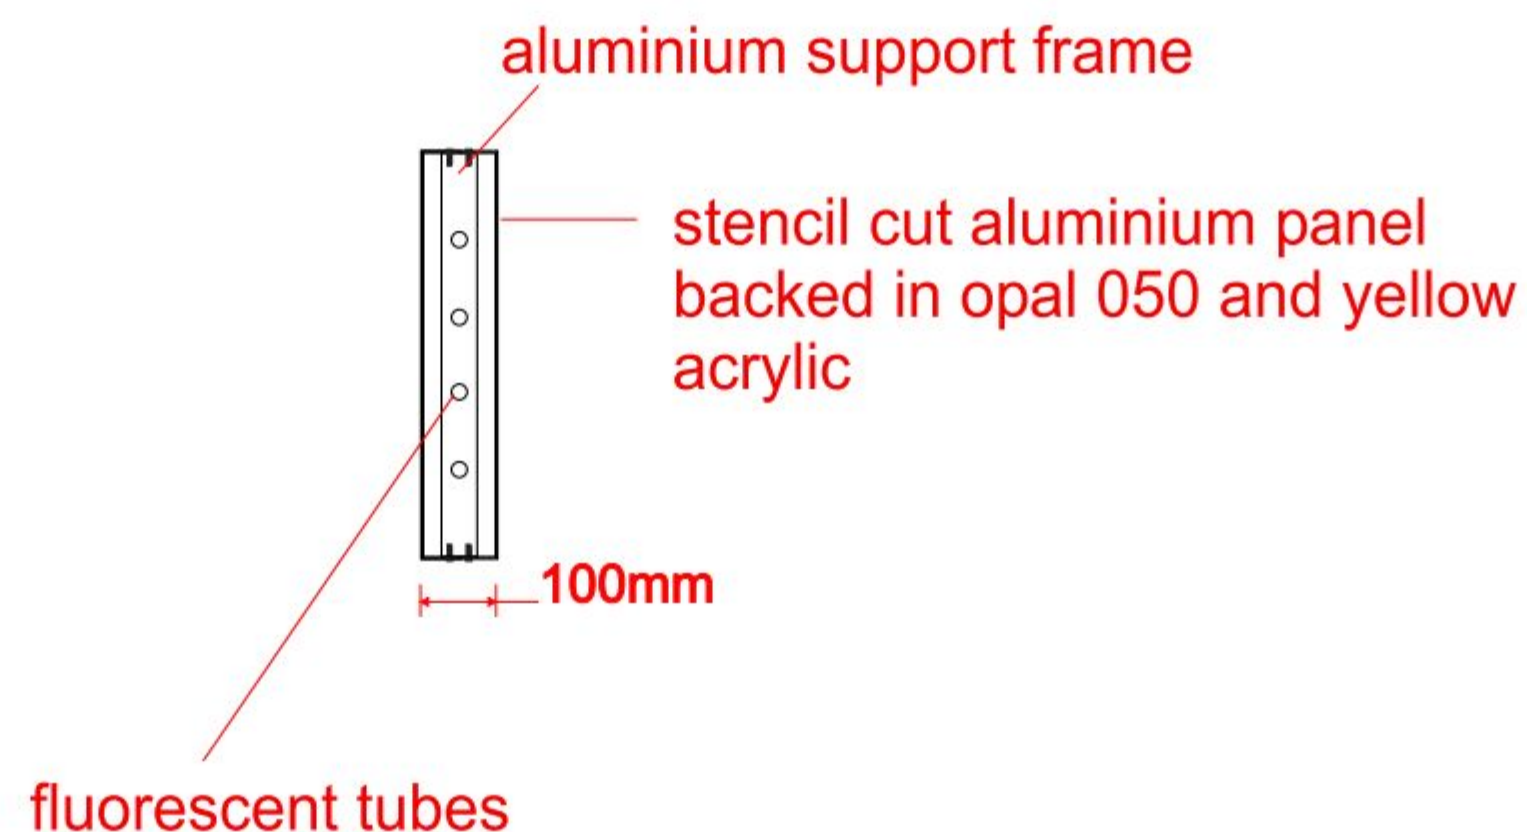

D04R03

Subway
32 West Street
Havant
PO9 1PG

Design:
projection sign detail

Drawn by:
T.J.

Date:
28/03/2014

SCALE: 1:10@A2

Approved by:



DESIGN - CREATE - INSTALL - MAINTAIN

SUPERSEDED



D05R03

Subway
32 West Street
Havant
PO9 1PG

Design:

Drawn by:
T.J.

Date:
28/03/2014

Approved by:



DESIGN • CREATE • INSTALL • MAINTAIN



Proposed



Existing

SUPERSEDED



Proposed



Existing



D06R03

Subway
32 West Street
Havant
PO9 1PG

Design:

Drawn by:
T.J.

Date:
27/03/2014

Approved by:



DESIGN • CREATE • INSTALL • MAINTAIN