




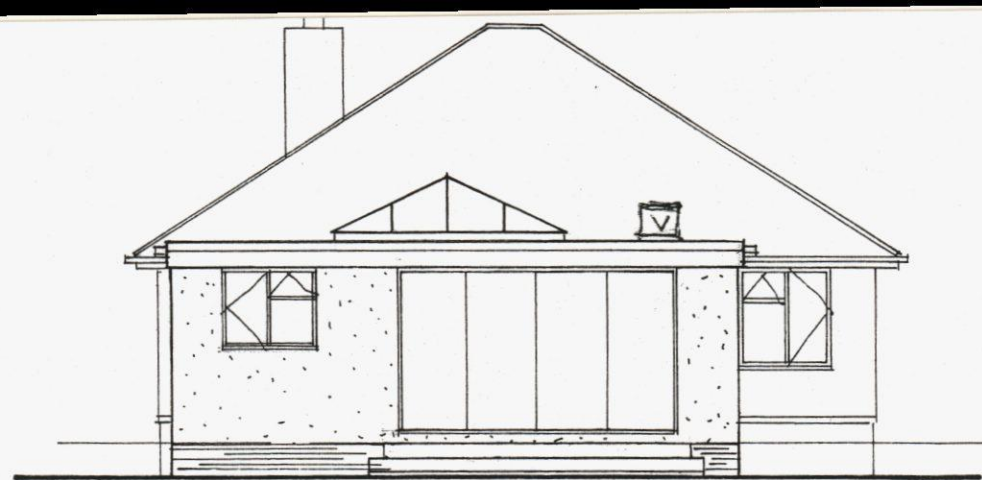


REAR

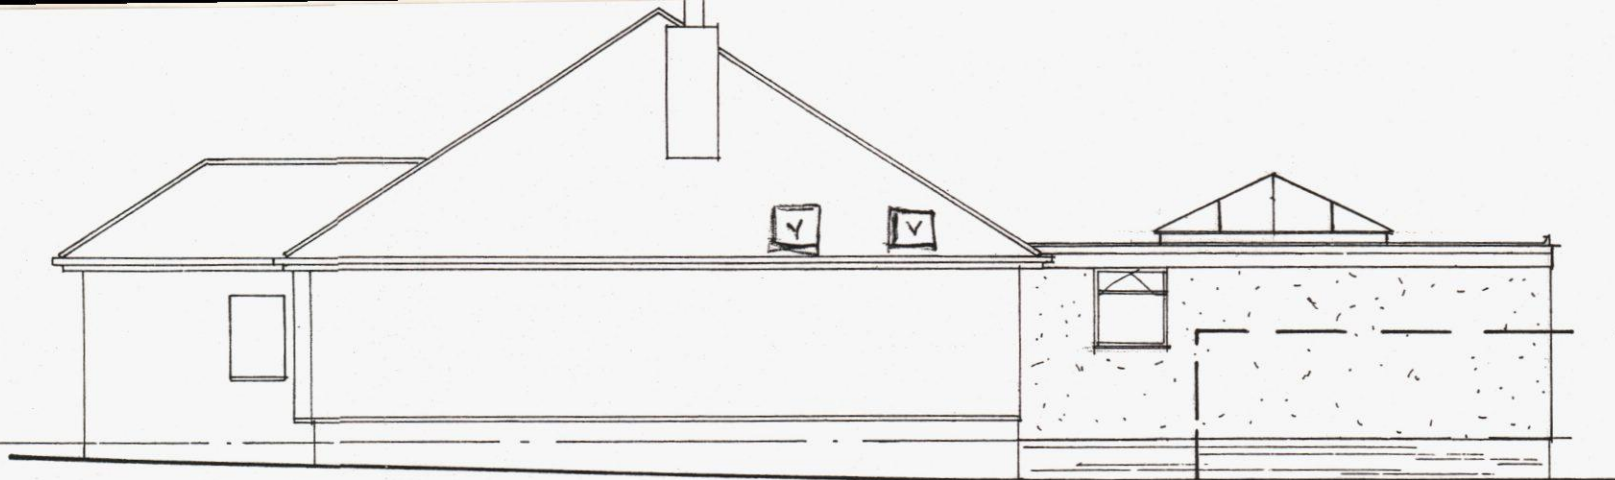


SIDE

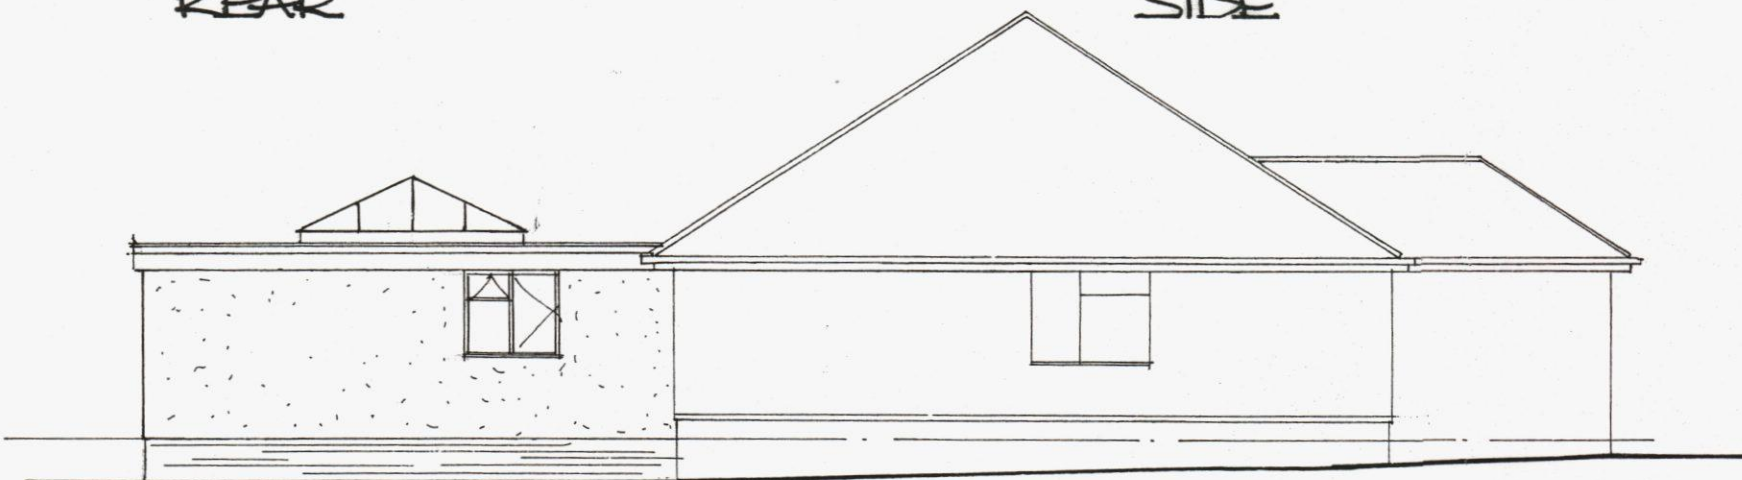


SIDE

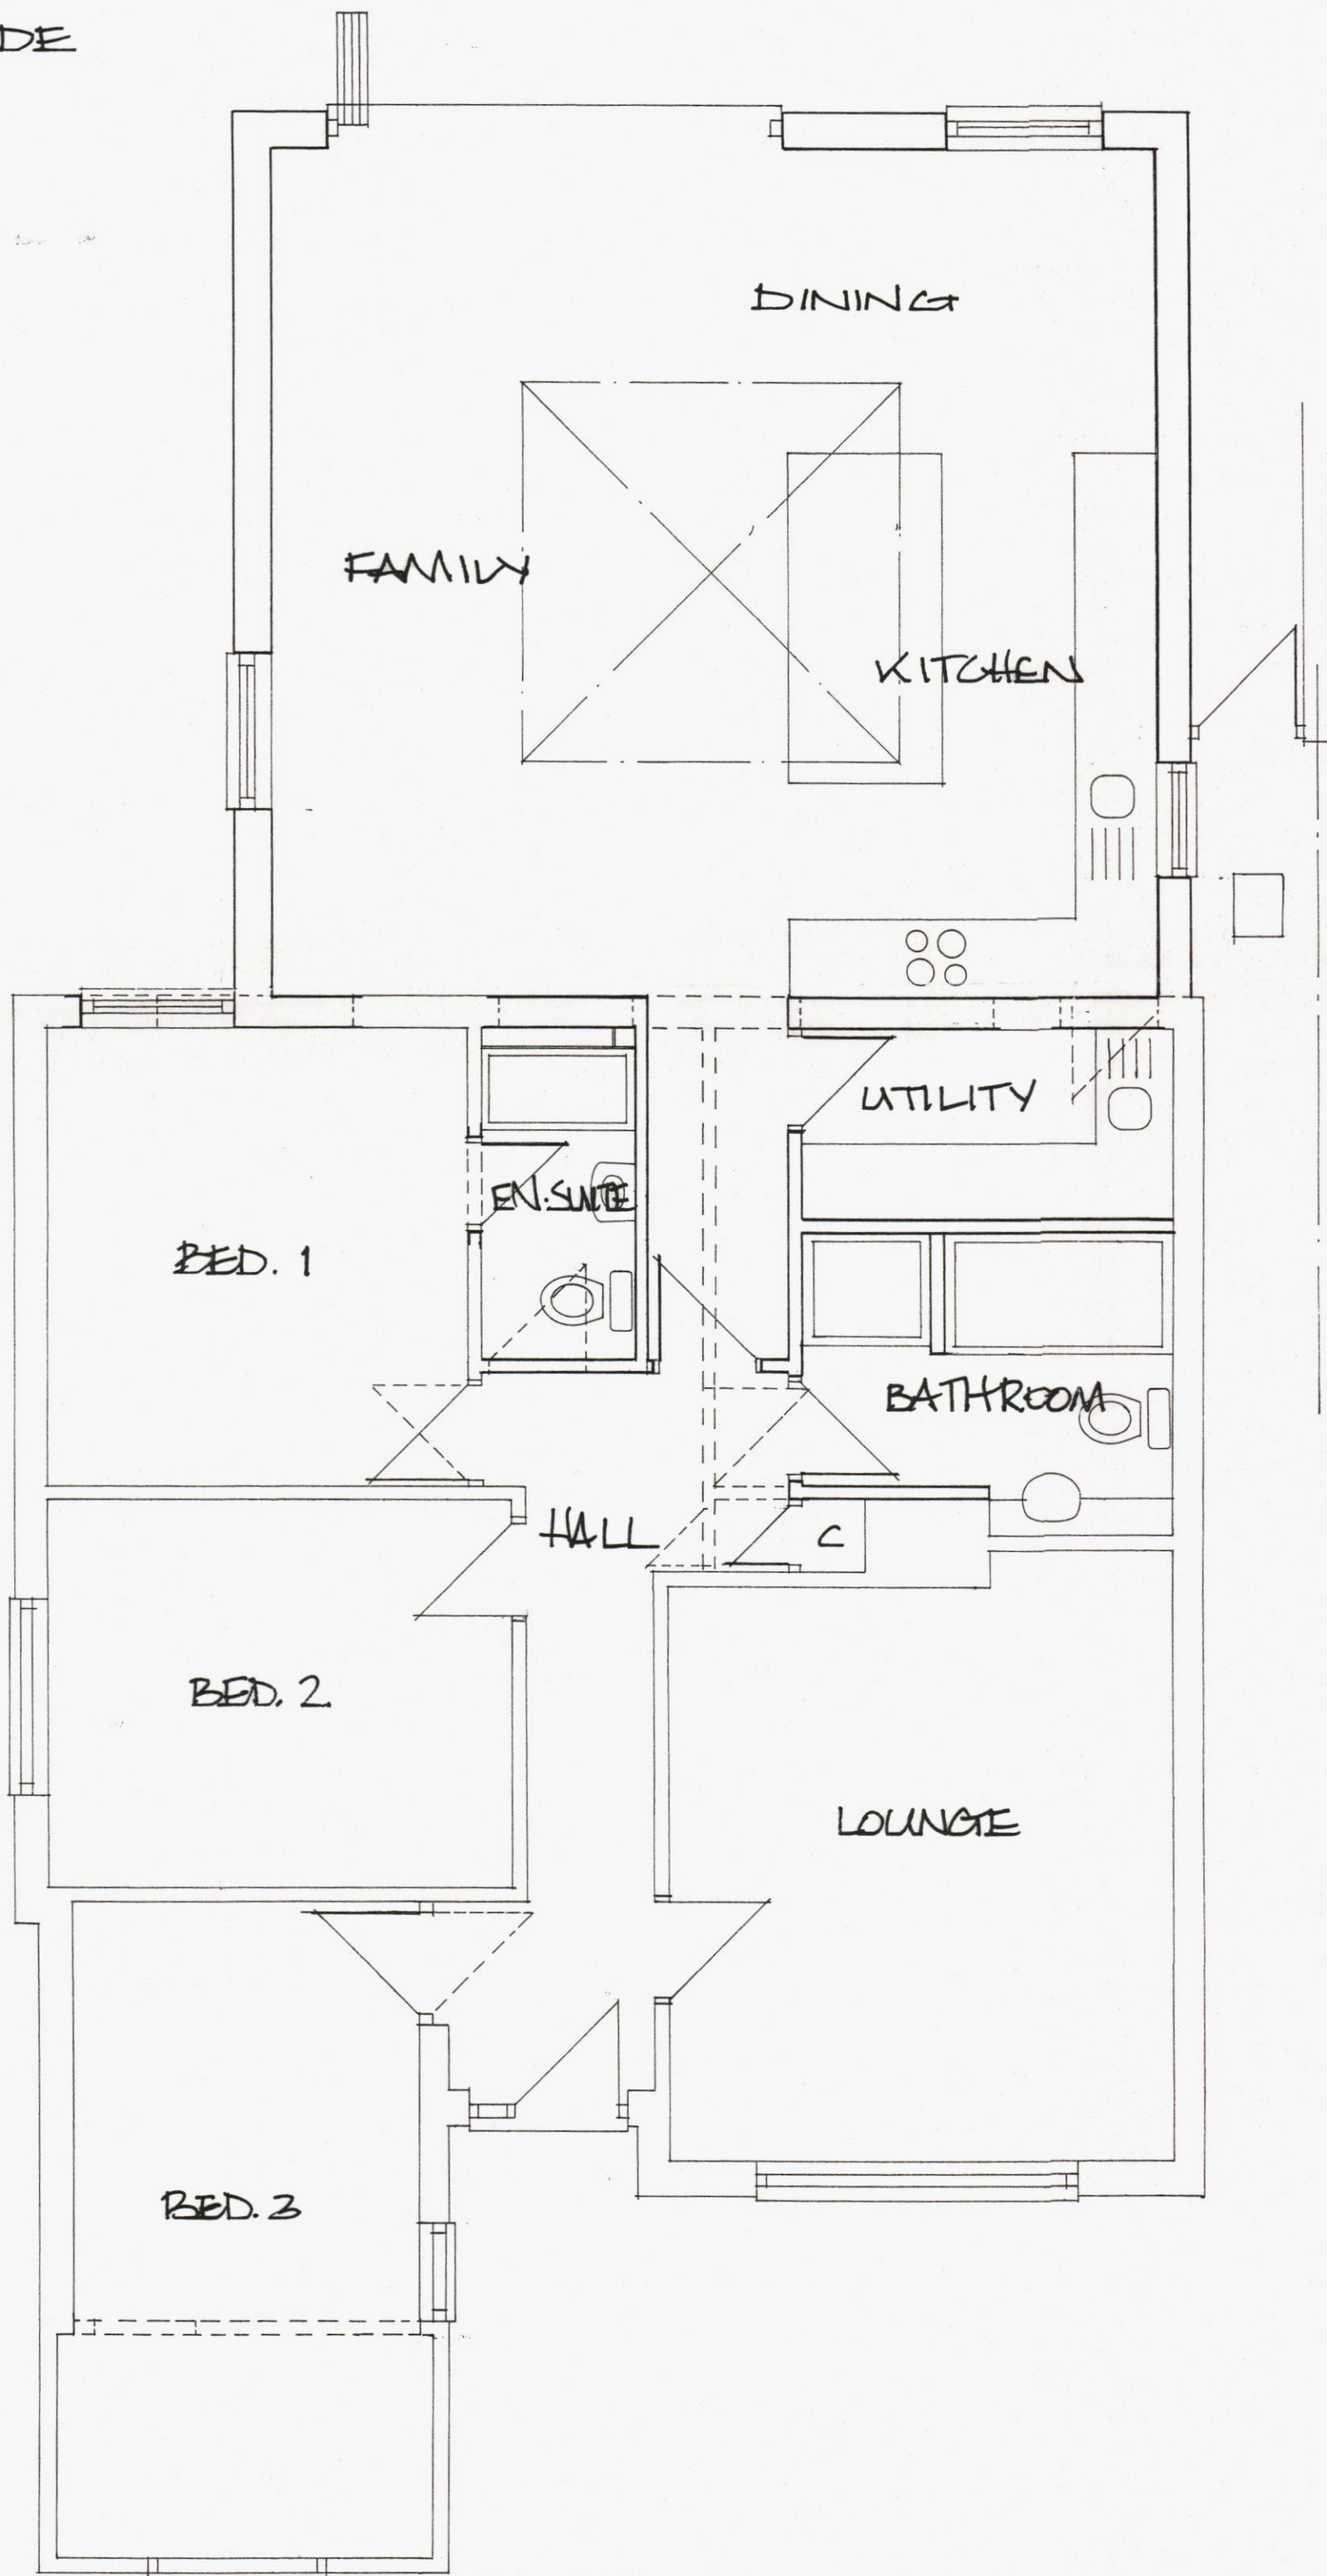

FLOOR PLAN

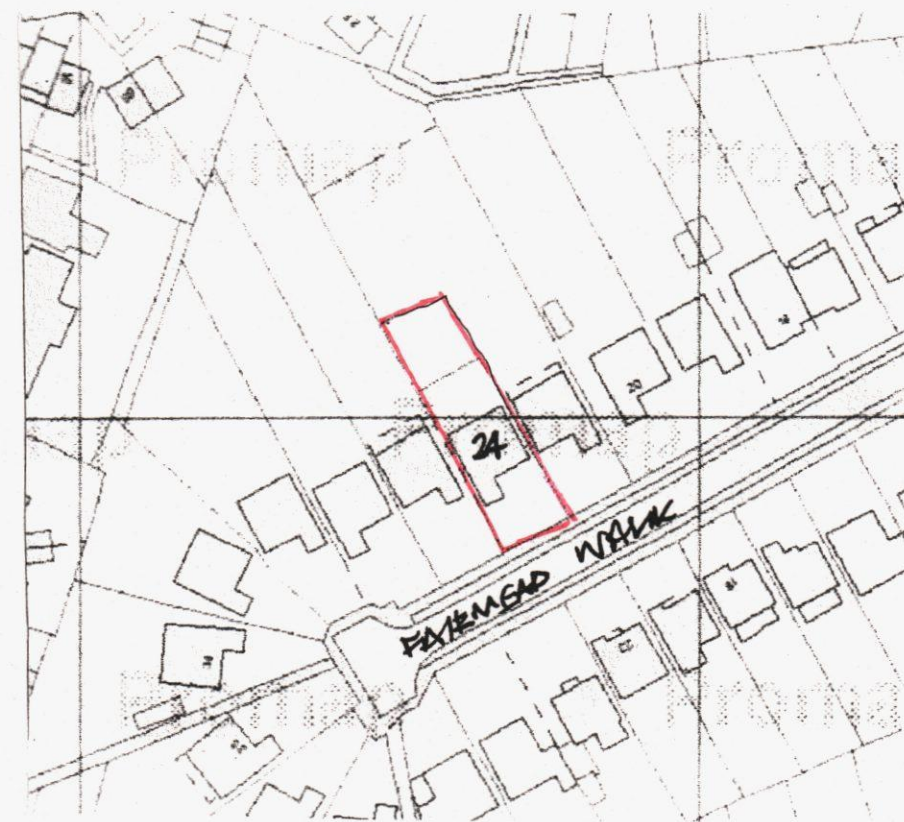

LOCATION PLAN
Scale 1:1250
BS 1116 100 100046326

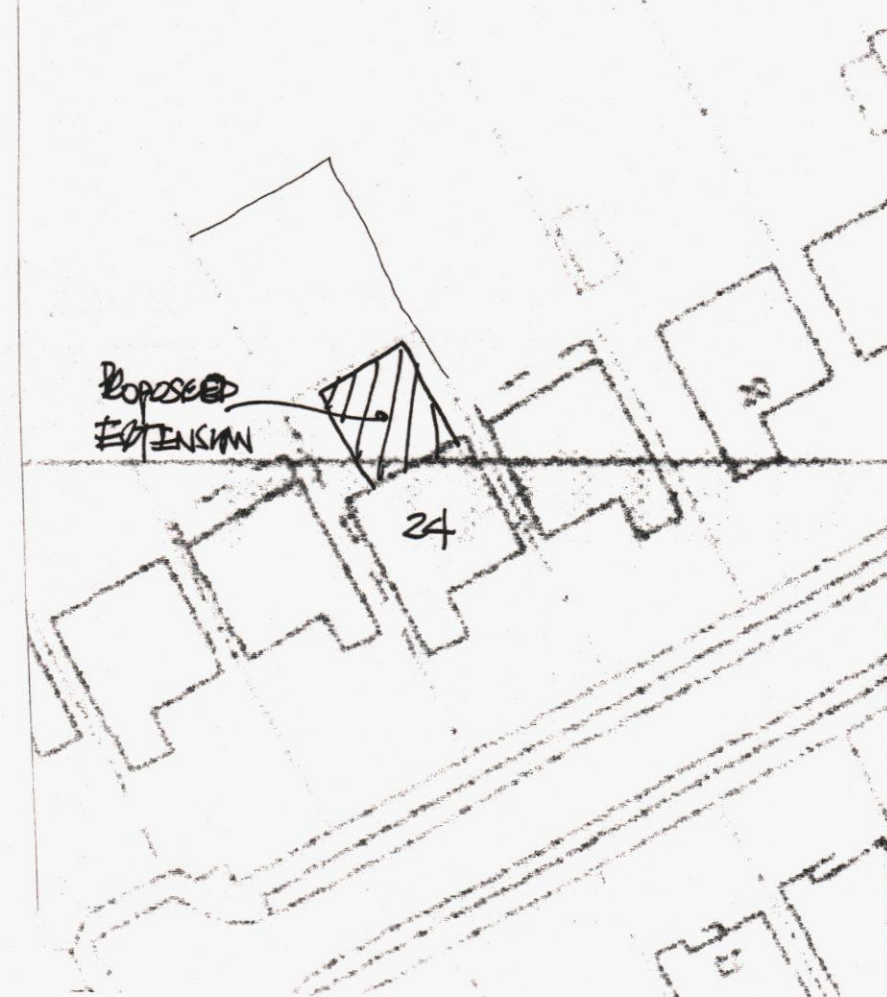

SITE PLAN
Scale 1:500



DEREK TREAGUS ASSOCIATES
ARCHITECTURAL SERVICES
No 3 The Townhouse, 20 Nelson Road, Southsea, Hants PO5 2AS
Tel 07956 624094
derek.treagus@ntlworld.com

Project **REAR EXTENSION TO
24 FAIRMEAD WALK
WATERLOOVILLE
HAMPSHIRE.**

Client **Mr & Mrs G Martin**

Title **PLANNING DRAWING**

Date	Drawn	Scale
Oct 2013	DT	1:50, 1:100, 1:1250@A2

Dwg. No. **13.233.01** Rev